

Nepal Urban Governance and Infrastructure Project (NUGIP)
Office of Municipal Executive
Itahari Sub-Metropolitan City
Sunsari District , Koshi Province



DETAIL PROJECT REPORT
OF
UPGRADATION OF JUT BIKASH CHOWK (MAHENDRA HIGHWAY)
TO TALTAI RIYA ROAD

VOLUME – I	Main Report
VOLUME – II	Cost Estimate
VOLUME – III	Drawing
VOLUME – IV	Annex

September 2023
(Revised November 2023)

Submitted By :-


Plush Engineers and Architects (P.) Ltd. (PEA)
B.N. Consultancy Pvt. Ltd. (BN)
SOIL TEST (P.) Ltd.
(PEA-BN-Soil Test) JV Kathmandu, Nepal

Table of Content

S.No.	Content		Pages
1	Index Map & Location Map	Index Map	1
		Location Map	1
2	Proposed Typical Cross-section		1
3	Plan and Profile		1 to 11
4	Detailed Cross Section At 20 m Interval		1 to 17
5	Side Drain Plan & Profile		1 to 10
6	Typical Drawings	Irrigation Crossing	1 to 2
		Drain Crossing	1
		Typical side drain	1 to 3
		Footpath Details & Plantation Details	1
		Typical Plan of Road	1 to 2
		Arrangement Details of Road Side Drain	1
		Railing With Delinator Post	1
		Delineator spacing	1
		Ramp	1
		Retaining Wall	1
		Intersection	1
		Bench Drawing	1
		Bus Shelter	1 to 2
		Outlet Pipe for Side Drain Water	1
7	Road Marking, Traffic Sign and Signal	Road Marking Details	1
		Traffic Sign and Signal	1 to 5
8	Catchment Area Map		1
9	Description Card		1



INDEX MAP/LOCATION MAP



MAP OF NEPAL

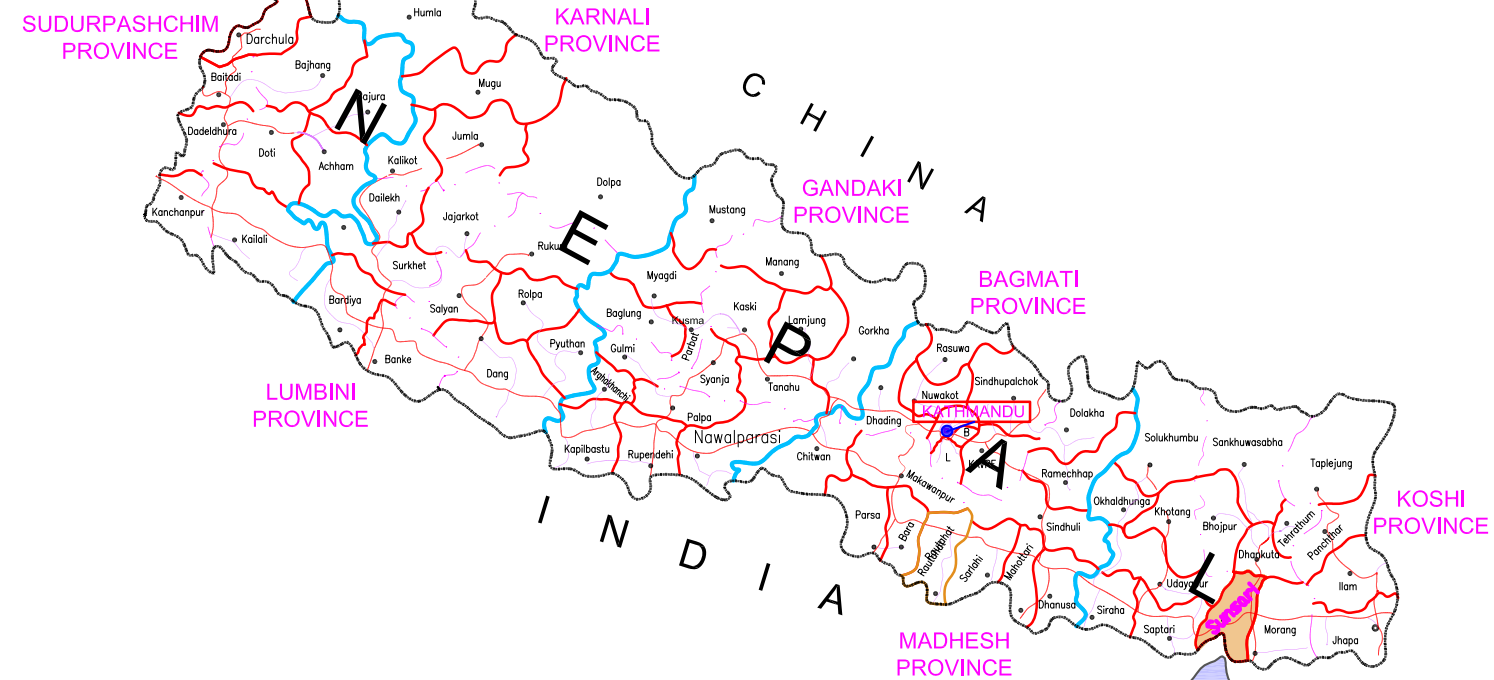


SUNSARI DISTRICT

ITHARI MUNICIPALITY

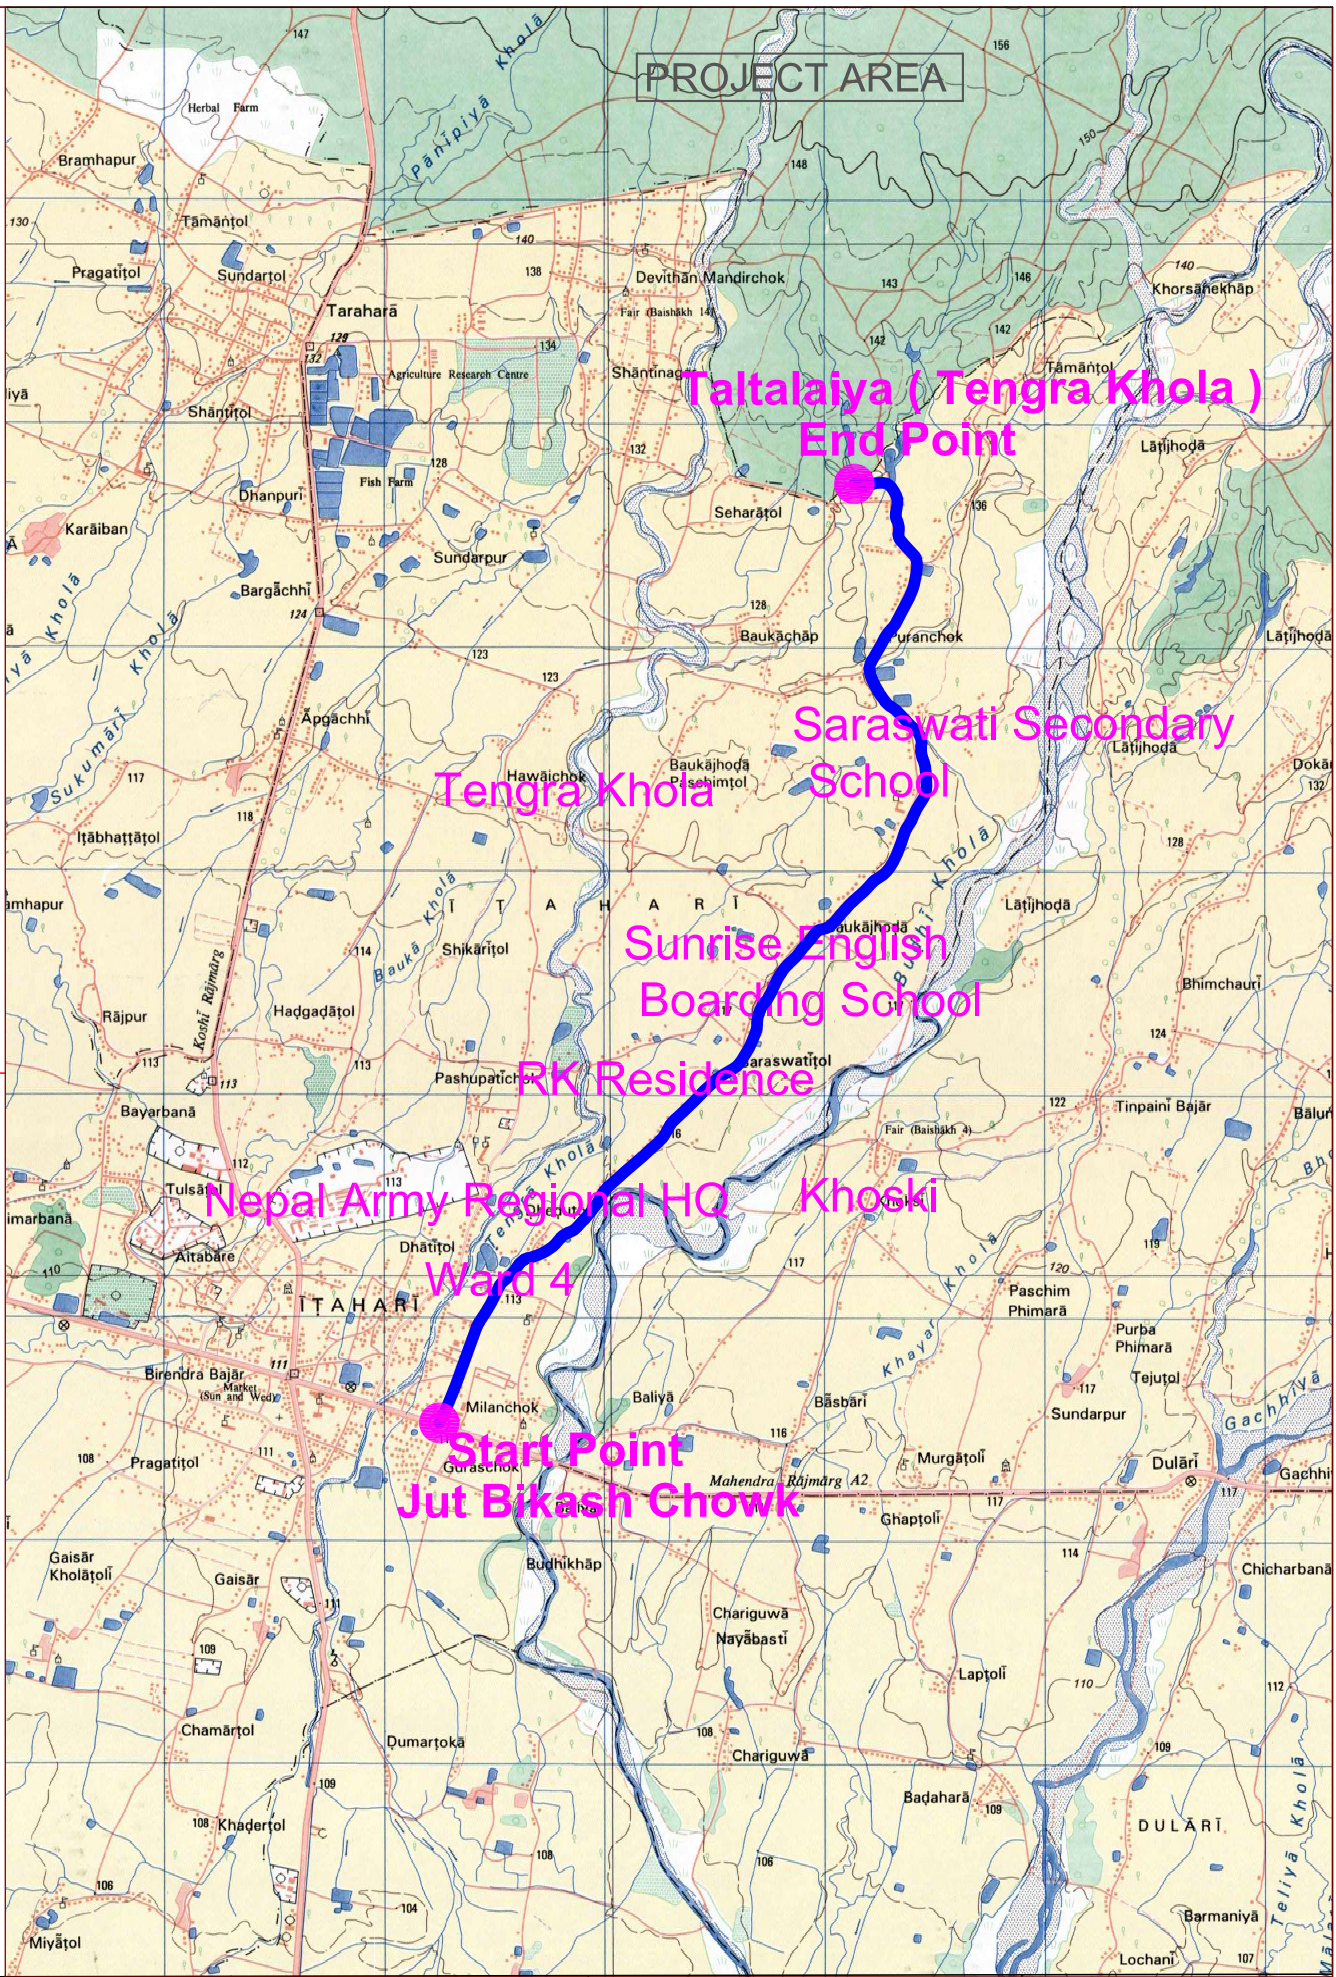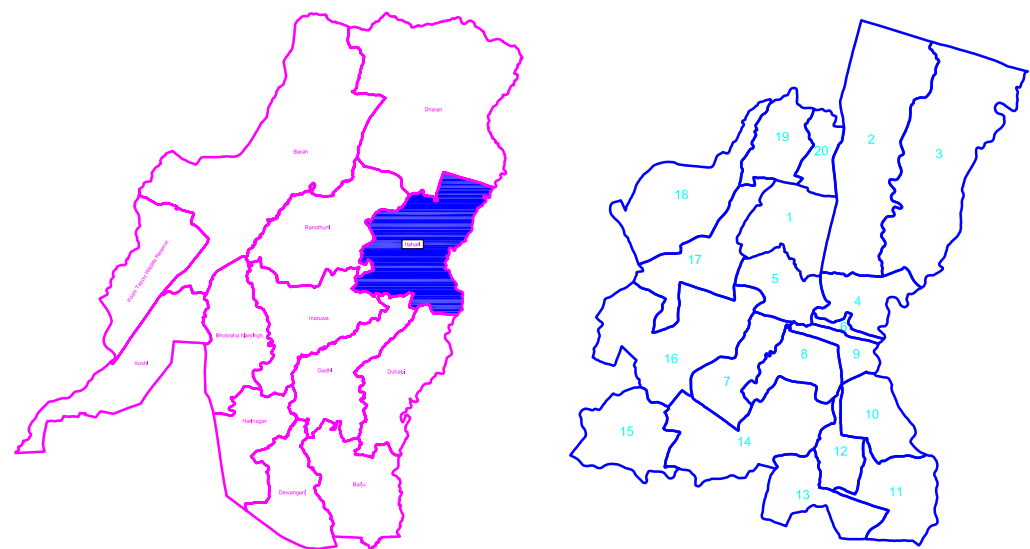


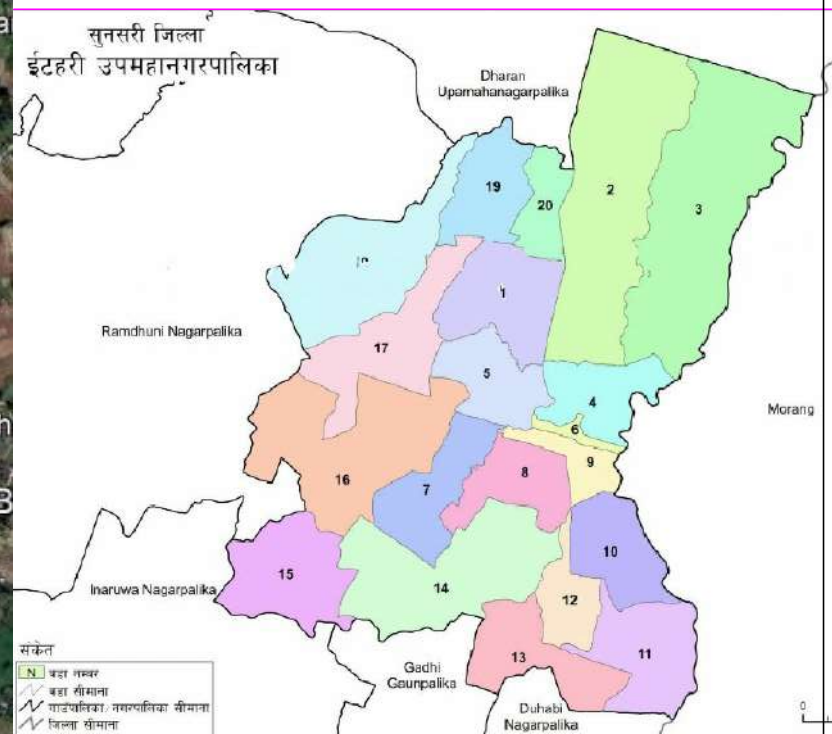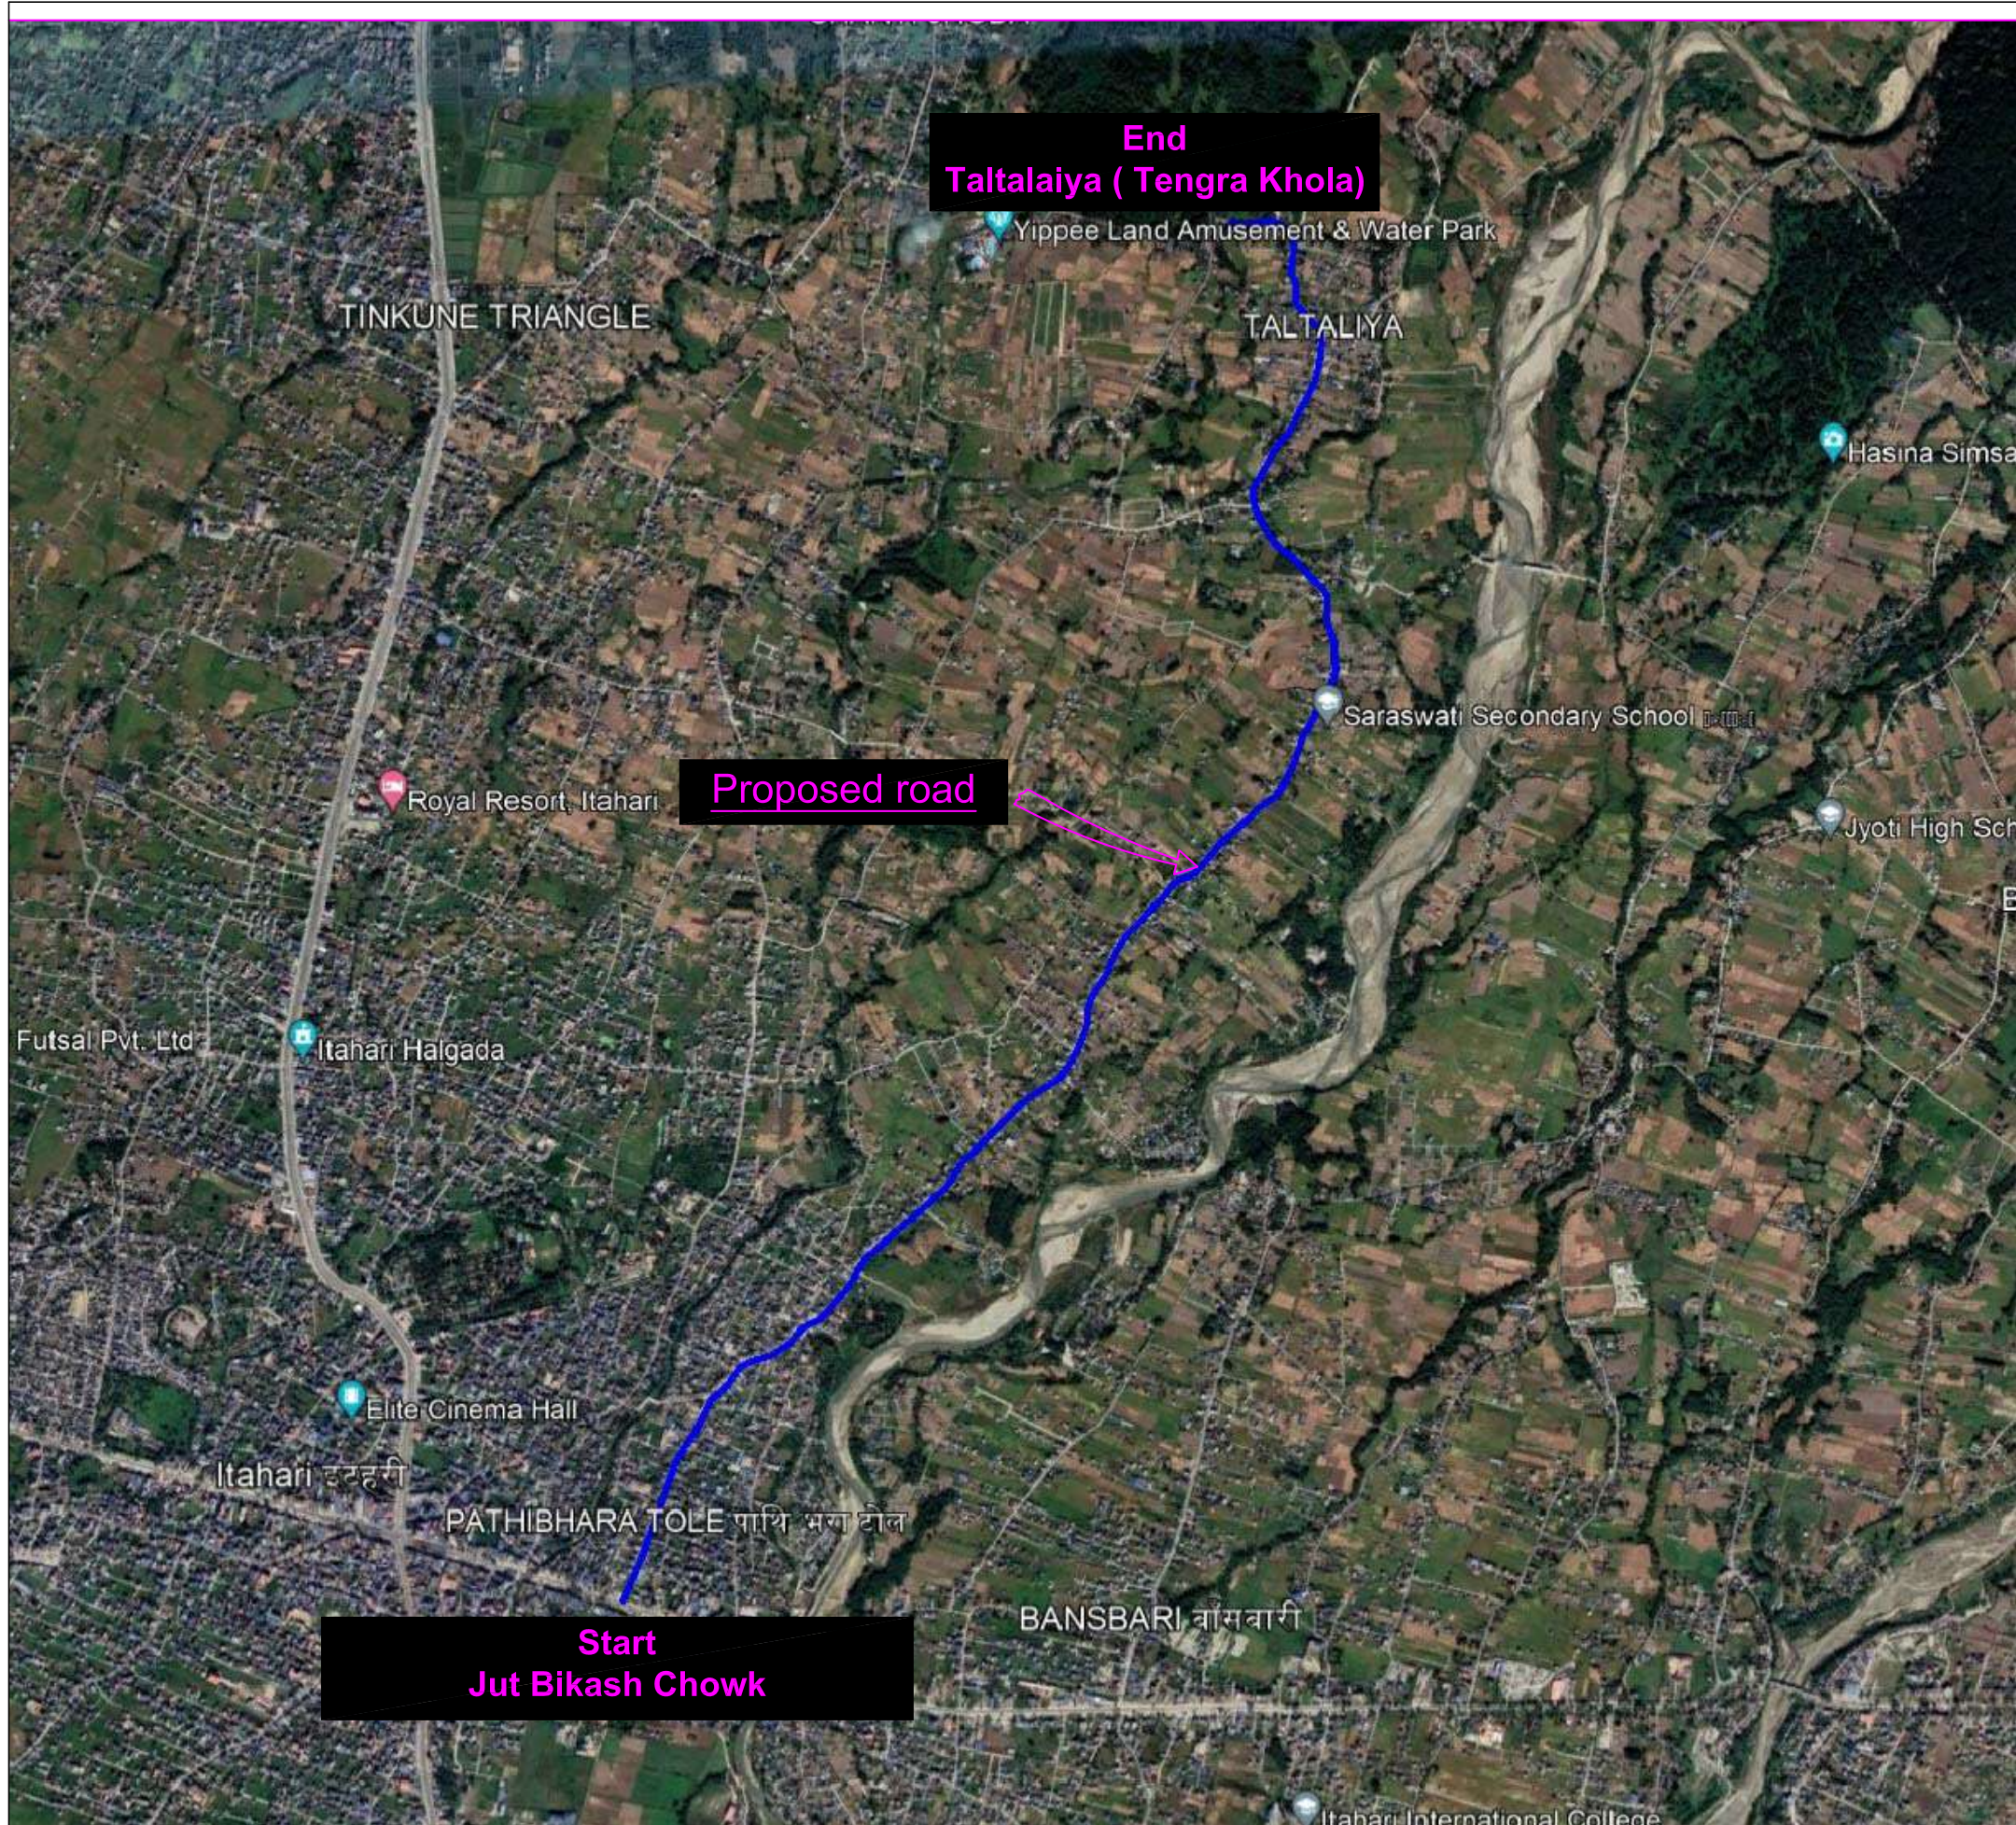


PROPOSED TYPICAL CROSS SECTION

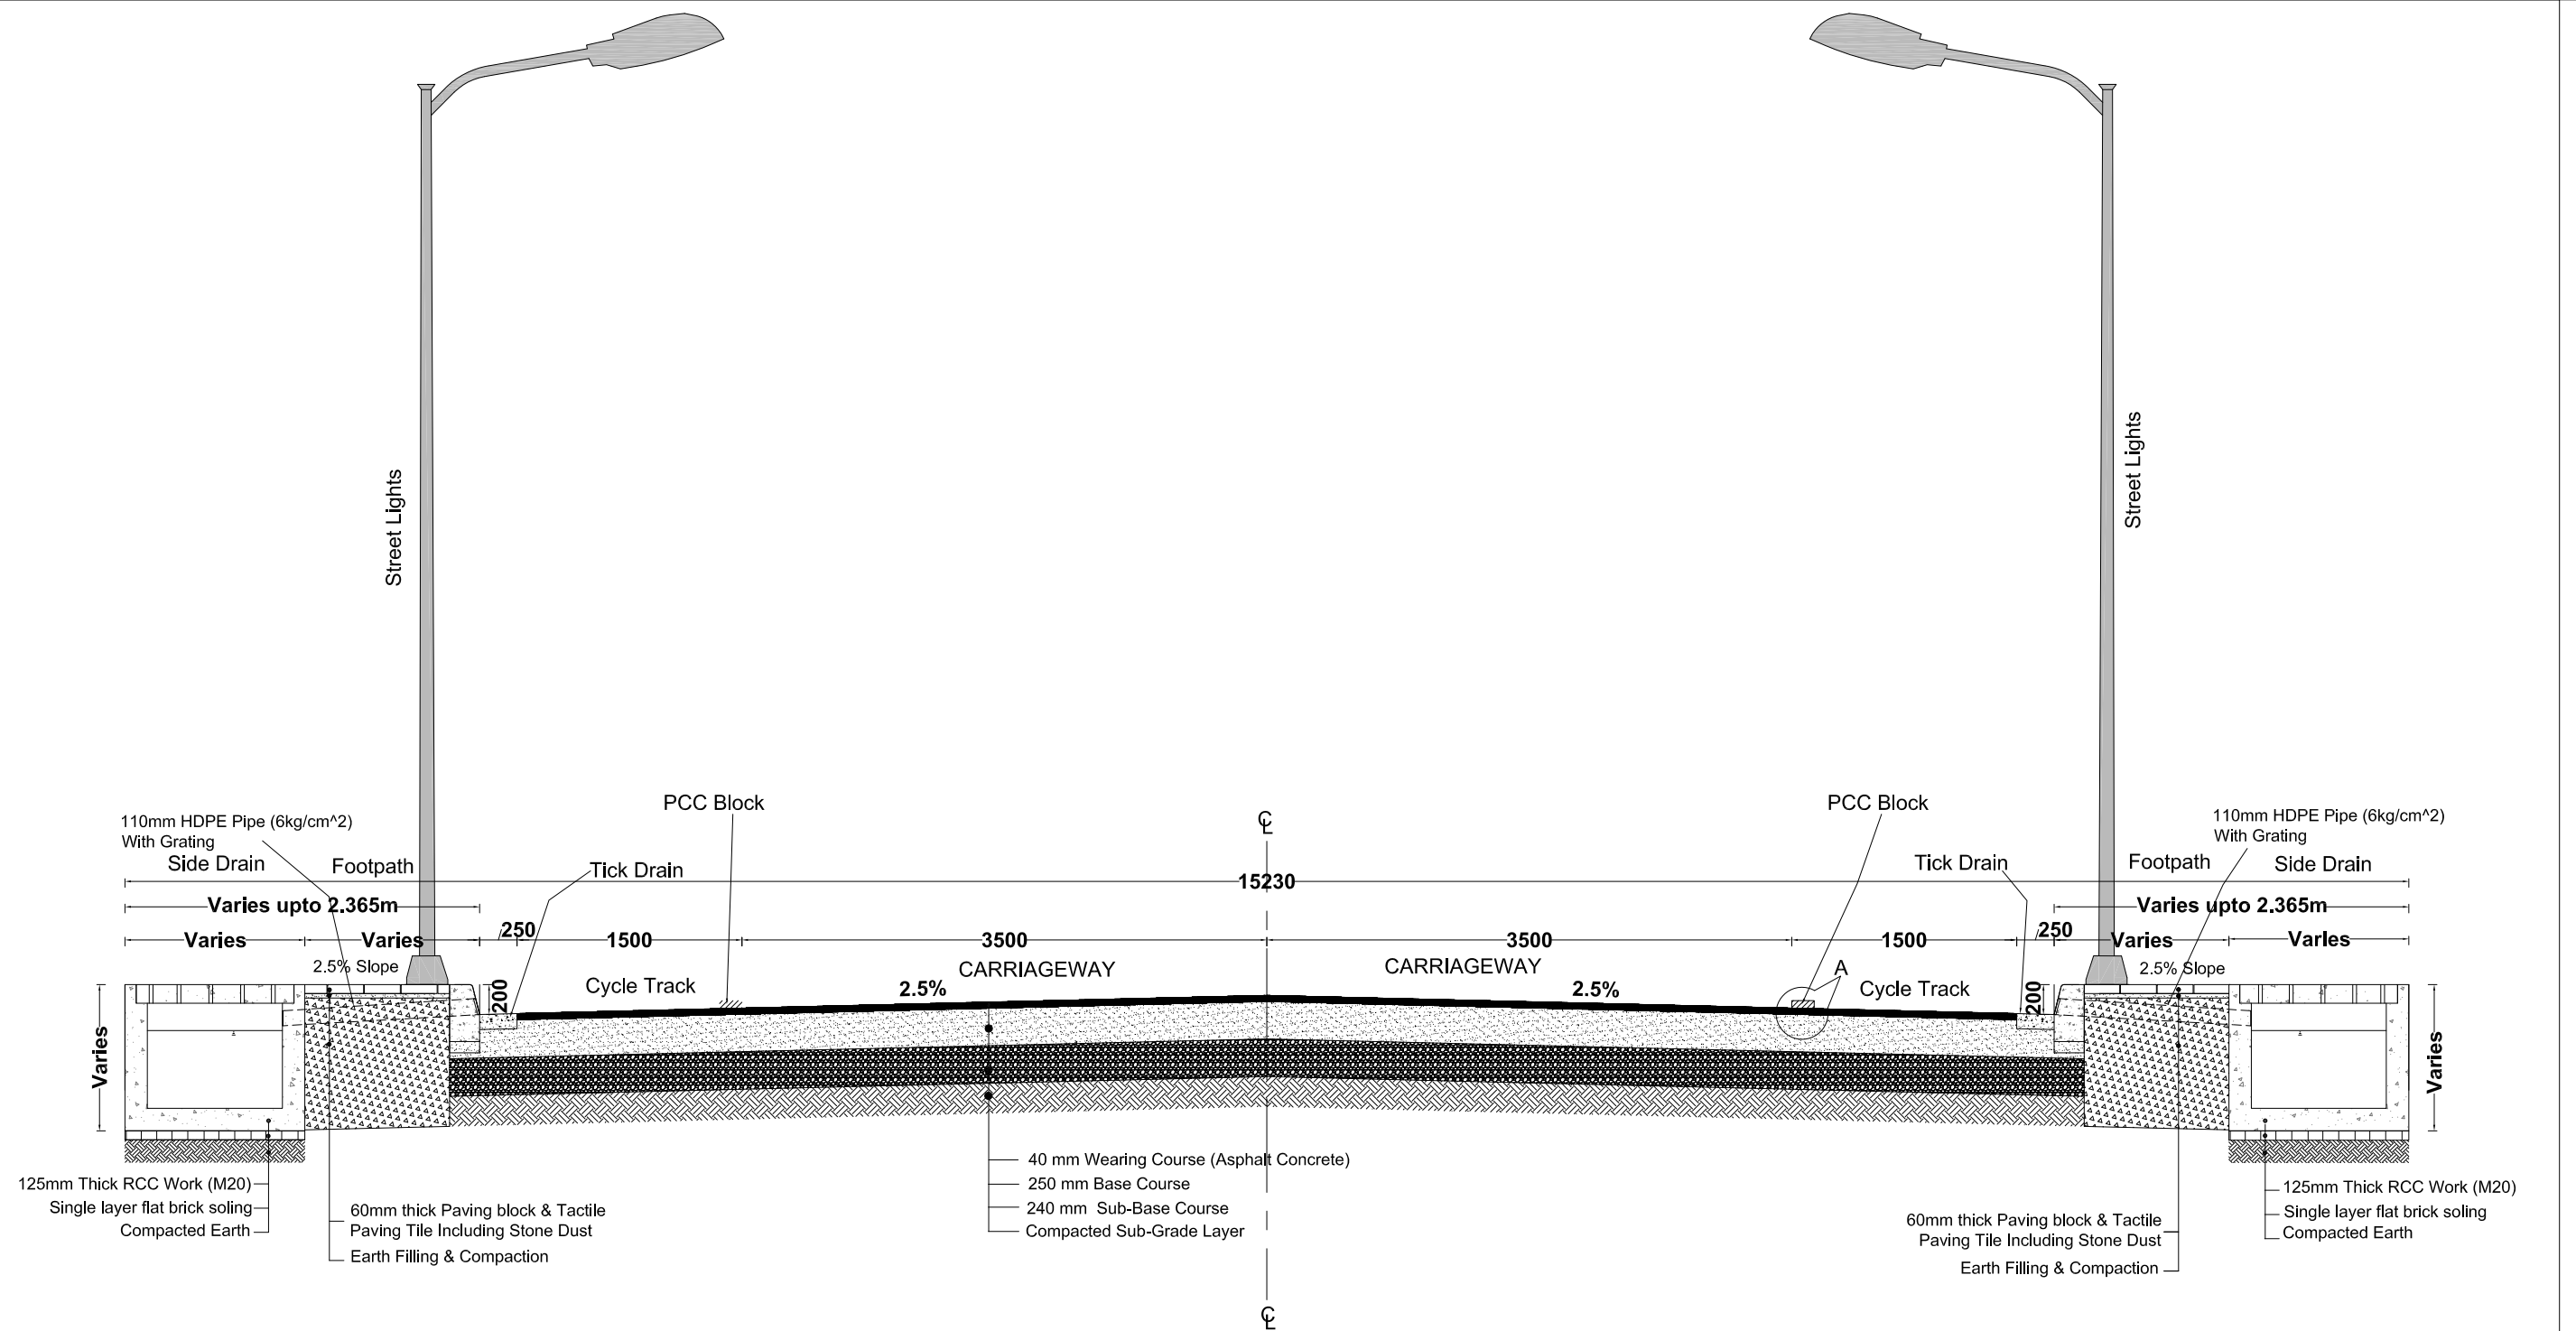

Scale 1:50
Typical Cross Section of 15.23m (50ft) Road
From Chainage 0+000 to 1+480
Type A

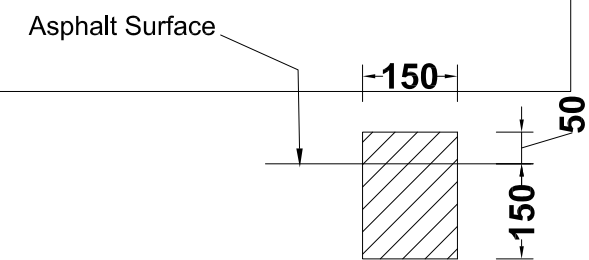

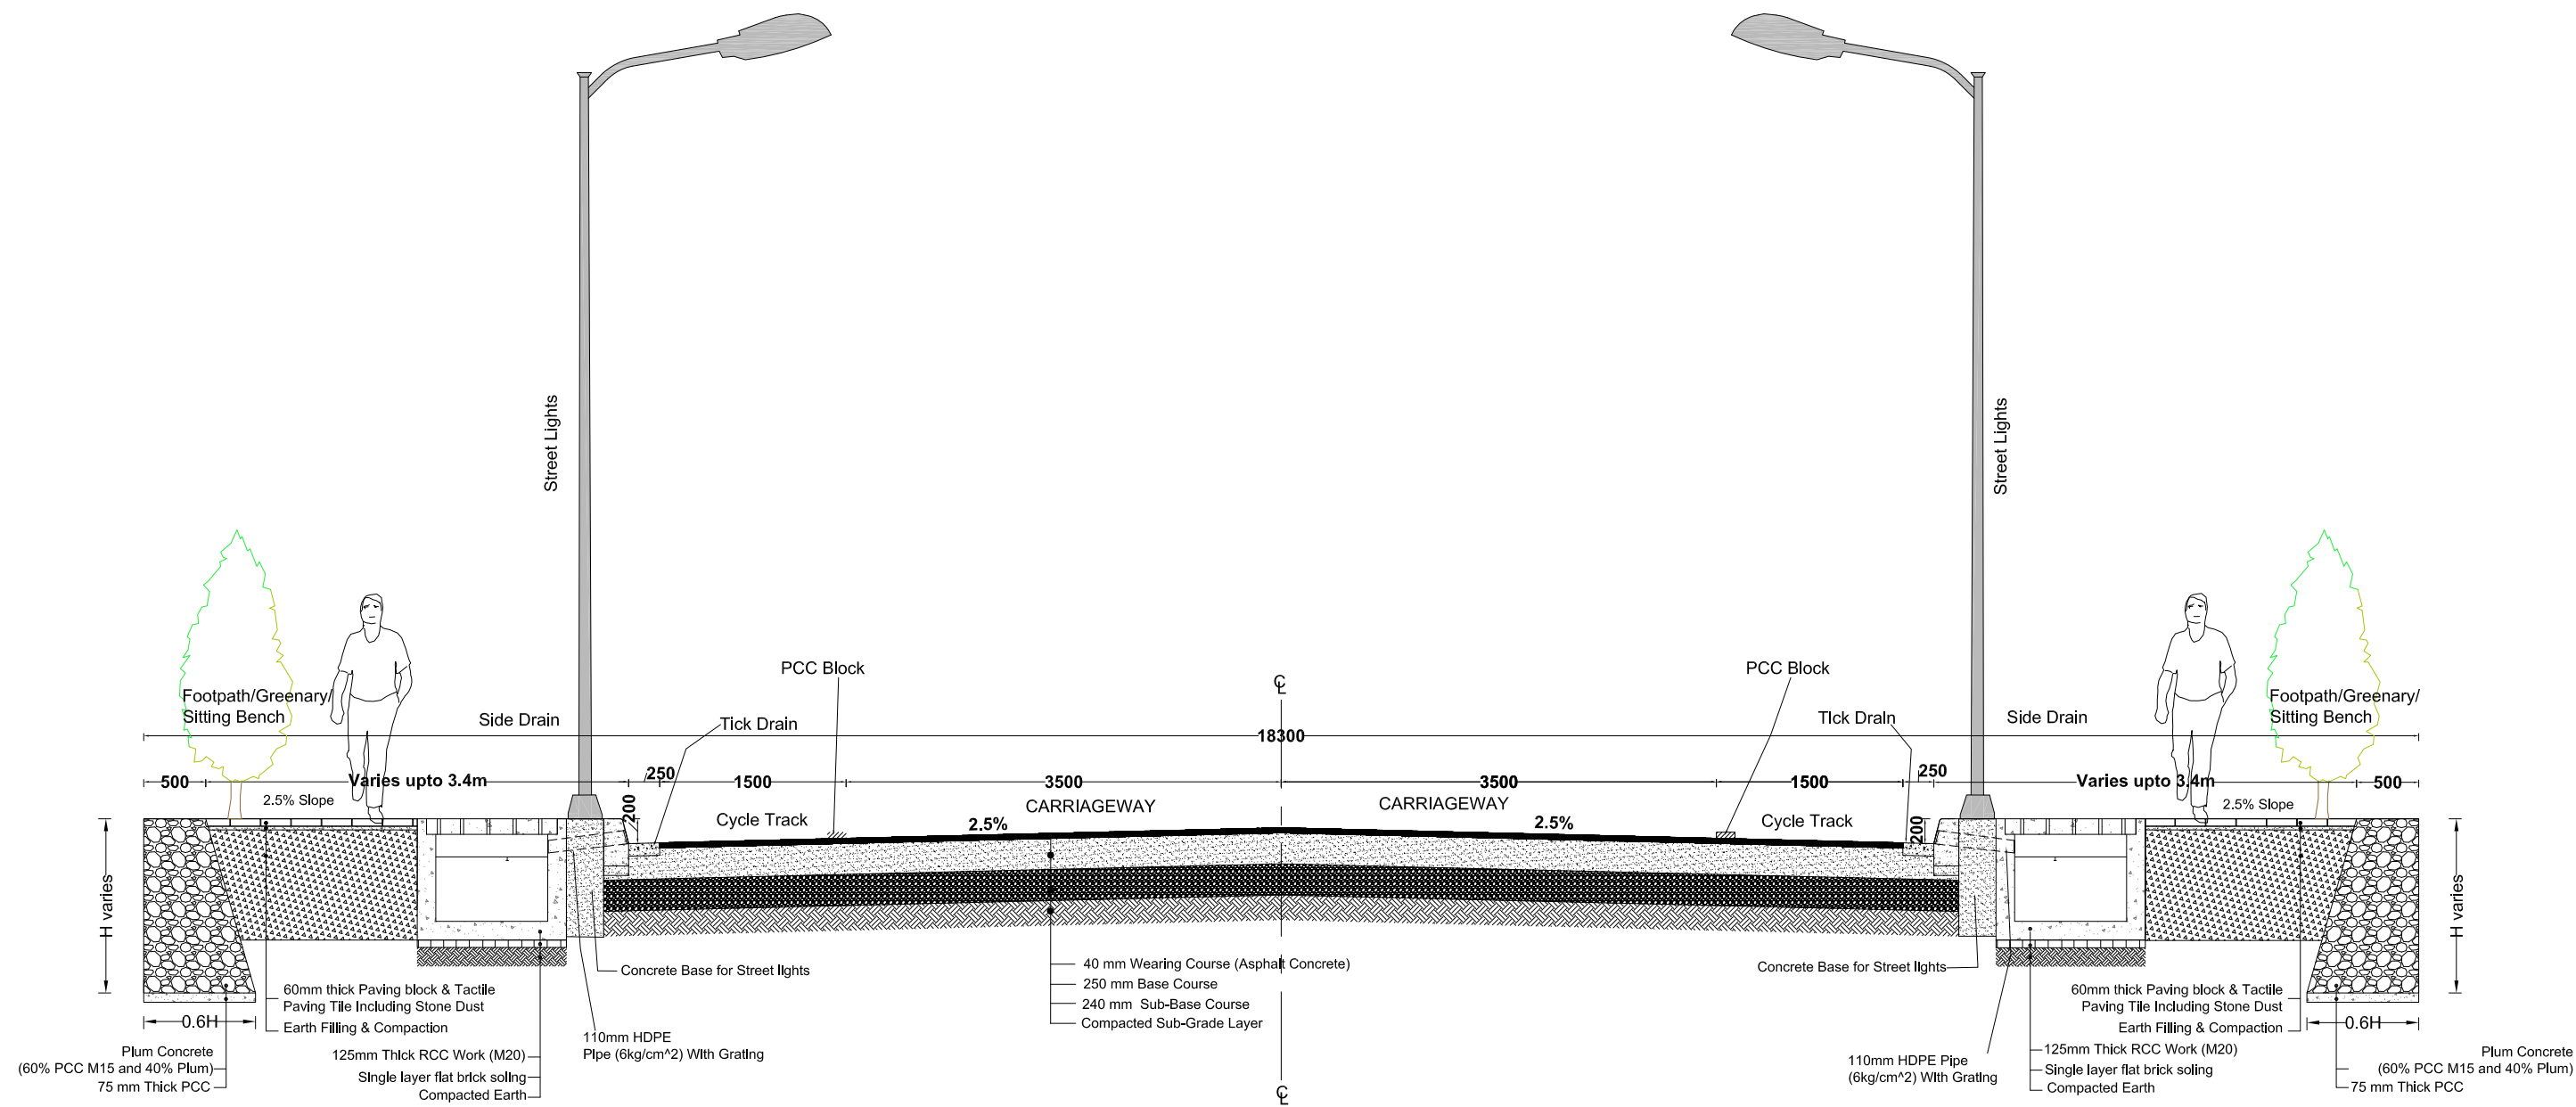

Scale 1:60
Typical Cross Section of Settlement Area
Type-D

PROPOSED PLAN AND PROFILE

LEGEND	SYMBOL	LEGEND	SYMBOL
Bench Mark	BM-1	Chowk	
Houses		Kerb stone	
Hut		Tick Drain	
School		Contour	
Drain crossing		Retaining wall	
Transformer		Kerb stone	
Eletric Pole			
Centreline			
Chainage			
River			
Bus stand			
Gate			
Foot Path			
Water Bodies			
Tree			





0m petrol Pump

Sishir tol

Sishir tol

Haroliya Marg

Mahendra Highway

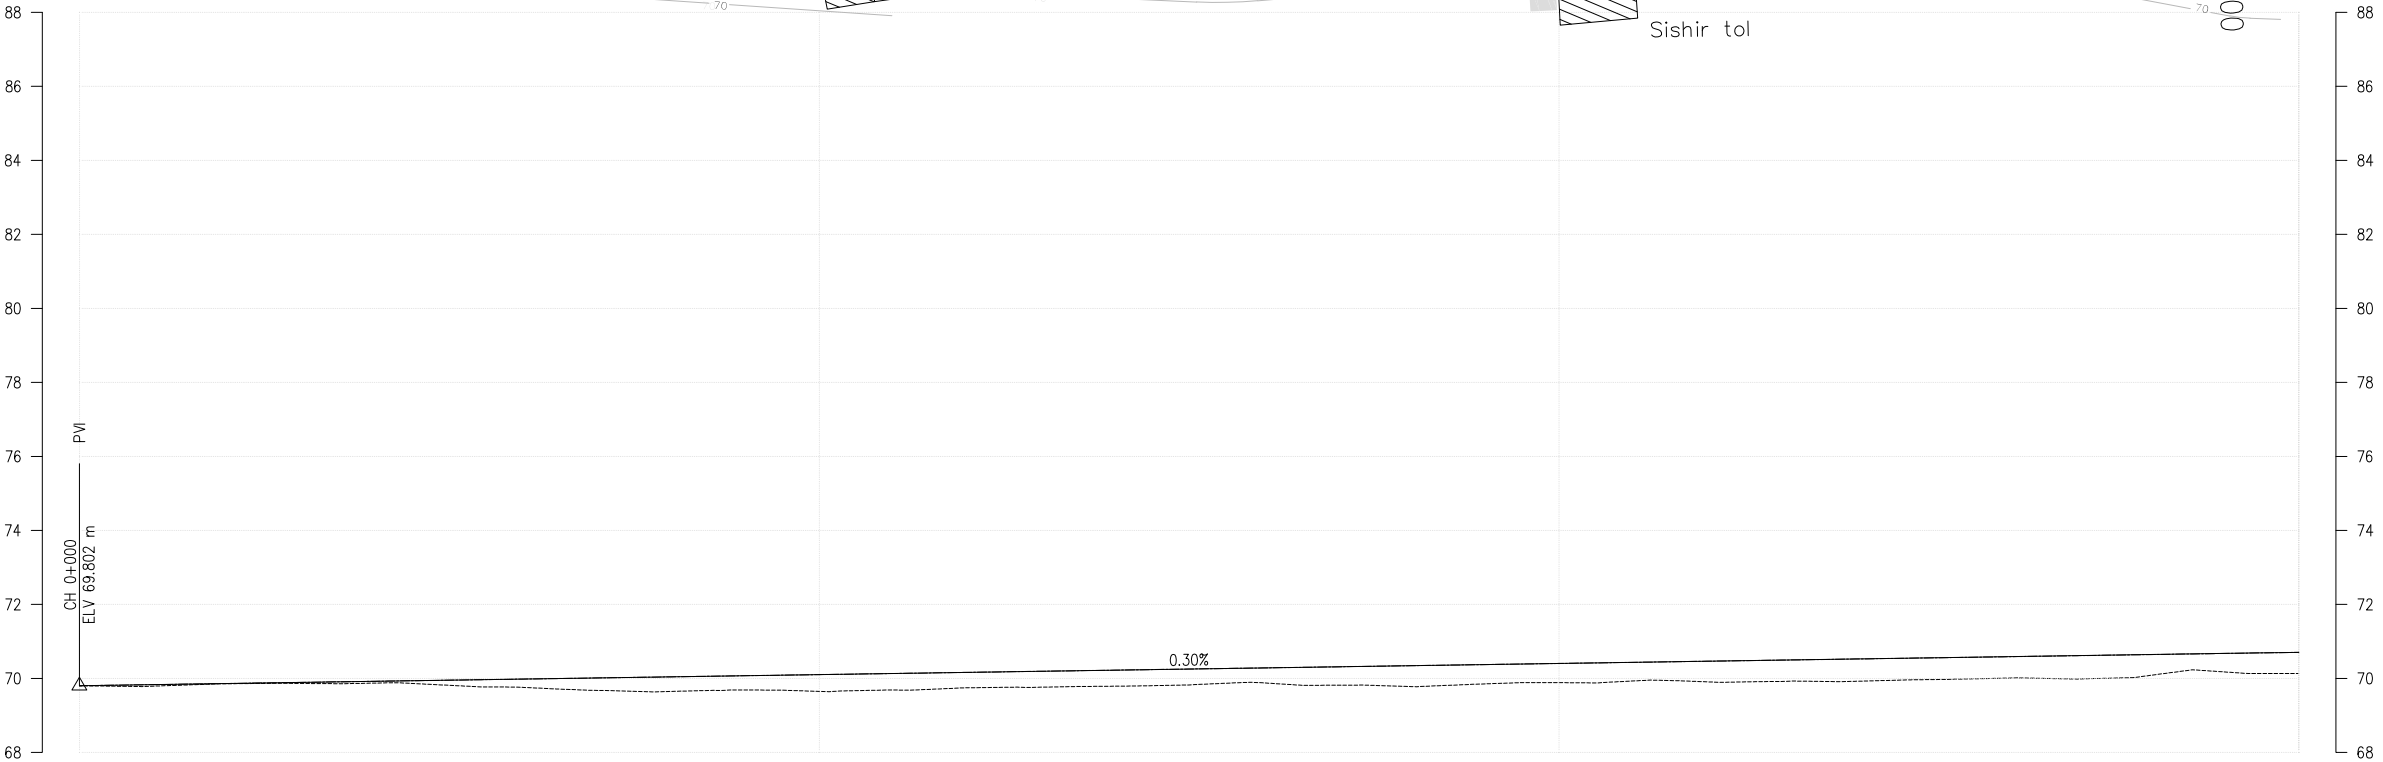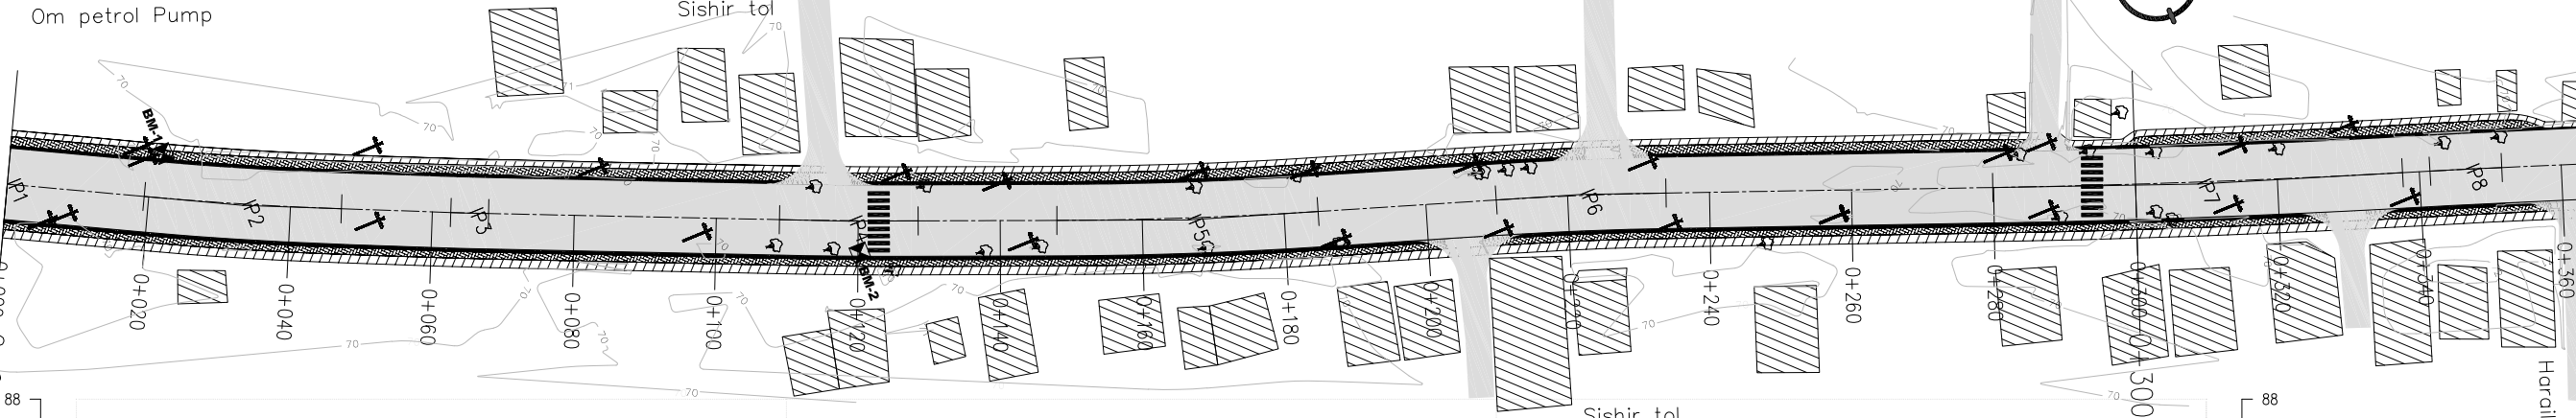

DESIGN LEVEL(m)	69.802	69.862	69.922	69.983	70.043	70.103	70.163	70.223	70.284	70.344	70.404	70.464	70.524	70.585	70.645	70.705
EXISTING LEVEL(m)	69.802	69.856	69.874	69.757	69.649	69.650	69.747	69.790	69.880	69.780	69.885	69.907	69.922	70.006	70.084	70.131
CHAINAGE(Km)	0+000	0+020	0+040	0+060	0+080	0+100	0+120	0+140	0+160	0+180	0+200	0+220	0+240	0+260	0+280	0+300
CUT/FILL (m)	0.000	0.006	0.049	0.225	0.394	0.453	0.417	0.433	0.404	0.564	0.519	0.557	0.603	0.579	0.561	0.574
SUPER ELEVATION	NC															
HORIZONTAL ALIGNMENT	RIGHT LEFT IP-1 R=0.00 IP-2 R=500.00 IP-3 R=400.00 IP-4 R=800.00 IP-5 R=600.00 IP-6 R=500.00 IP-7 R=1500.00															

IP No.	CO-ORDINATES(m)		WOB (0-M-S)	DPT (m)	DPT ANG (0-M-S)	TAN LEN (m)	SIMPLE CURVE DATA			CHANCE			
	EASTING	NORTHING					R (m)	E (m)	LC (m)	BC	MC	EC	P
1	52792.413	294835.053	27-20-30.02	0.000	00-00-00.00	0.000	0.000	0.000	0.000	0+000.000	0+000.000	0+000.000	0+000.000
2	52800.699	294894.616	24-09-10.51	33.281	03-11-18.51	1.613	500.000	0.194	27.827	0+019.364	0+000.000	0+000.000	0+000.000
3	52800.788	294893.805	23-23-31.88	31.889	00-45-38.63	2.593	400.000	0.009	5.311	0+062.604	0+062.604	0+062.604	0+062.604
4	52804.992	294902.823	21-59-36.50	53.408	01-23-55.36	9.559	800.000	0.060	18.530	0+108.967	0+108.967	0+108.967	0+108.967
5	52809.862	294907.067	18-28-39.59	47.716	03-30-56.46	18.419	600.000	0.282	22.674	0+147.419	0+147.419	0+147.419	0+147.419
6	52807.458	294919.726	11-13-3.96	55.521	02-44-30.38	13.926	400.000	0.143	13.926	0+202.330	0+202.330	0+202.330	0+202.330
7	52810.904	294920.716	19-00-41.93	86.881	02-12-22.03	28.882	0.000	0.000	0.000	0+202.330	0+202.330	0+202.330	0+202.330

Nepal Urban Governance and Infrastructure Project (NUGIP)



Office of the Municipal Executive
Itahari Sub-Metropolitan City
Sunsari District, Koshi Province

CONSULTANT:

Plush Engineers and Architects (P.) Ltd. (PEA)
B.N. Consultancy Pvt. Ltd. (BN)
Soil Test Consultancy (P.) Ltd. (Soil Test)
Kathmandu, Nepal



Project Name:- Nepal Urban Governance and Infrastructure Project (NUGIP)




DESIGNED BY :

DRAWN BY :

CHECKED BY :

APPROVED BY :

SCALE

 

Plan & Profile

0+000-0+300


DATE: 2023


DRG NO :


SHEET NO :

1

1

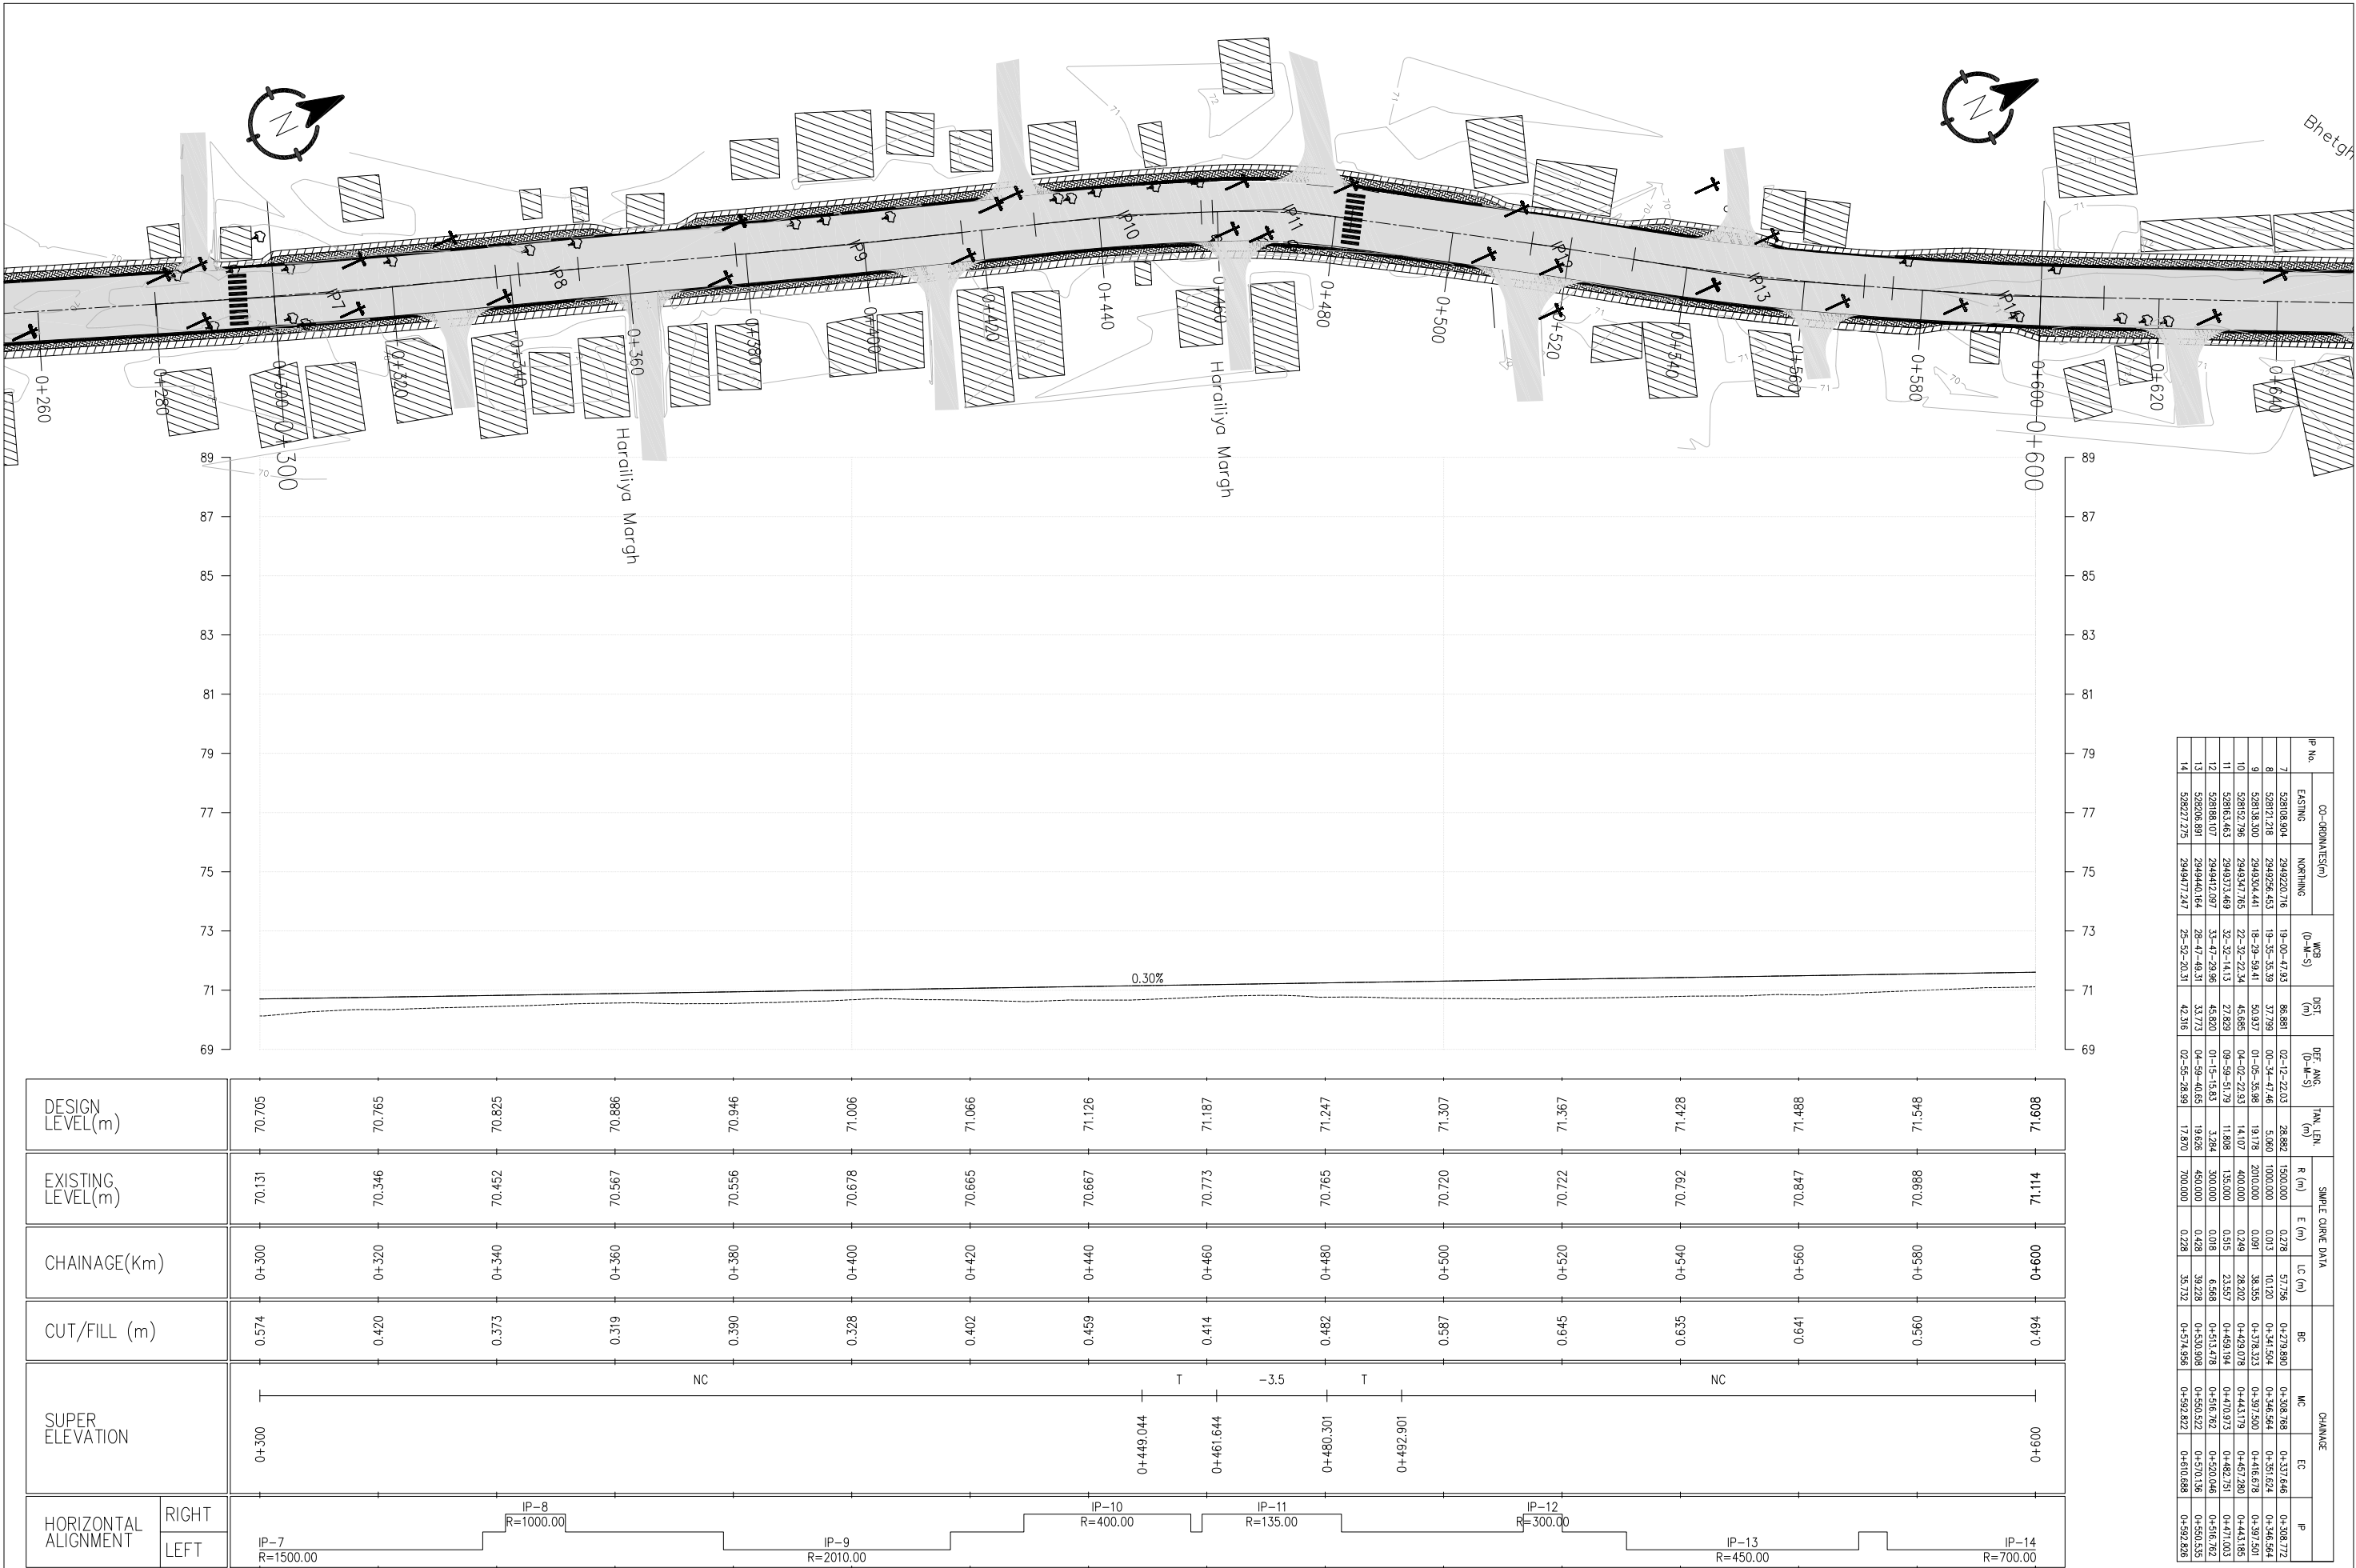


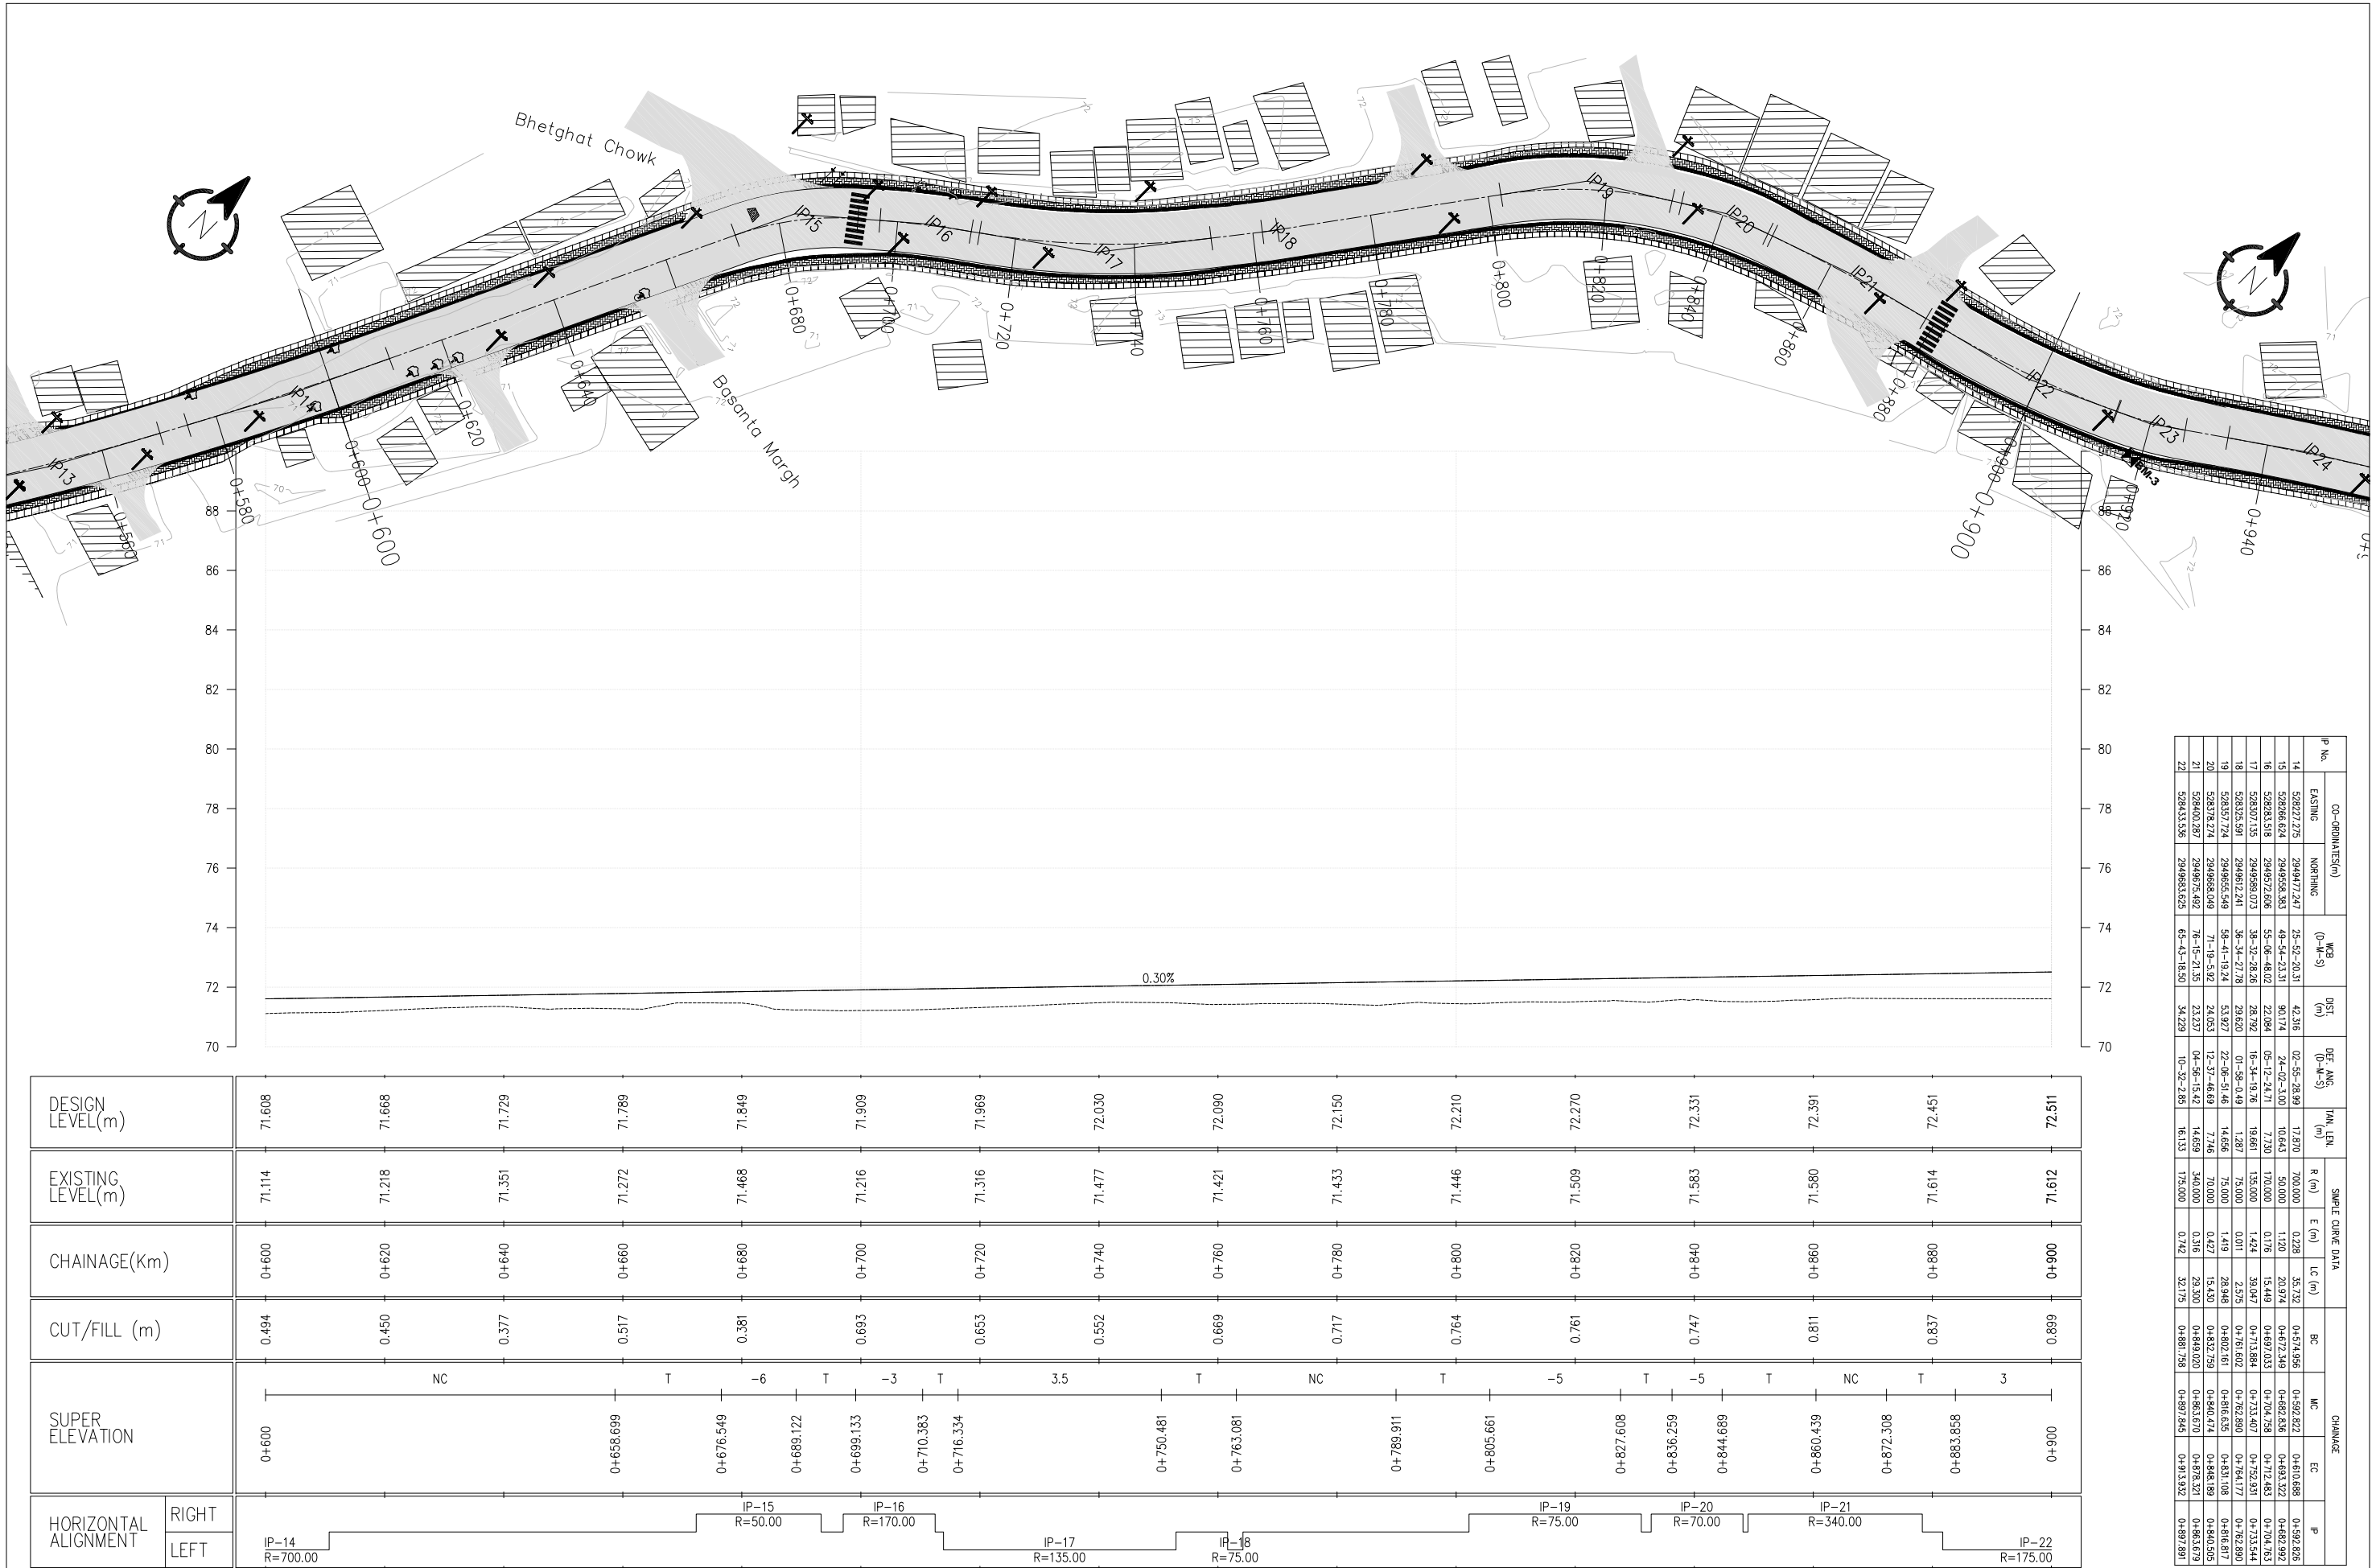

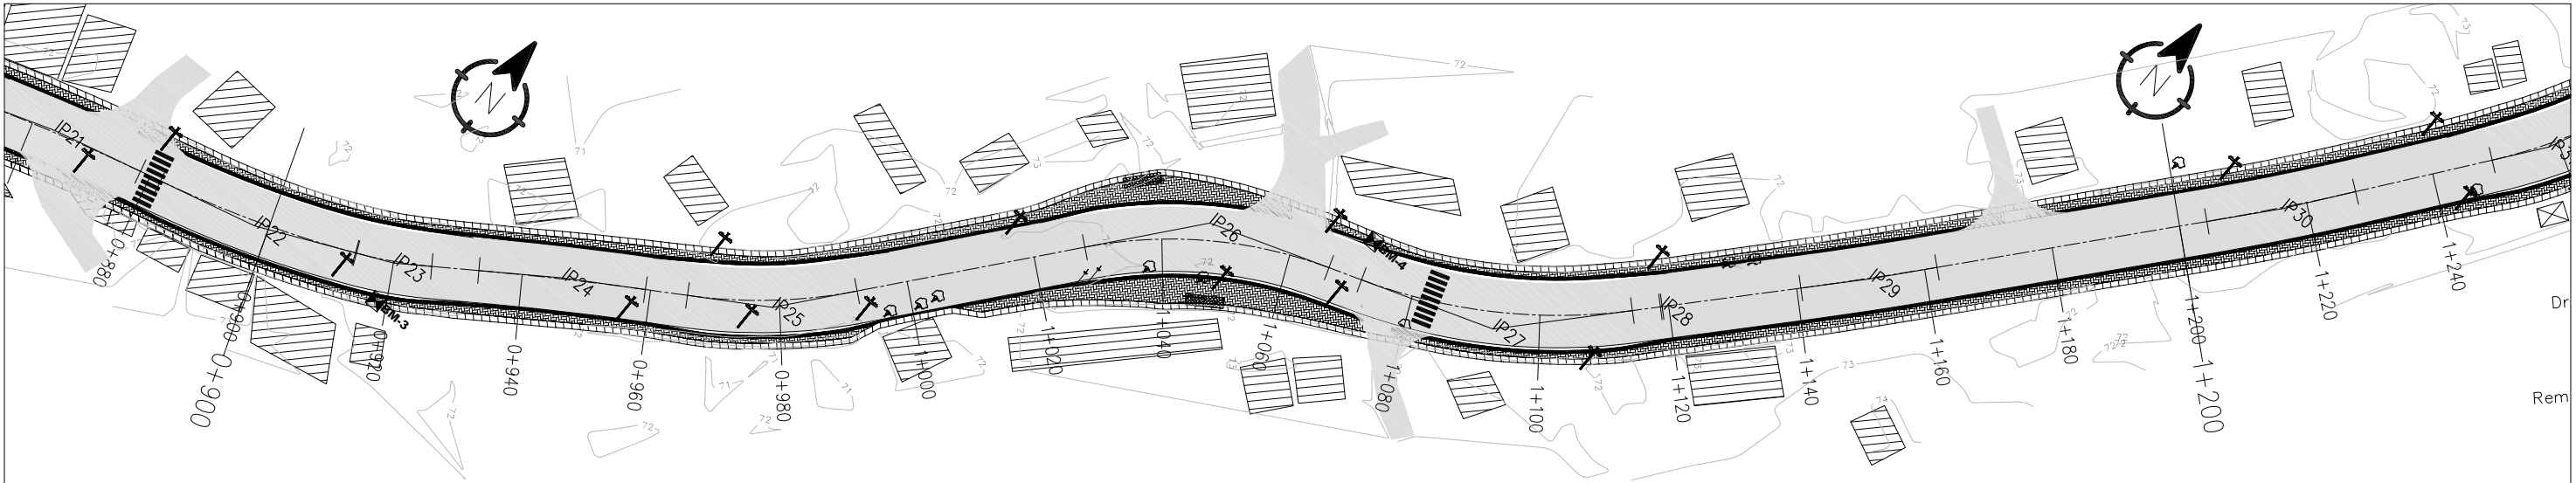

DESIGN LEVEL(m)		72.511																												72.571																												72.632																												72.692																												72.752																												72.812																												72.872																												72.933																												72.993																												73.053																												73.113																												73.173																												73.234																												73.294																												73.354																												73.414																											
EXISTING LEVEL(m)		71.612																												71.591																												71.635																												71.683																												71.717																												71.733																												71.881																												72.088																												72.136																												72.100																												72.031																												72.178																												72.230																												72.313																												72.384																												72.550																											
CHAINAGE(Km)		0+900																												0+920																												0+940																												0+960																												0+980																												1+000																												1+020																												1+040																												1+060																												1+080																												1+100																												1+120																												1+140																												1+160																												1+180																												1+200																											
CUT/FILL (m)		0.899																												0.981																												0.996																												1.009																												1.035																												1.079																												0.991																												0.845																												0.857																												0.954																												1.082																												0.996																												1.003																												0.981																												0.970																												0.864																											
SUPER ELEVATION		0+900 3 T 5 T 0+938.2 NC T 0+960.156 0+967.506 2.5 T 0+990.374 0+997.724 NC T 1+022.418 1+029.768 -2.5 T 1+064.637 1+074.904 4.5 T 1+111.199 1+125.899 NC	

IP No.	CO-ORDINATES(m)	WCS (0-M-S)	DST (m)	DEF ANG (0-M-S)	TAI LEN (m)	SAMPLE CURVE DATA				CHAINAGE			
	EASTING	NORTHING				R (m)	E (m)	LC (m)	BC	MC	EC	JP	
22	528433.536	2949883.625	65-43-18.50	34.229	10-32-2.85	16.133	175.000	0.742	32.175	0+881.758	0+887.845	0+913.332	0+897.881
23	528433.813	2949892.771	55-44-33.60	22.244	09-56-44.90	5.937	68.000	0.259	11.843	0+914.107	0+920.029	0+923.950	0+920.044
24	528475.475	2949707.524	58-42-47.78	28.209	02-56-14.18	12.965	500.000	0.188	25.923	0+933.258	0+936.220	0+953.182	0+946.223
25	528503.543	2949724.580	39-49-42.84	32.844	18-53-4.94	13.305	80.000	1.089	26.368	0+965.756	0+978.840	0+992.124	0+979.061
26	528547.659	2949777.477	71-14-4.16	68.879	31-24-21.33	19.680	70.000	2.714	38.370	1+028.018	1+047.203	1+066.387	1+047.889
27	528591.952	2949792.526	43-10-57.61	46.780	28-03-6.56	21.733	87.000	2.874	42.595	1+071.754	1+093.051	1+114.349	1+093.487
28	528609.911	2949811.661	43-06-42.52	28.243	00-04-15.09	0.136	220.000	0.000	0.272	1+118.222	1+131.858	1+148.558	1+118.558
29	528632.077	2949835.339	41-04-41.01	32.434	02-02-1.52	10.650	600.000	0.095	21.297	1+140.642	1+151.291	1+161.940	1+151.292
30	528674.610	2949884.133	37-43-5.82	64.730	03-21-35.19	11.731	400.000	0.172	23.456	1+204.288	1+216.016	1+227.744	1+216.020

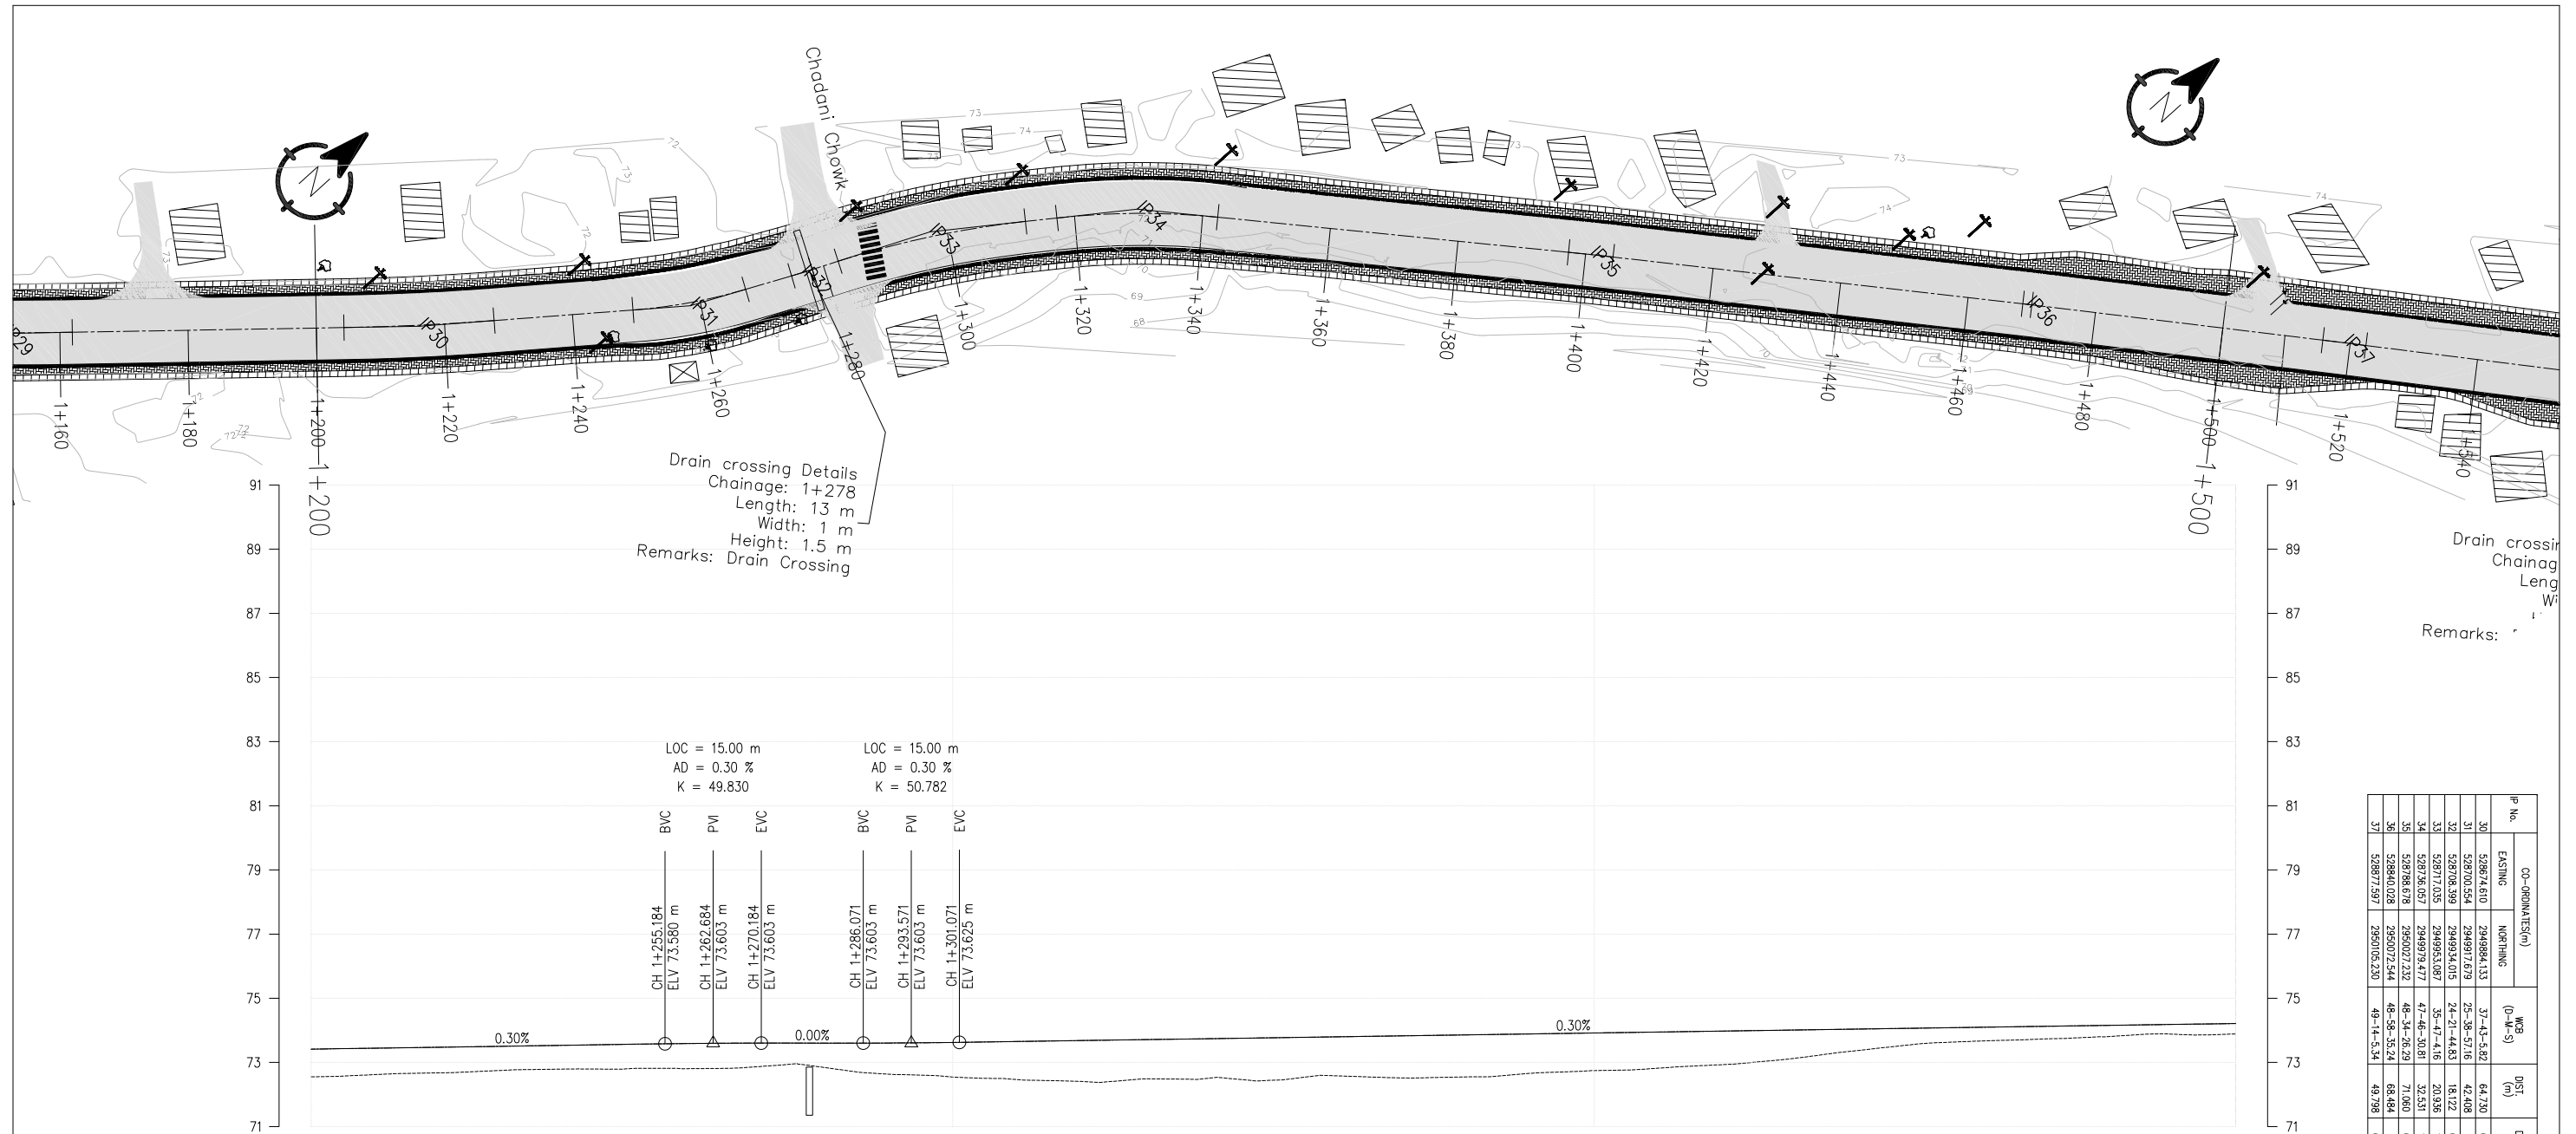


DESIGN LEVEL(m)		73.414																												73.474		73.535		73.593		73.603		73.622		73.681		73.740		73.799		73.858		73.917		73.976		74.035		74.095		74.154		74.213	
EXISTING LEVEL(m)		72.550																												72.675		72.793		72.807		72.842		72.544		72.407		72.510		72.581		72.549		72.746		72.931		73.347		73.665		73.803		73.888	
CHAINAGE(Km)		1+200																												1+220		1+240		1+260		1+280		1+300		1+320		1+340		1+360		1+380		1+400		1+420		1+440		1+460		1+480		1+500	
CUT/FILL (m)		0.864																												0.799		0.742		0.786		0.761		1.078		1.274		1.230		1.219		1.310		1.172		1.046		0.688		0.429		0.351		0.325	
SUPER ELEVATION		<	

IP No.	CO-ORDINATES(m)		WPR (D-W-S)	PST (m)	DEF. ANG (D-M-S)	TAN. LEN (m)	SIMPLE CHAIN DATA				CHANNEL			
	EASTING	NORTHING					R (m)	E (m)	LC (m)	BC	MC	EC	IP	
30	529674.610	2494994.133	37-53-5.62	64.730	03-21-55.19	11.731	400.000	0.172	21.935	+1034.288	+1216.016	+1267.740		
31	529700.534	2494991.719	25-38-57.16	42.408	00-48-46.66	6.966	85.000	0.474	17.456	+1494.455	+1258.388	+1267.344		
32	528708.399	2494934.087	34-47-44.83	18.122	01-17-12.33	1.664	150.000	0.009	3.369	+1274.792	+1276.477	+1278.161		
33	528717.055	2494935.687	35-47-41.6	20.356	01-25-19.33	15.001	150.000	0.748	29.903	+1262.41	+1279.563	+1317.314		
34	528716.678	2494939.717	46-34-30.85	37.363	01-55-26.65	12.603	70.000	0.660	26.113	+137.246	+1327.298	+1342.354		
35	528738.678	2495007.332	47-34-36.29	31.001	00-47-54.85	3.465	50.000	0.027	6.970	+1397.326	+1400.871	+1424.937		
36	528807.739	2495007.520	48-34-35.34	49.984	00-15-30.00	3.362	150.000	0.004	1.765	+1368.535	+1463.325	+1463.996		
37	528807.739	2495007.520	48-34-35.34	49.984	00-15-30.00	3.362	150.000	0.004	6.764	+1315.711	+1519.035	+1522.475		




IP No.	CO-ORDINATES(m)		WGS (D-M-S)	DIST (m)	DEG. ANG. (D-M-S)	TAN. LEN. (m)	SAMPLE CURVE DATA				CHANGING			
	EASTING (0-M-S)	NORTHING (0-M-S)					R (m)	E (m)	LC (m)	BC	MC	EC	IP	
37	52871.597	28500.520	49-14-53.4	49.798	00-15-30.10	3.382	1500.000	0.004	6.764	1+515.711	1+519.093	1+522.475	1+519.093	
38	52872.587	28501.457	49-28-18.40	62.041	00-44-46.94	8.289	200.000	0.172	16.588	1+512.846	1+581.130	1+588.414	1+581.134	
39	52893.915	28501.603	45-28-36.79	20.733	00-59-18.39	1.294	150.000	0.006	2.588	1+600.858	1+601.858	1+603.515	1+601.858	
40	52885.990	28501.747	50-58-27.56	19.460	00-29-50.77	12.003	250.000	0.288	23.987	1+609.515	1+627.300	1+633.302	1+633.302	
41	52888.075	28501.993	34-46-11.64	40.015	16-12-15.92	12.812	90.000	0.907	25.454	1+648.502	1+661.229	1+673.996	1+661.314	
42	52889.456	28502.526	27-50-40.20	26.868	06-55-31.44	7.261	120.000	0.219	14.505	1+680.851	1+688.103	1+695.355	1+688.112	
43	52901.435	28502.455	34-25-35.32	40.634	06-34-55.12	11.506	200.000	0.330	22.975	1+712.228	1+728.715	1+740.203	1+728.728	
44	52903.403	28502.754	48-52-11.52	28.246	14-26-36.71	15.206	120.000	0.960	30.250	1+747.143	1+758.868	1+771.993	1+758.868	
45	52907.728	28503.348	44-08-43.81	49.553	04-43-27.71	24.751	600.000	0.510	49.473	1+781.589	1+808.385	1+831.063	1+831.063	

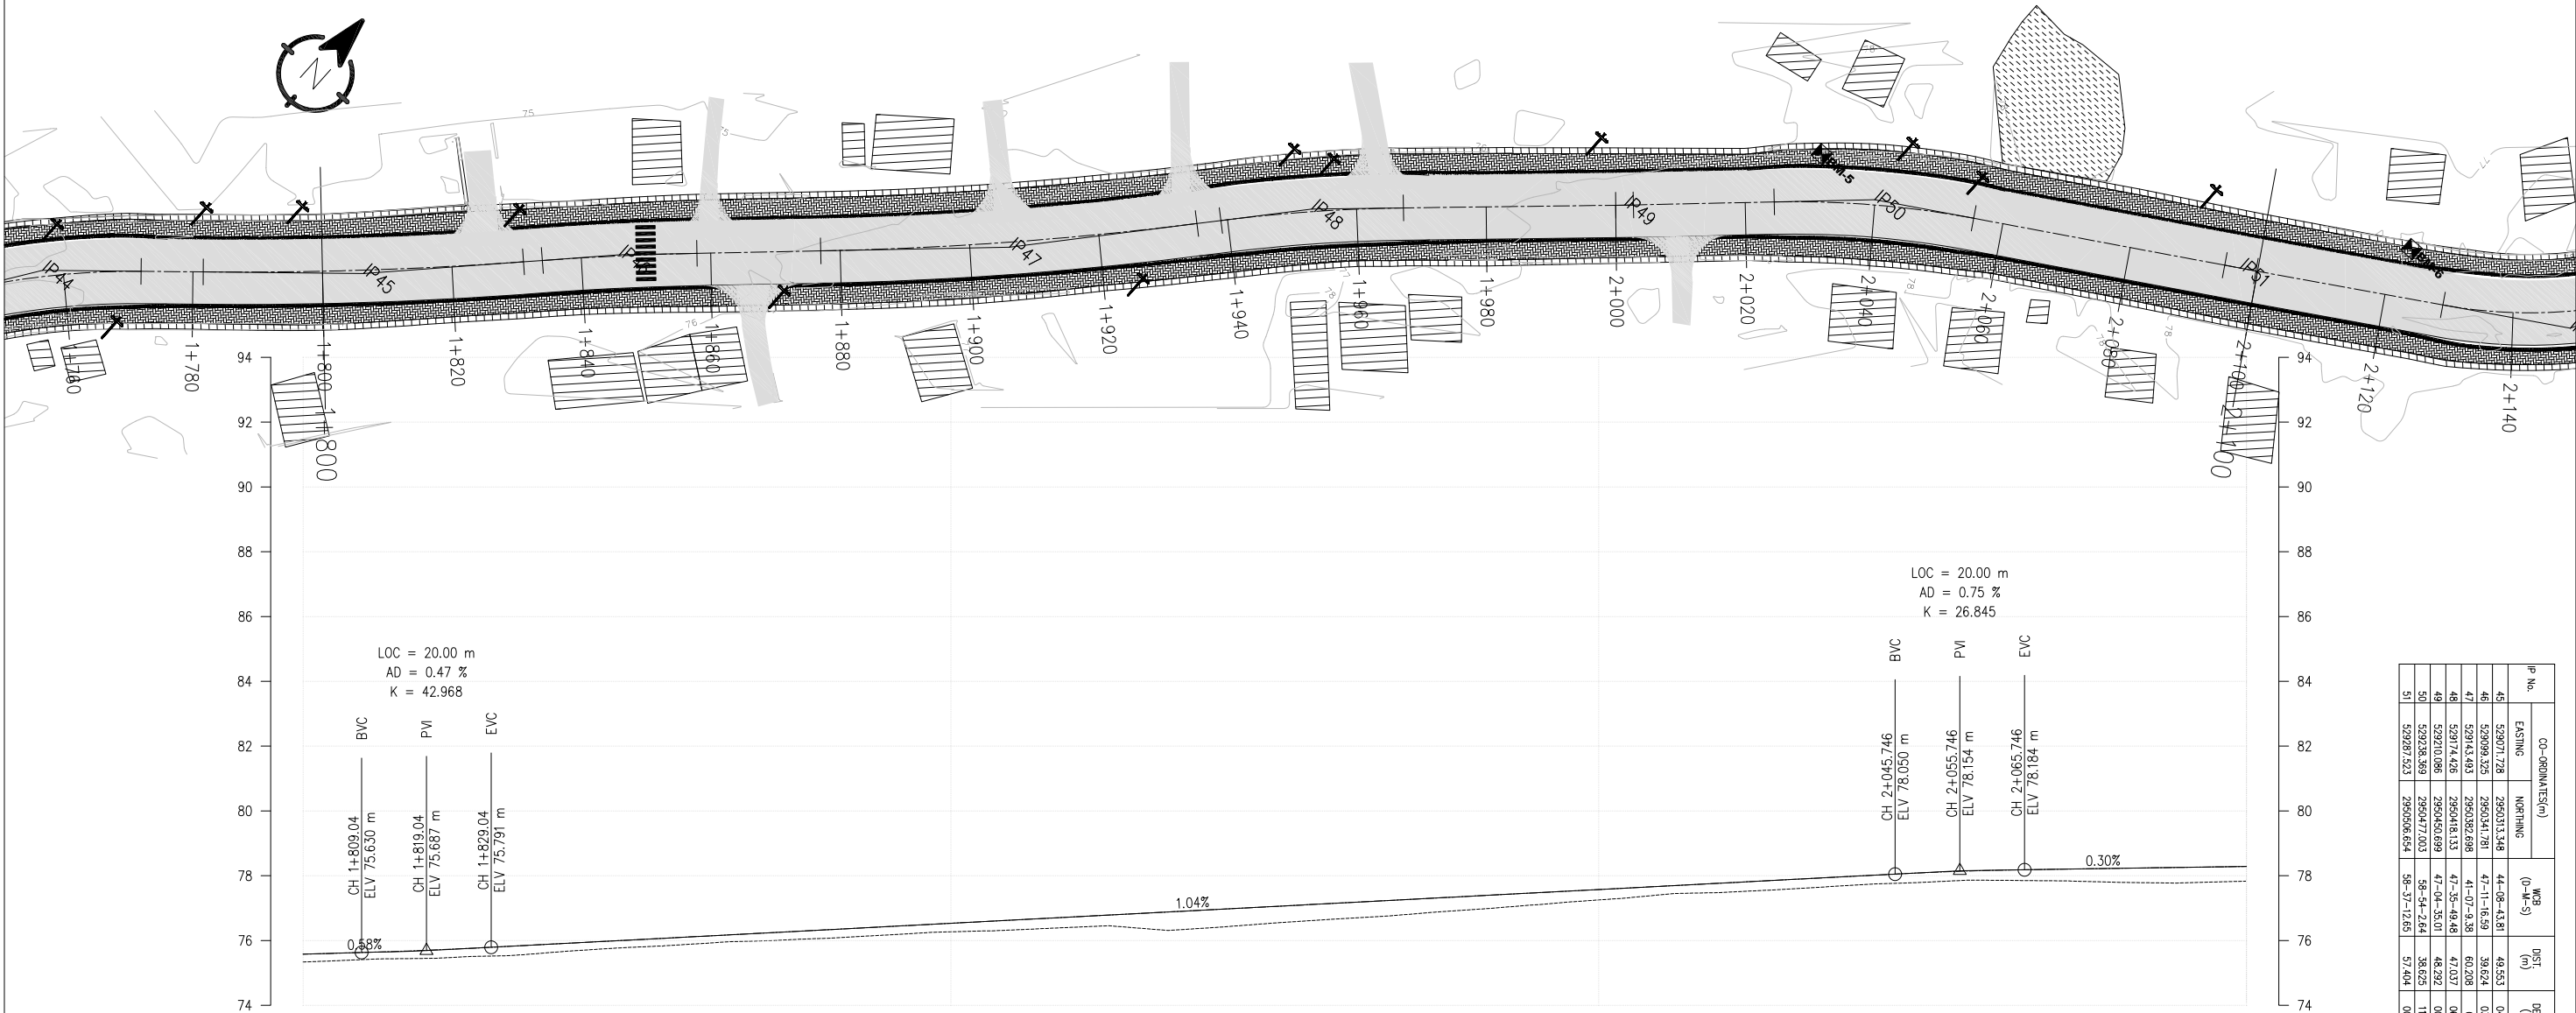


P No.	CO-ORDINATES(m)		WCB (D-M-S)	DIST (m)	DEF. ANG (D-M-S)	TAN. LEN (m)	SINGLE CURVE DATA					CHAINAGE			
	EXISTING	NORTHING					R (m)	E (m)	LC (m)	BC	MC	EC	P		
45	52907.728	295033.348	44-08-43.81	49.553	04-43-27.71	24.751	600.000	0.510	49.473	1+781.989	1+806.326	1+831.063	1+806.340		
46	52909.325	295034.781	47-11-16.59	39.624	03-02-32.78	11.950	450.000	0.199	23.895	1+833.985	1+858.321	1+882.657	1+848.936		
47	52913.493	295032.698	41-07-9.38	60.208	06-04-7.21	29.355	550.000	0.772	58.255	1+870.983	1+906.111	1+935.238	1+906.138		
48	52917.426	295048.133	47-35-49.48	47.037	06-28-46.10	14.147	250.000	0.400	28.265	1+938.973	1+963.308	1+987.238	1+953.121		
49	52920.086	295045.699	47-04-35.01	48.292	00-31-14.47	1.363	300.000	0.003	2.726	2+000.020	2+001.383	2+002.746	2+001.383		
50	52923.869	295047.003	58-54-2.64	38.625	11-49-27.63	15.533	150.000	0.802	30.856	2+024.474	2+039.952	2+055.430	2+040.007		
51	52927.523	295056.654	58-37-12.85	57.404	00-16-49.99	2.448	1000.000	0.003	4.897	2+094.853	2+097.301	2+099.750	2+097.301		


DESIGN LEVEL(m)		75.577		75.707		75.906		76.114		76.323		76.531		76.739		76.948		77.156		77.365		77.573		77.782		77.990		78.161		78.226		78.286	
EXISTING LEVEL(m)		75.338		75.449		75.658		75.888		76.061		76.268		76.417		76.392		76.669		76.947		77.252		77.493		77.716		77.860		77.798		77.831	
CHAINAGE(Km)		1+800		1+820		1+840		1+860		1+880		1+900		1+920		1+940		1+960		1+980		2+000		2+020		2+040		2+060		2+080		2+100	
CUT/FILL (m)		0.240		0.258		0.247		0.226		0.261		0.263		0.322		0.556		0.487		0.418		0.321		0.289		0.275		0.300		0.428		0.455	
SUPER ELEVATION		1+800																															

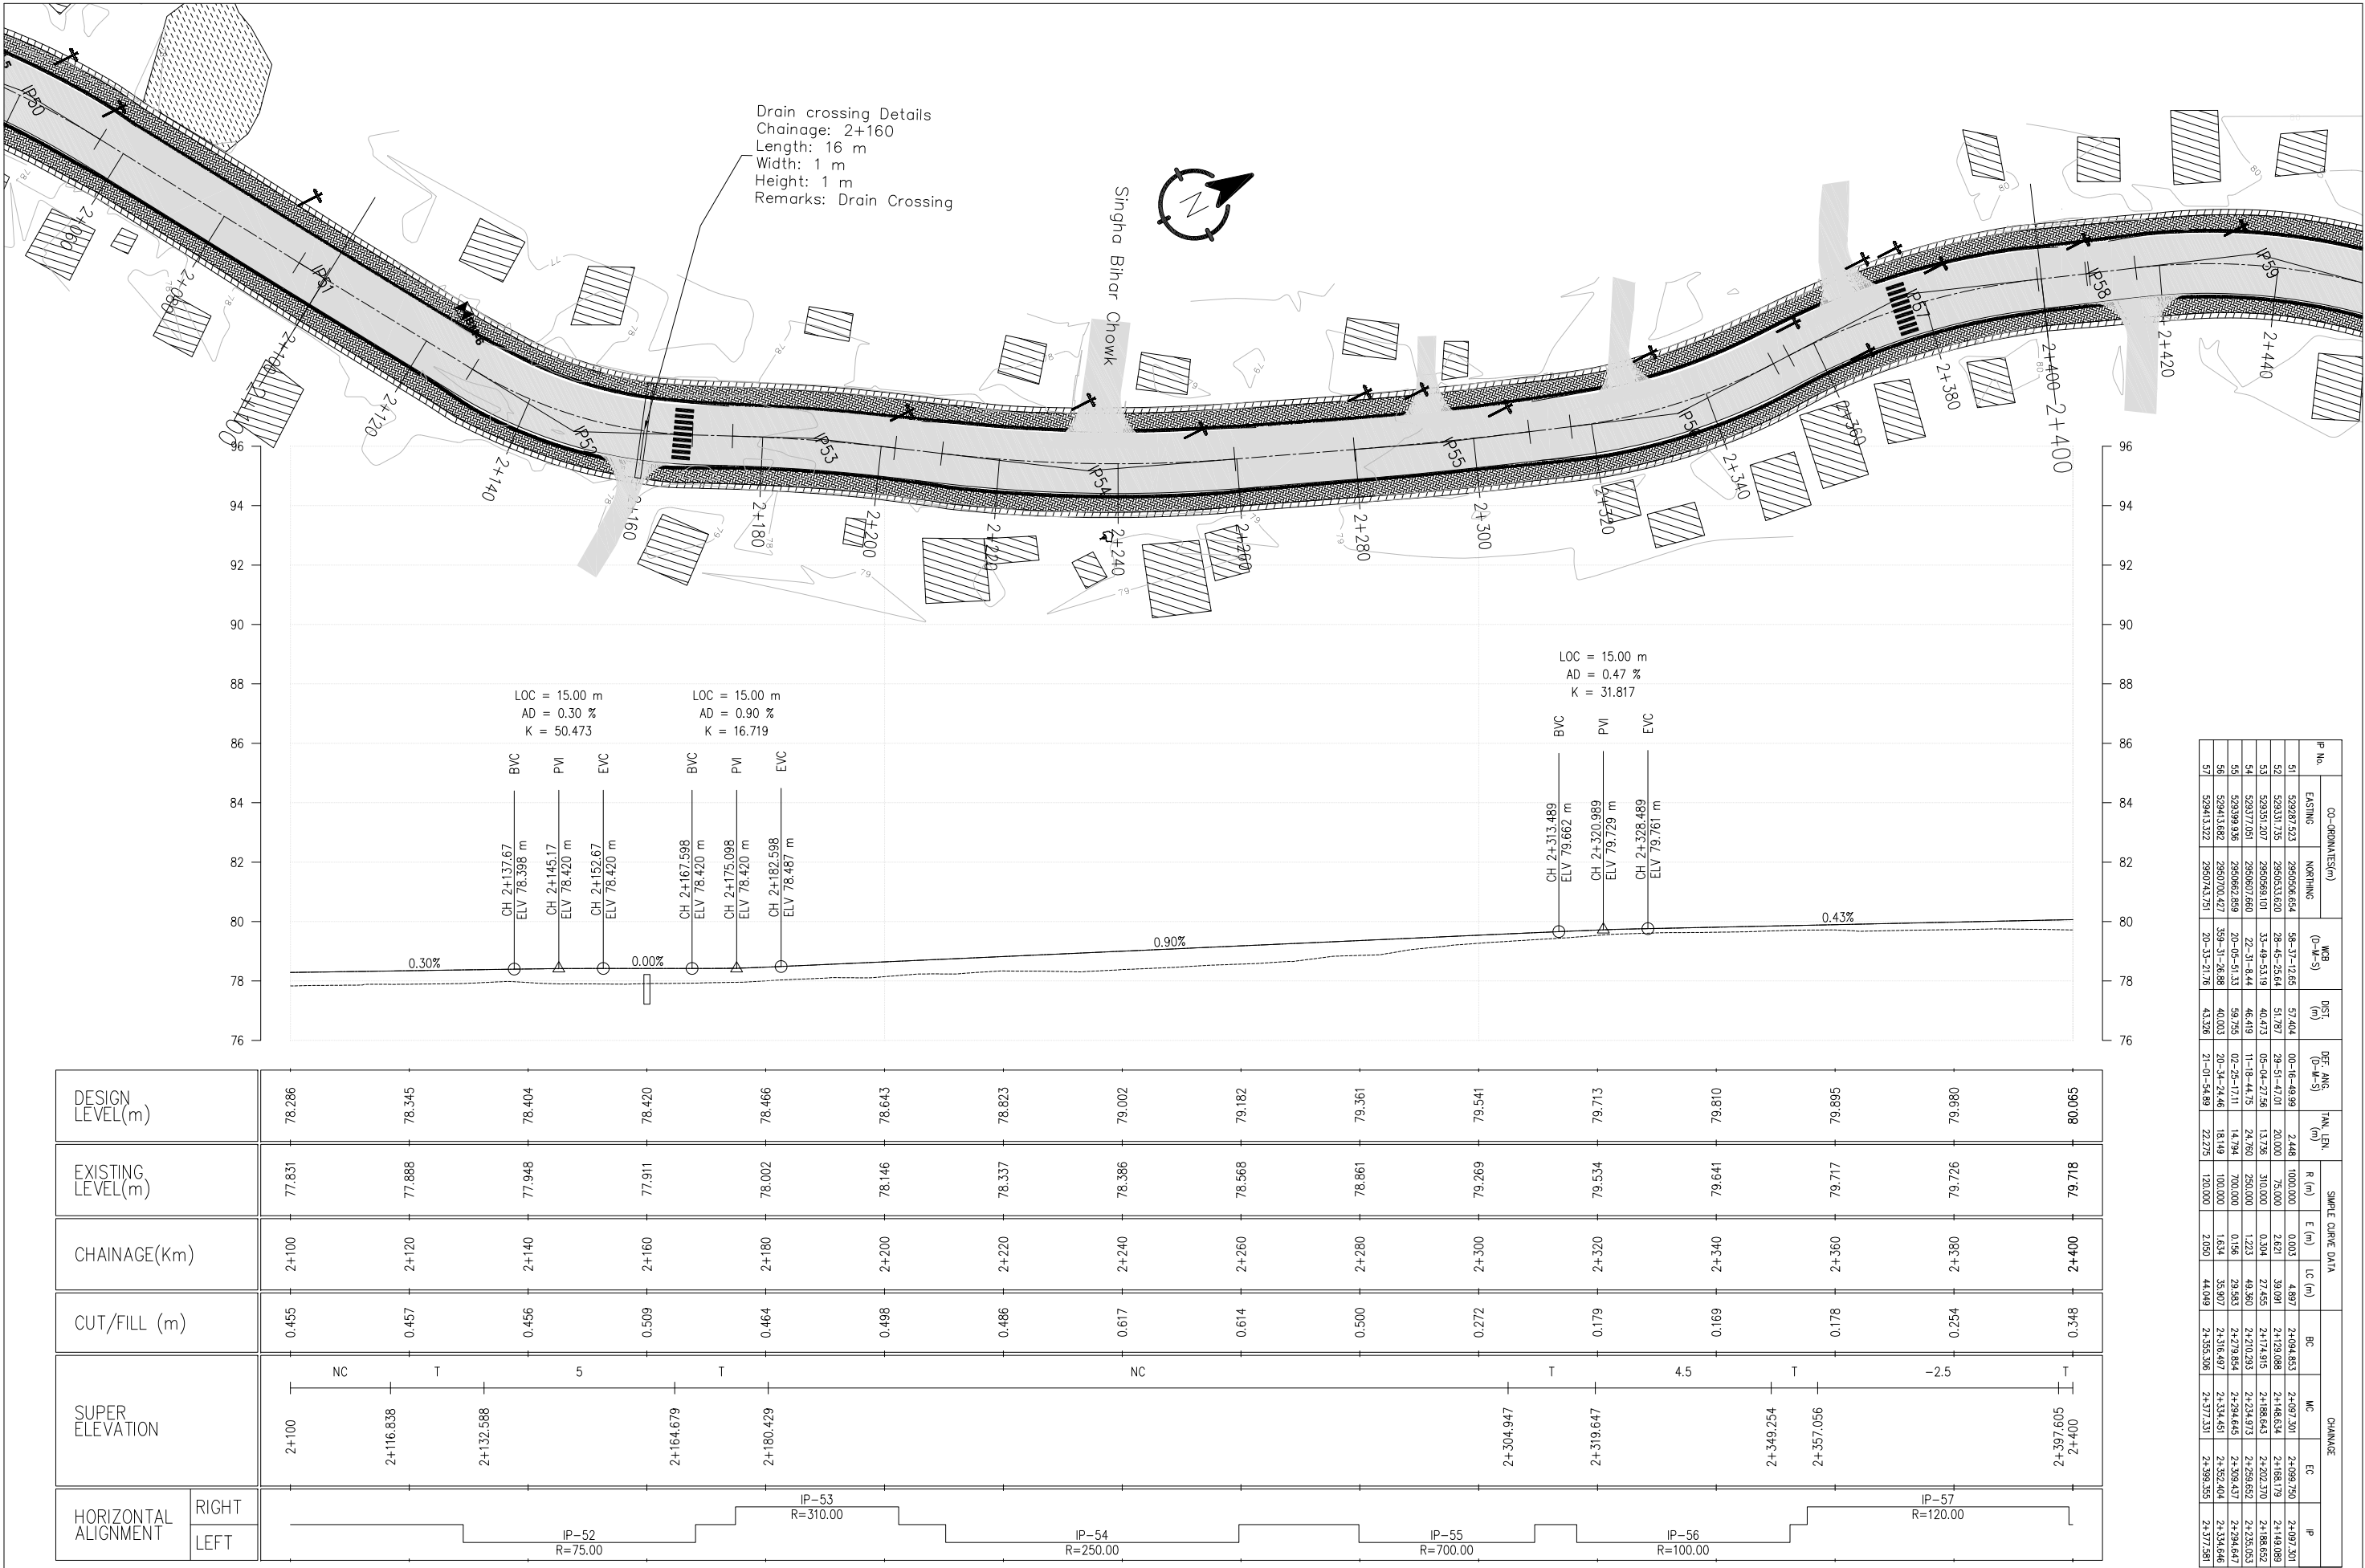


IP No.	CO-ORDINATES(m)	WGS (0-M-S)	DIST (m)	DEF. ANG (0-M-S)	TAN. LEN (m)	SAMPLE CURVE DATA			CHAINAGE				
	EASTING	NORTHING				R (m)	E (m)	LC (m)	BC	MC	EC	IP	
51	529267.523	2850506.654	58-37-12.65	57.404	00-06-49.89	2.448	1000.000	0.003	4.897	2+094.833	2+097.301	2+099.750	2+097.301
52	529351.735	2850533.620	28-45-25.64	51.787	29-51-47.01	20.000	75.000	2.621	39.091	2+122.088	2+148.634	2+168.179	2+149.089
53	529351.207	2850569.101	33-49-53.19	40.473	05-04-27.56	13.736	310.000	0.304	27.455	2+174.915	2+202.370	2+234.973	2+188.652
54	529377.051	2850607.660	22-31-8.44	46.419	11-18-44.75	24.760	250.000	1.223	49.380	2+210.233	2+234.973	2+259.652	2+235.053
55	529399.936	2850662.859	20-05-51.33	59.755	02-26-17.11	14.794	700.000	0.156	29.583	2+278.854	2+294.645	2+309.437	2+294.647
56	529413.682	2850700.427	359-31-26.88	40.003	20-34-24.46	18.149	100.000	1.634	35.907	2+316.497	2+334.451	2+352.404	2+334.646
57	529413.322	2850743.751	20-33-21.76	43.206	21-01-54.89	22.275	120.000	2.050	44.049	2+355.306	2+377.331	2+399.355	2+377.331

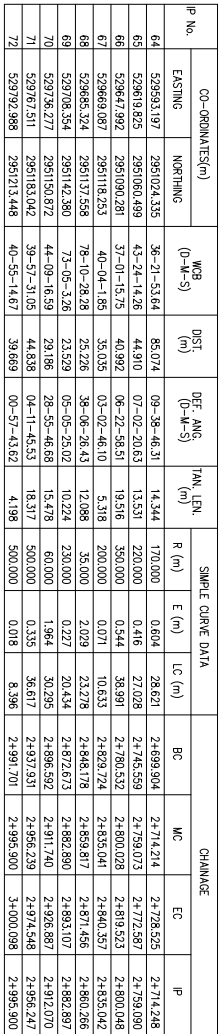


Nepal Urban Governance and Infrastructure Project (NUGIP) Office of the Municipal Executive Itahari Sub-Metropolitan City Sunsari District, Koshi Province	CONSULTANT: Plush Engineers and Architects (P.) Ltd. (PEA) B.N. Consultancy Pvt. Ltd. (BN) Soil Test Consultancy (P.) Ltd. (Soil Test) Kathmandu, Nepal	Project Name:- Nepal Urban Governance and Infrastructure Project (NUGIP)	DESIGNED BY :	SCALE 	Plan & Profile 2+700-3+000	DATE: 2023
			DRAWN BY :			DRG NO : 1
			CHECKED BY :			SHEET NO : 10
			APPROVED BY :			

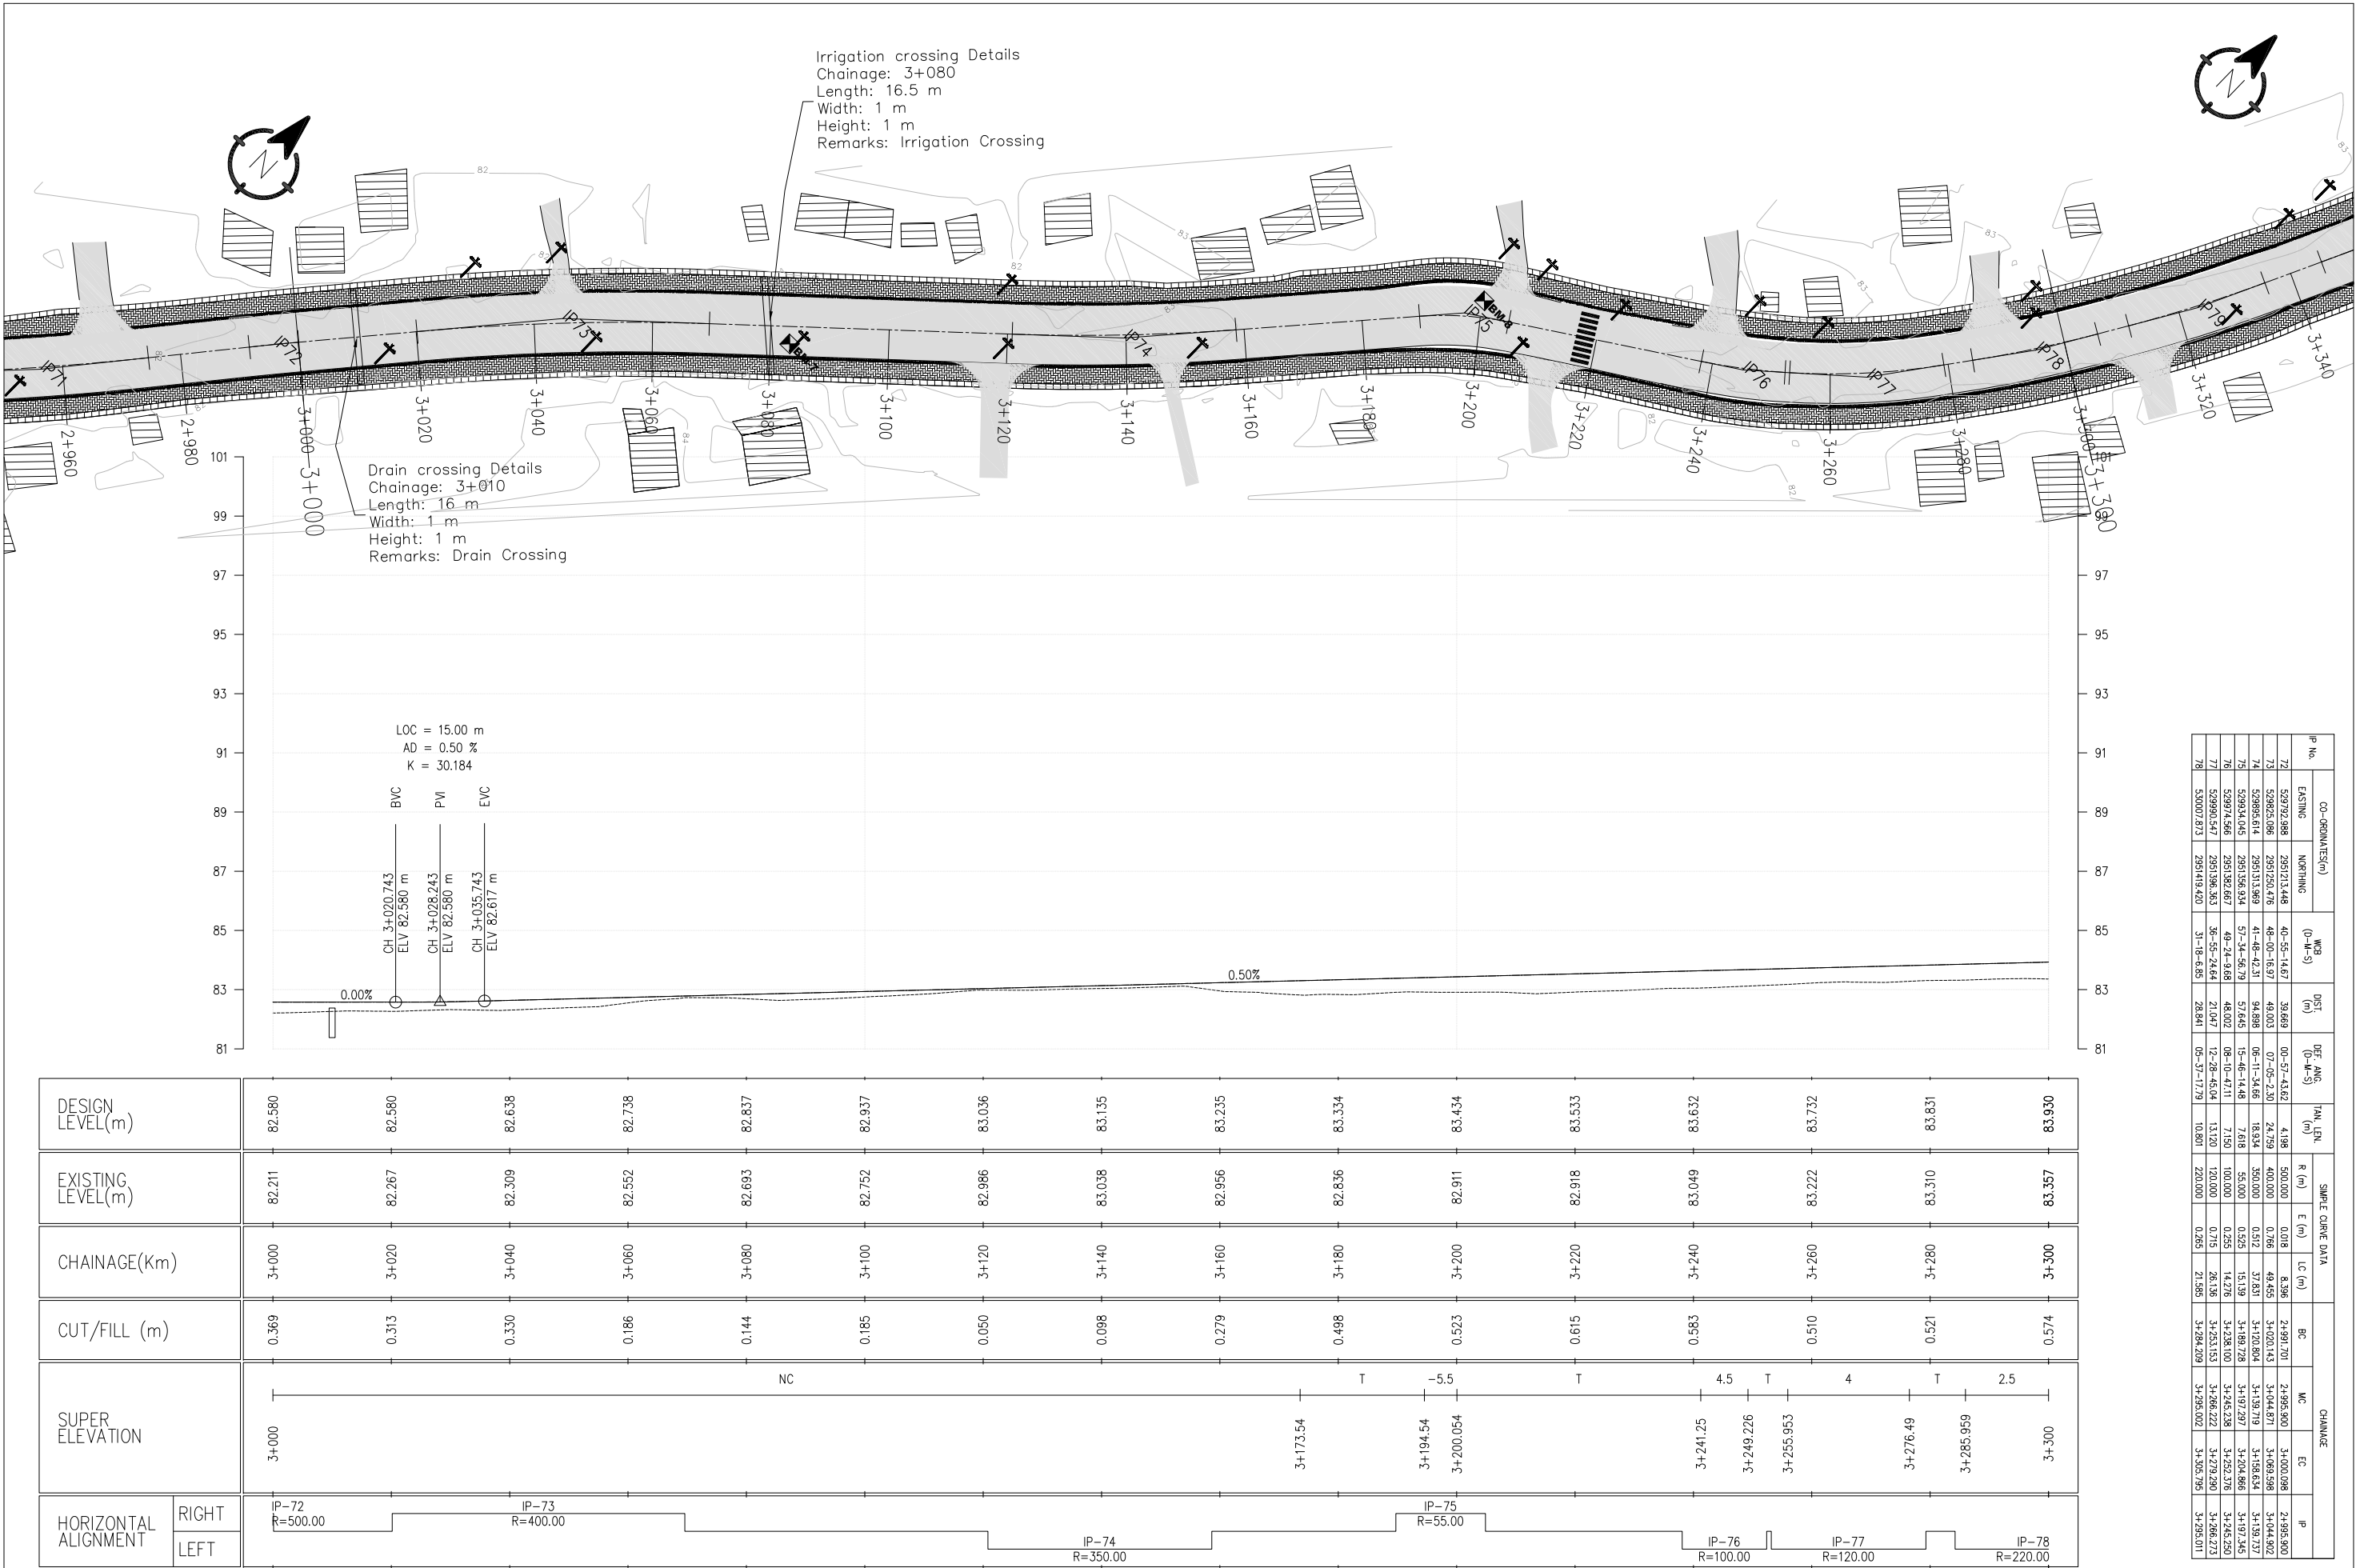

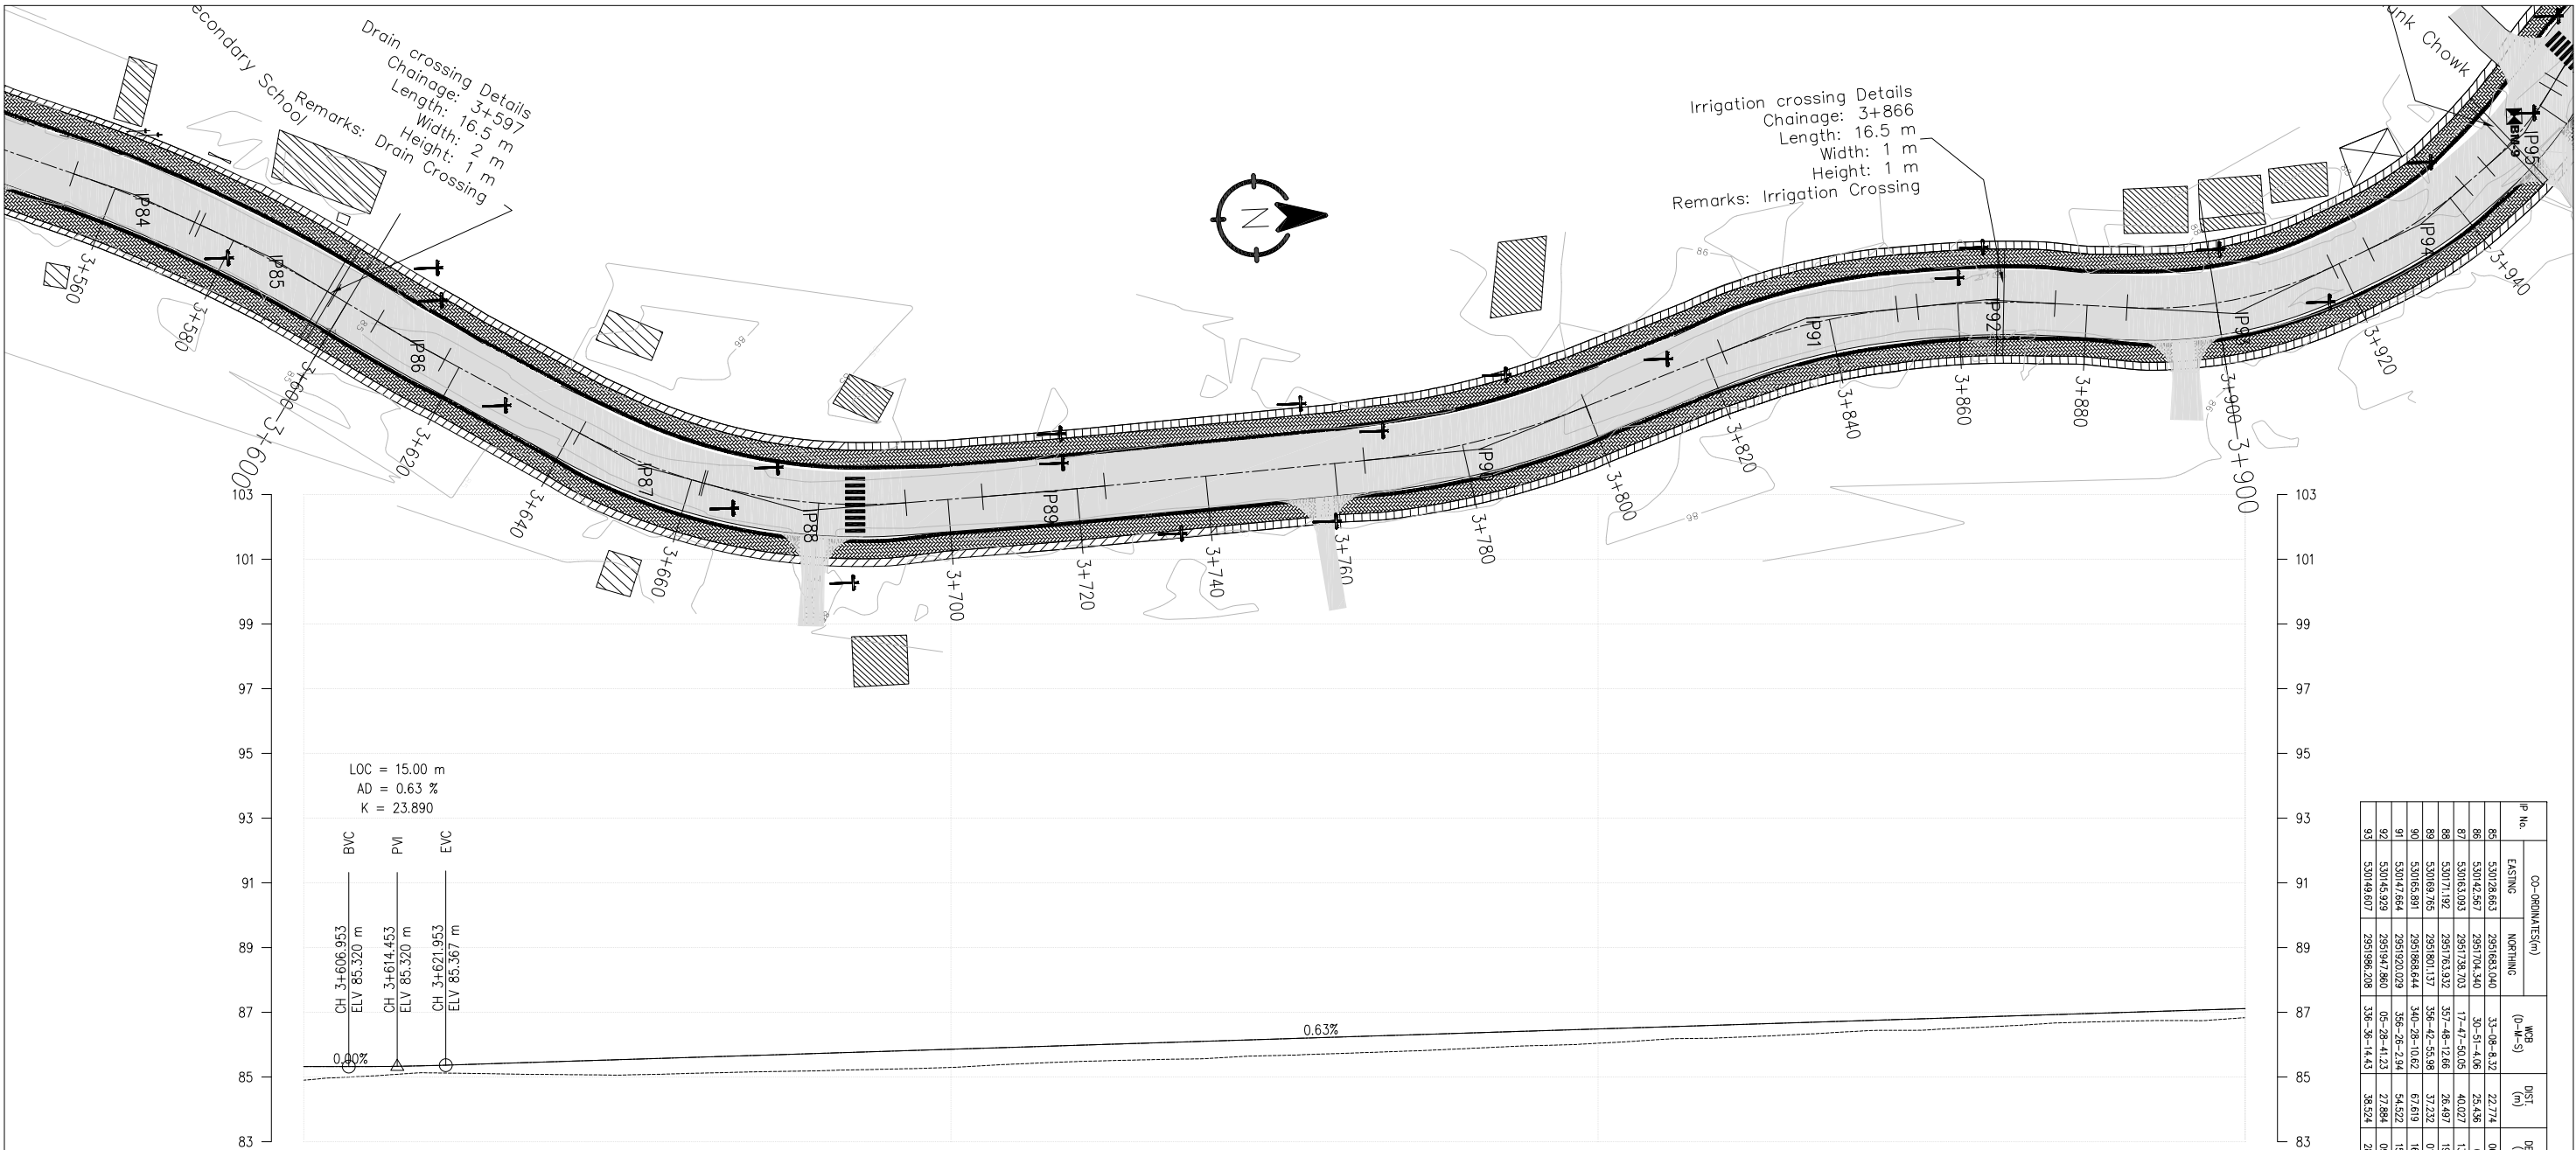


DESIGN LEVEL(m)	85.320	85.356	85.480	85.606	85.732	85.857	85.983	86.108	86.234	86.359	86.485	86.611	86.736	86.862	86.987	87.113
EXISTING LEVEL(m)	84.902	85.127	85.074	85.115	85.194	85.296	85.482	85.576	85.726	85.882	86.043	86.218	86.412	86.545	86.718	86.833
CHAINAGE(Km)	3+600	3+620	3+640	3+660	3+680	3+700	3+720	3+740	3+760	3+780	3+800	3+820	3+840	3+860	3+880	3+900
CUT/FILL (m)	0.418	0.229	0.406	0.491	0.538	0.562	0.501	0.532	0.508	0.478	0.442	0.393	0.324	0.316	0.269	0.280
SUPER ELEVATION	T 3+600 3+606.521	NC 3+629.656	T 3+644.356	4.5 3+658.561	T 3+665.197	4.5 3+690.303	T 3+705.003	NC 3+753.747	T 3+767.397	4 3+797.241	T 3+825.849	-4.5 3+847.412	T 3+856.197	-3.5 3+872.606	T 3+890.02	5.5 3+900
HORIZONTAL ALIGNMENT	RIGHT LEFT	IP-86 R=300.00	IP-87 R=90.00	IP-88 R=90.00	IP-89 R=1000.00	IP-90 R=125.00	IP-91 R=100.00	IP-92 R=135.00	IP-93 R=65.00							

IP No.	CO-ORDINATE(m)		WBS (m)	DIST (m)	DEF. ANG. (m)	TAN. LEN (m)	SINGLE CURVE DATA			CHANGAE		
	EASTING	NORTHING					R (m)	E (m)	LC (m)	BC	MC	EC
85	530128.663	295168.040	33-08-4.32	22.774	06-06-12.51	11.729	22.774	0.312	23.436	3+574.335	3+596.033	3+597.771
86	530142.567	295170.340	30-51-4.06	25.436	02-17-4.26	5.982	25.436	0.060	11.962	3+605.486	3+617.477	3+618.488
87	530163.093	295178.703	17-47-50.05	46.027	13-03-14.01	10.262	46.027	0.587	20.505	3+641.206	3+651.759	3+651.771
88	530171.192	295176.932	357-48-12.66	26.497	19-59-37.39	15.864	26.497	1.388	31.406	3+662.047	3+674.020	3+674.020
89	530168.765	295180.137	356-42-55.96	37.232	01-05-16.68	9.949	37.232	0.045	18.989	3+705.296	3+714.820	3+714.820
90	530163.891	295186.444	340-26-10.62	61.619	16-14-45.37	19.841	61.619	1.267	35.443	3+764.597	3+782.819	3+782.819
91	530143.664	295192.079	346-26-2.94	54.527	15-57-52.33	14.021	54.527	0.738	27.863	3+822.699	3+836.030	3+836.030
92	530143.929	295194.860	05-28-41.23	27.884	09-07-38.28	10.617	27.884	0.427	21.309	3+853.747	3+864.407	3+864.407
93	530149.607	295198.208	336-36-14.43	38.524	28-52-26.80	16.734	38.524	2.119	32.757	3+884.170	3+892.546	3+892.546

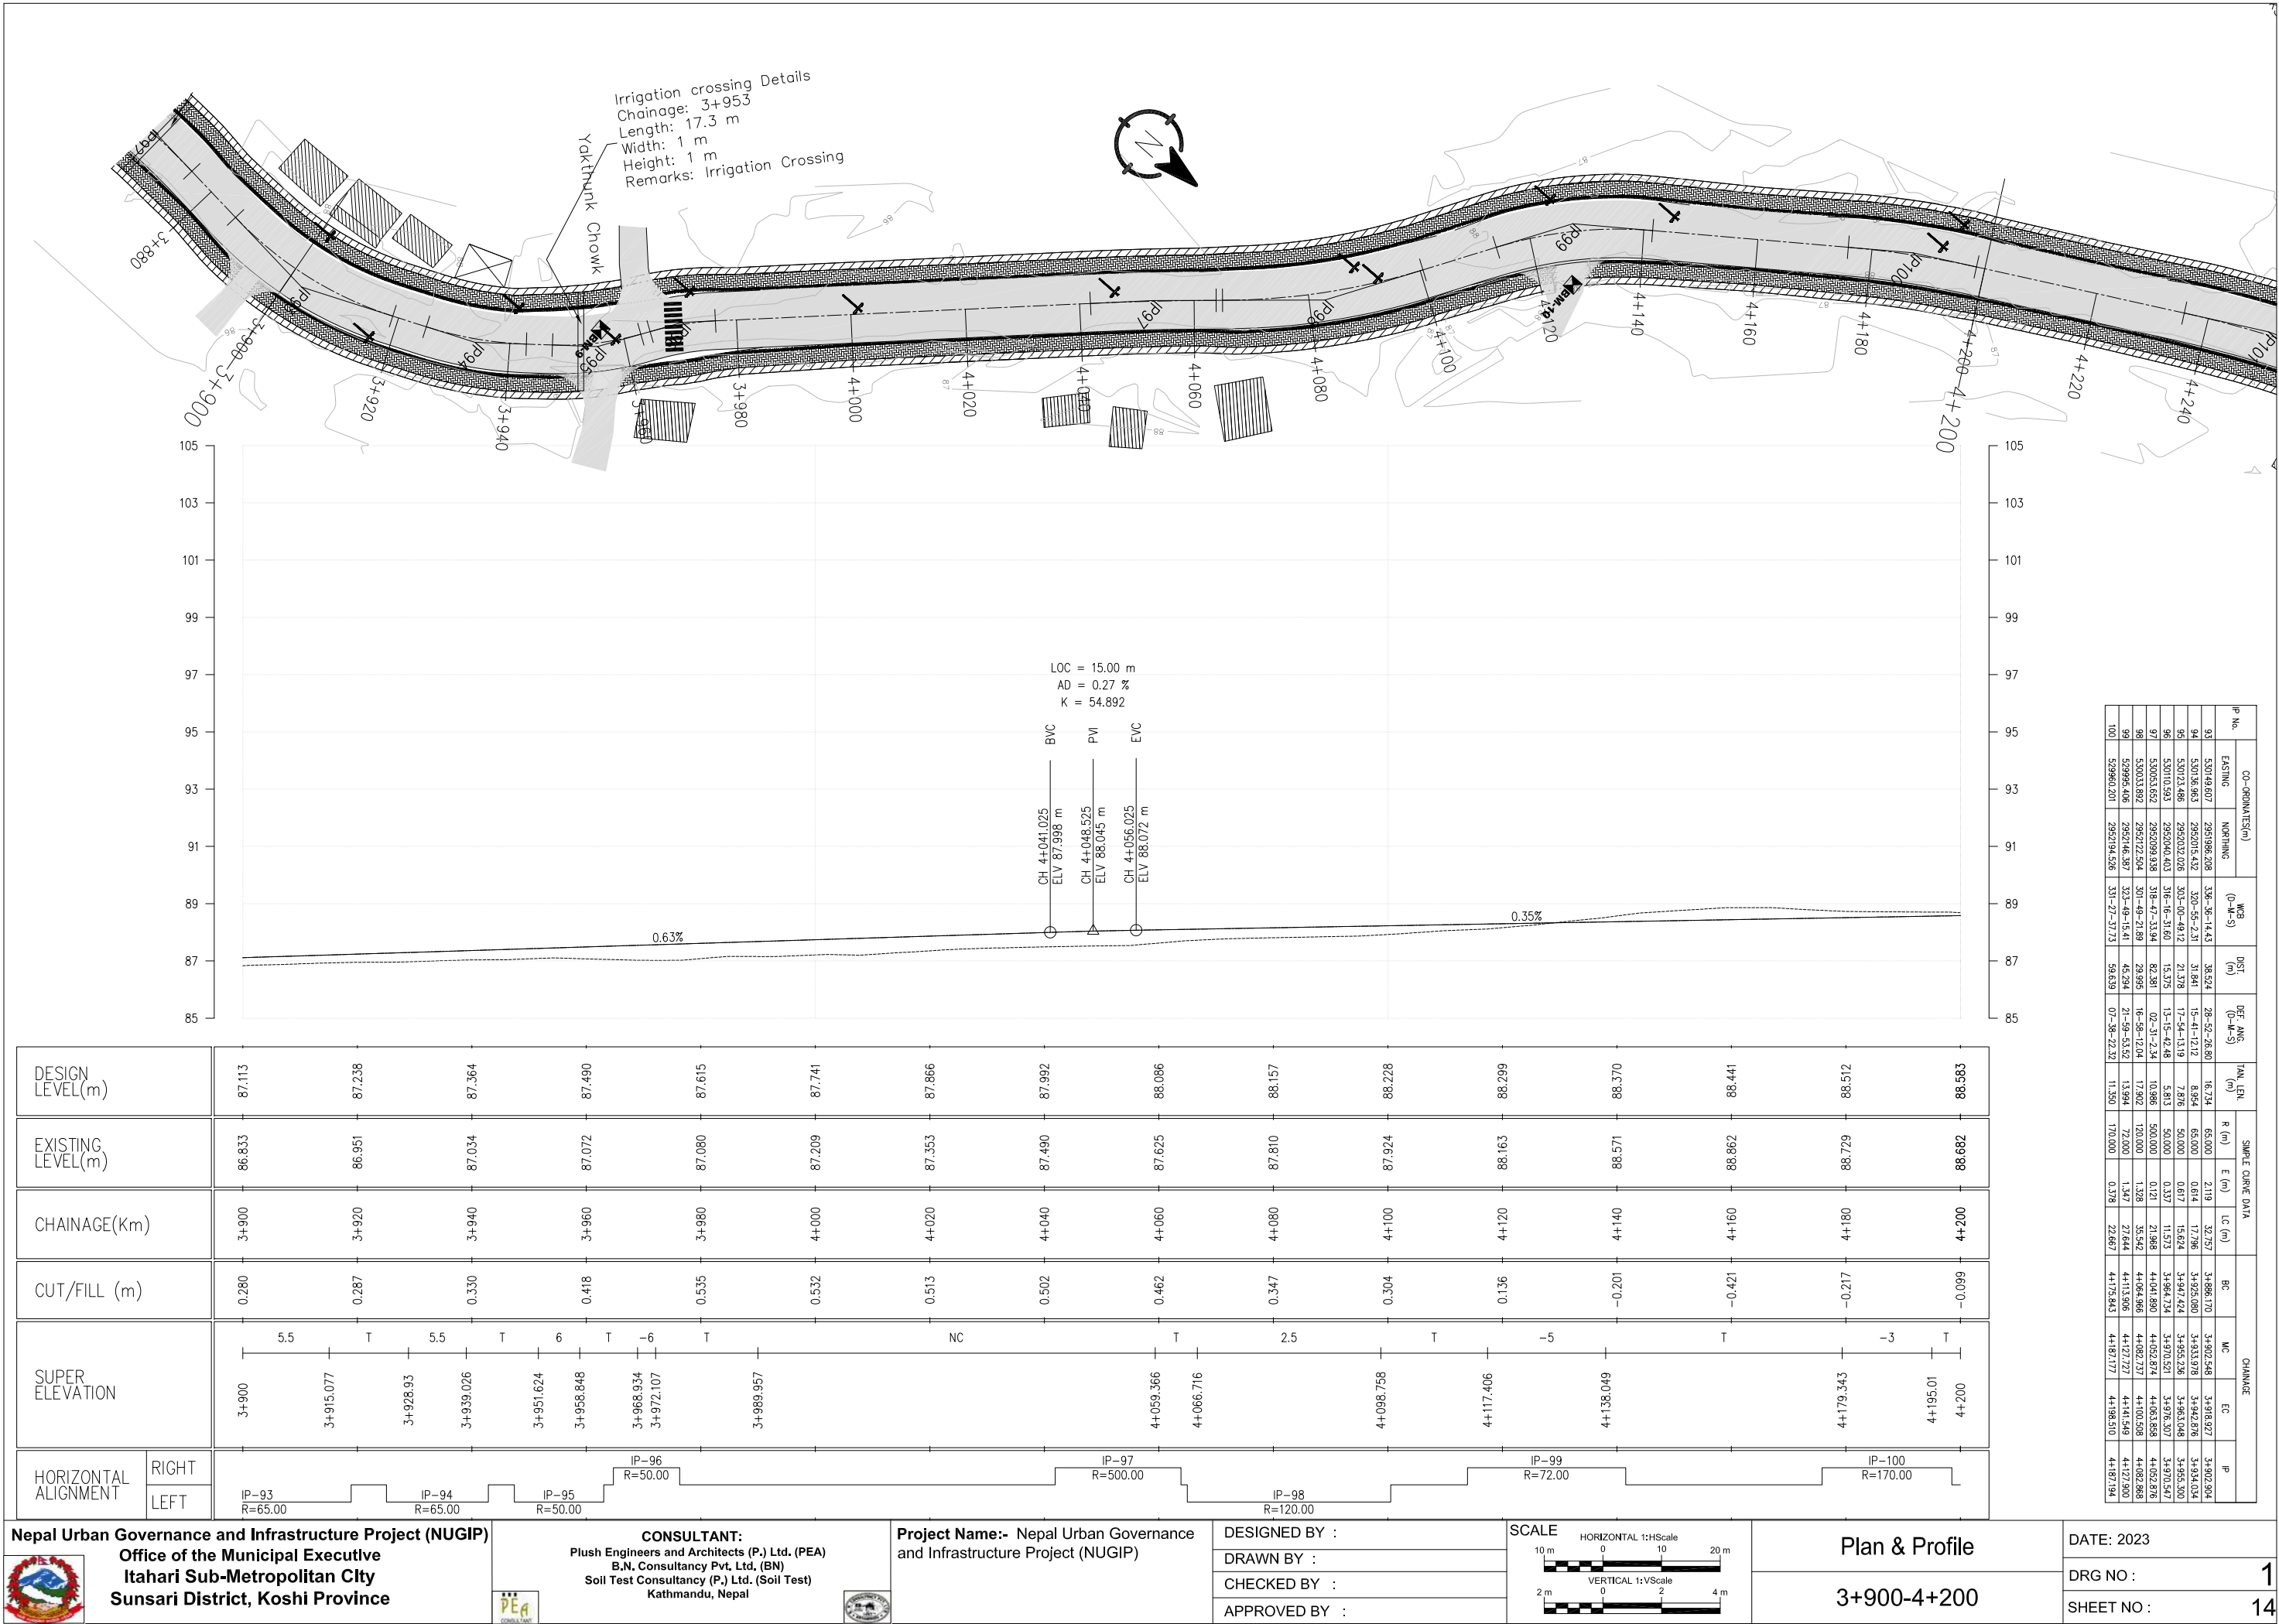

Irrigation crossing Details
Chainage: 4+283
Length: 16.6 m
Width: 1 m
Height: 2 m
Remarks: Irrigation/Drain Crossing

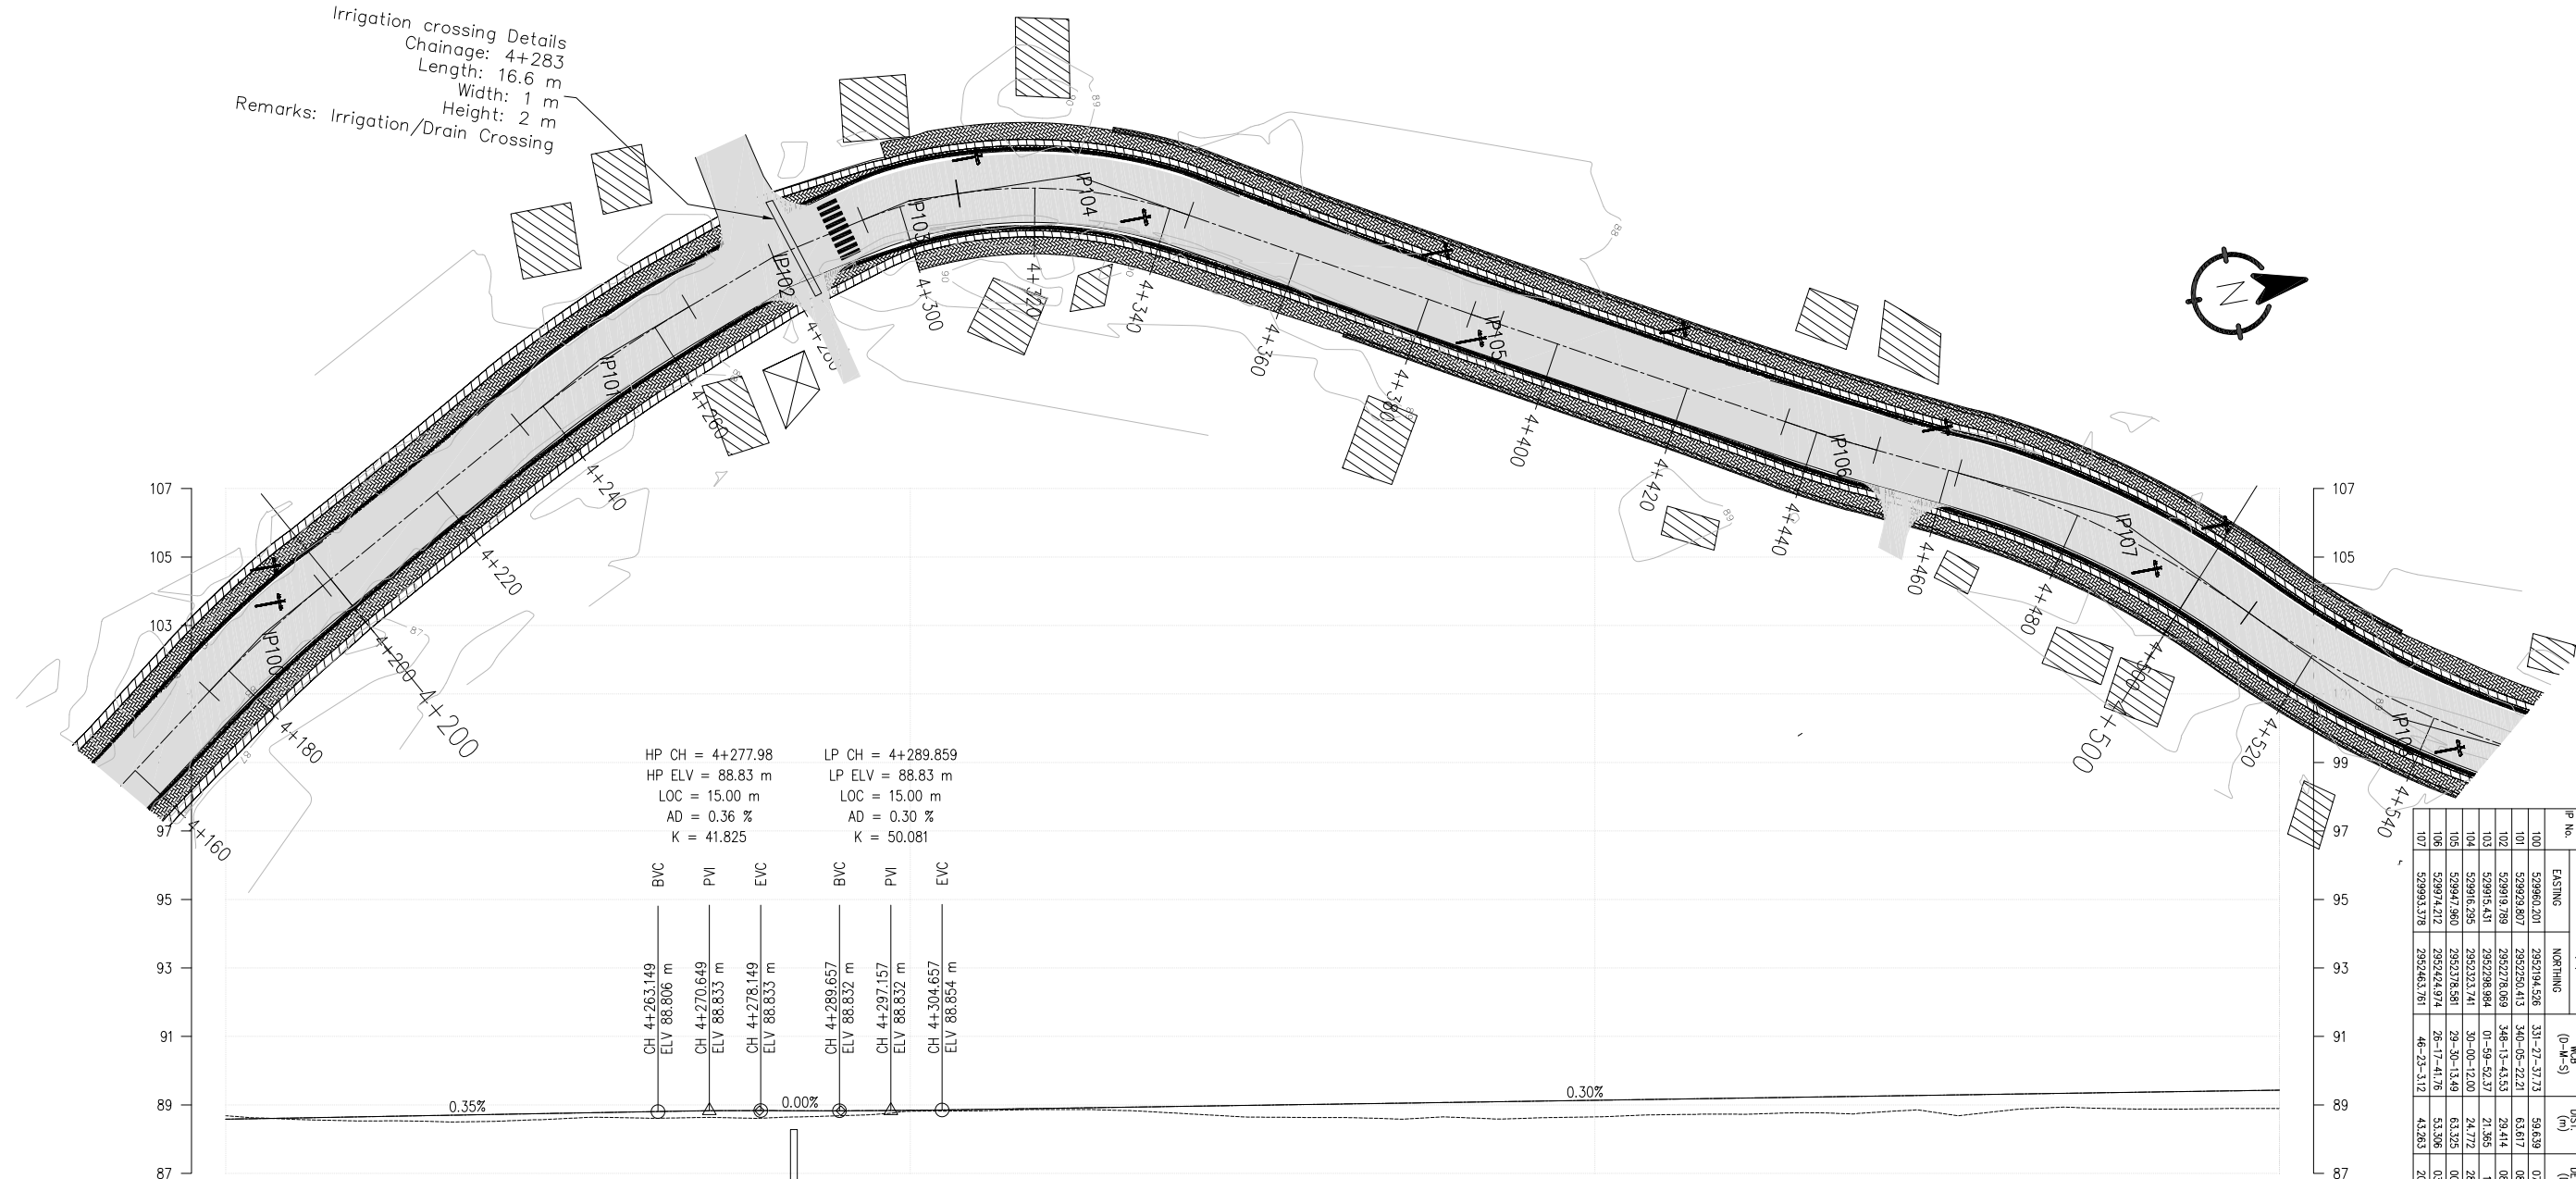

HP CH = 4+277.98
HP ELV = 88.83 m
LOC = 15.00 m
AD = 0.36 %
K = 41.825

LP CH = 4+289.859
LP ELV = 88.83 m
LOC = 15.00 m
AD = 0.30 %
K = 50.081


	BVC	PVI	EVC	BVC	PVI	EVC
CH	4+263.149	4+270.649	4+278.149	4+289.657	4+297.157	4+304.657
ELV	88.806 m	88.833 m	88.833 m	88.832 m	88.832 m	88.854 m


107
105
103
97
95
93
91
89
87

107
105
99
97
95
93
91
89
87

DESIGN LEVEL(m)		88.583	
-----------------	--	--------	--	--	

IP No.	CO-ORDINATES(m)	WGS (D-M-S)	DST (m)	DEF ANG (D-M-S)	TAJ LEN (m)	SAMPLE CURVE DATA			CHAINAGE			
	EASTING	NORTHING				R (m)	E (m)	LC (m)	BC	MC	EC	JP
100	529960.201	2952194.526	331-27-37.73	07-38-22.32	11.360	170.000	0.378	22.667	4+175.843	4+187.177	4+198.510	4+187.194
101	529929.807	2952250.413	340-05-22.21	08-37-44.48	15.089	200.000	0.588	30.121	4+252.886	4+260.749	4+268.809	4+252.777
102	529919.789	2952278.069	348-13-43.53	08-08-21.32	0.000	0.000	0.000	0.000	4+280.134	4+280.134	4+280.134	4+280.134
103	529915.431	2952298.984	01-59-52.37	13-46-8.84	7.244	60.000	0.436	14.419	4+294.255	4+301.464	4+308.674	4+291.499
104	529916.295	2952323.741	30-00-12.00	24-77-22.82	17.456	70.000	0.005	34.215	4+308.674	4+315.882	4+324.960	4+308.201
105	529947.960	2952378.581	29-30-13.49	00-29-58.50	12.860	500.000	0.088	4.360	4+388.649	4+398.829	4+399.008	4+388.829
106	529974.212	2952424.974	26-17-41.76	03-12-31.73	2.002	250.000	0.000	14.001	4+435.132	4+442.133	4+449.133	4+442.135
107	529933.378	2952463.761	46-23-31.12	20-05-21.37	23.913	135.000	2.010	47.334	4+461.481	4+465.148	4+468.816	4+465.394

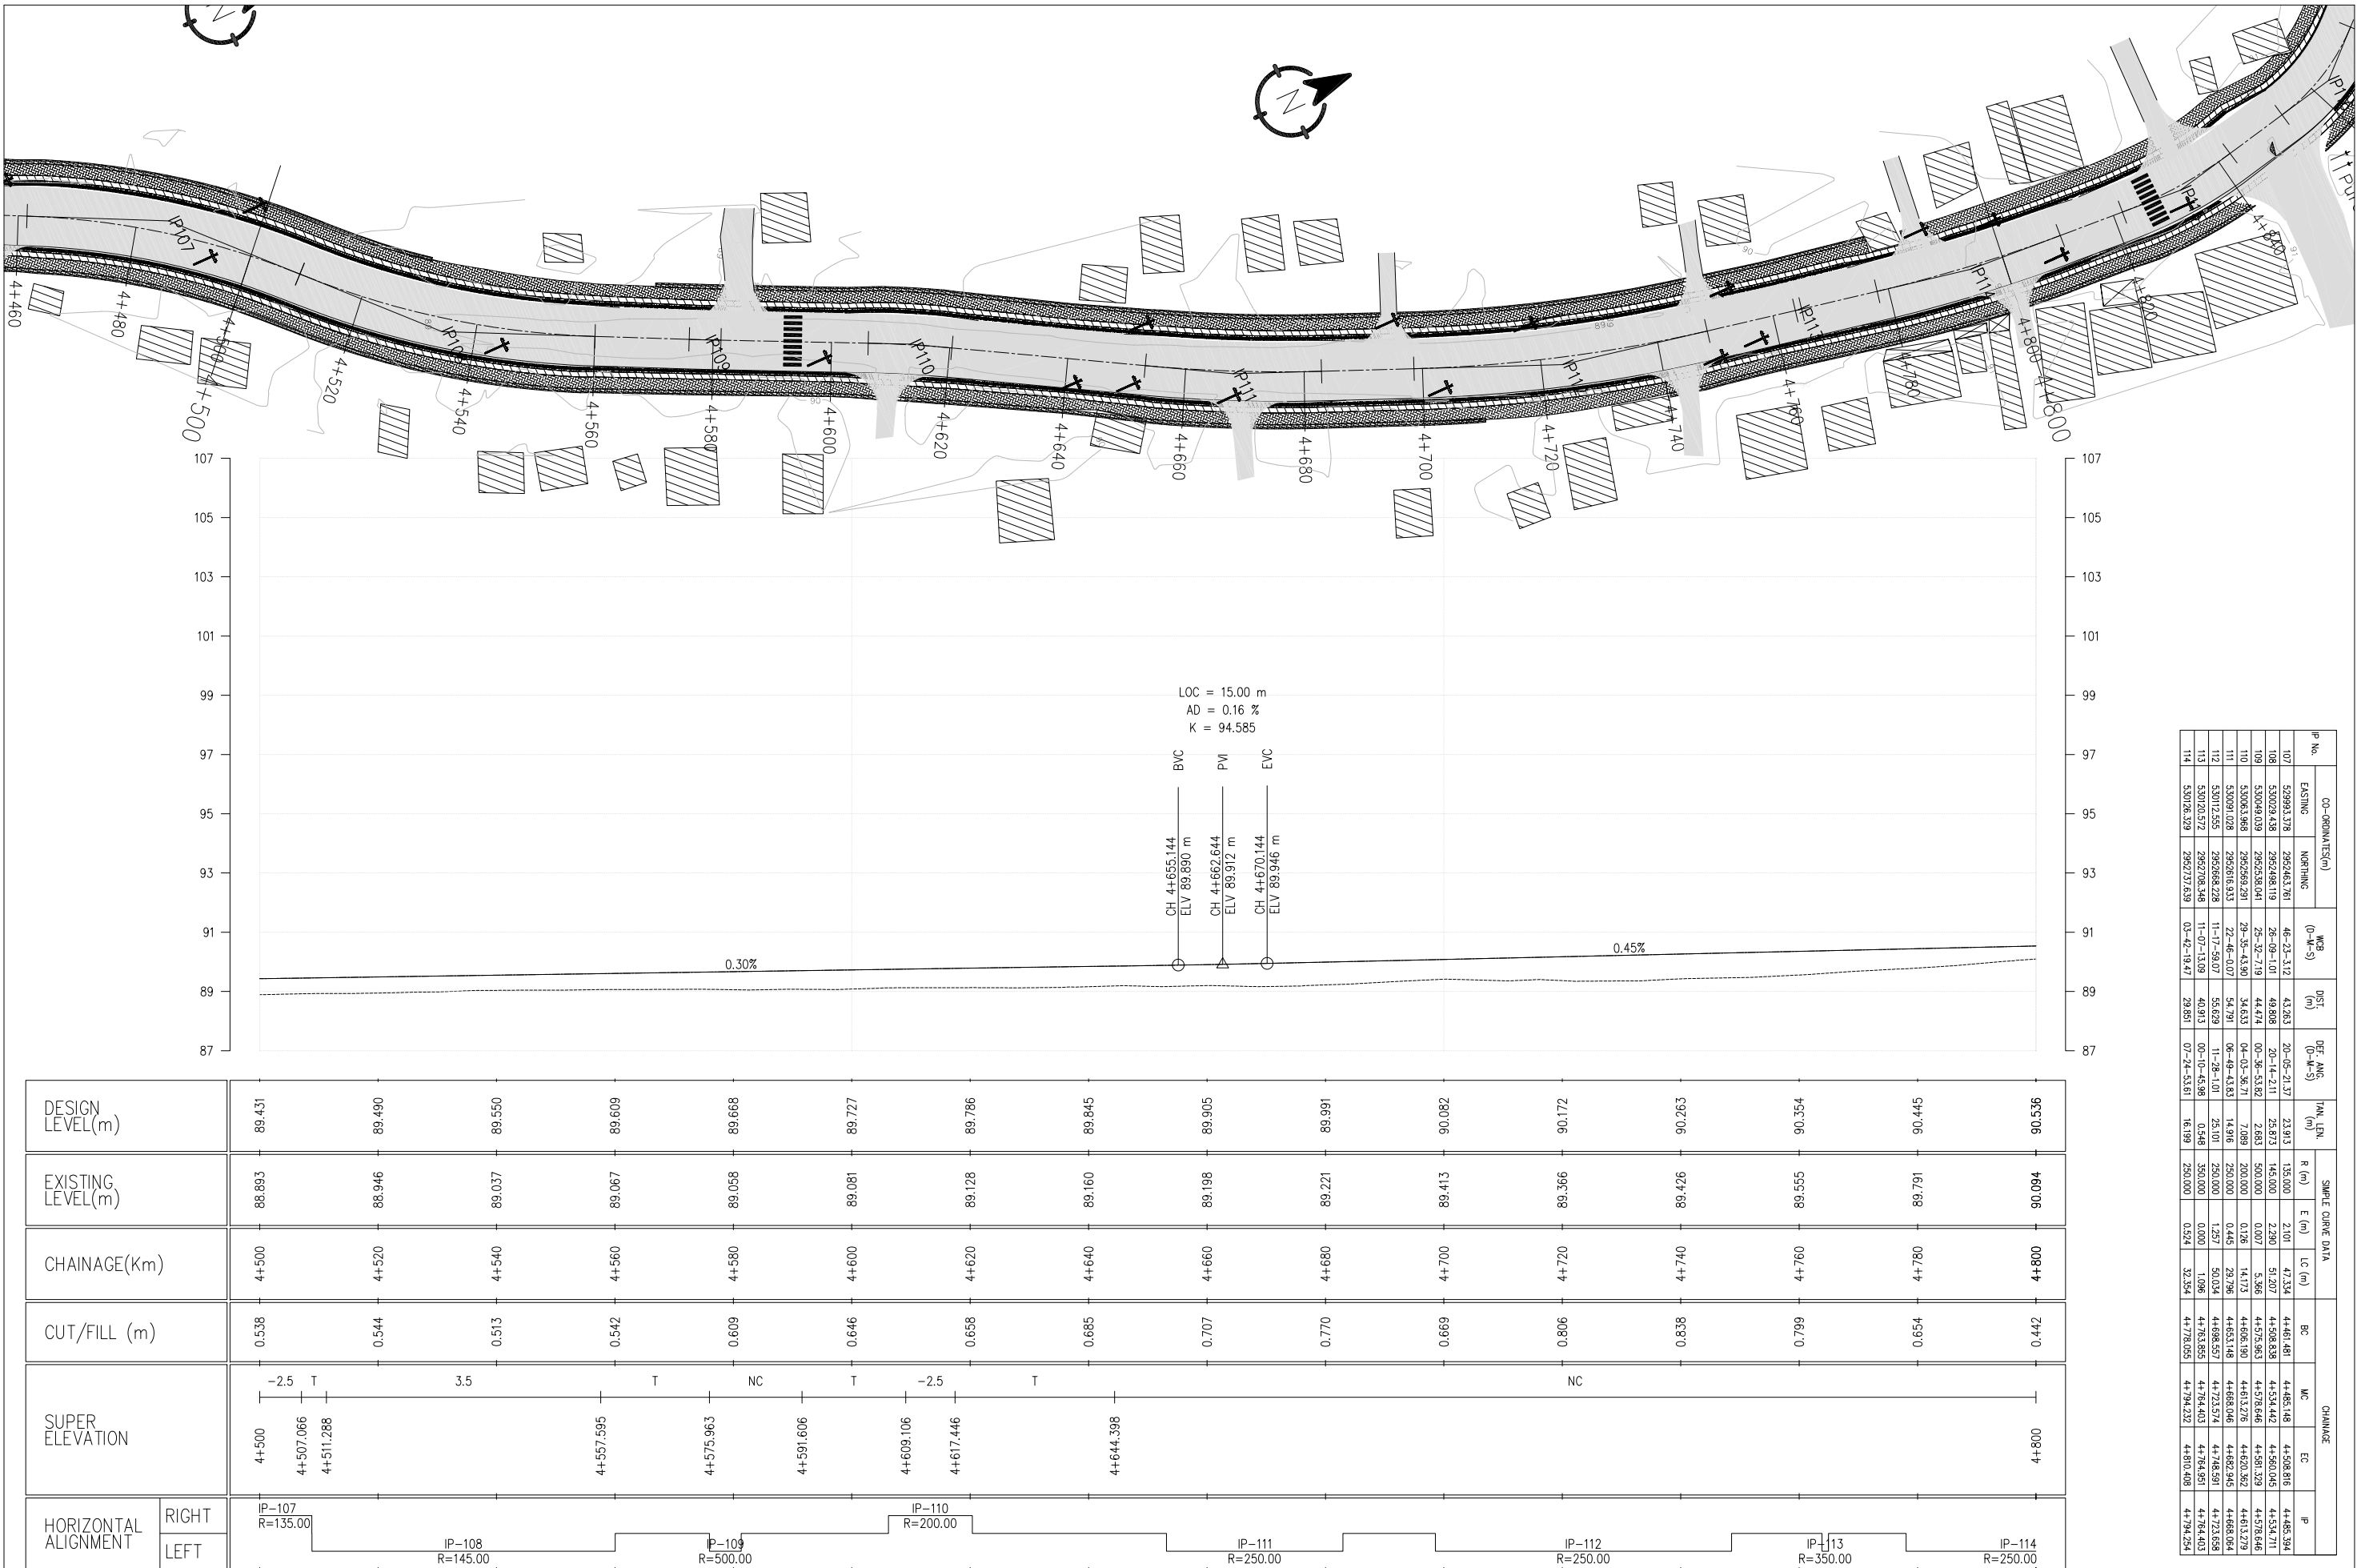


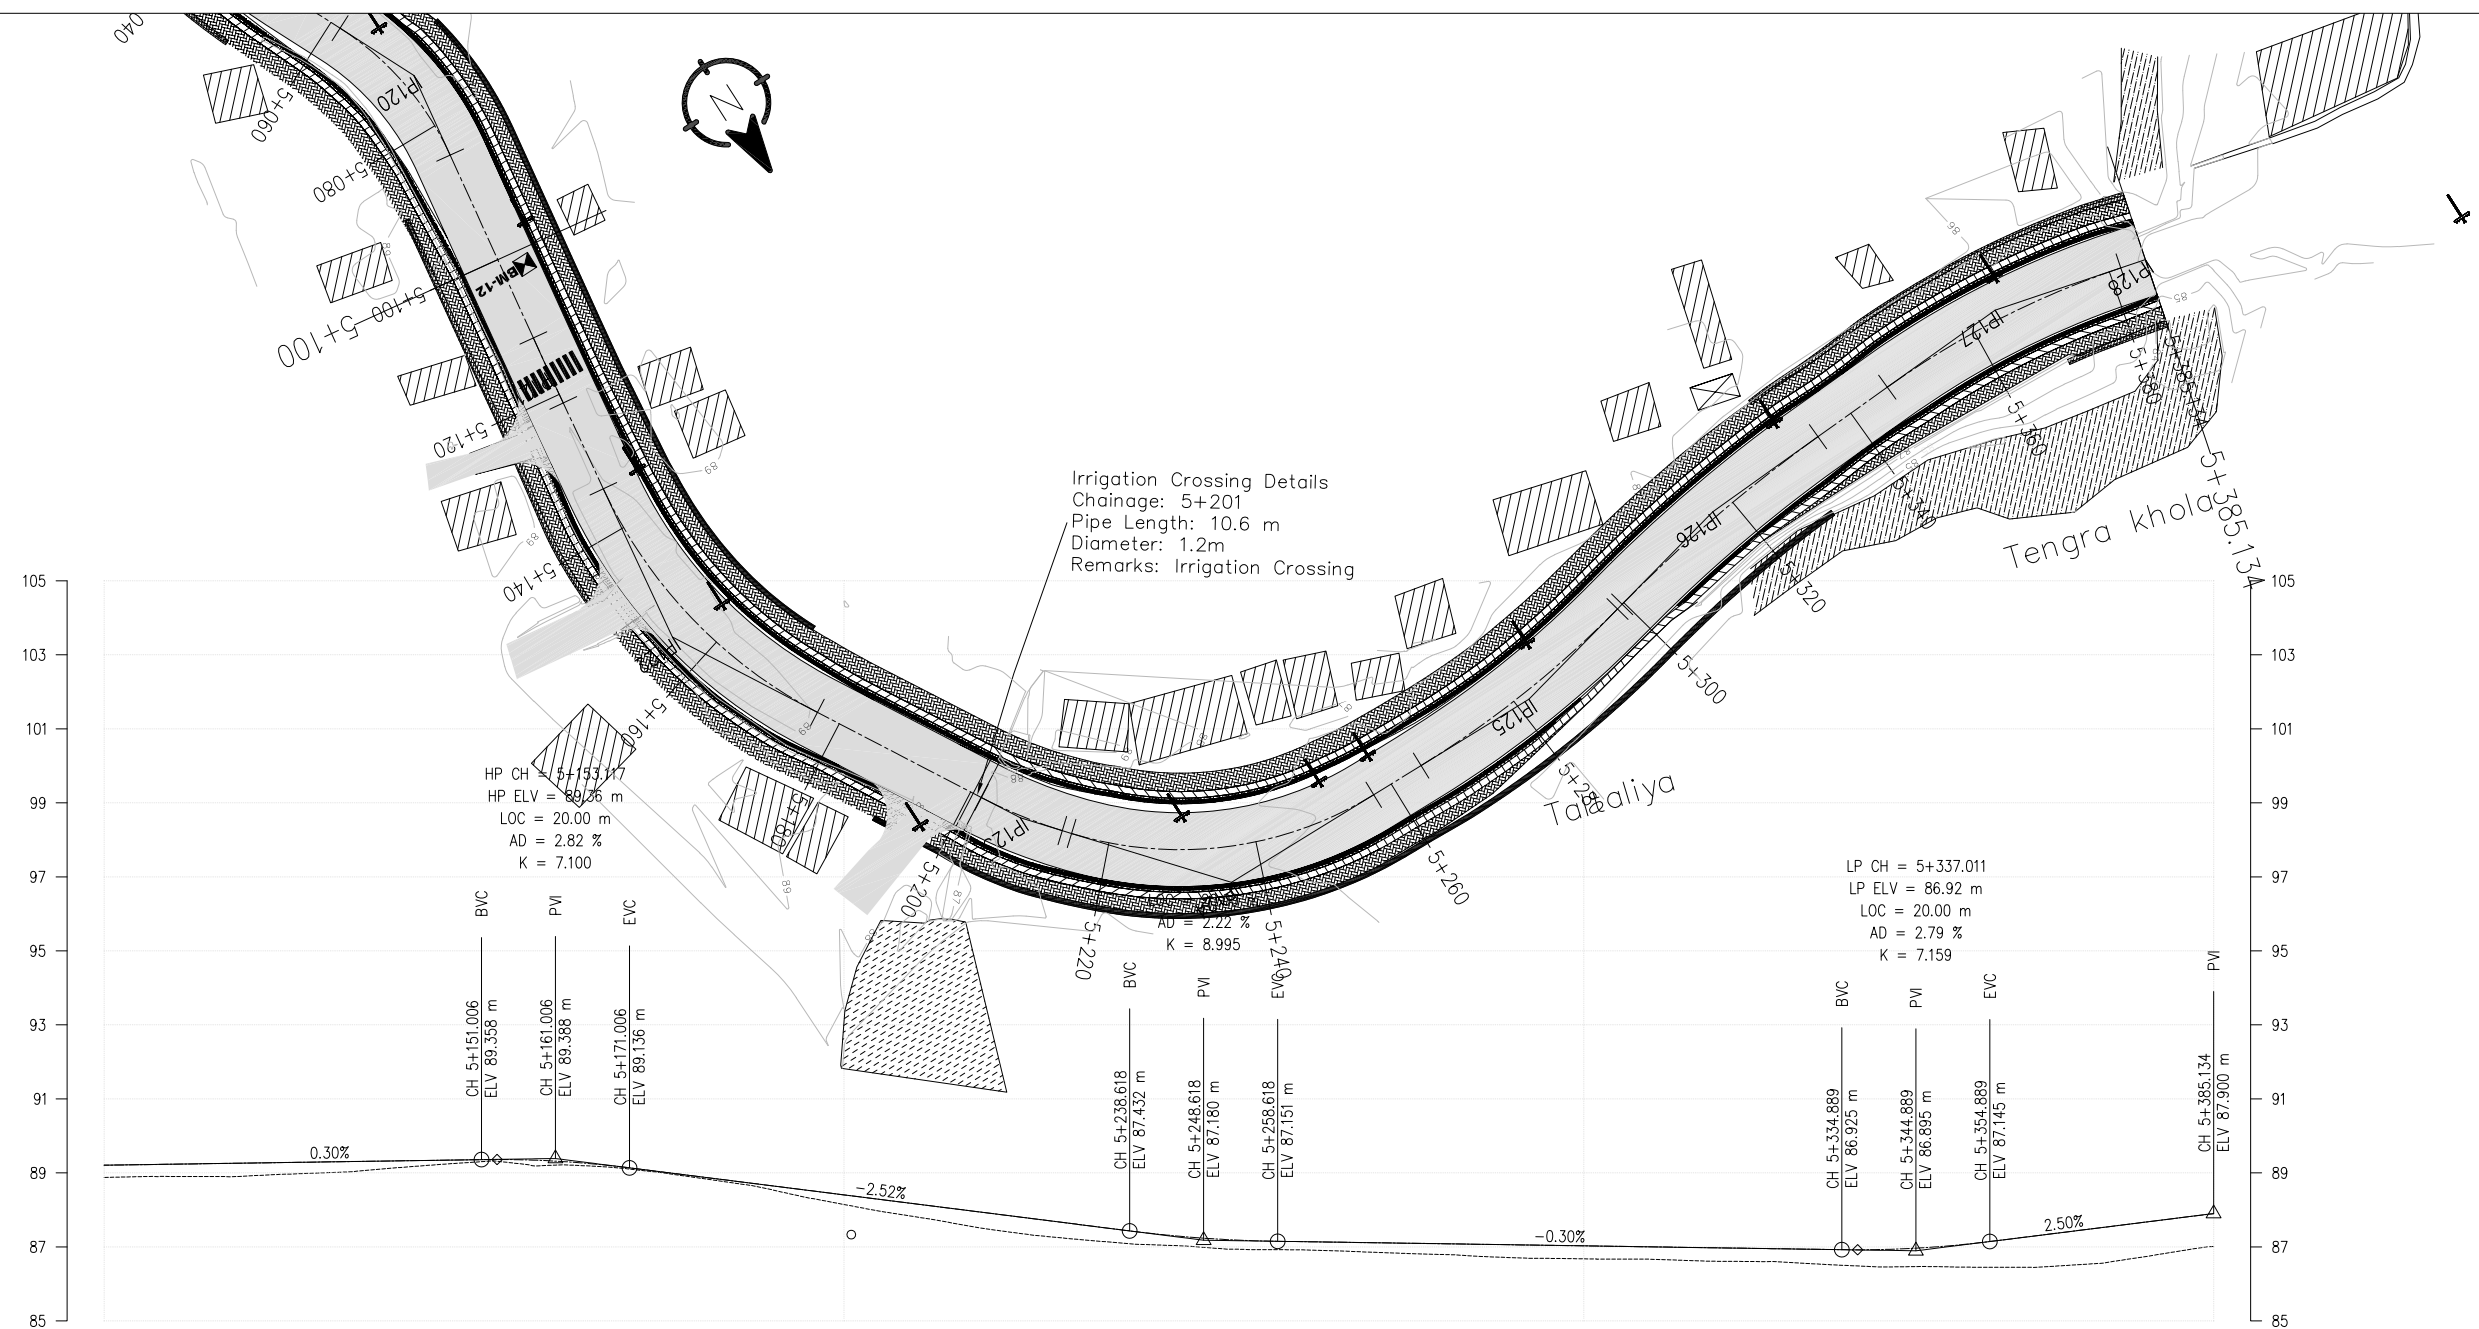



DESIGN LEVEL(m)		EXISTING LEVEL(m)	CHAINAGE(Km)	CUT/FILL (m)	SUPER ELEVATION	HORIZONTAL ALIGNMENT
	89.207	88.877	5+100	0.330	NC	
	89.266	88.922	5+120	0.344	T	
	89.326	89.146	5+140	0.180	5.5	
	89.328	89.202	5+160	0.126	T	
	88.909	88.873	5+180	0.037	5.5	
	88.405	88.146	5+200	0.259	T	
	87.901	87.465	5+220	0.436	6	
	87.399	87.068	5+240	0.330	T	
	87.147	86.923	5+260	0.224	3.5	
	87.087	86.799	5+280	0.289	T	
	87.028	86.677	5+300	0.351	-2.5	
	86.969	86.610	5+320	0.359	T	
	86.928	86.458	5+340	0.470	-4	
	87.272	86.450	5+360	0.823	T	
	87.772	86.870	5+380	0.902	T	
	87.900	87.011	5+385.13	0.889		


IP No.	CO-ORDINATES(m)		WFS (0-M-5)	DIST (0-M-5)	DEF ANG (0-M-5)	TAN LEN	SHIELD CLIMATE DATA				CHANGE			
	EASTING	NORTHING					R (m)	E (m)	LC (m)	BC	MC	EC	P	
120	530027.672	2953029.103	02.38-16.57	43.814	00.33-14.90	4.836	1000.000	0.072	9.872	5+16.453	5+121.298	5+116.453	5+116.453	
121	53027.672	2953029.103	330-15.36	43.814	00.33-14.90	22.528	1000.000	0.072	9.872	5+16.453	5+121.298	5+116.453	5+116.453	
122	53027.672	2953029.103	330-15.36	43.814	00.33-14.90	22.528	1000.000	0.072	9.872	5+16.453	5+121.298	5+116.453	5+116.453	
123	530902.848	2953111.505	29.02-05.18	52.885	10-26.42-14.90	4.509	65.000	0.770	11.825	5+207.561	5+313.473	5+207.561	5+207.561	
124	530902.848	2953111.505	27.01-02.52	29.834	00.37-18.66	22.533	50.000	4.868	42.440	5+523.765	5+327.978	5+523.765	5+523.765	
125	530902.848	2953111.505	27.01-02.52	29.834	00.37-18.66	22.533	50.000	4.868	42.440	5+523.765	5+327.978	5+523.765	5+523.765	
126	529895.024	2953213.213	26.57-07.36.55	41.219	09.59-37.15	17.082	160.000	0.763	34.046	5+281.767	5+298.775	5+281.767	5+281.767	
126	529895.024	2953213.213	26.57-07.13.70	34.372	09.59-37.15	17.487	200.000	0.035	34.864	5+298.688	5+313.552	5+298.688	5+298.688	
127	529898.606	2953126.856	284-05-59.70	46.907	16-58-46.00	17.912	120.000	1.329	35.662	5+346.060	5+381.622	5+346.060	5+381.622	


DETAILED CROSS SECTION AT 20m INTERVAL



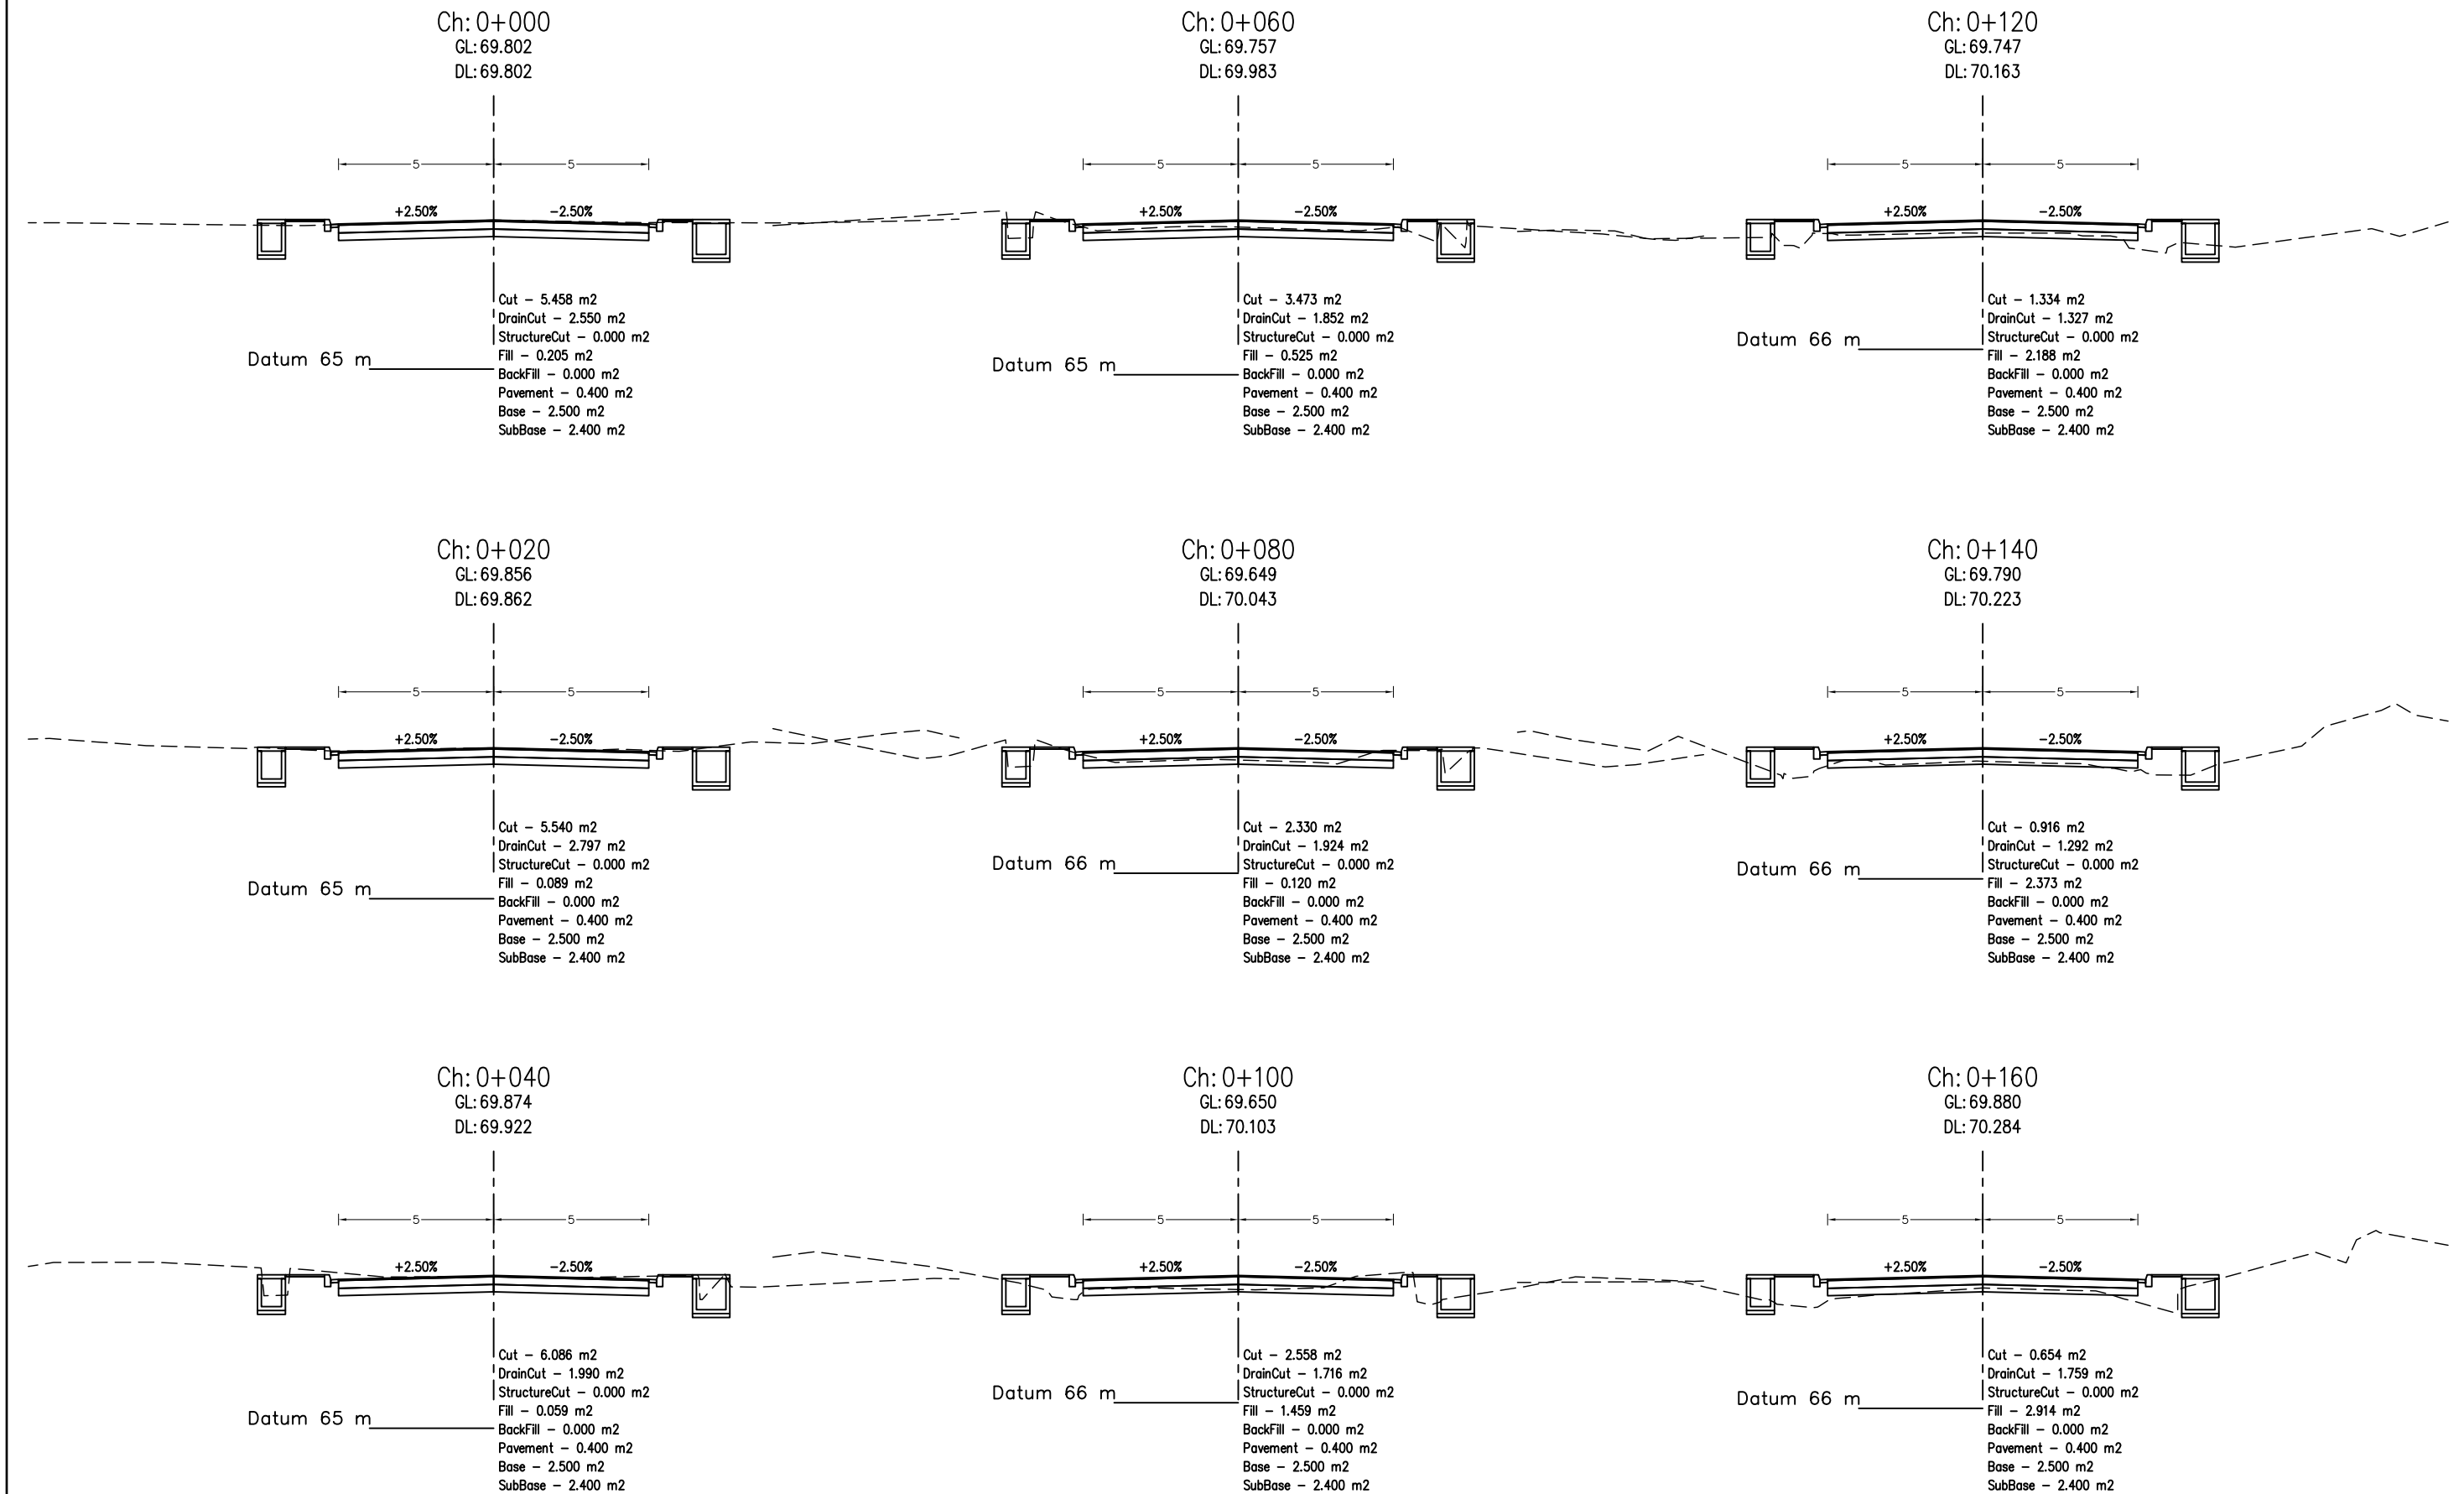




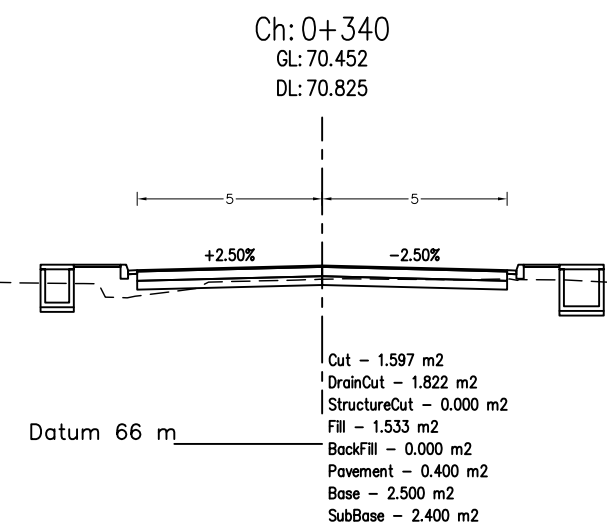


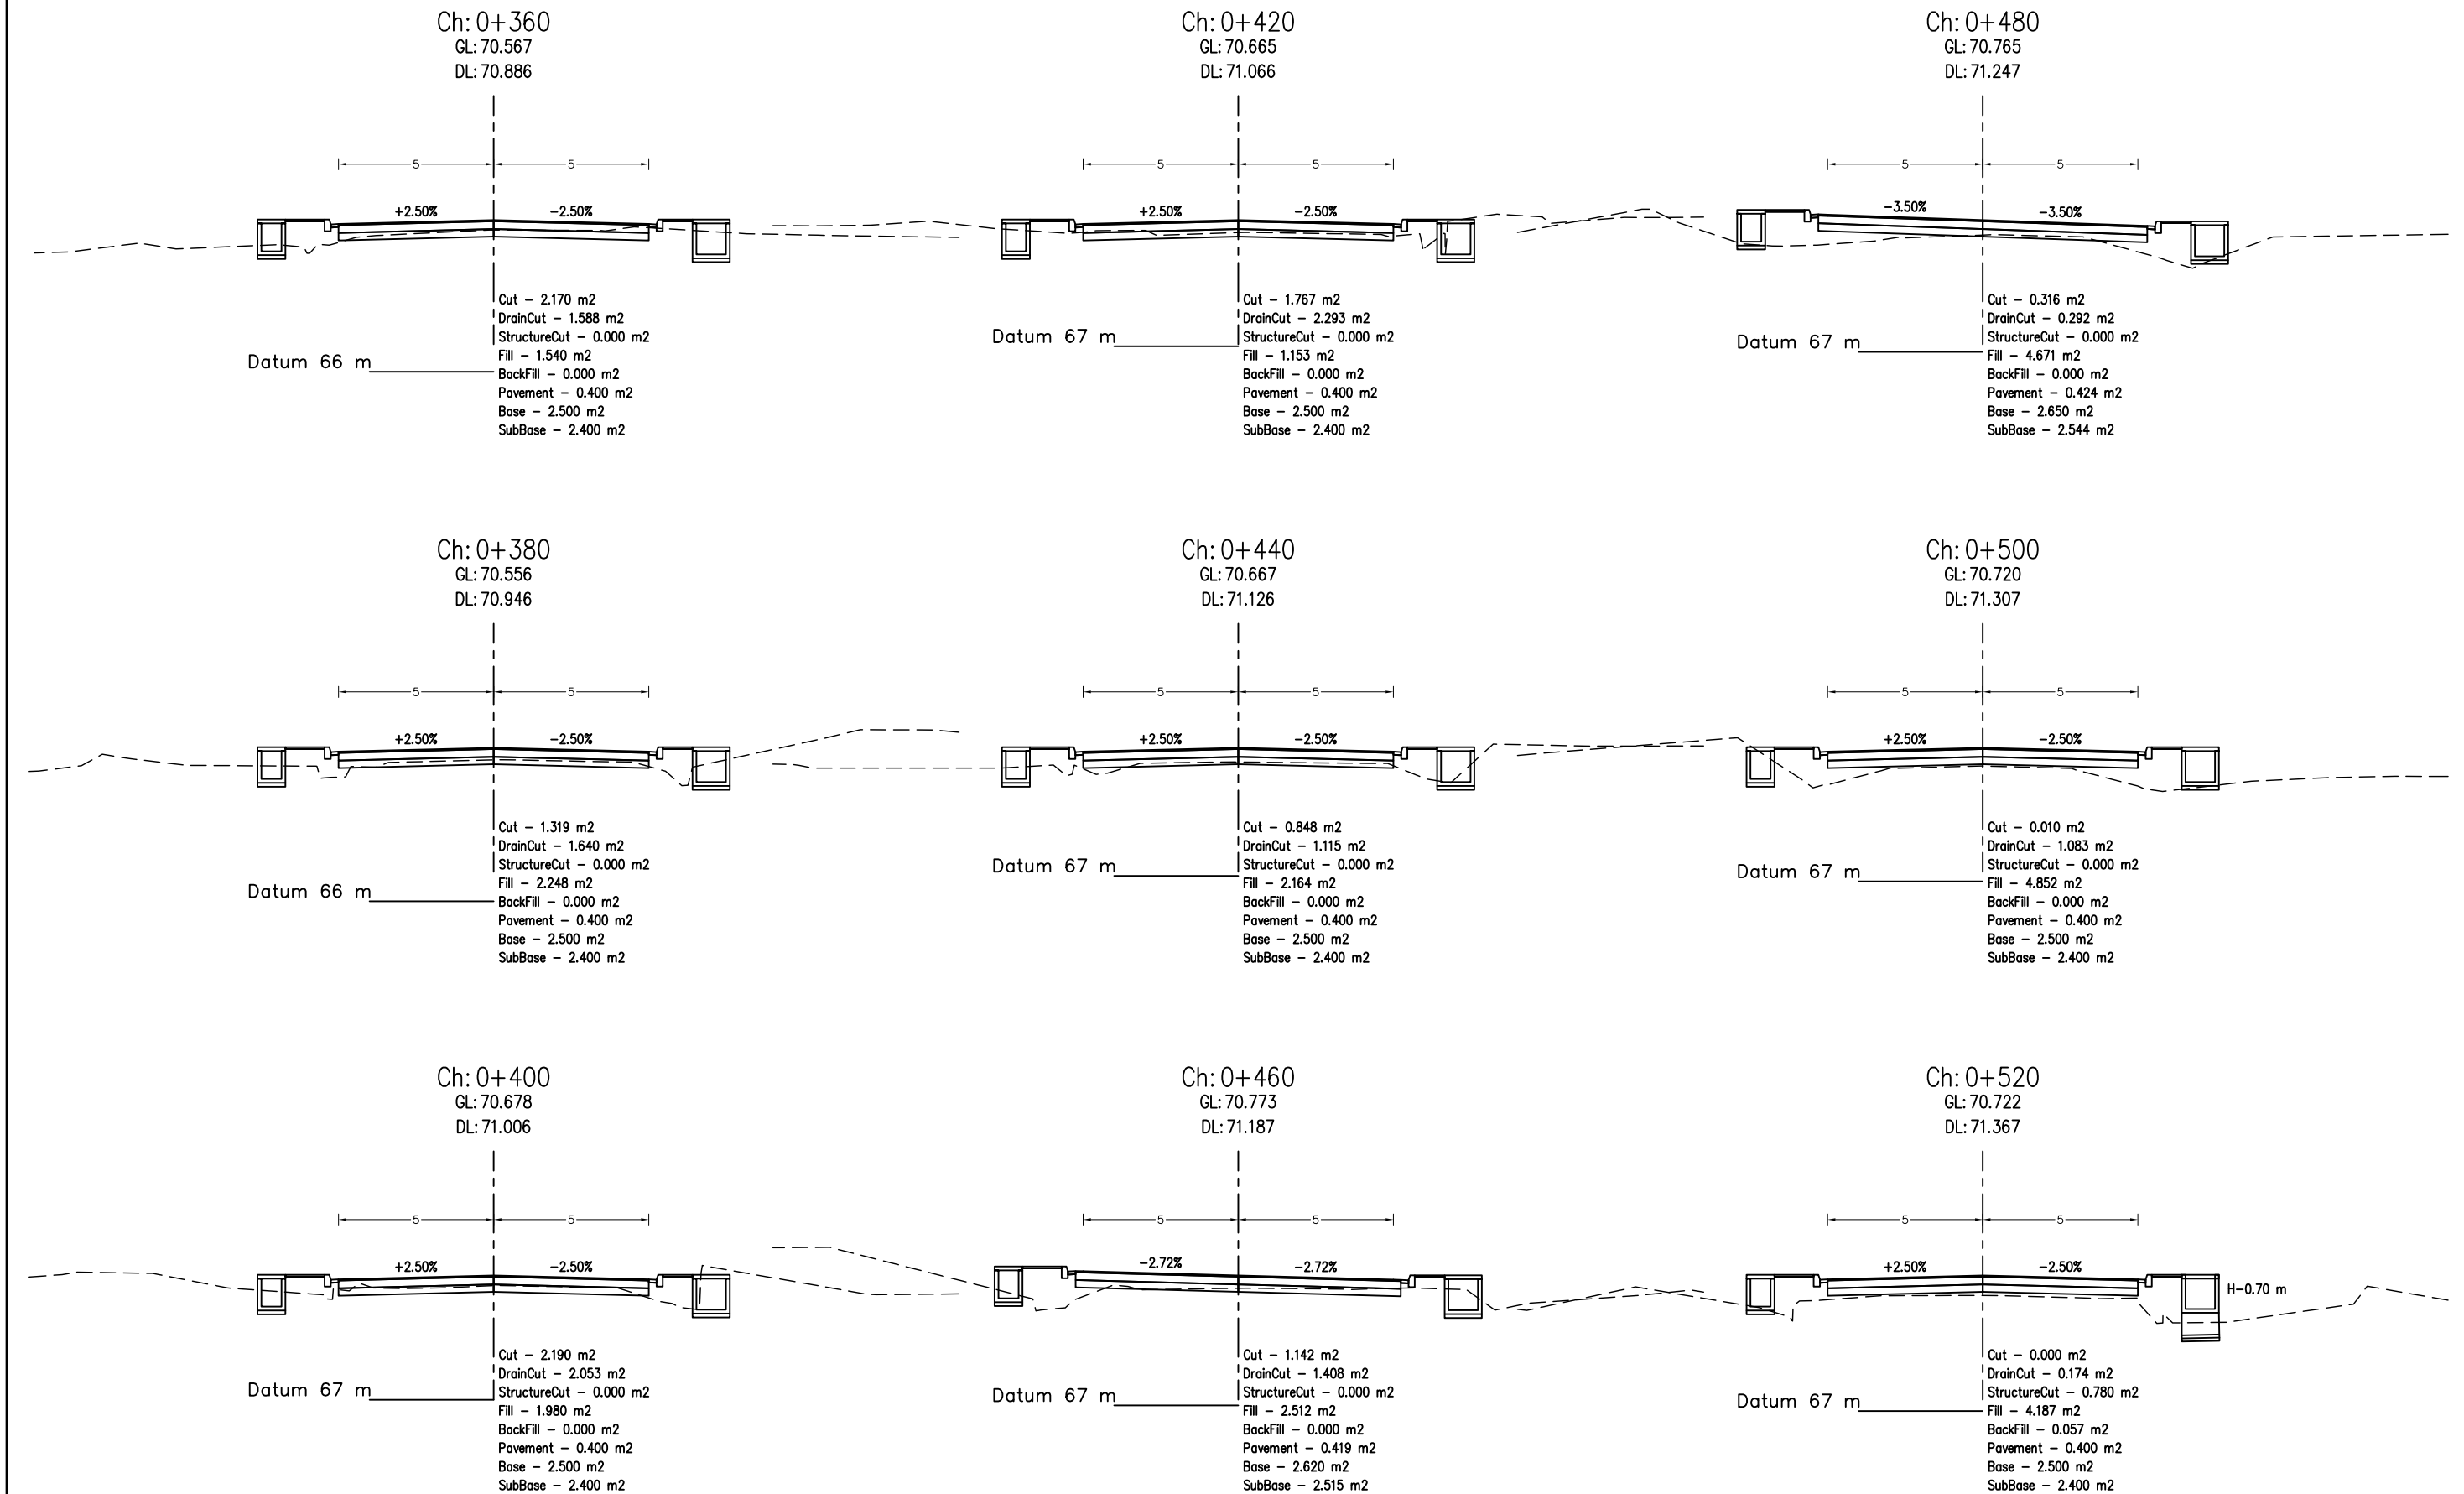


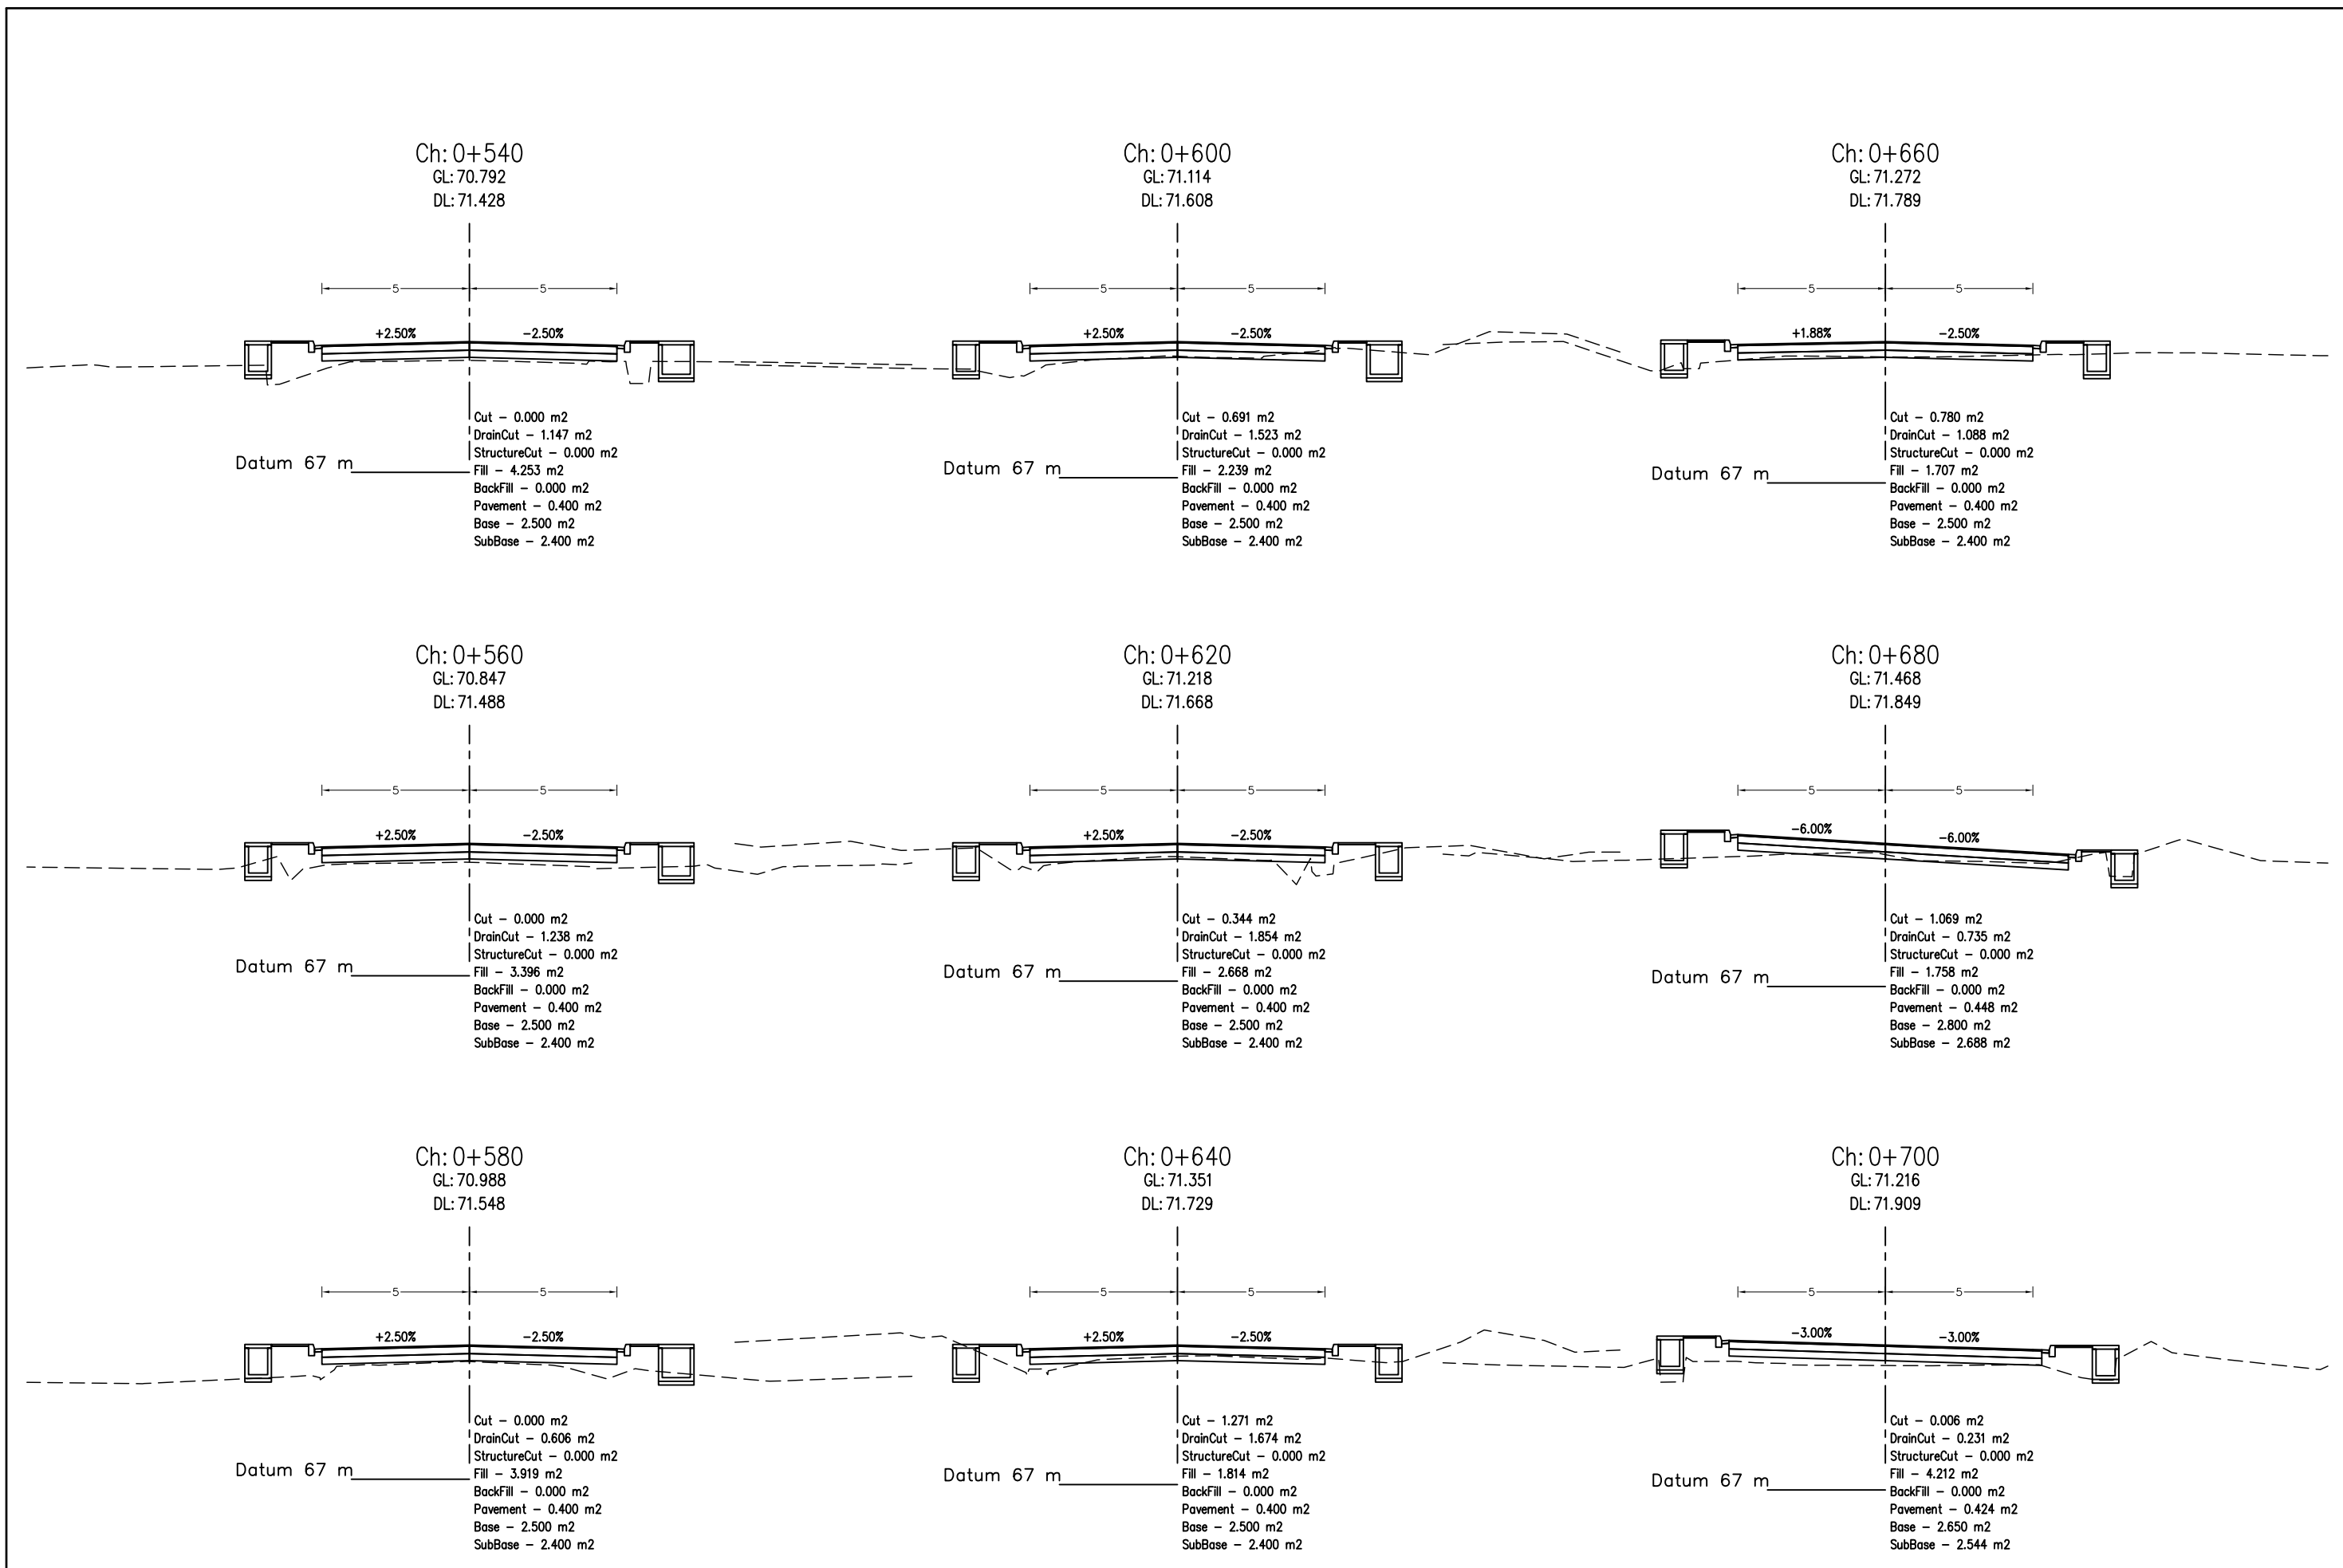


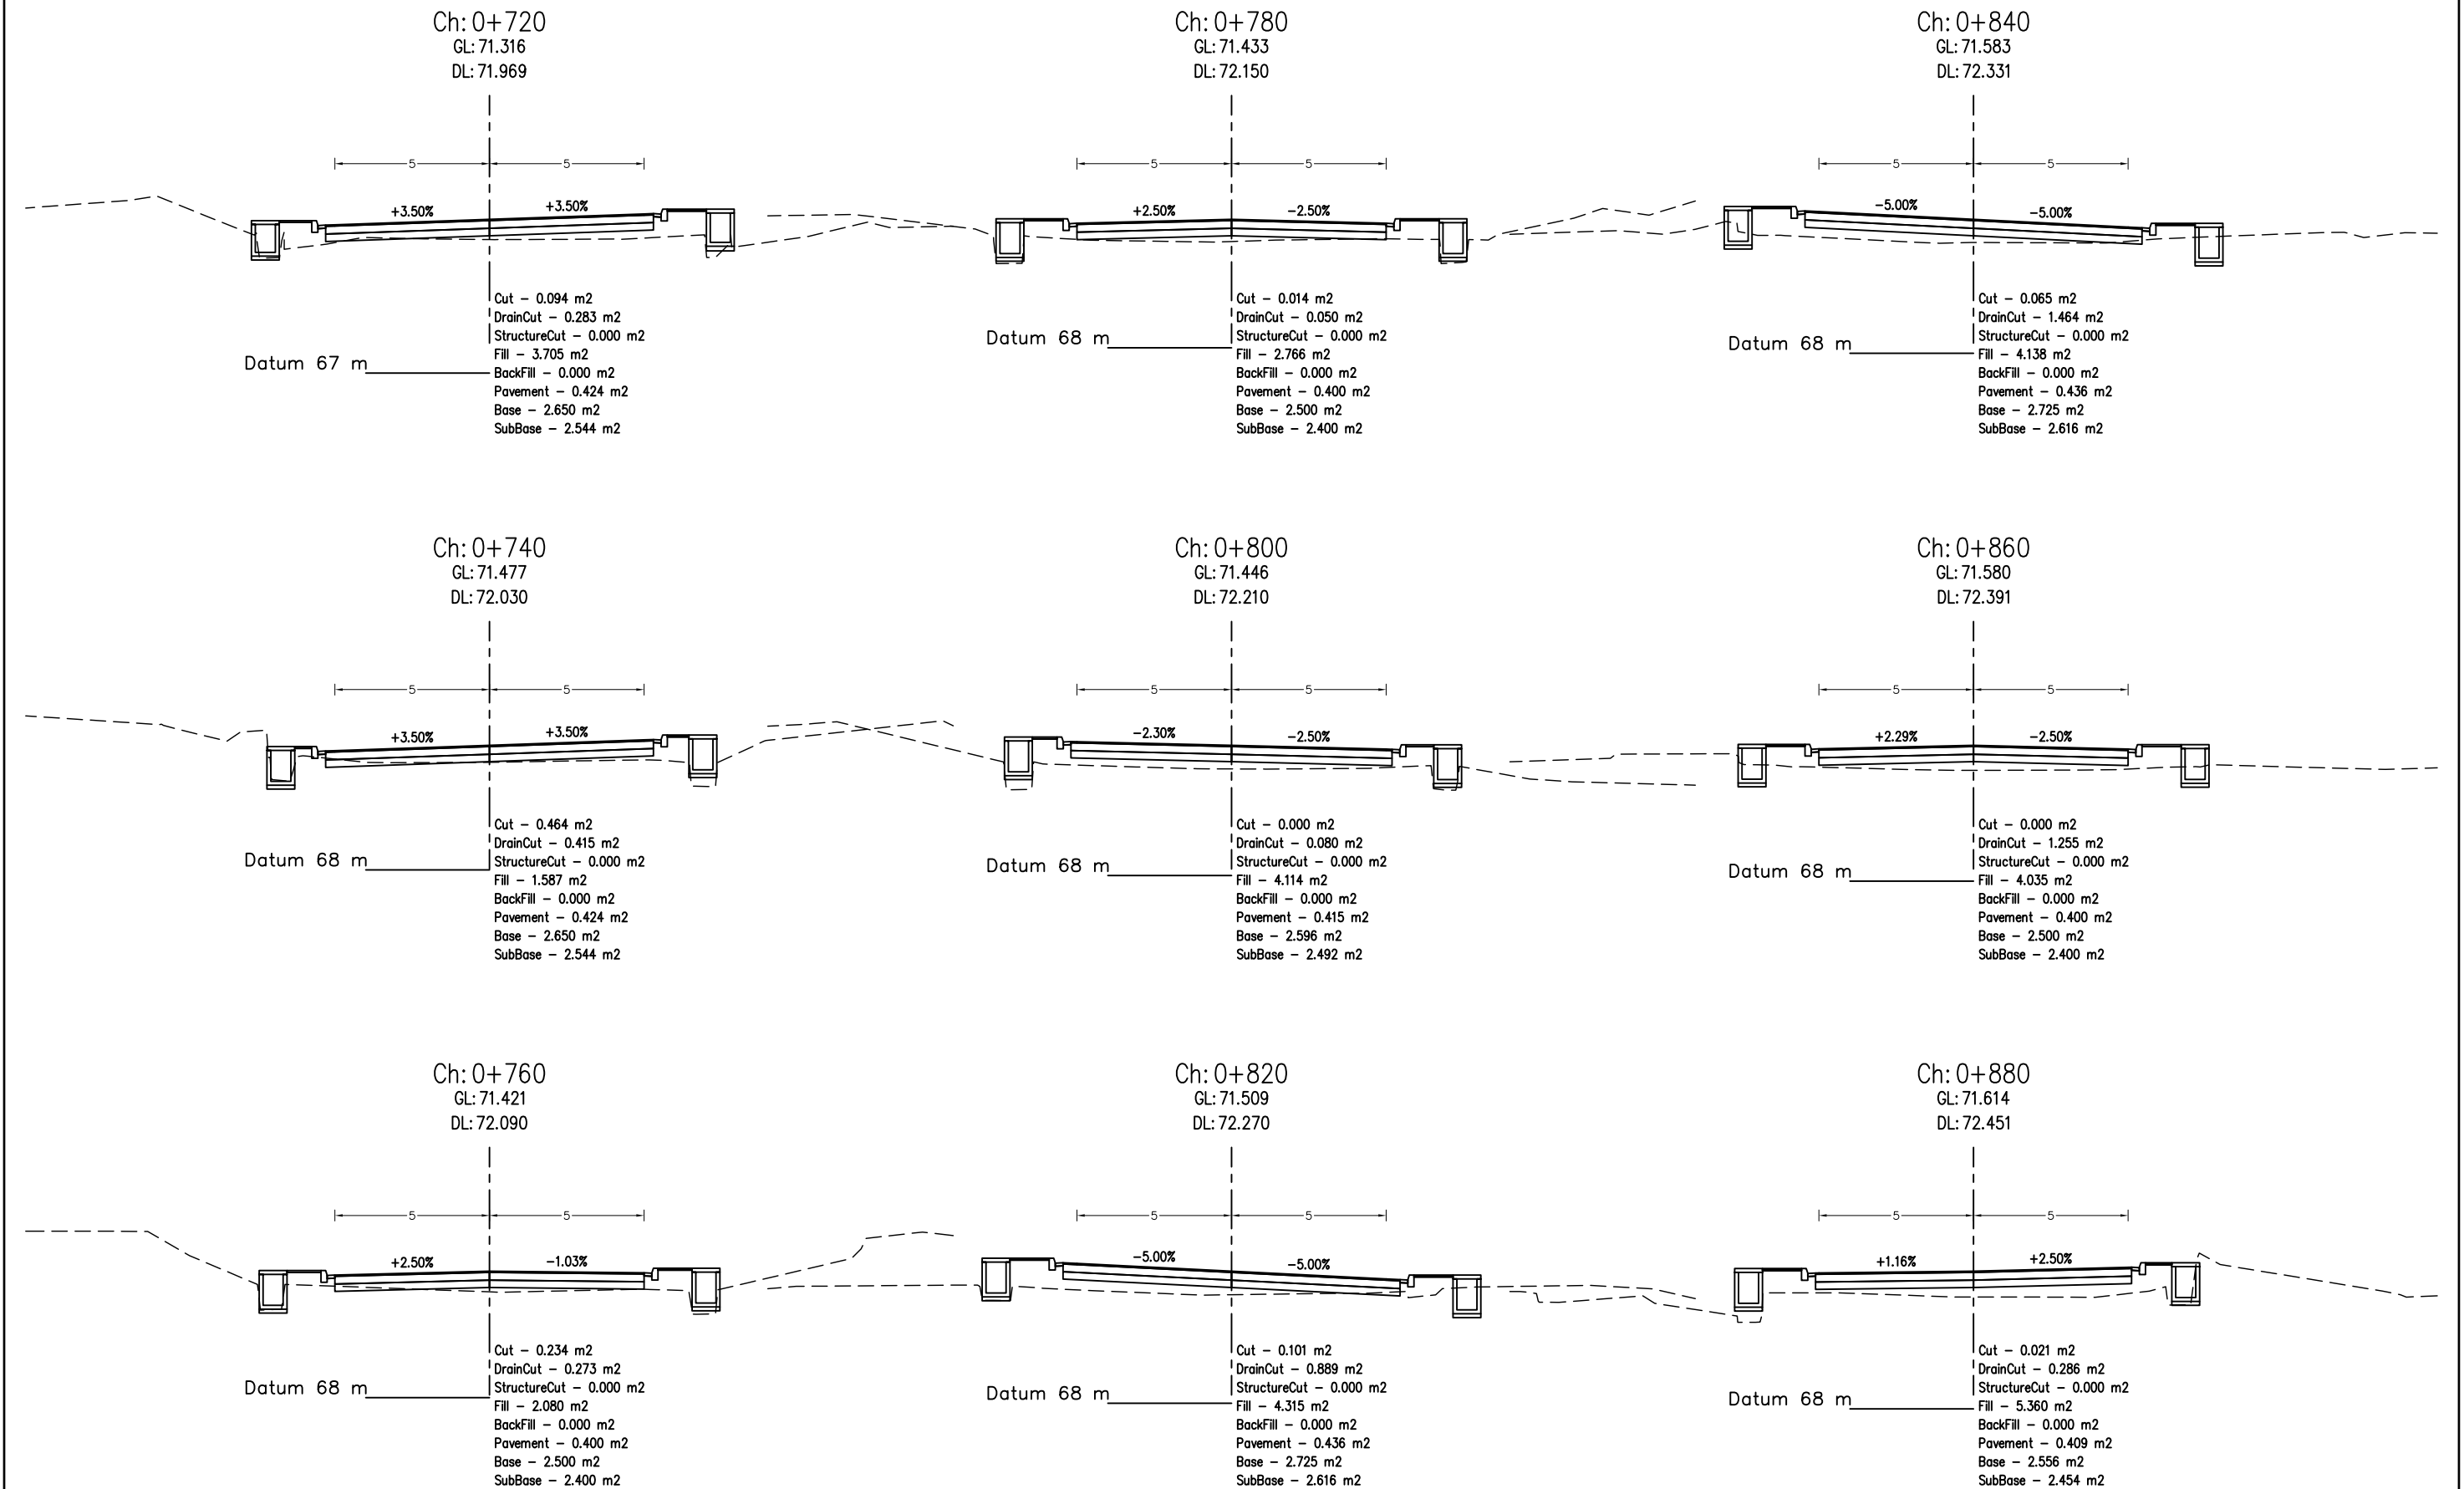


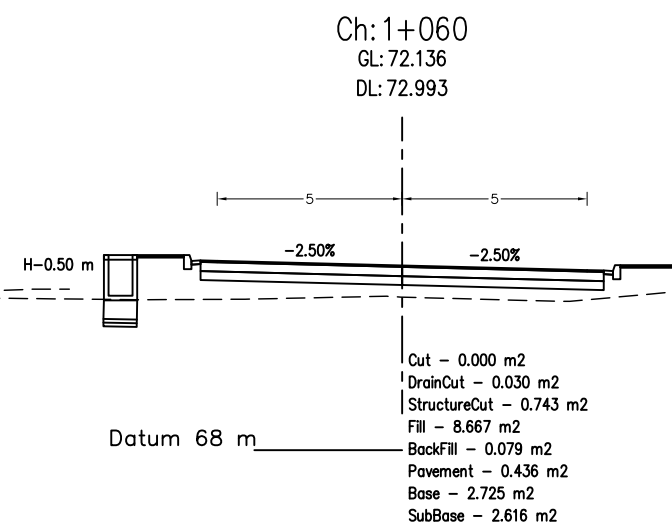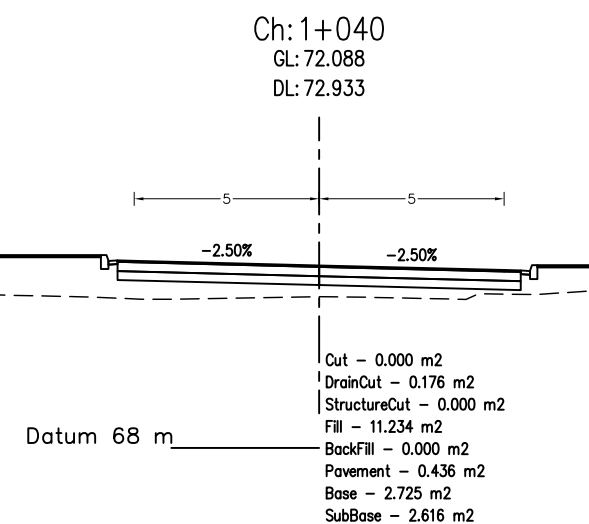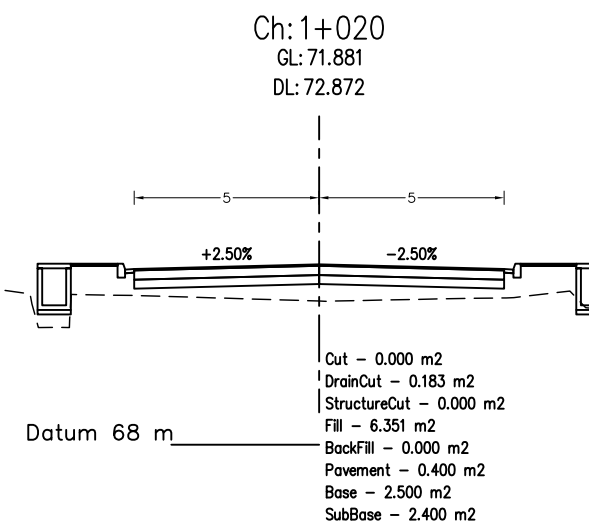


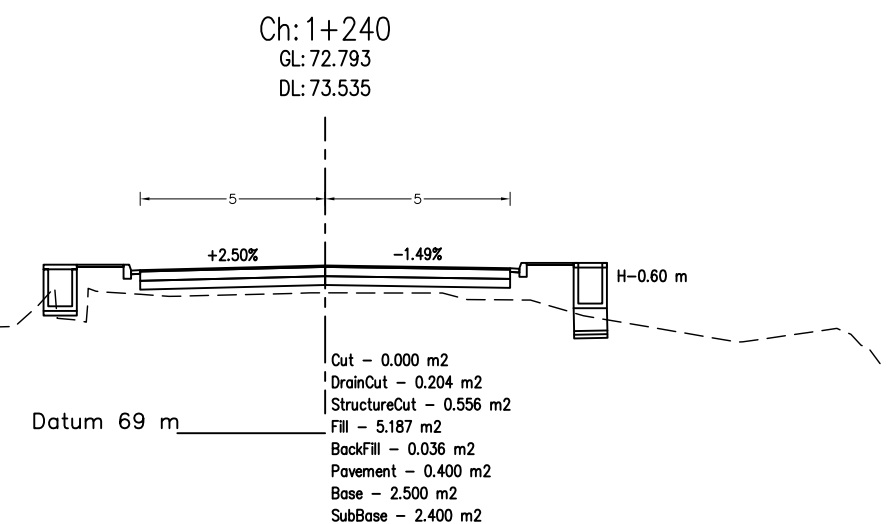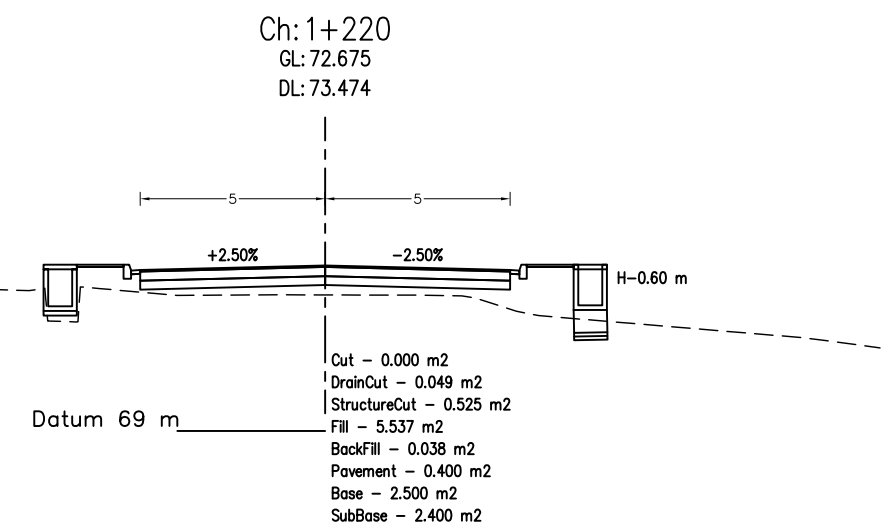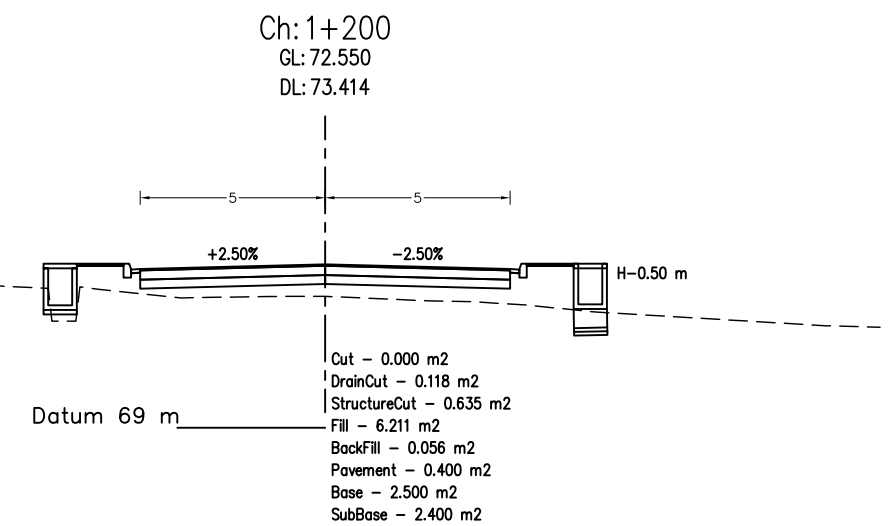

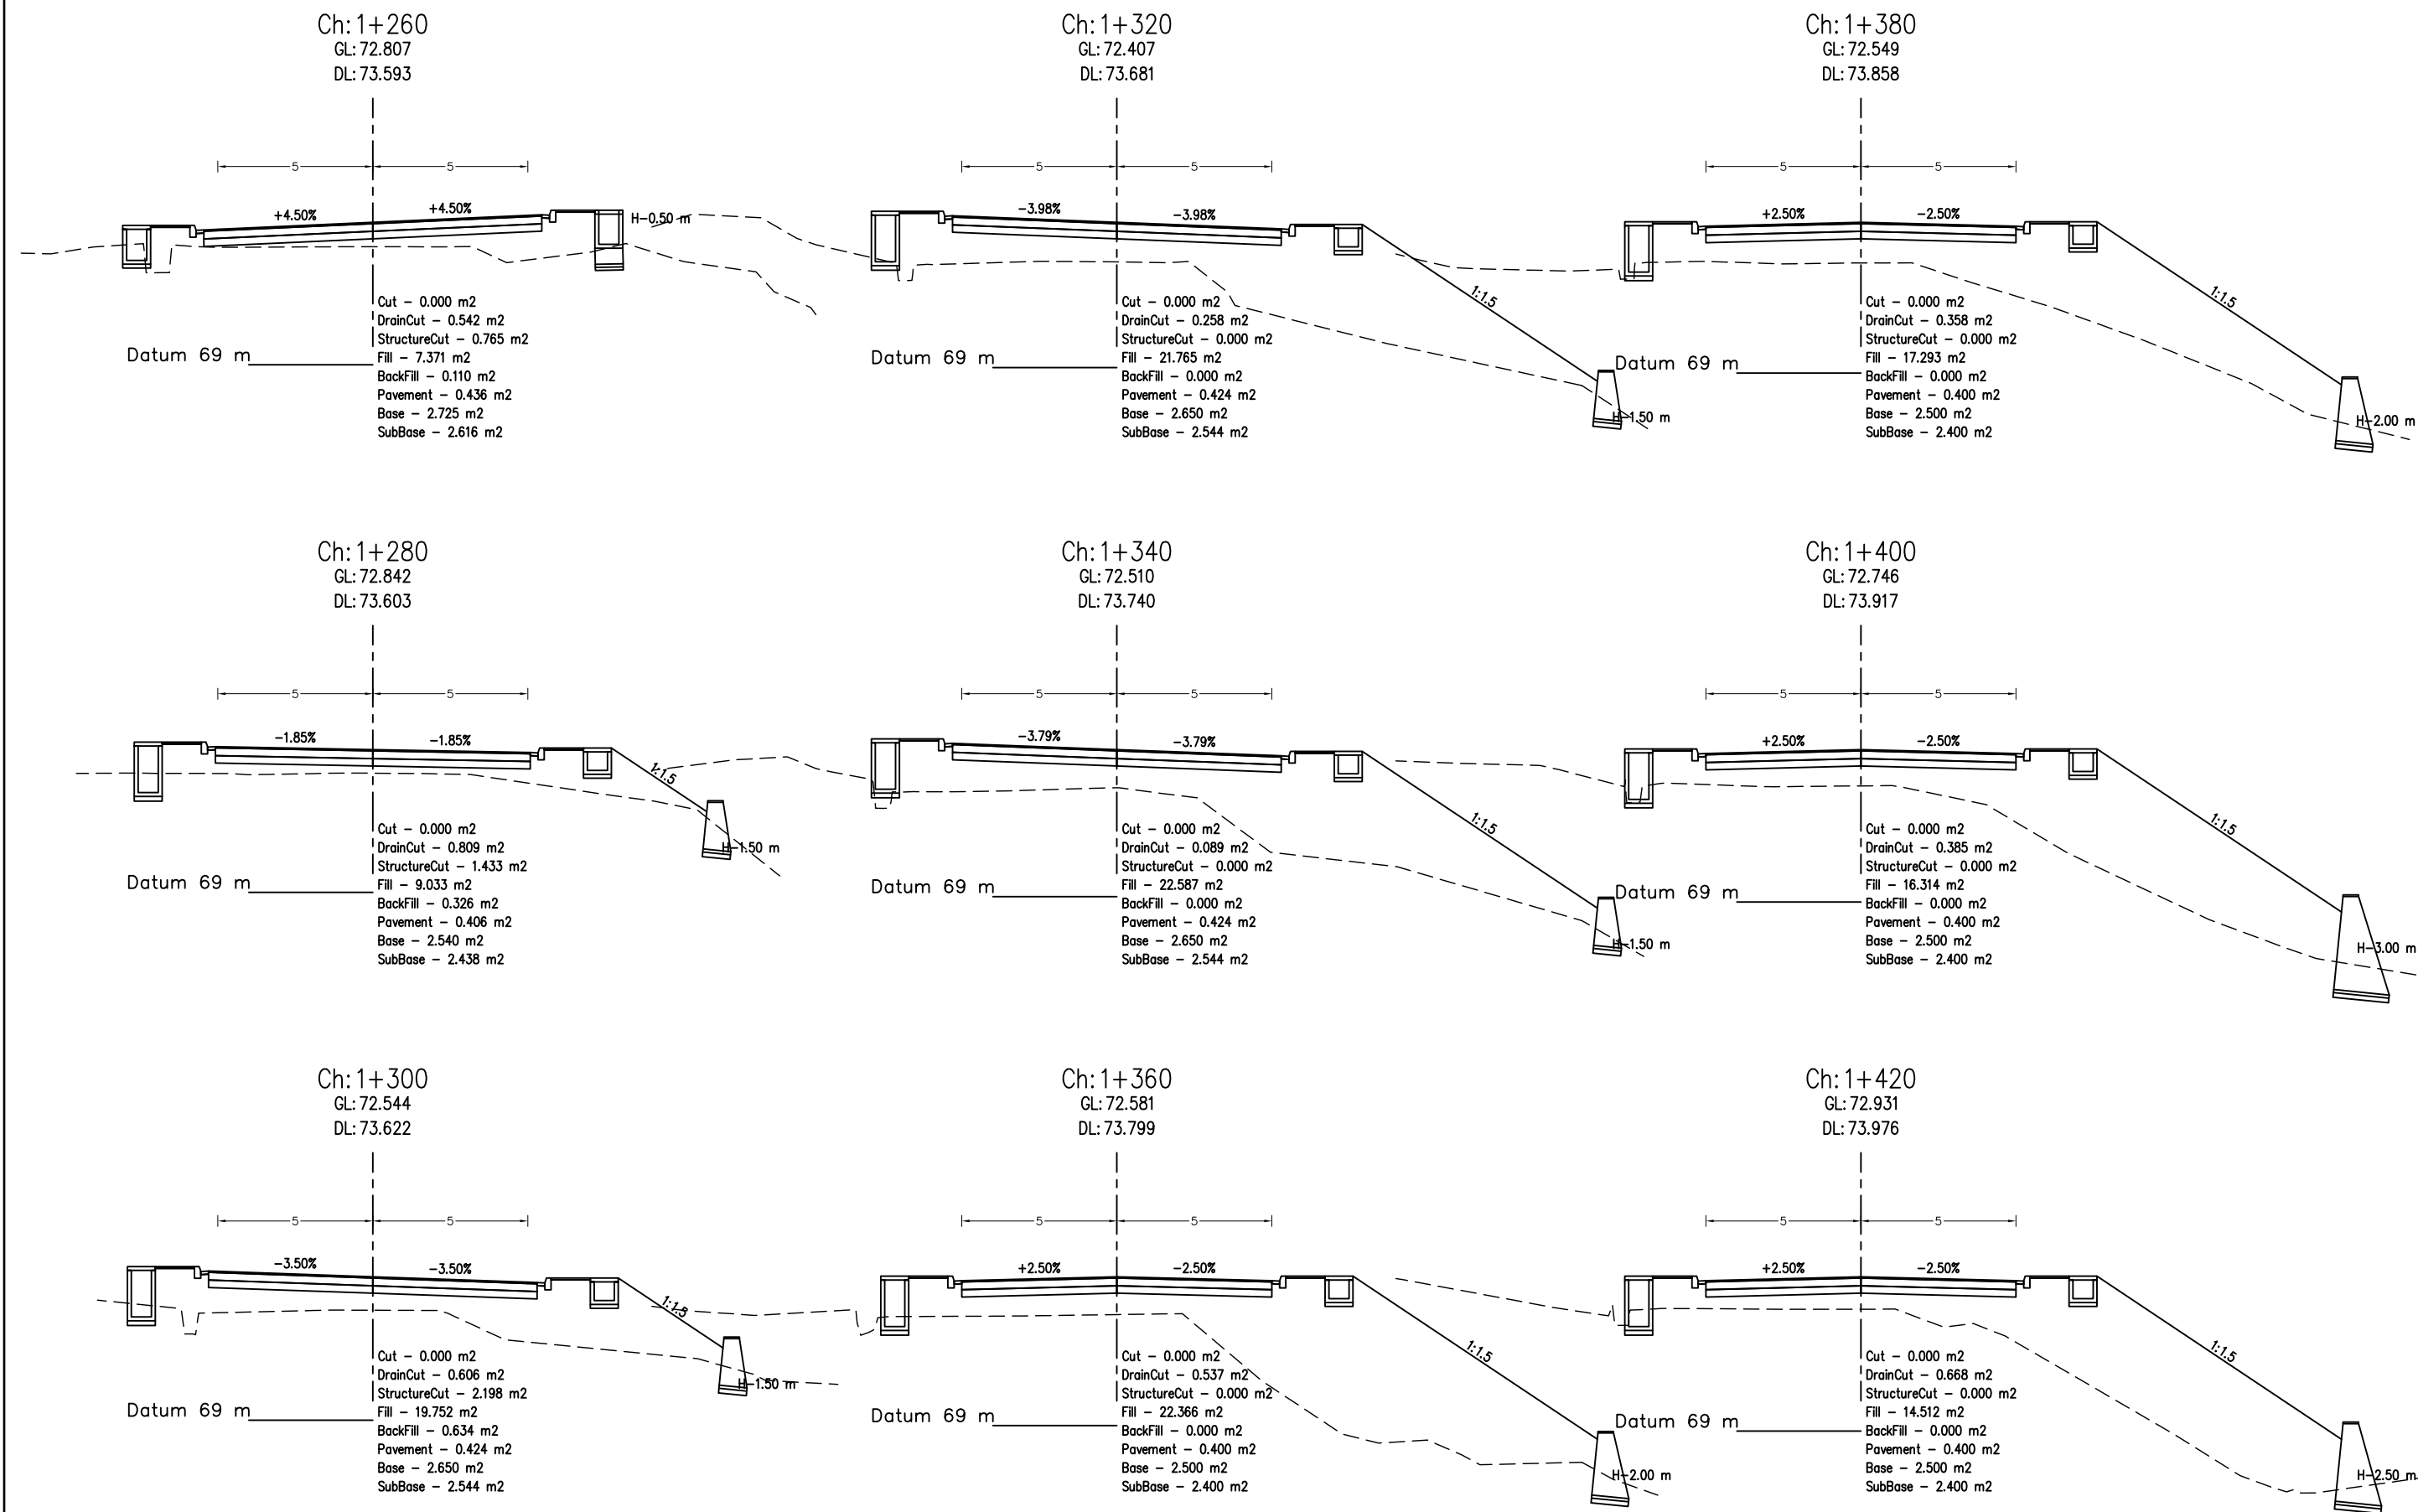

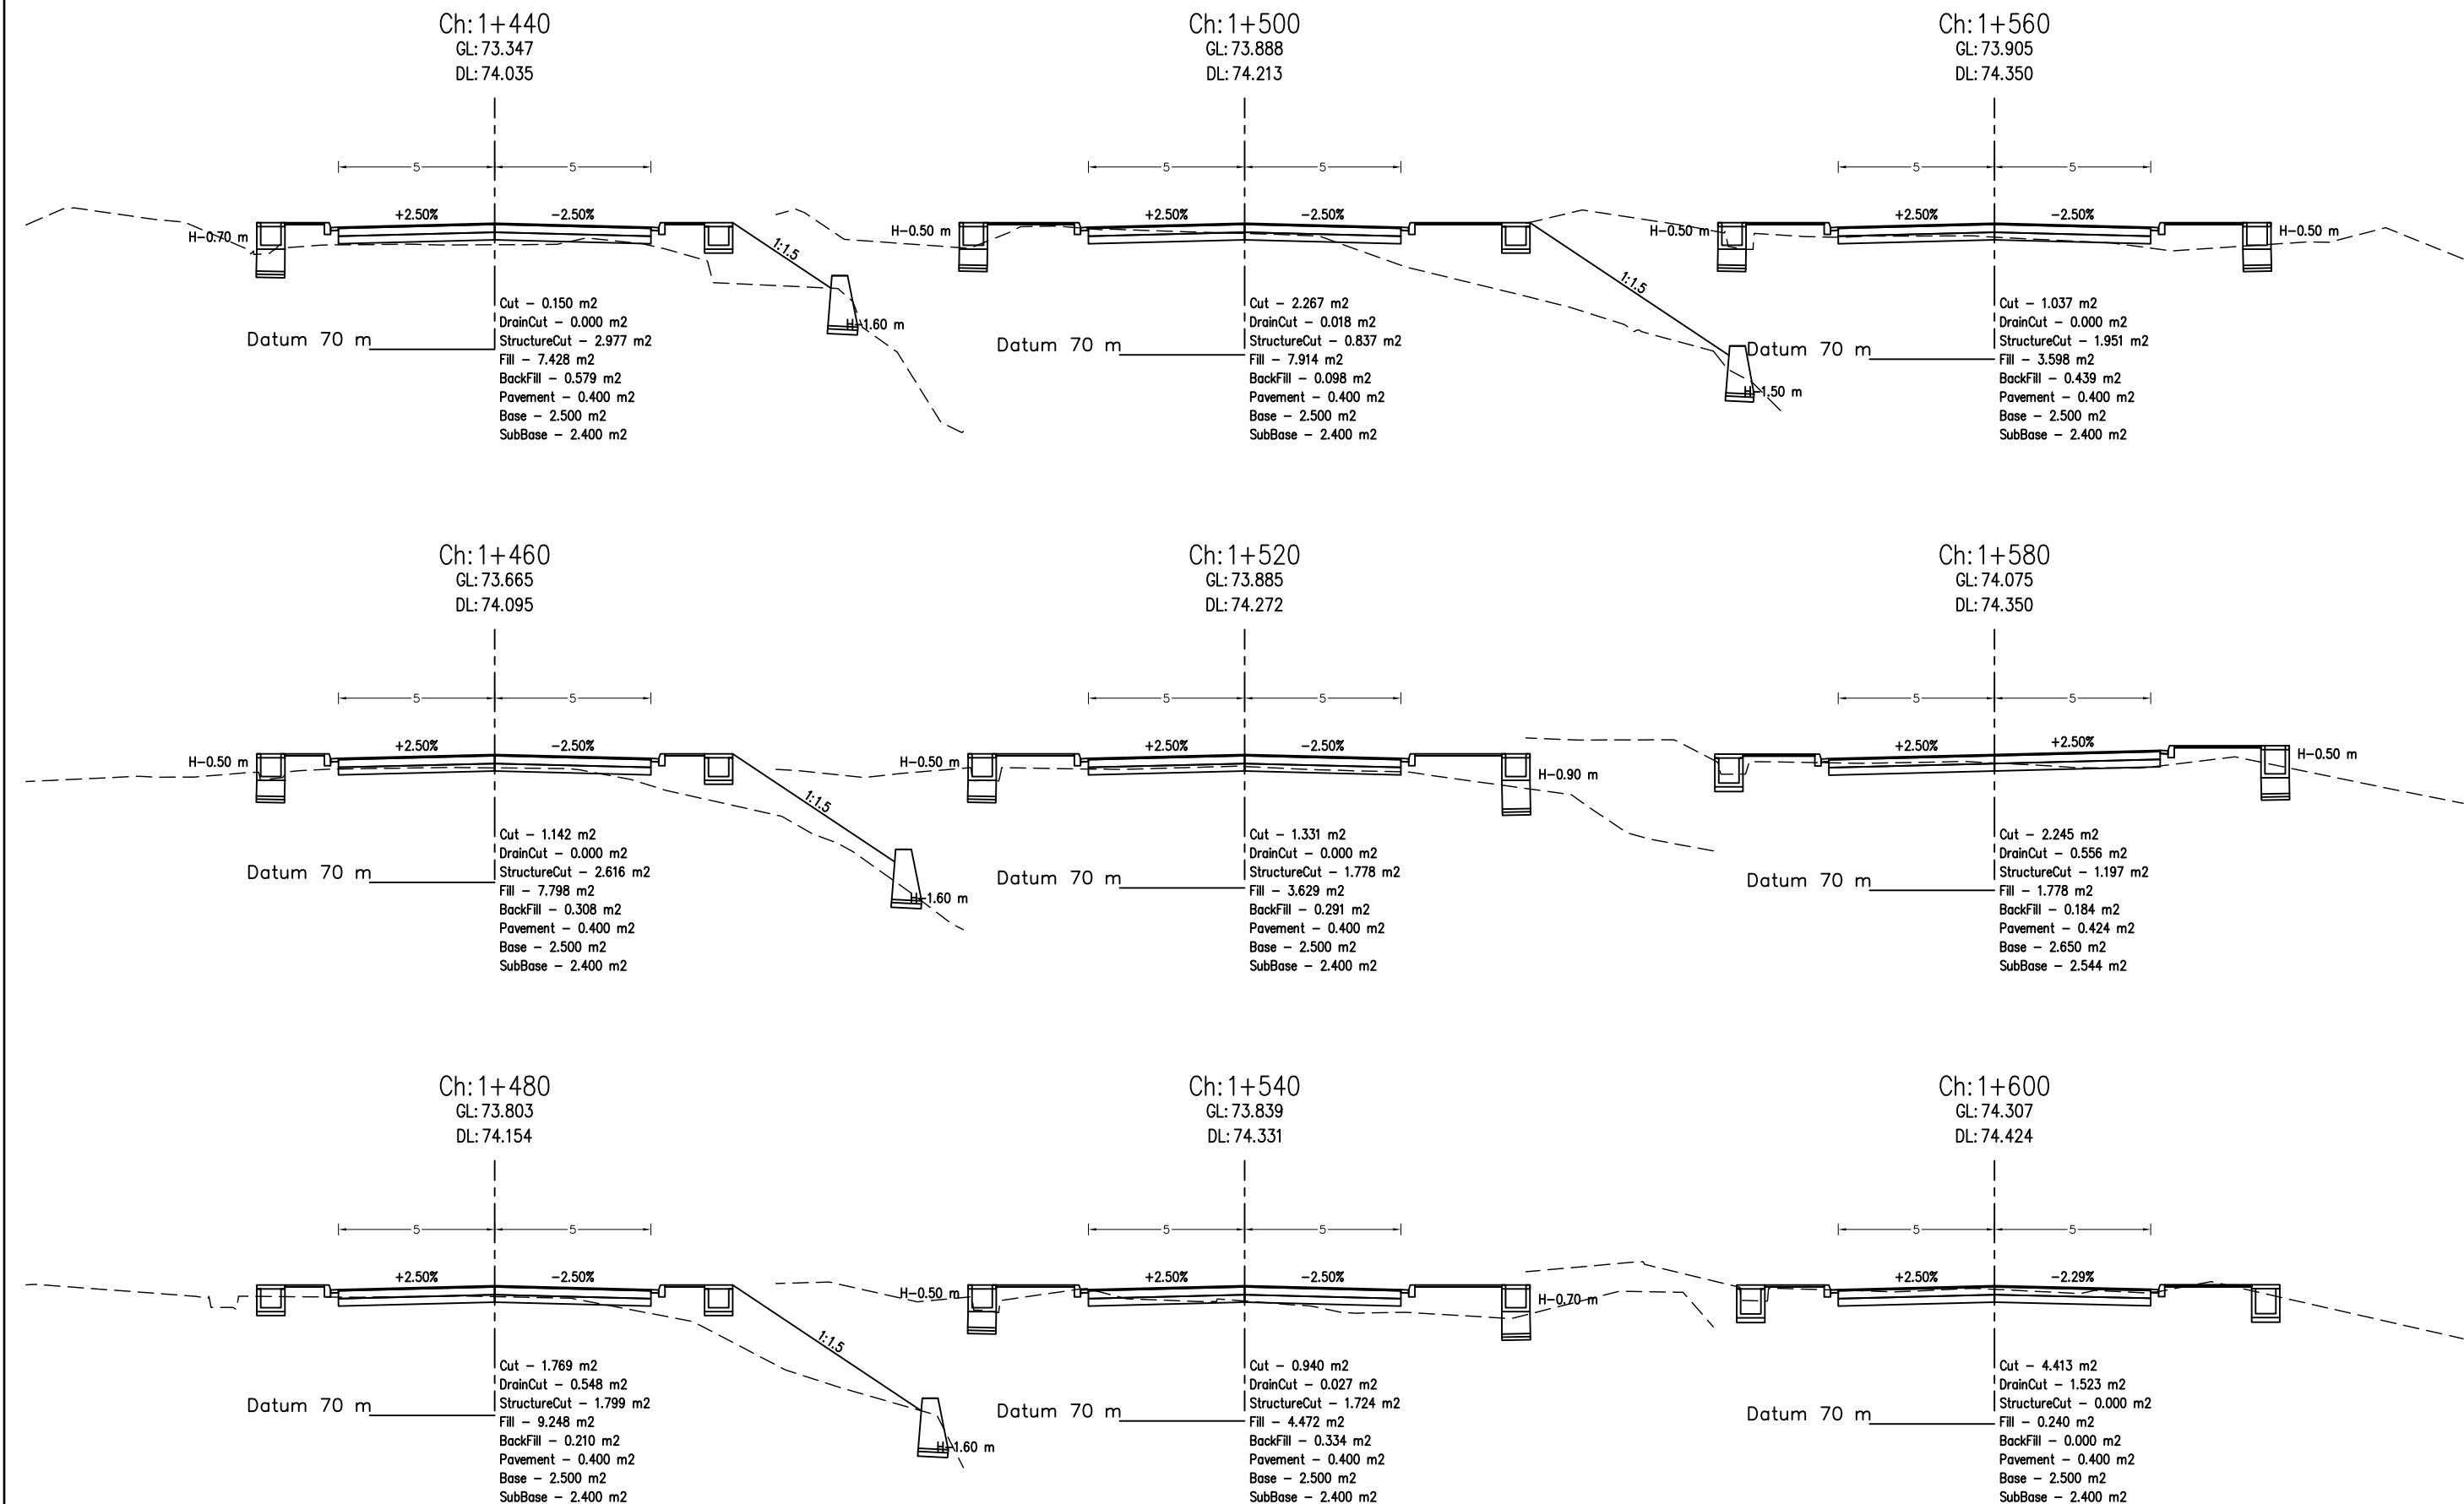

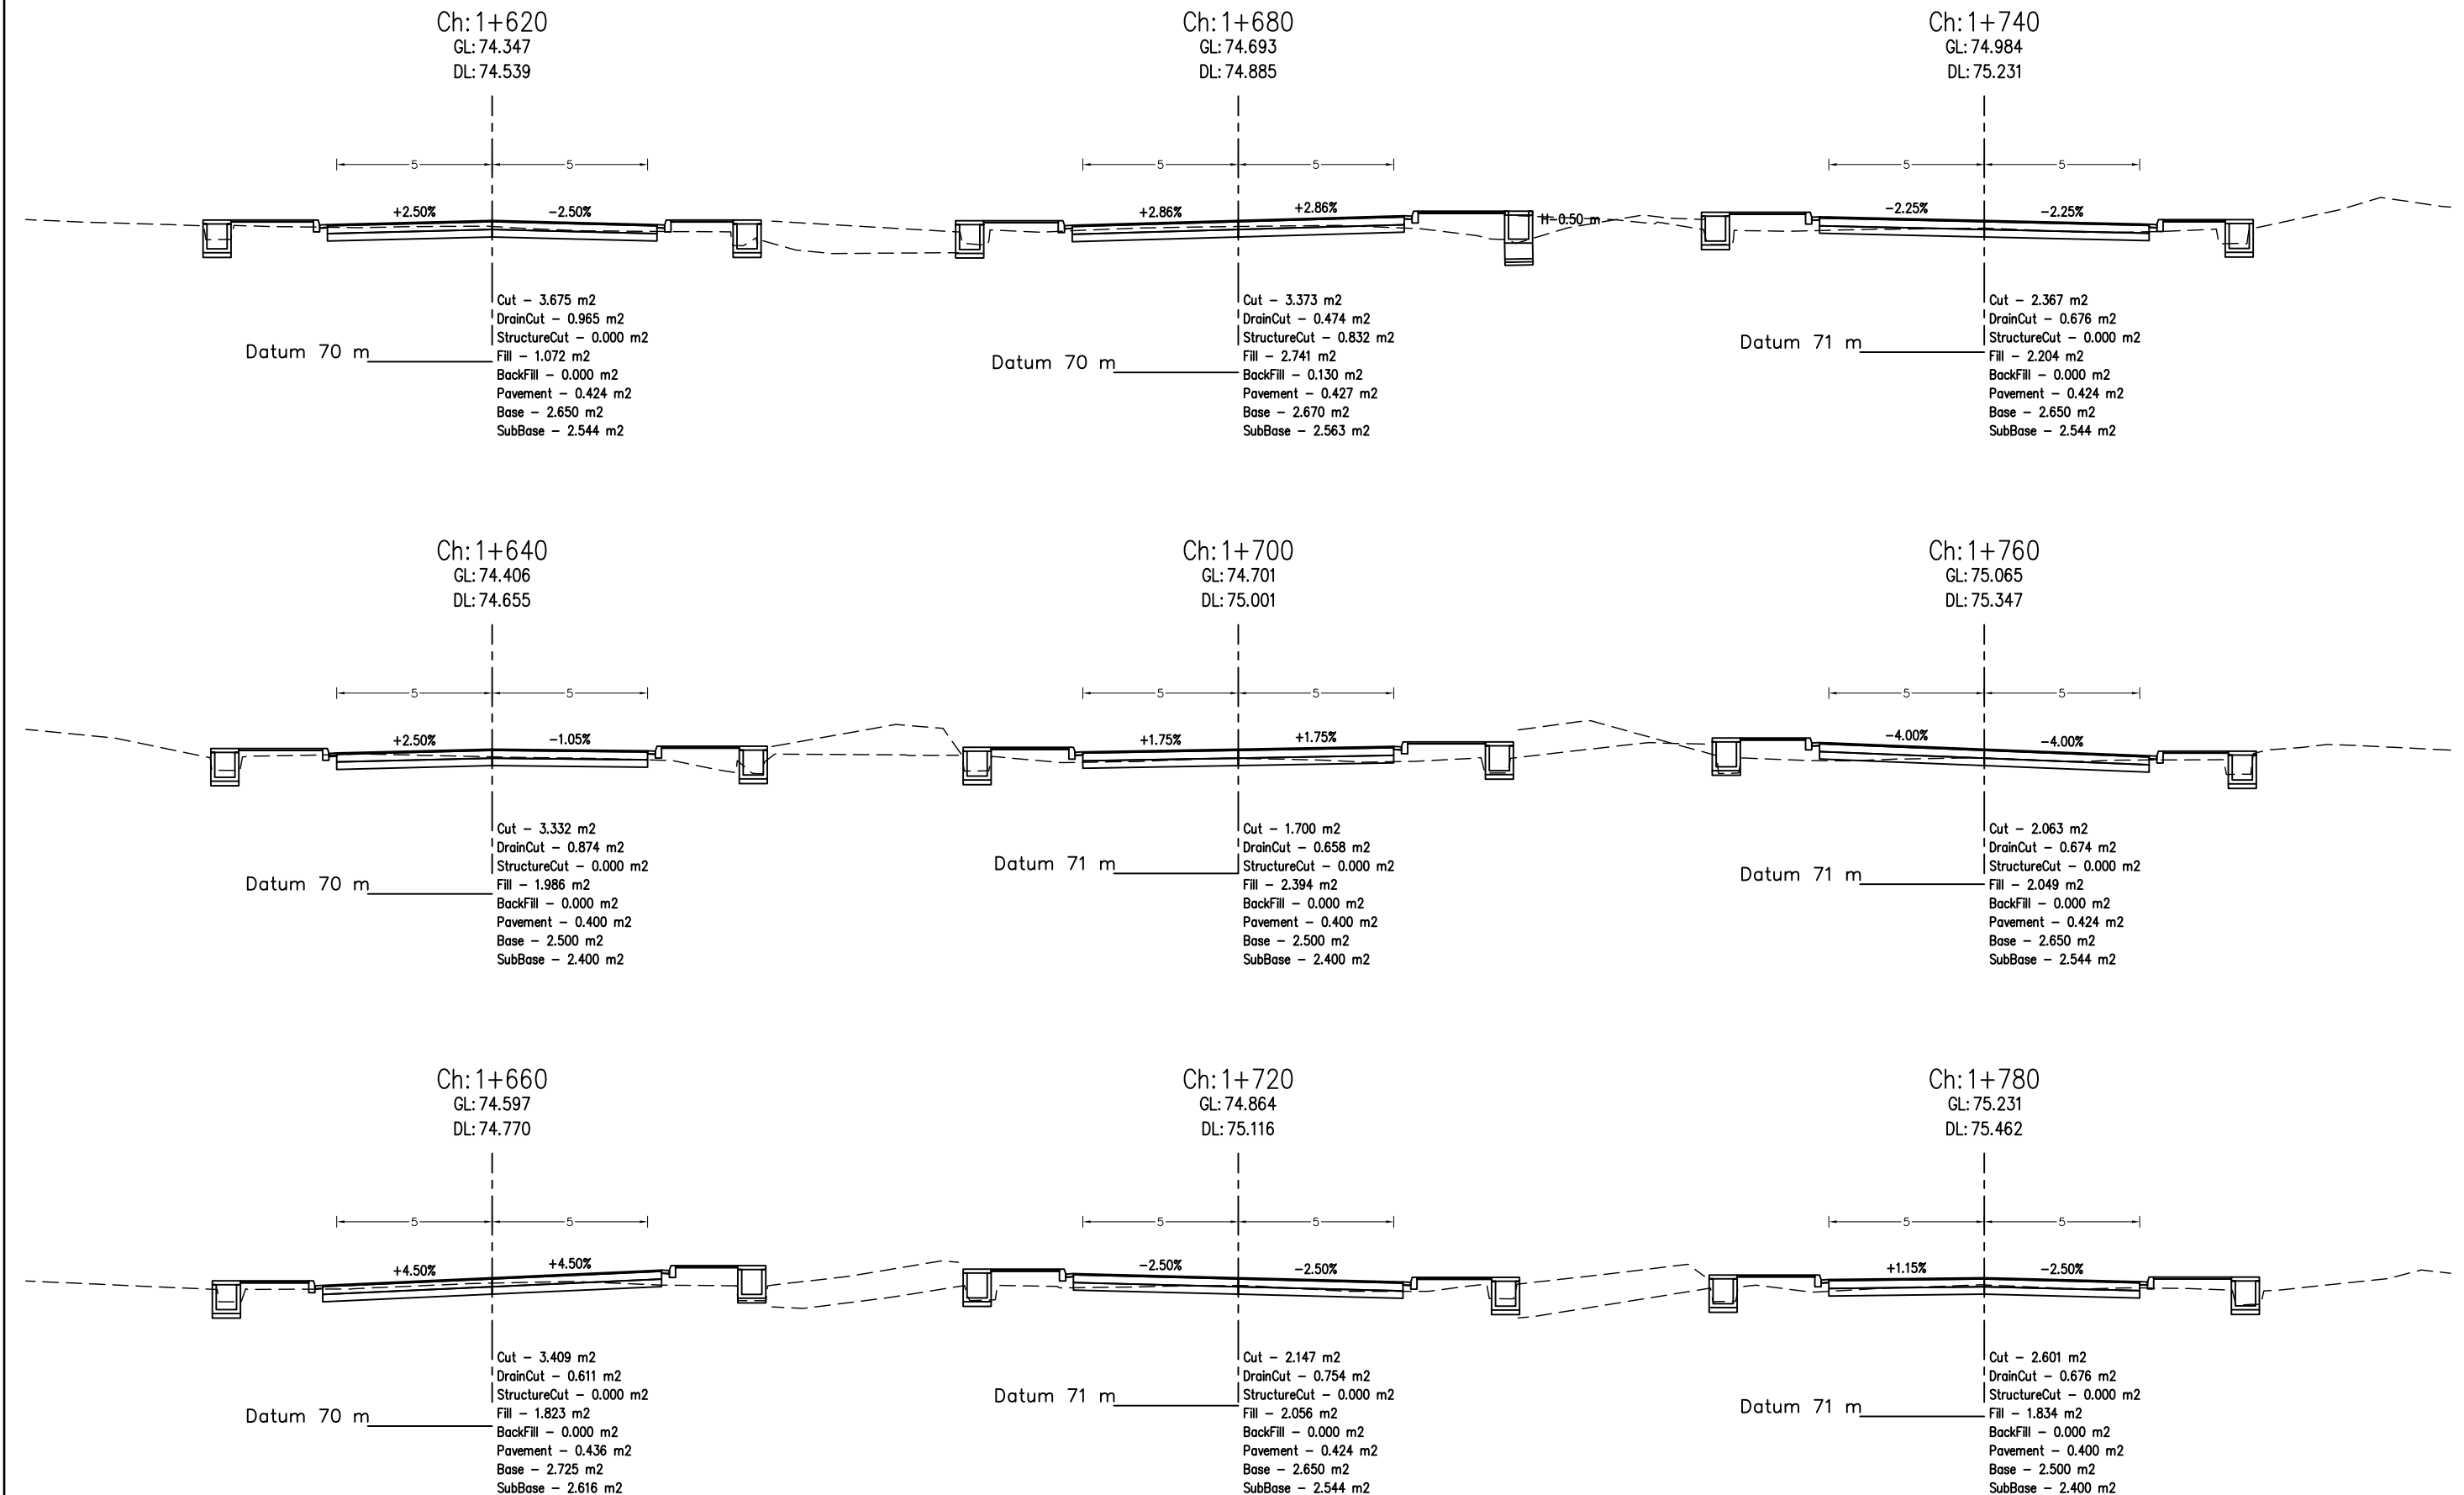

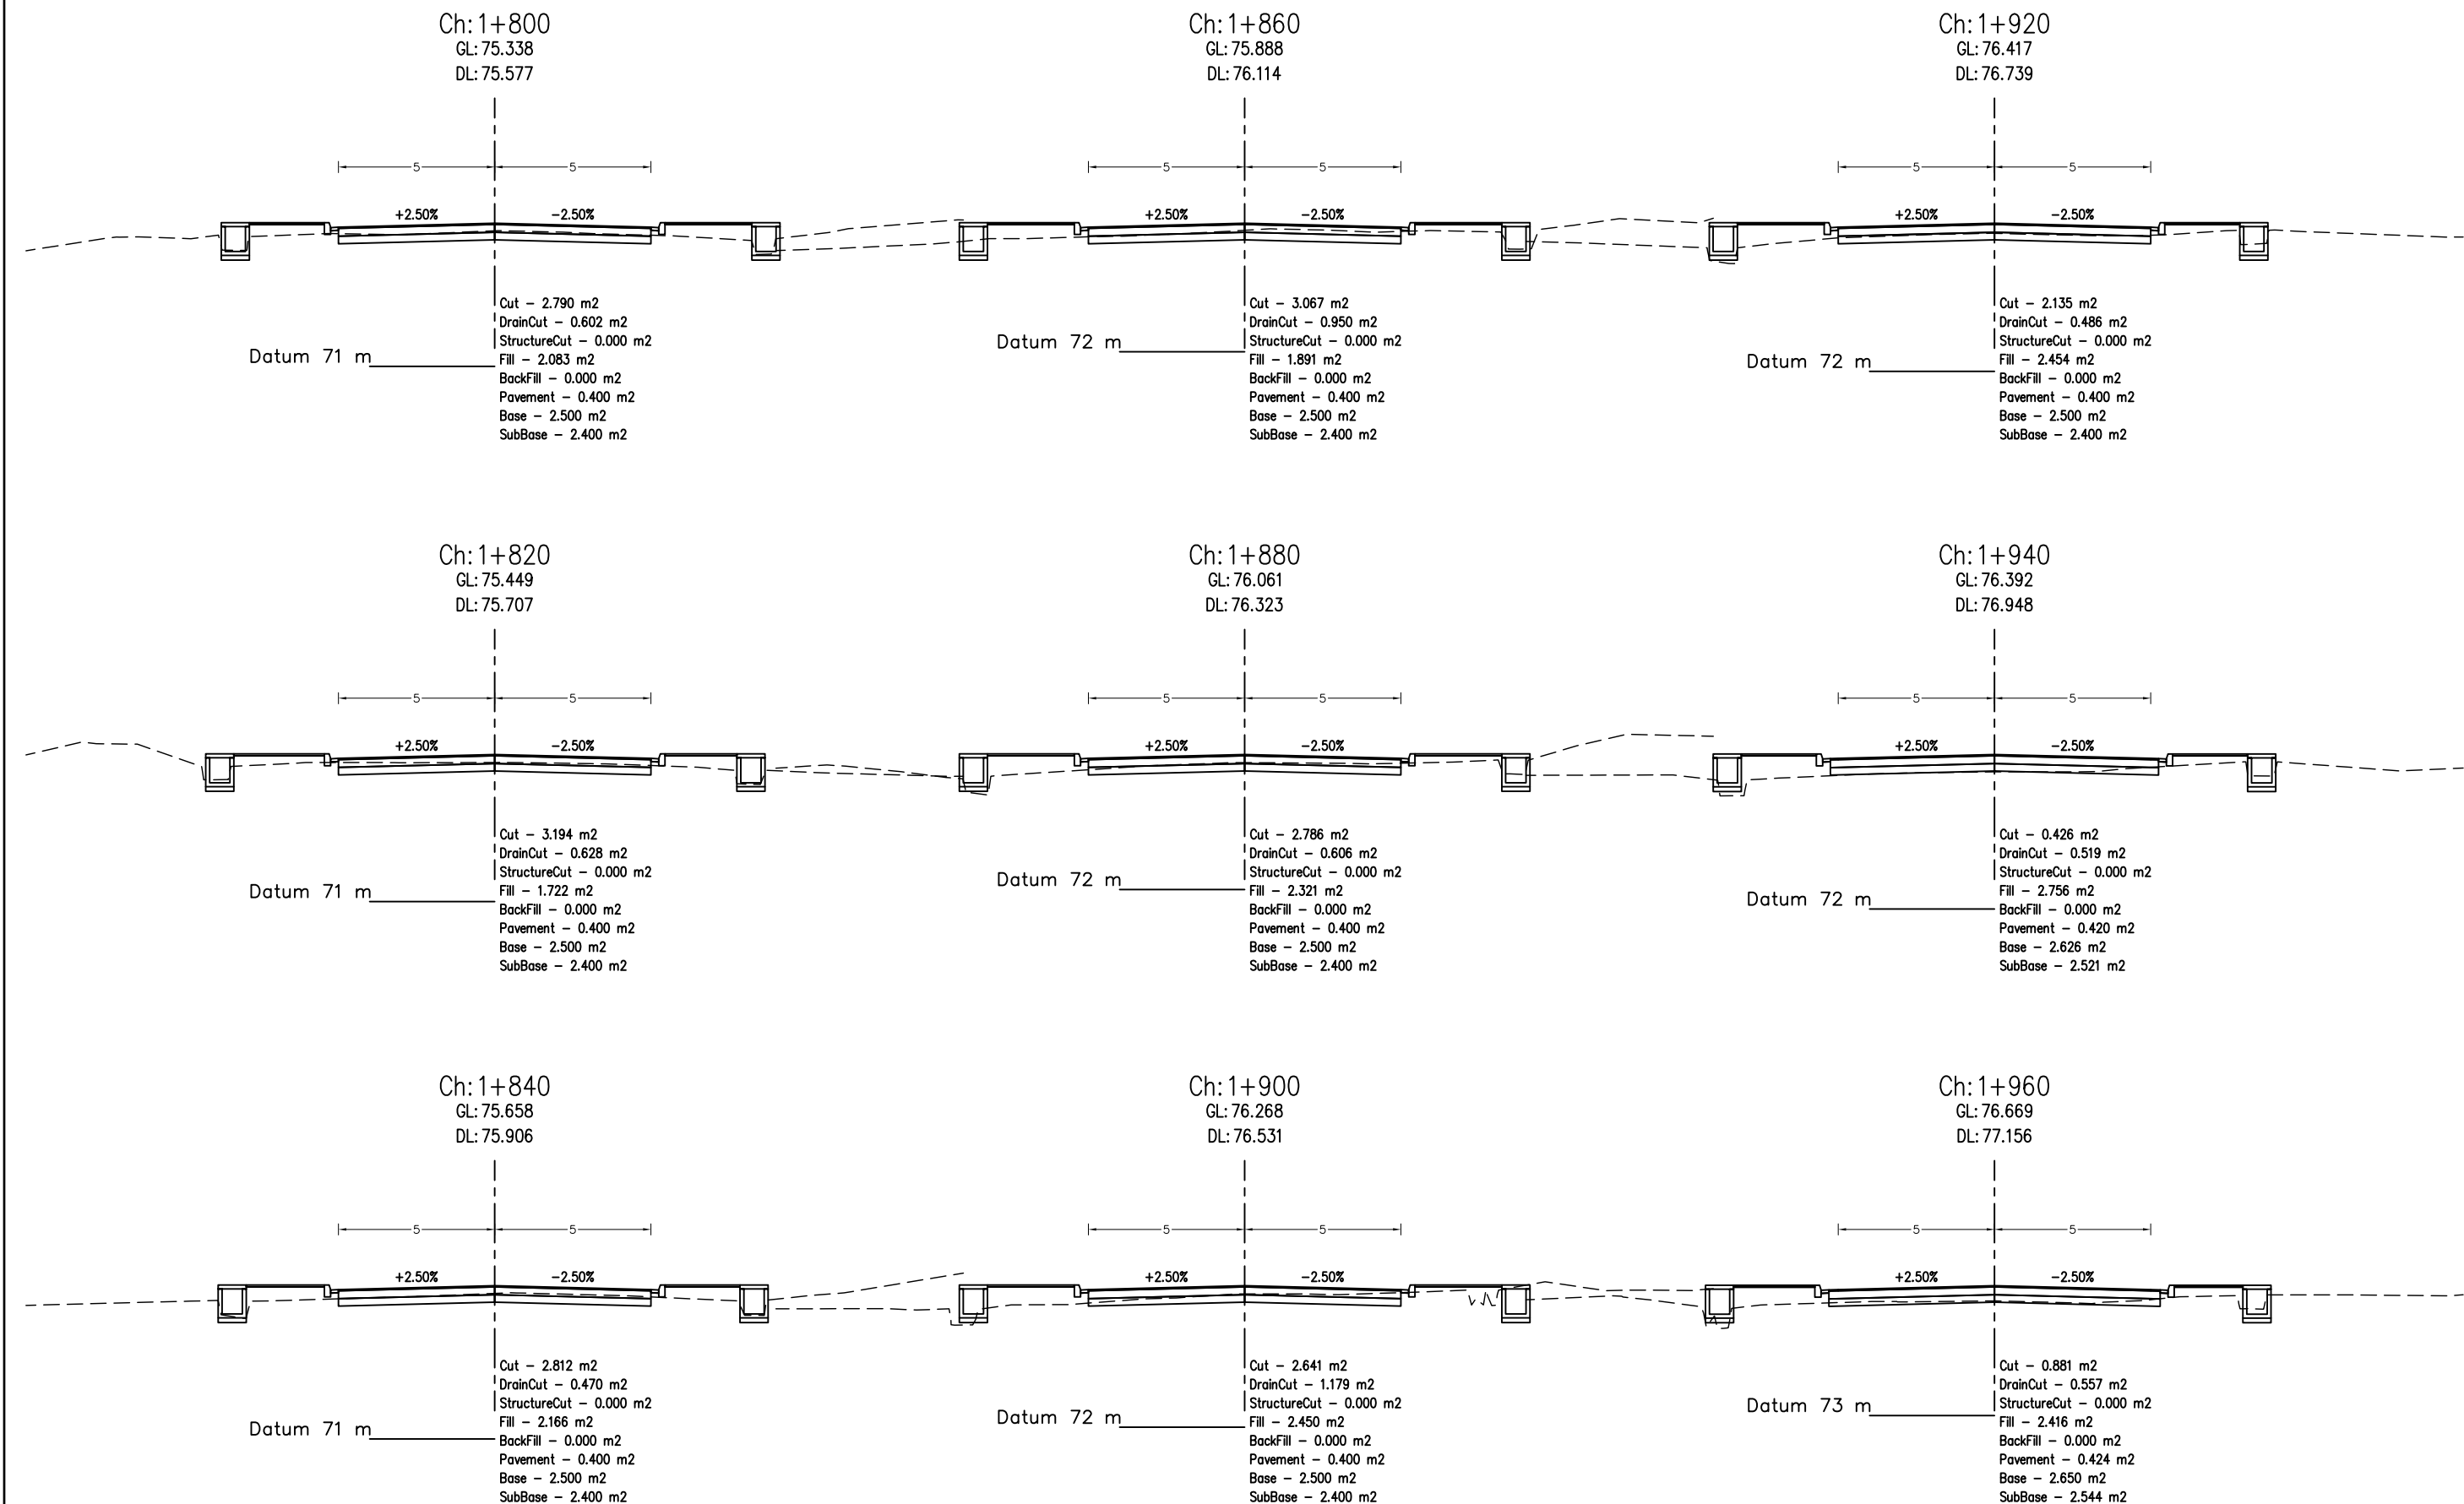

Nepal Urban Governance and Infrastructure Project (NUGIP)



Office of the Municipal Executive
Itahari Sub-Metropolitan City
Sunsari District, Koshi Province

CONSULTANT:

B.N. CONSULTANCY Pvt. Ltd. (BN)
Plush Engineers and Architects (P.) Ltd. (PEA)
Kathmandu, Nepal



Project Name:- Nepal Urban Governance
and Infrastructure Project (NUGIP)


DESIGNED BY :

DRAWN BY :

CHECKED BY :

APPROVED BY :

SCALE

 


Cross-Section


1+800-1+960


DATE: 2023


DRG NO : 1


SHEET NO : 11

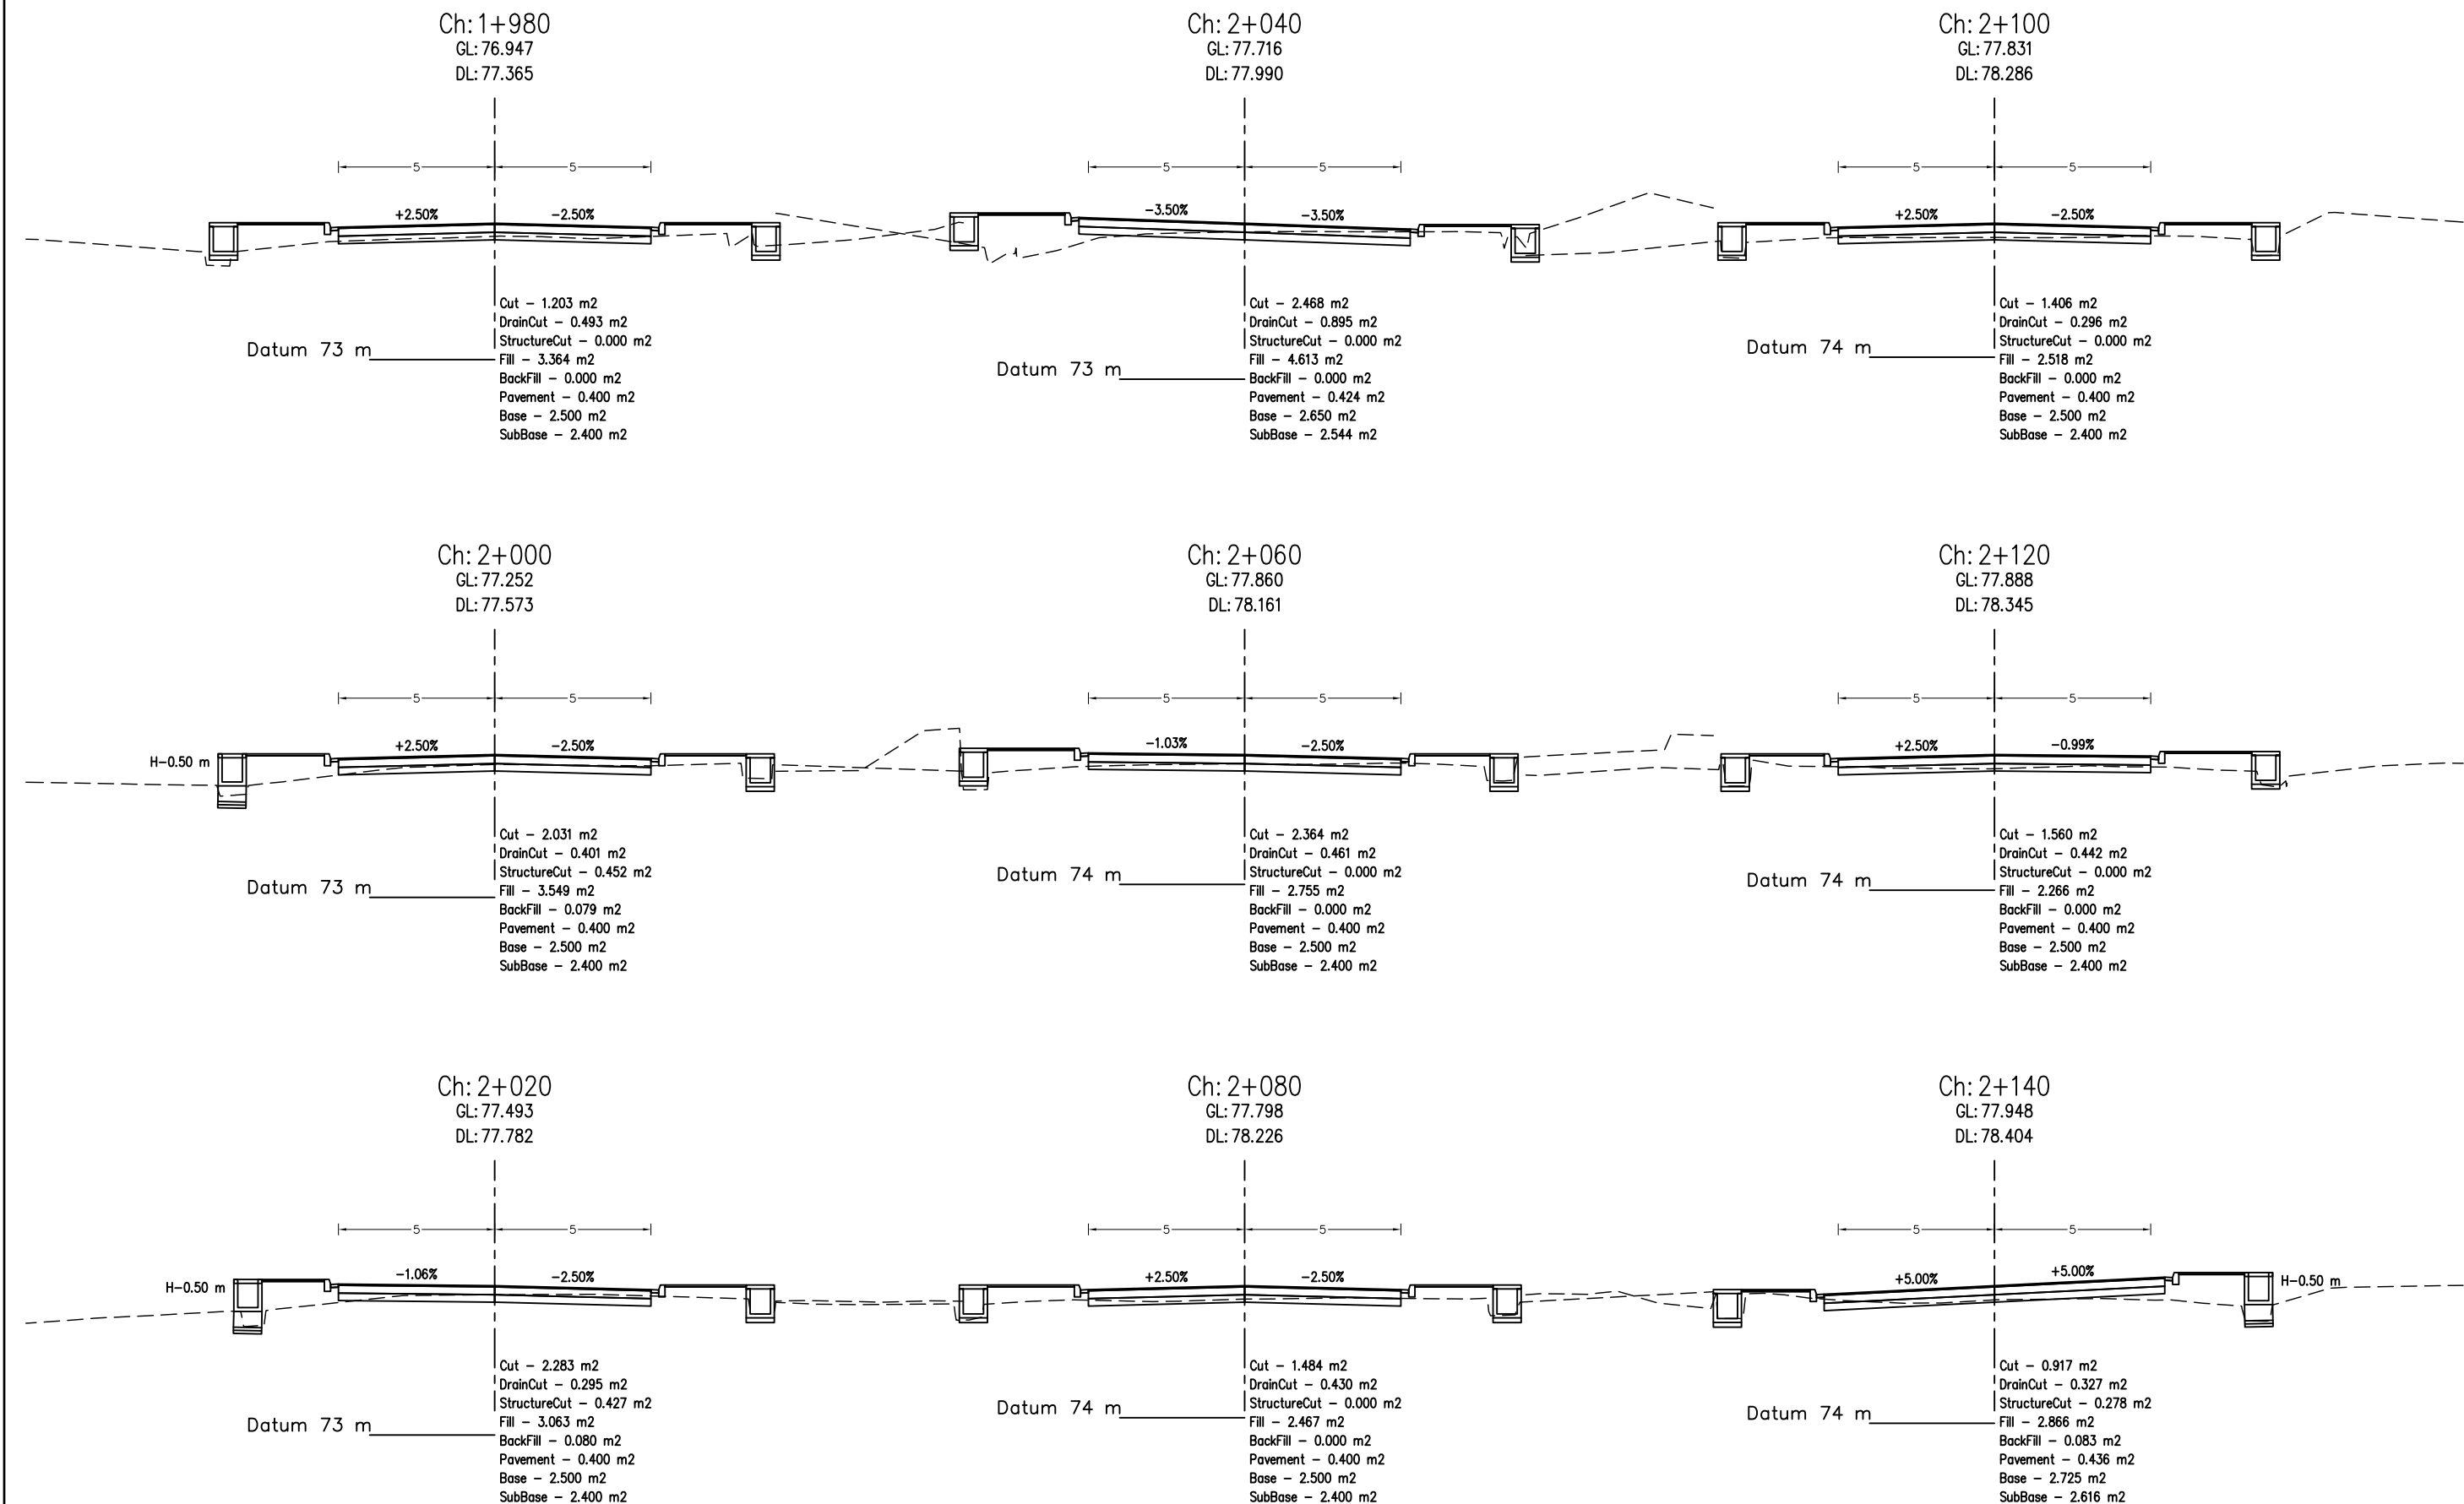


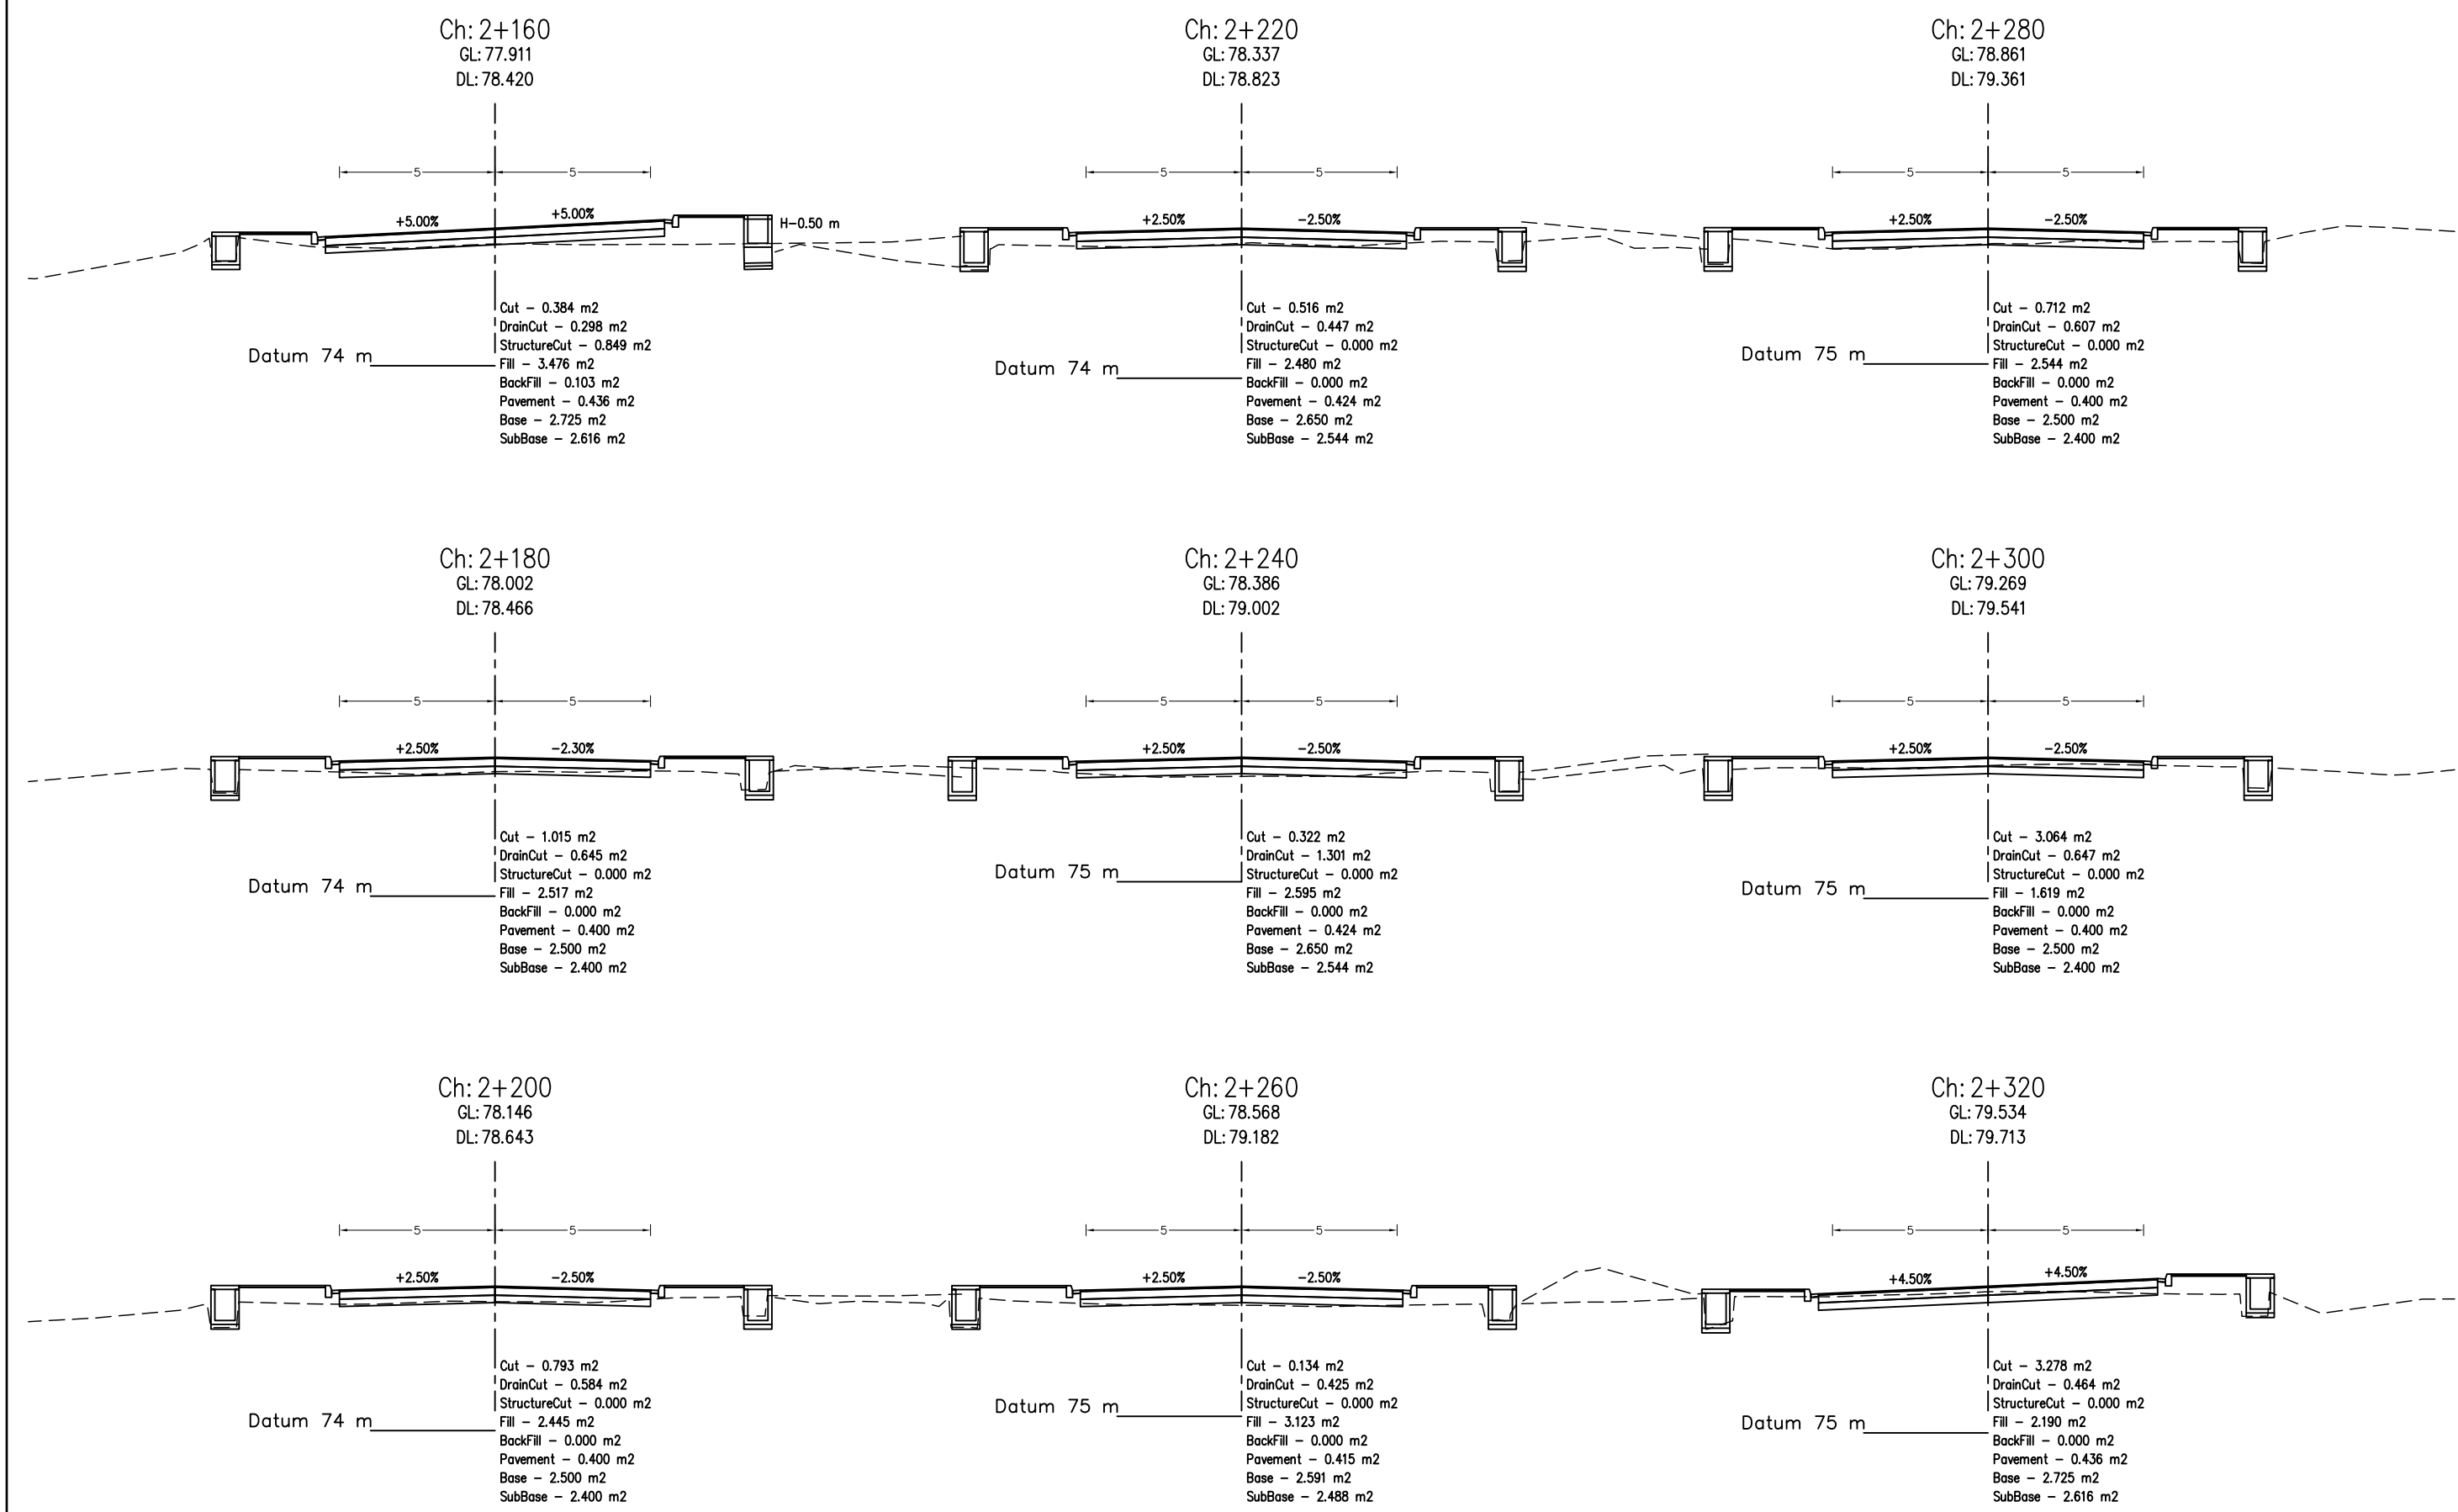


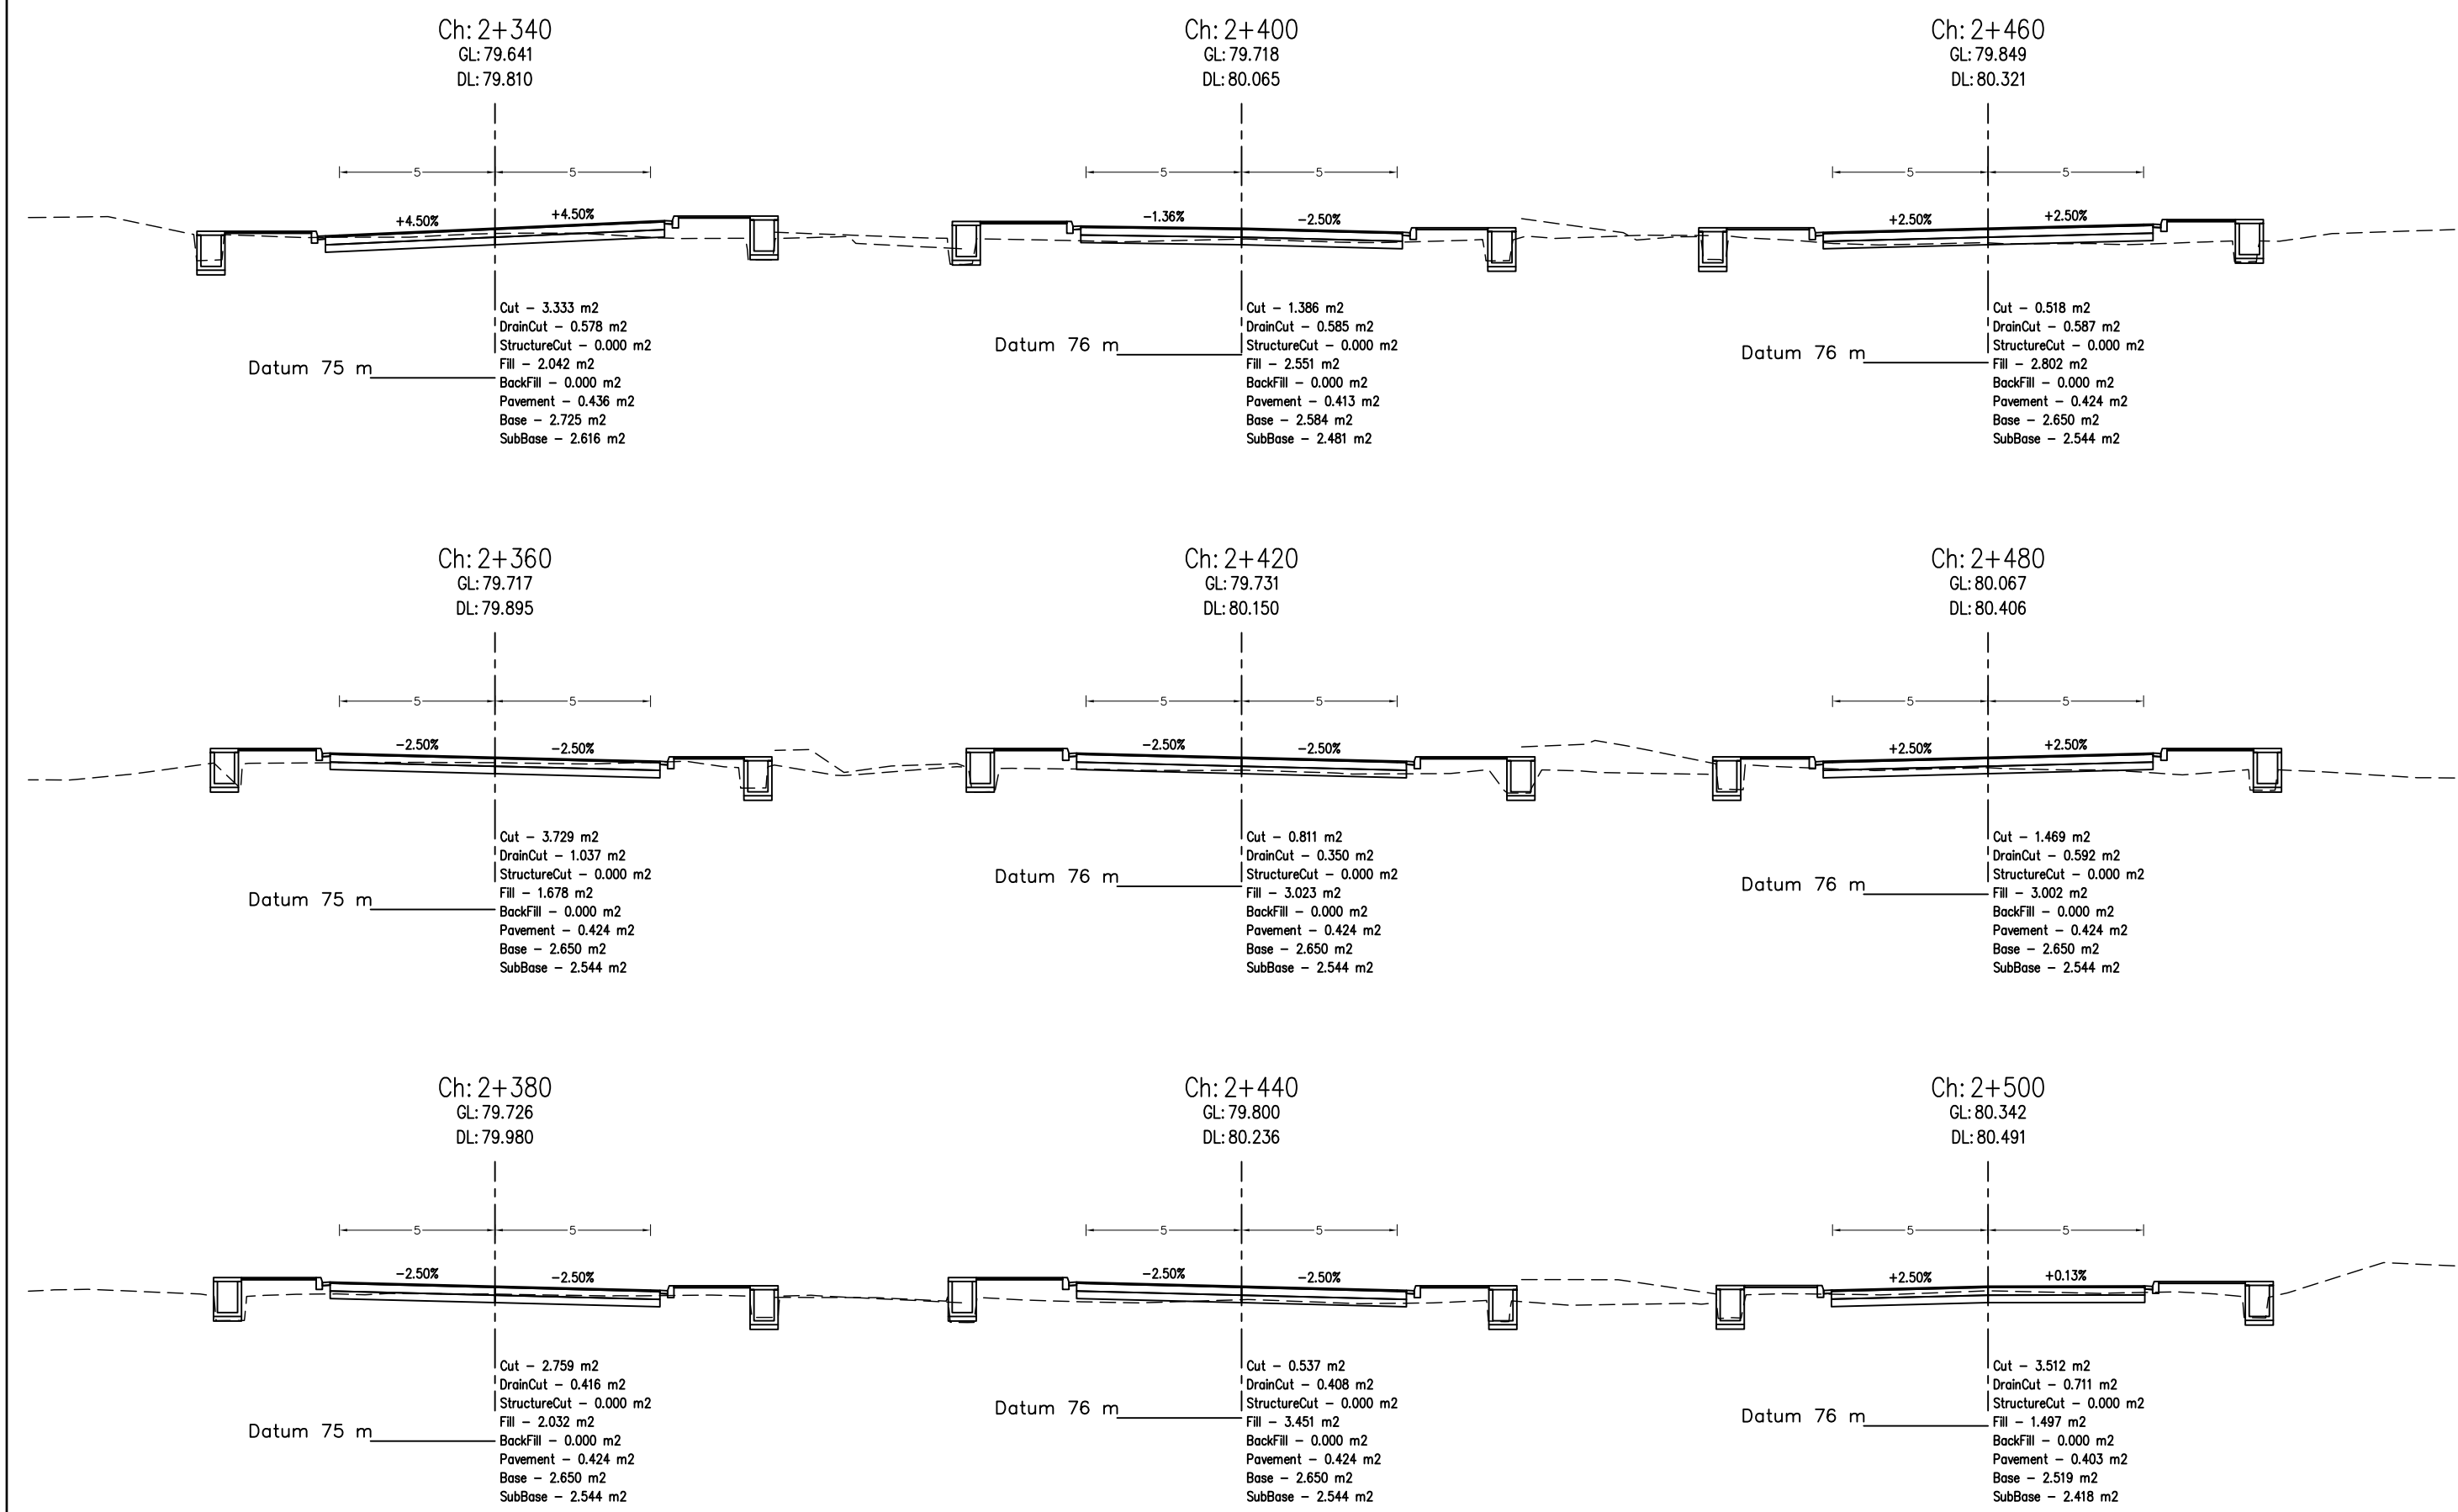


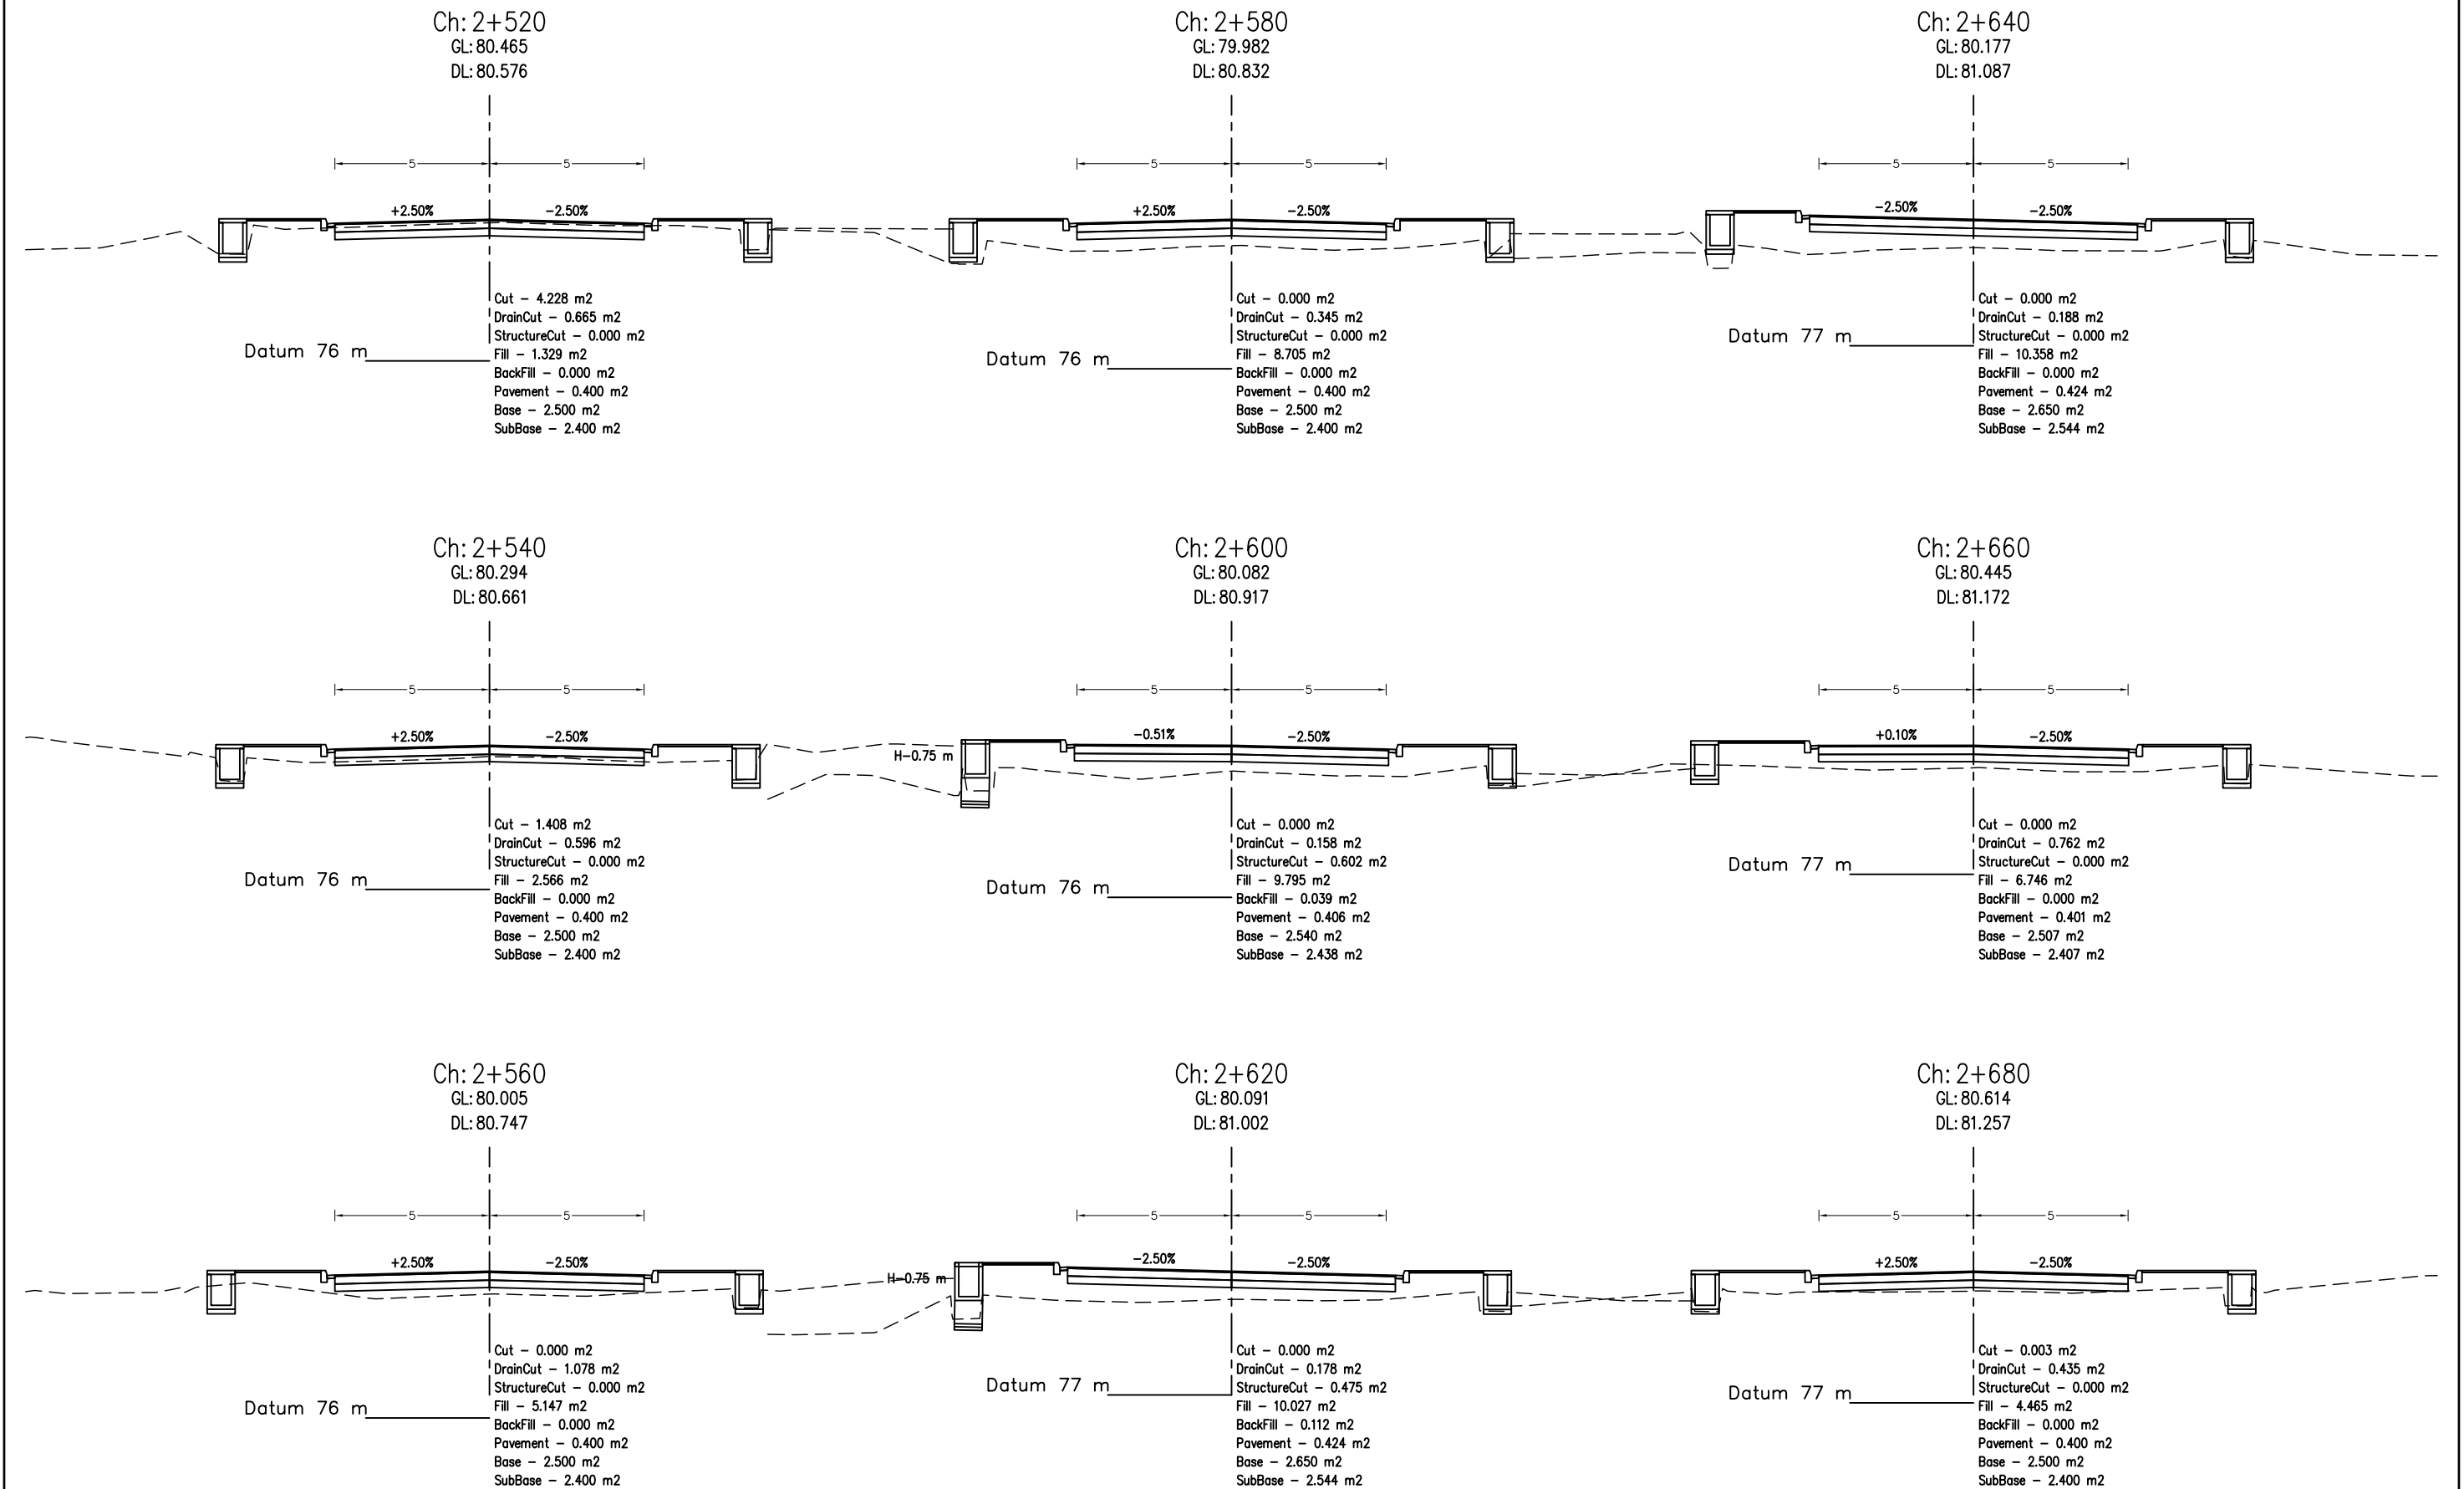


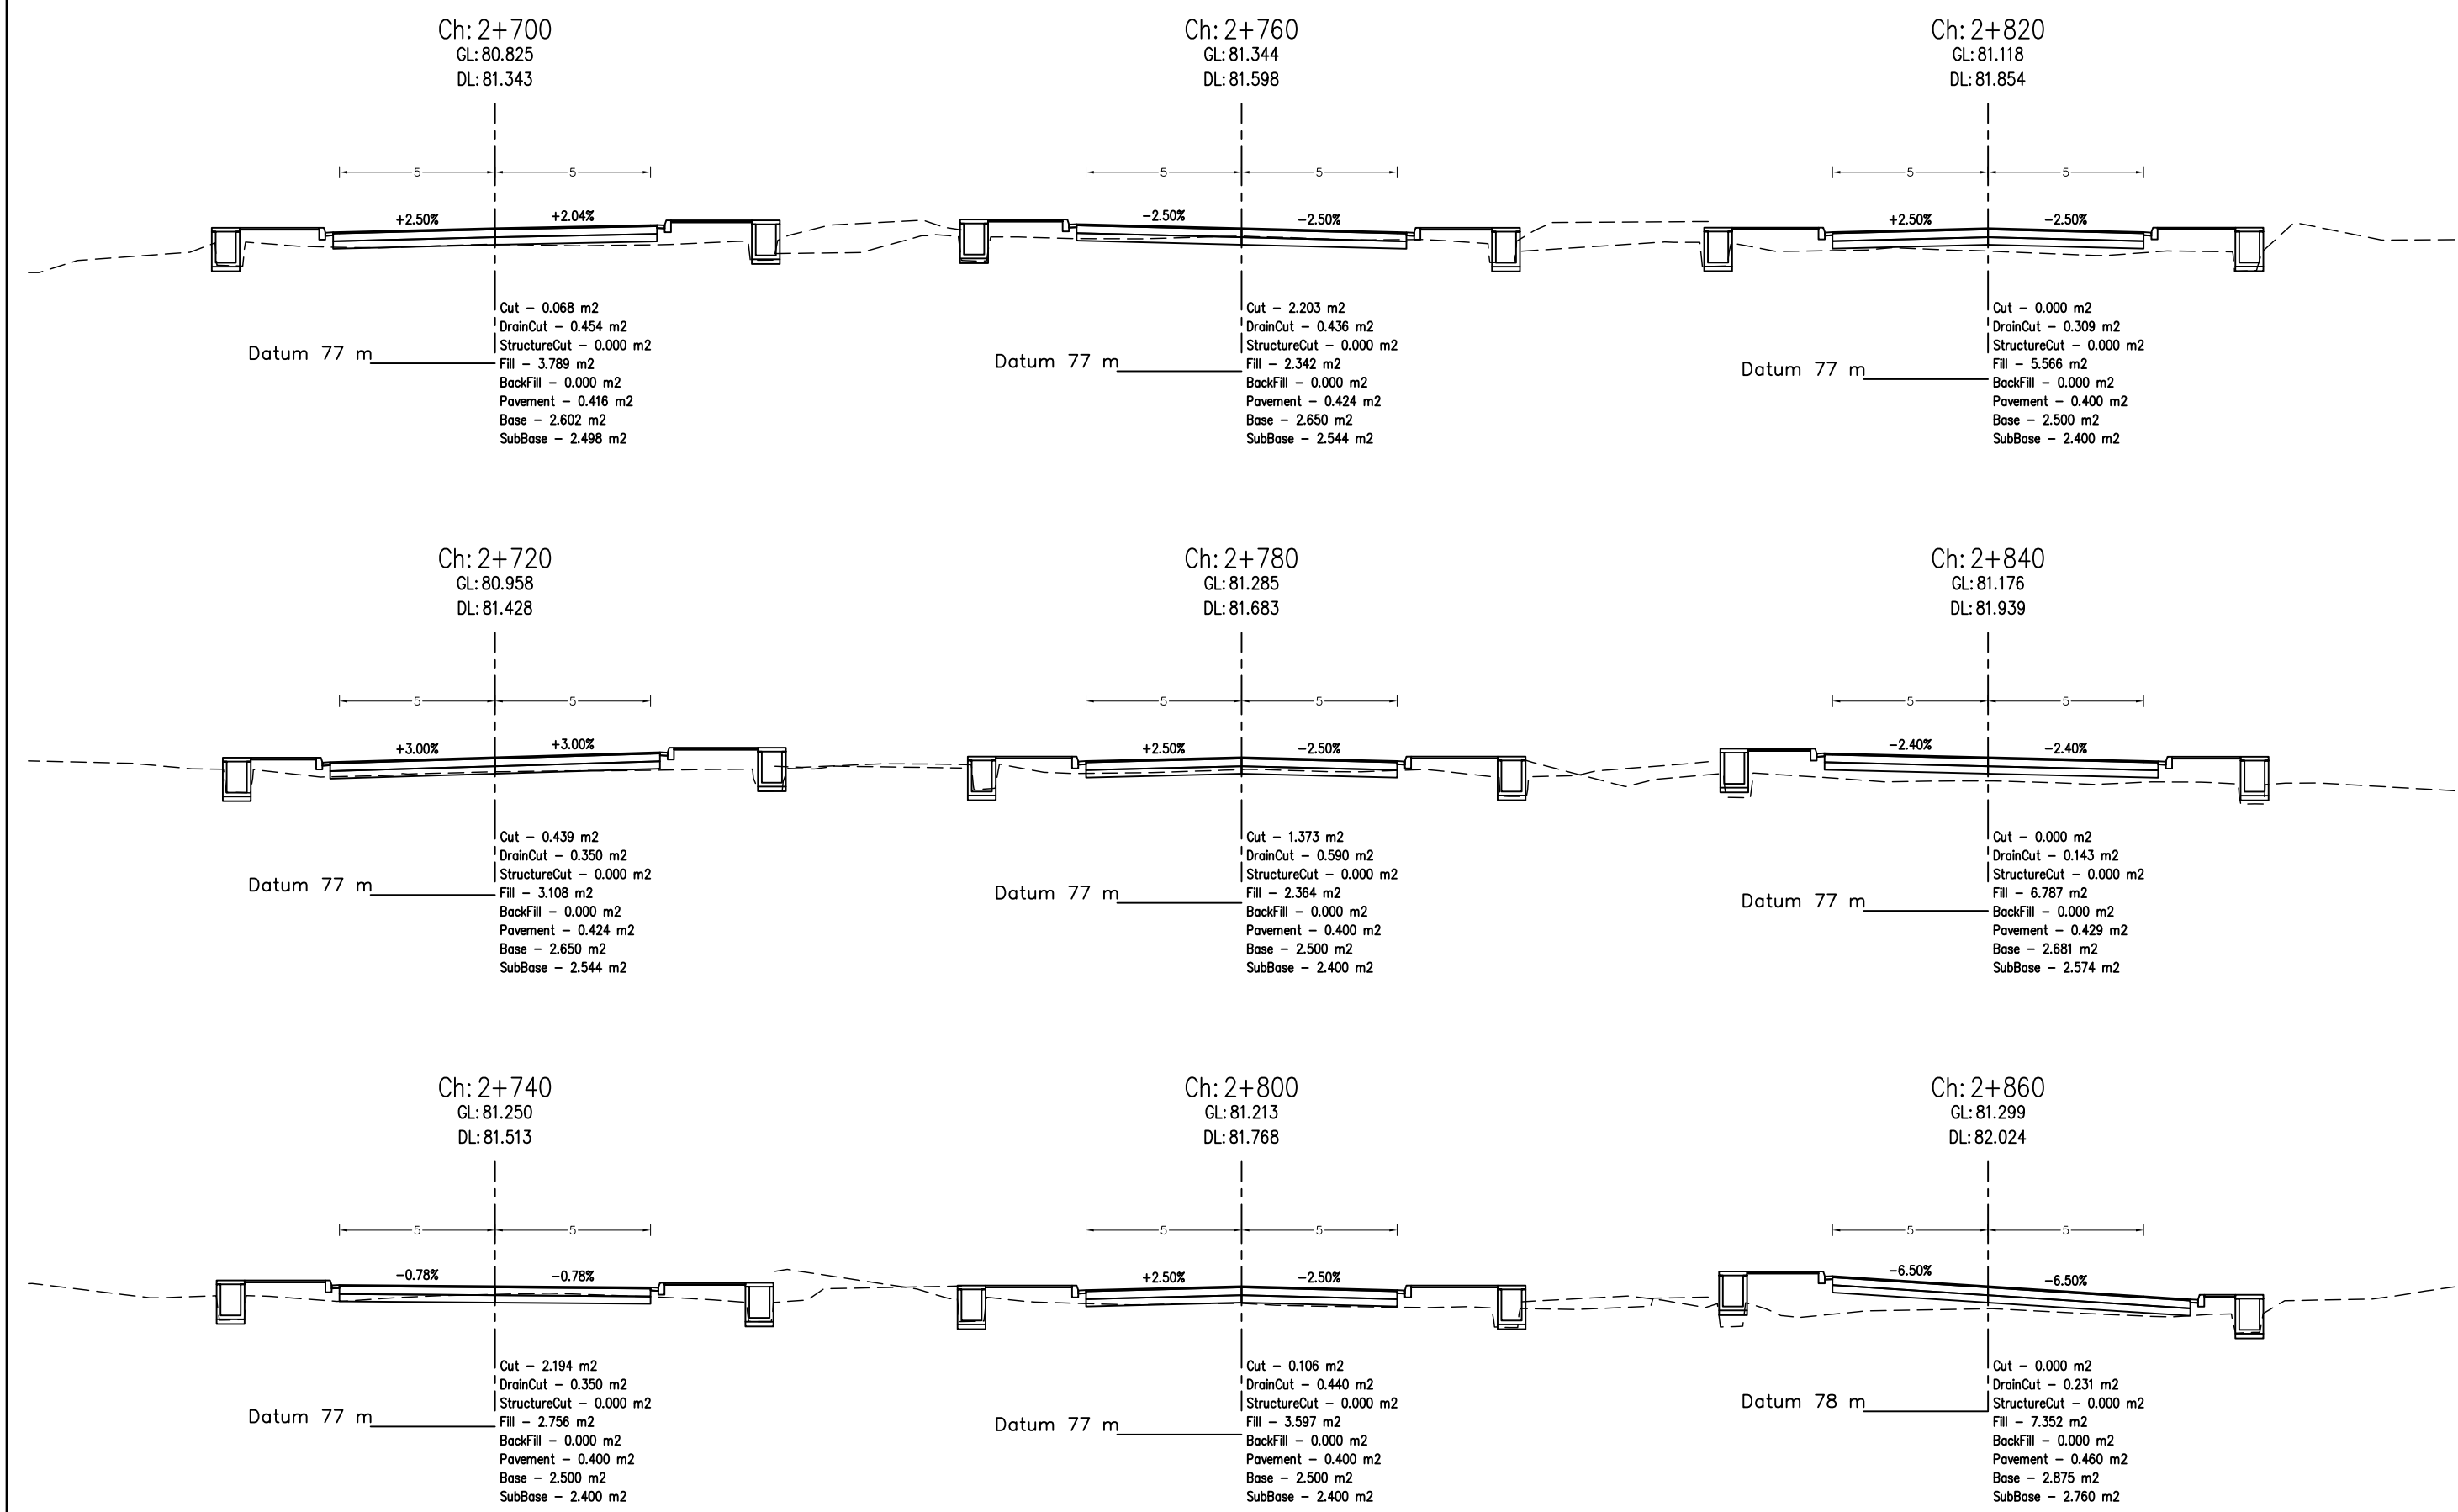


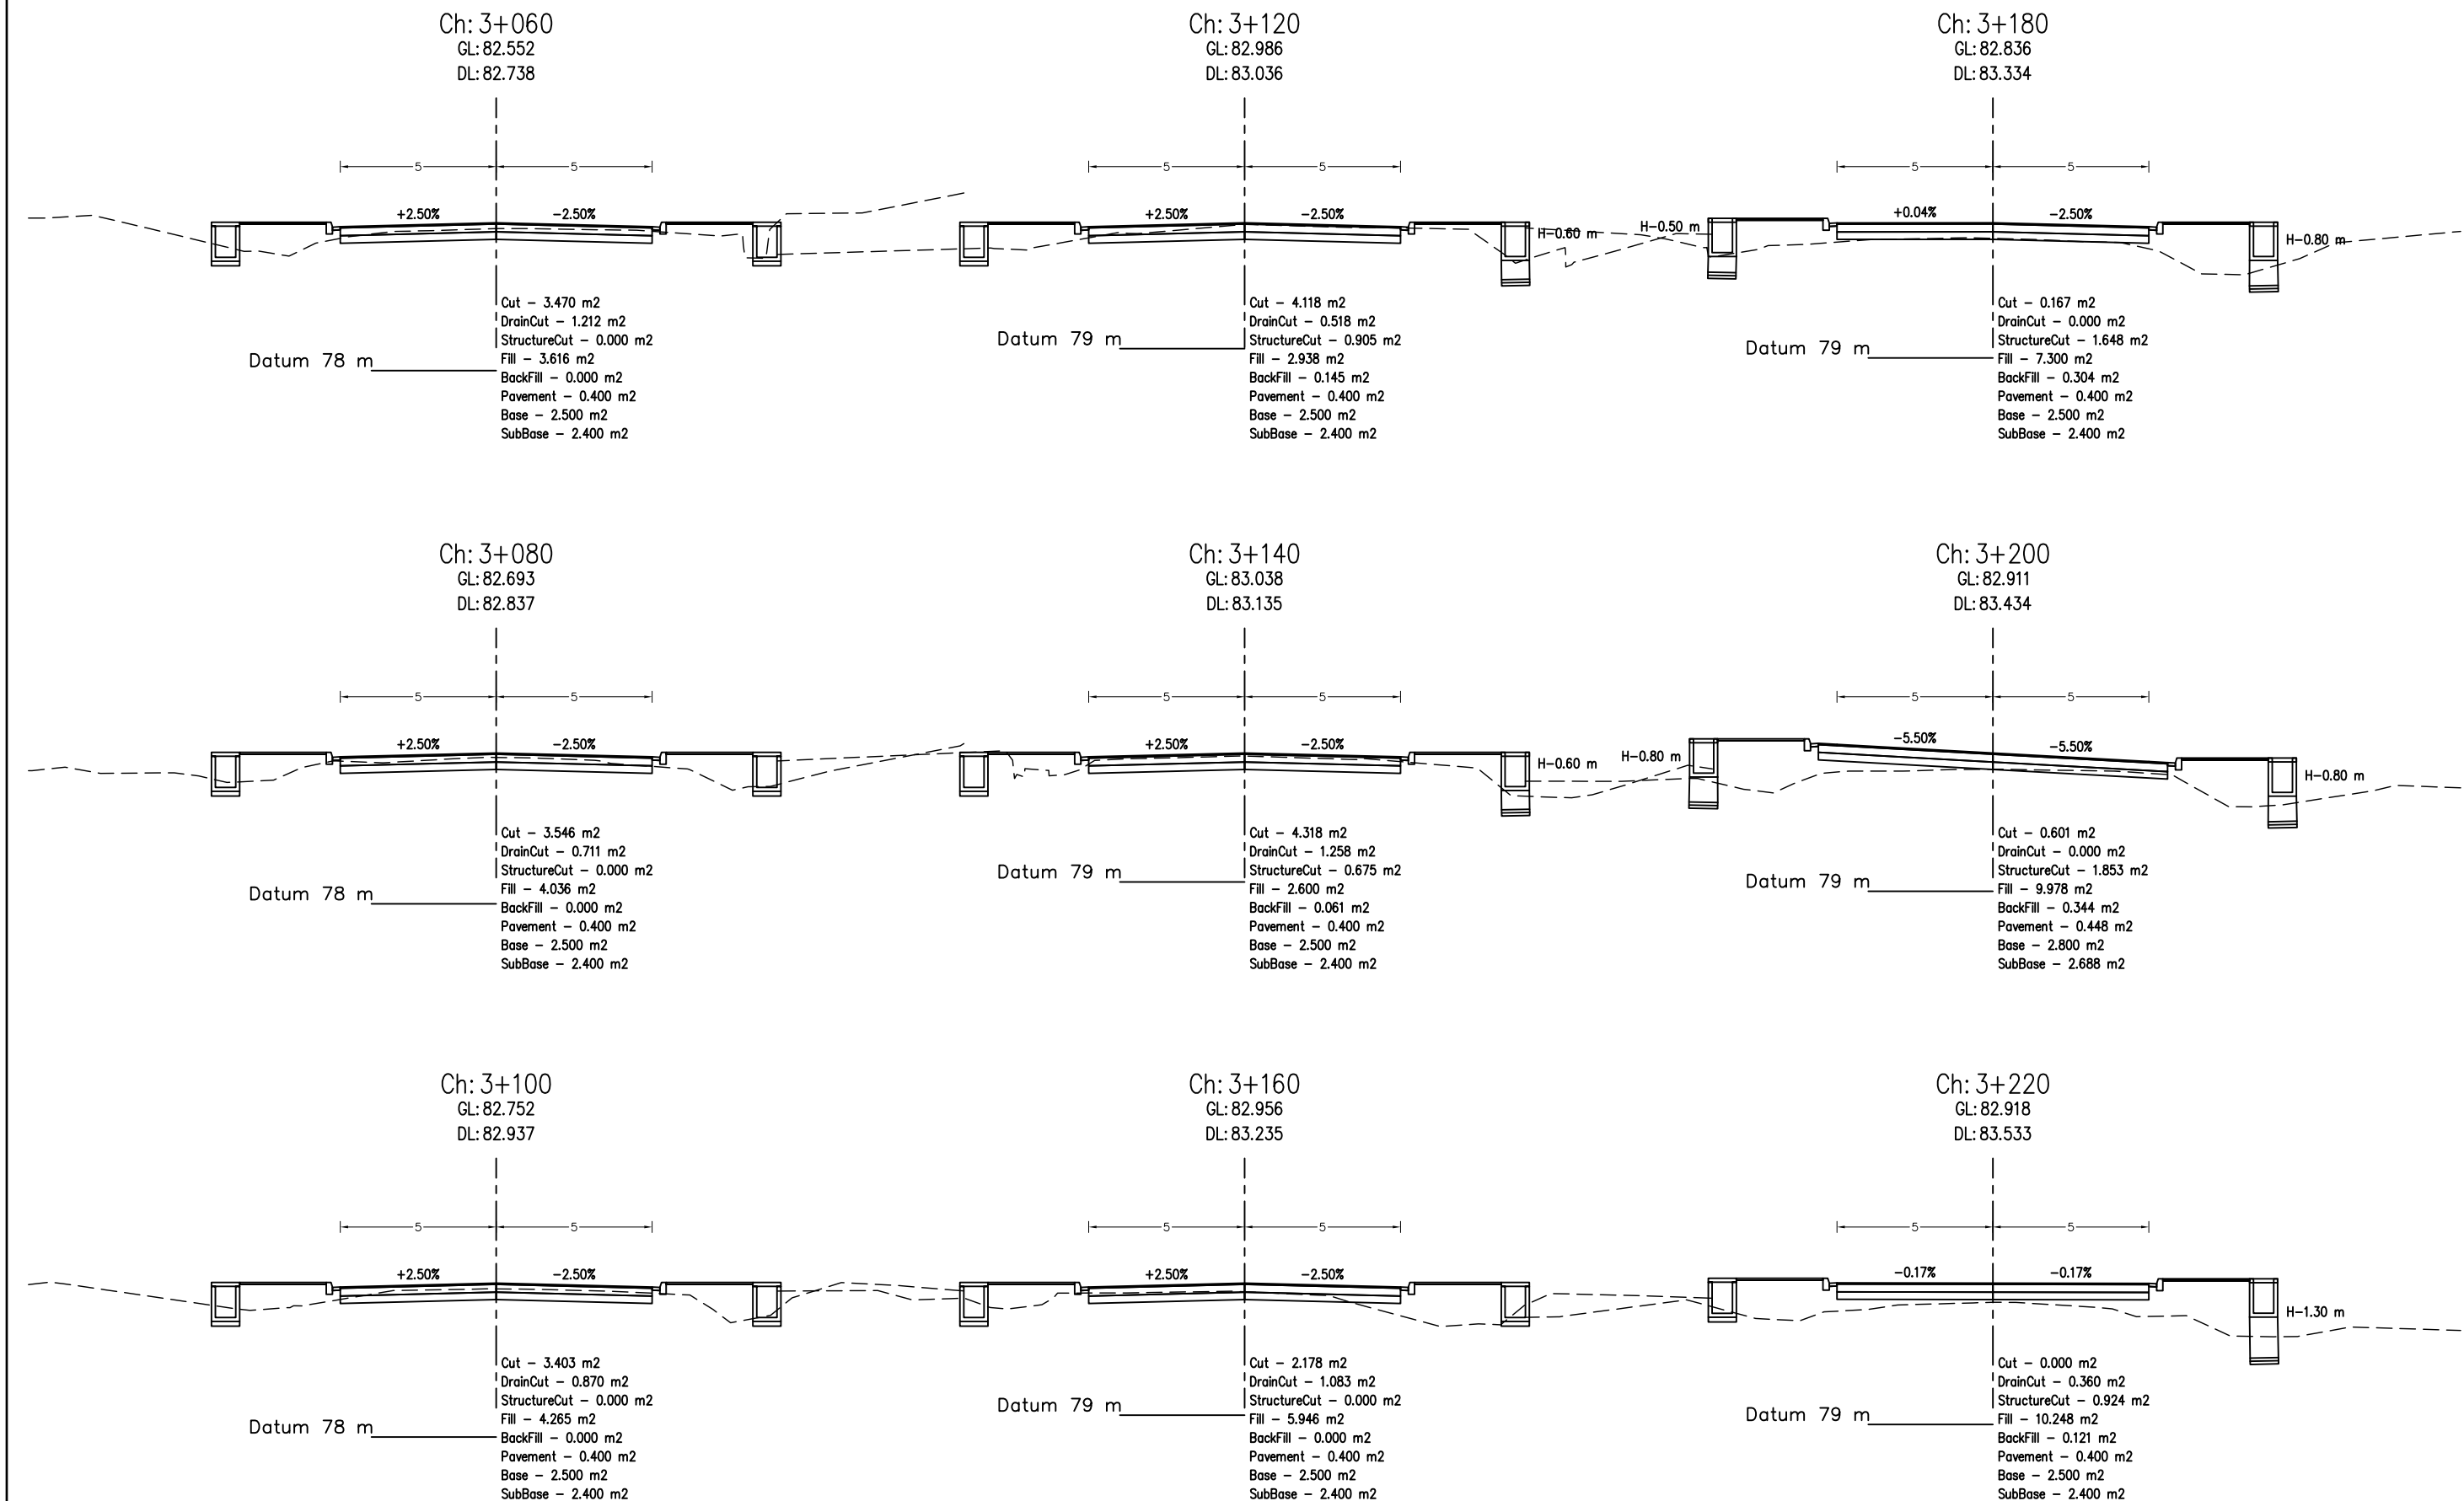


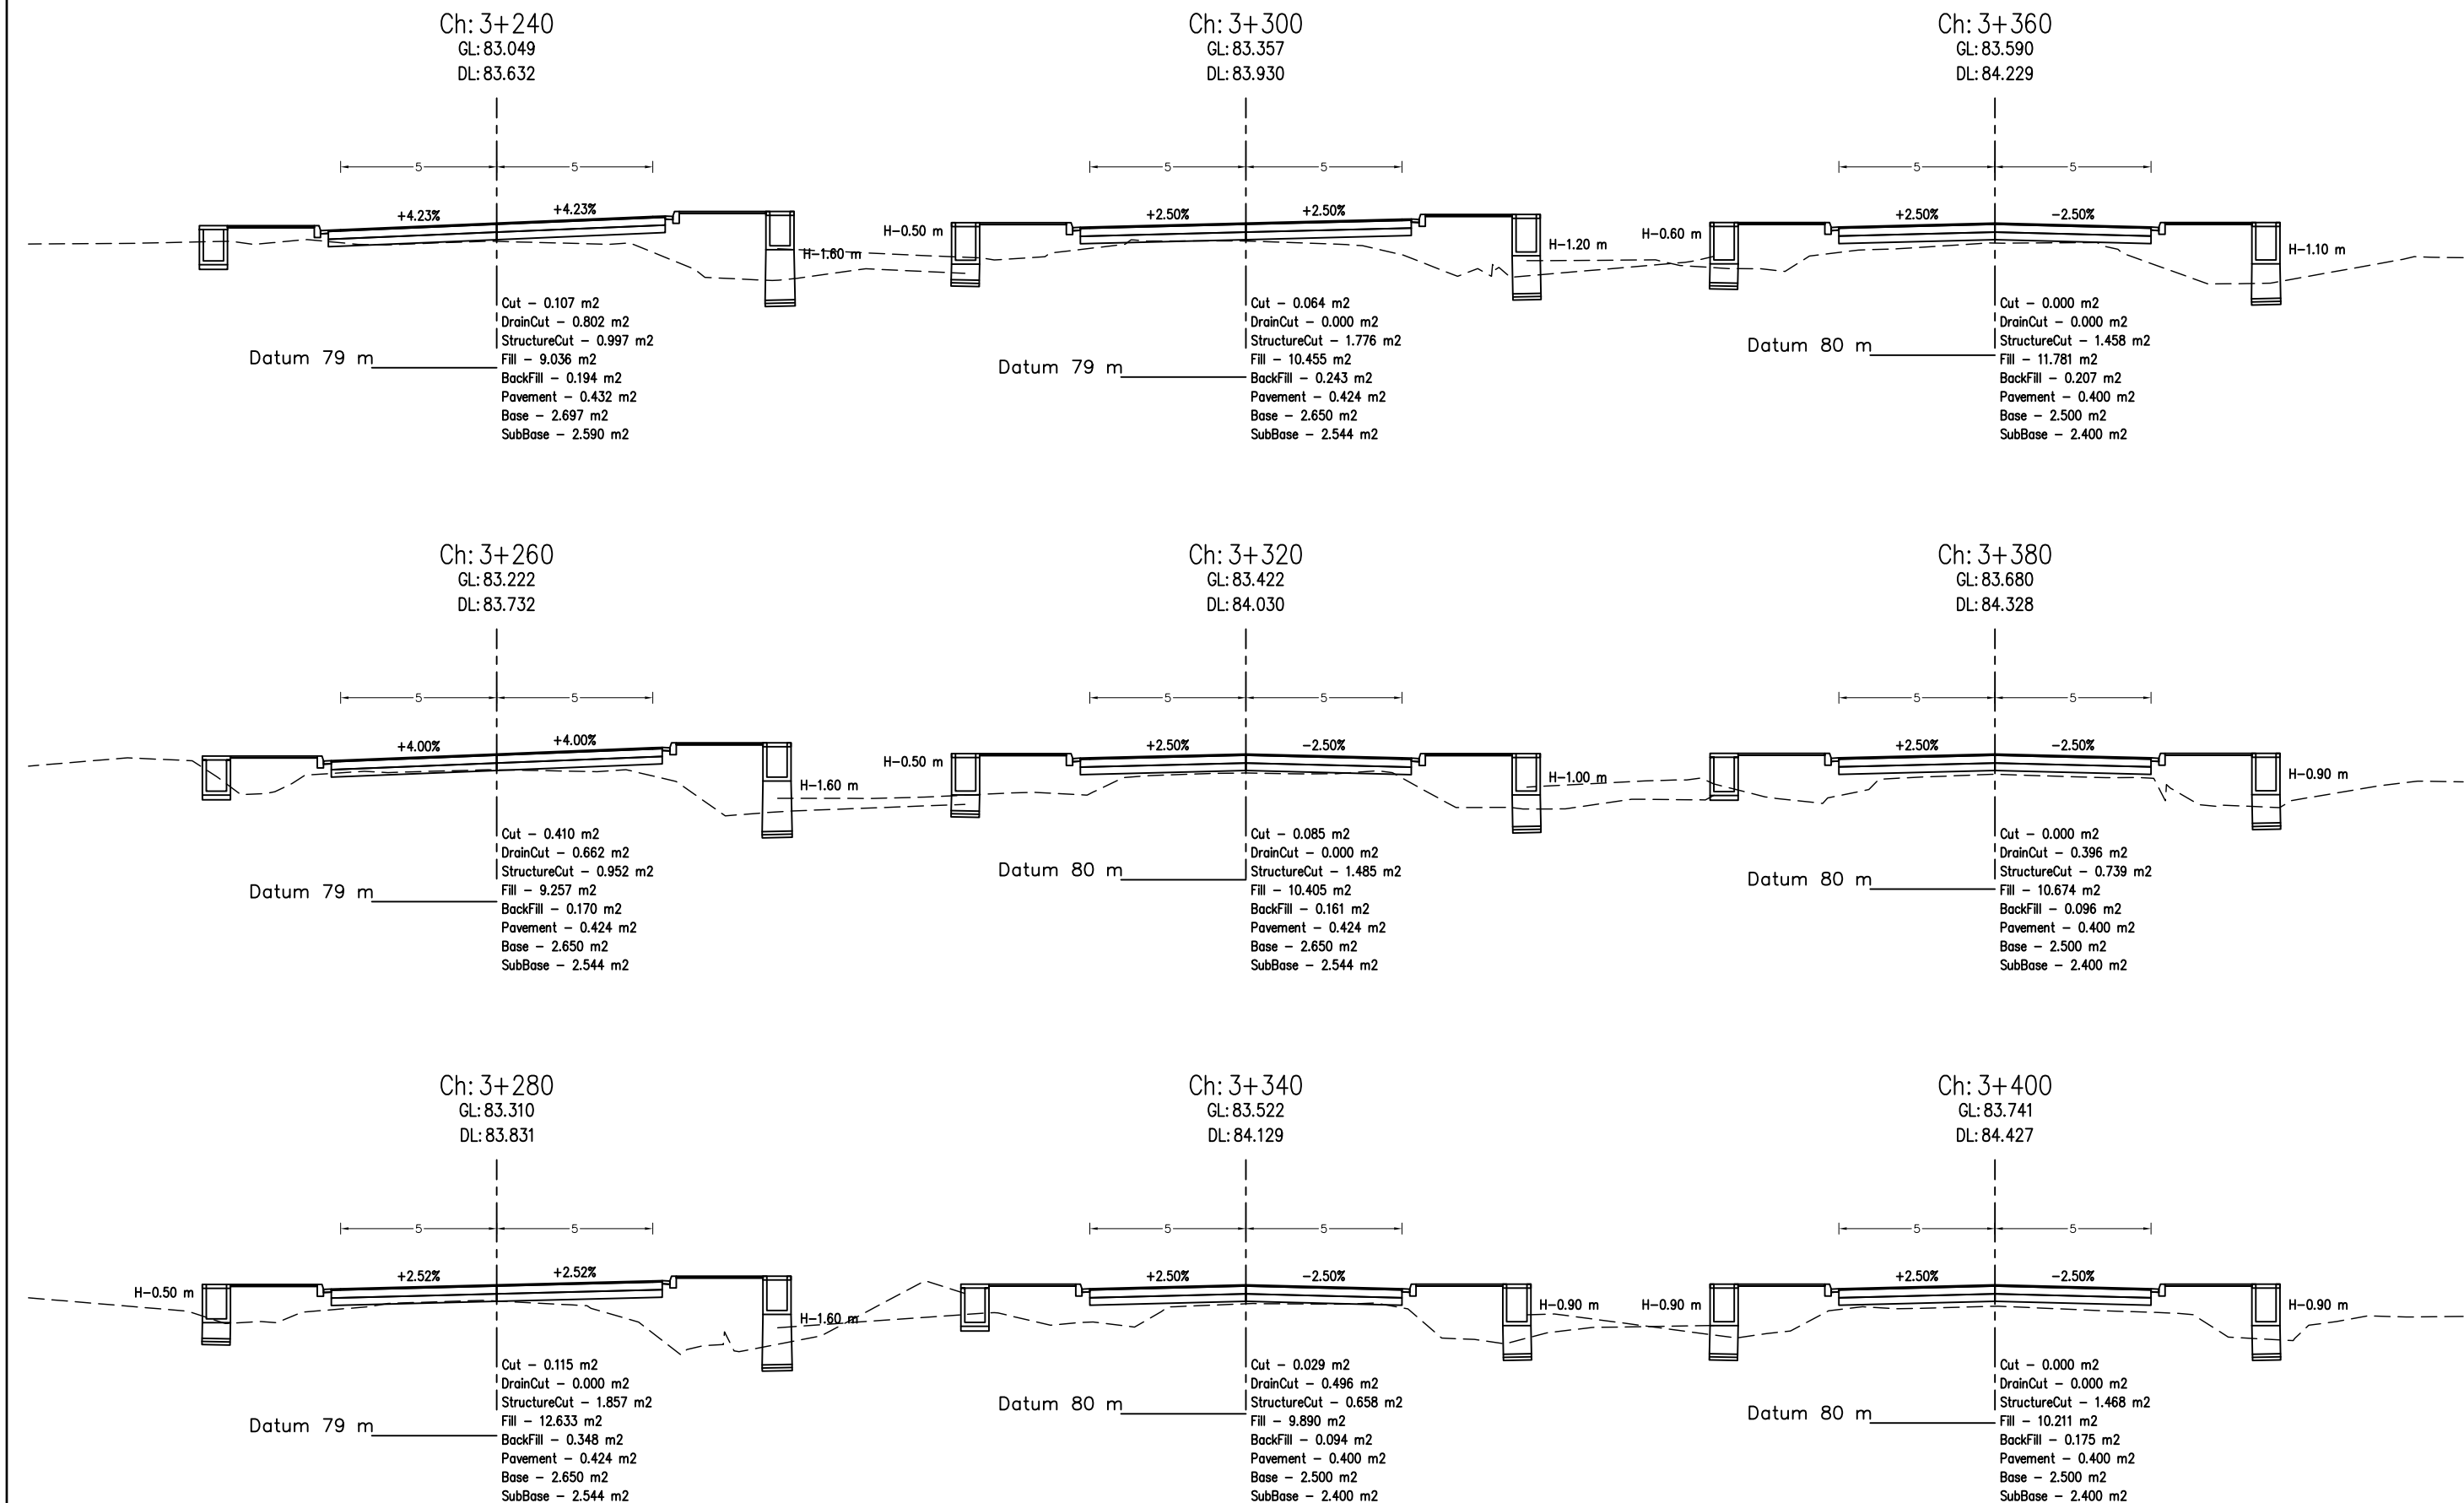


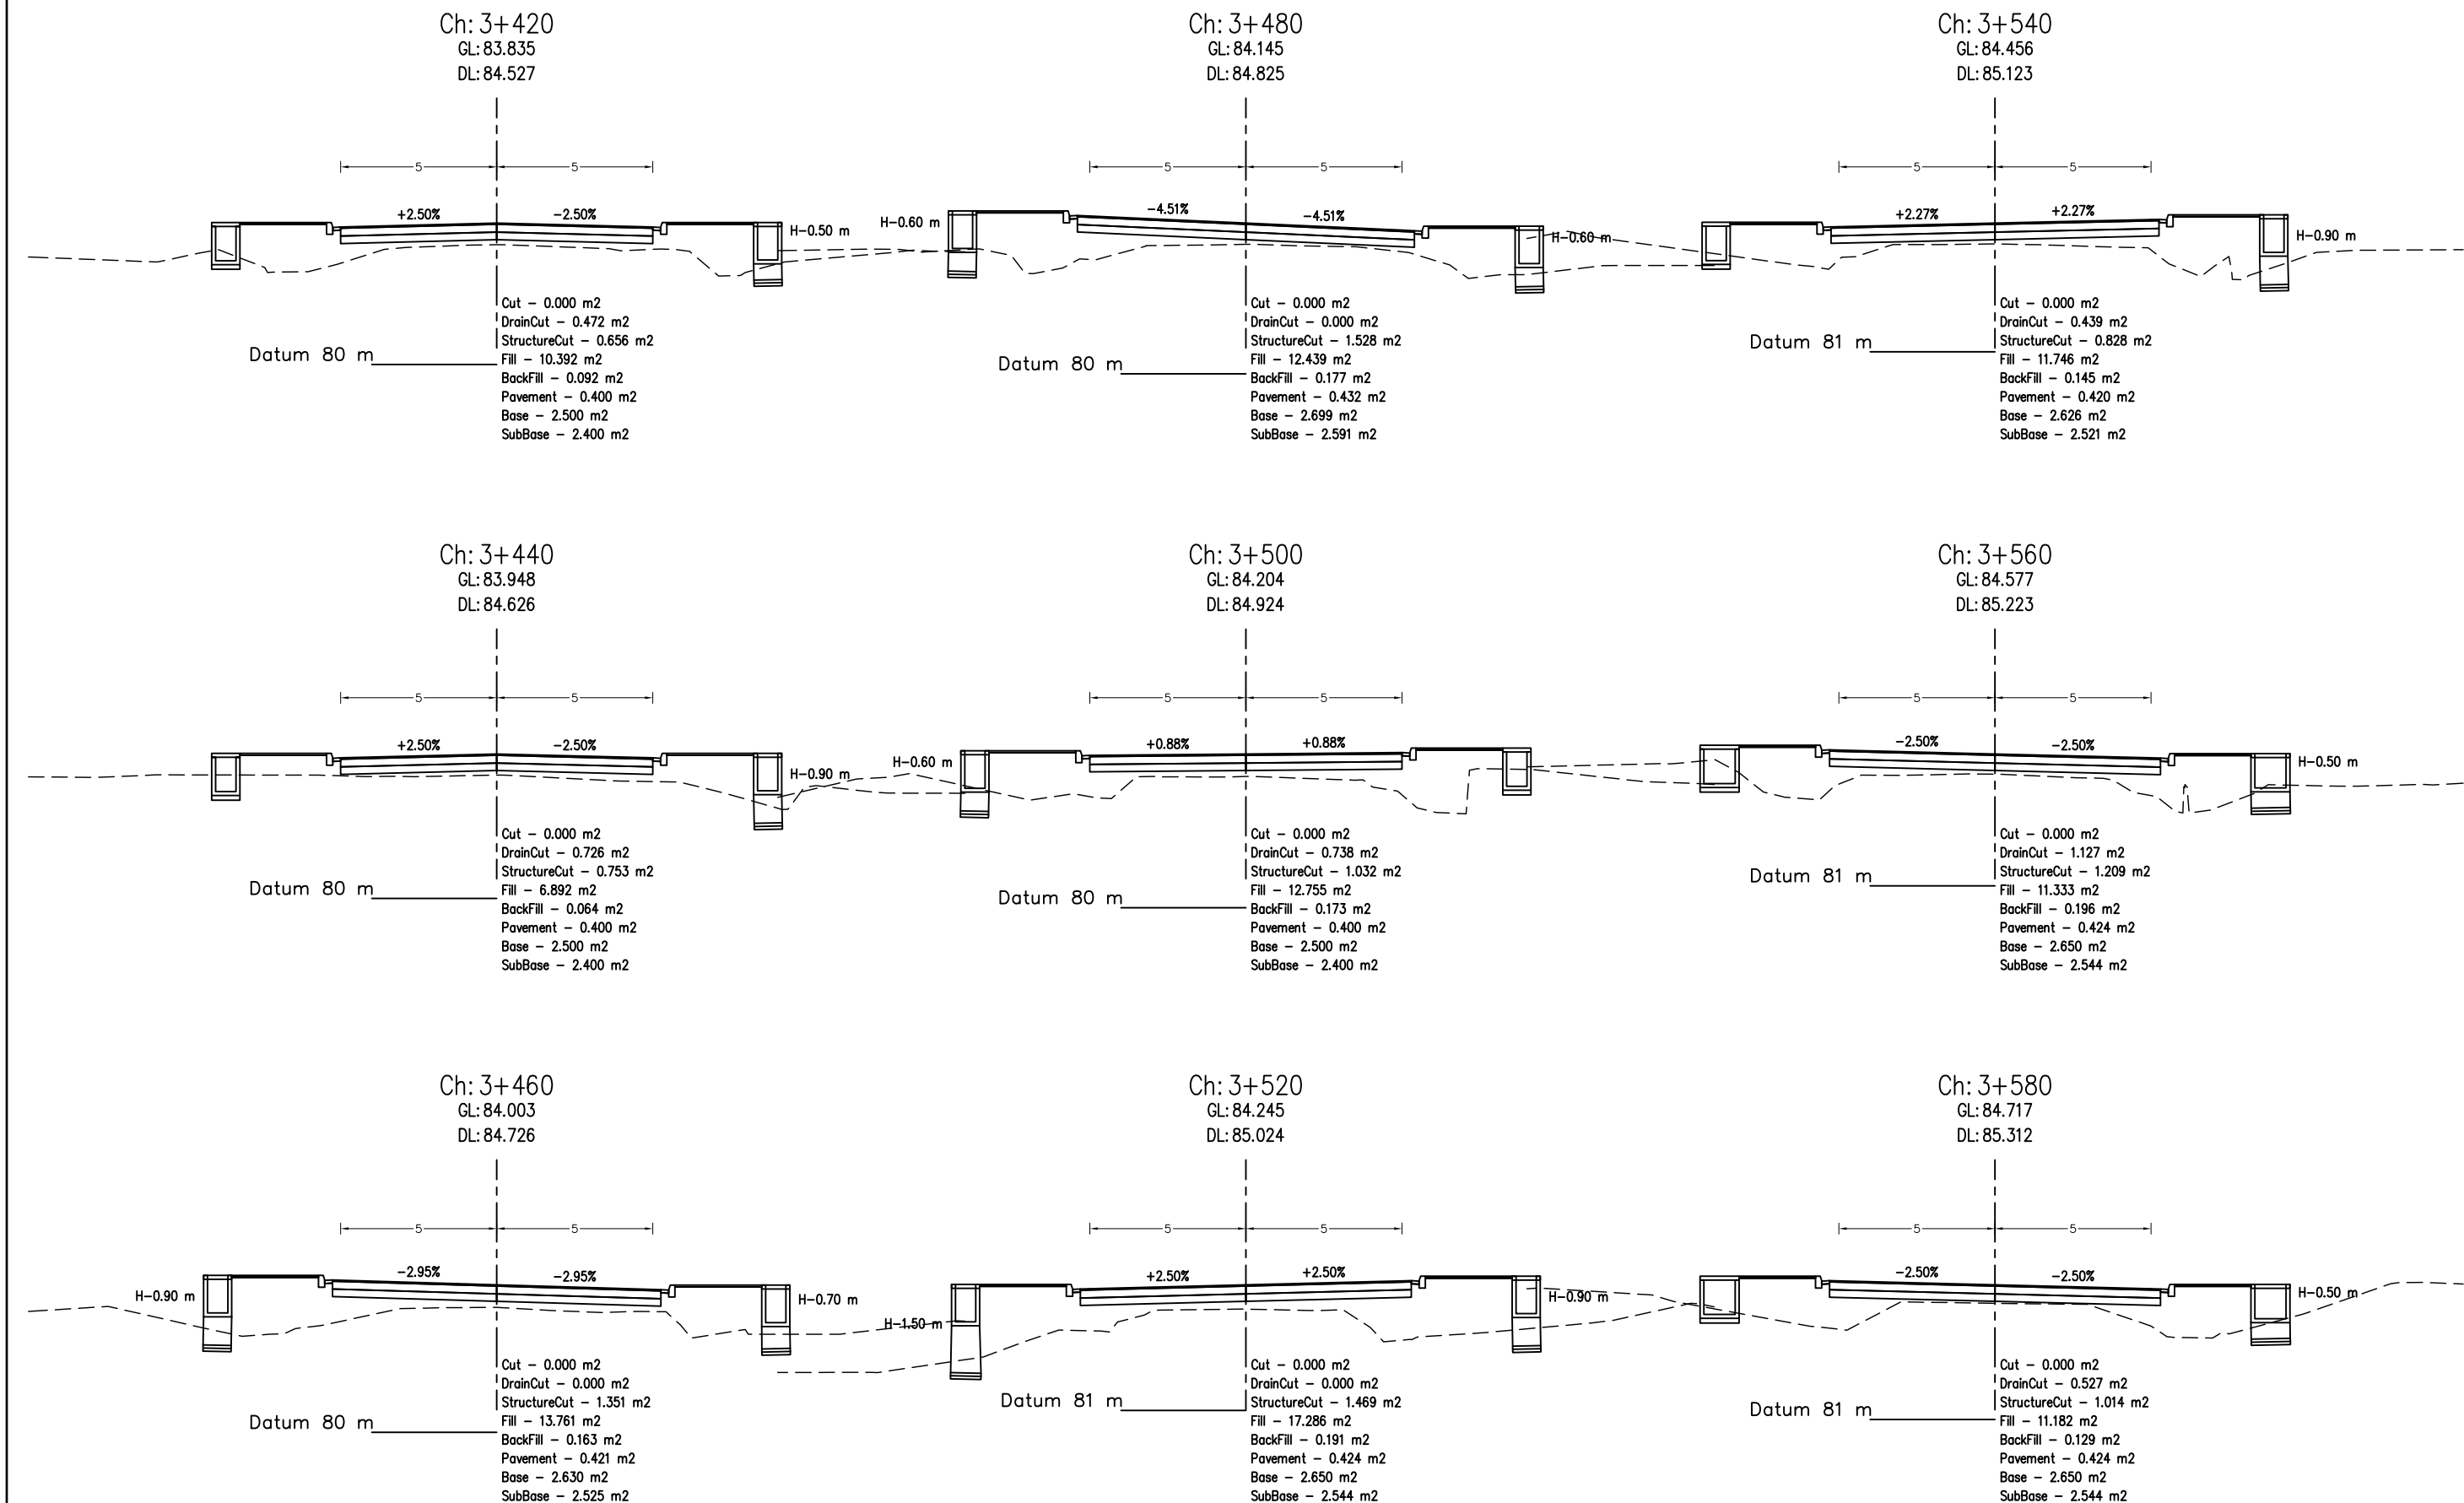


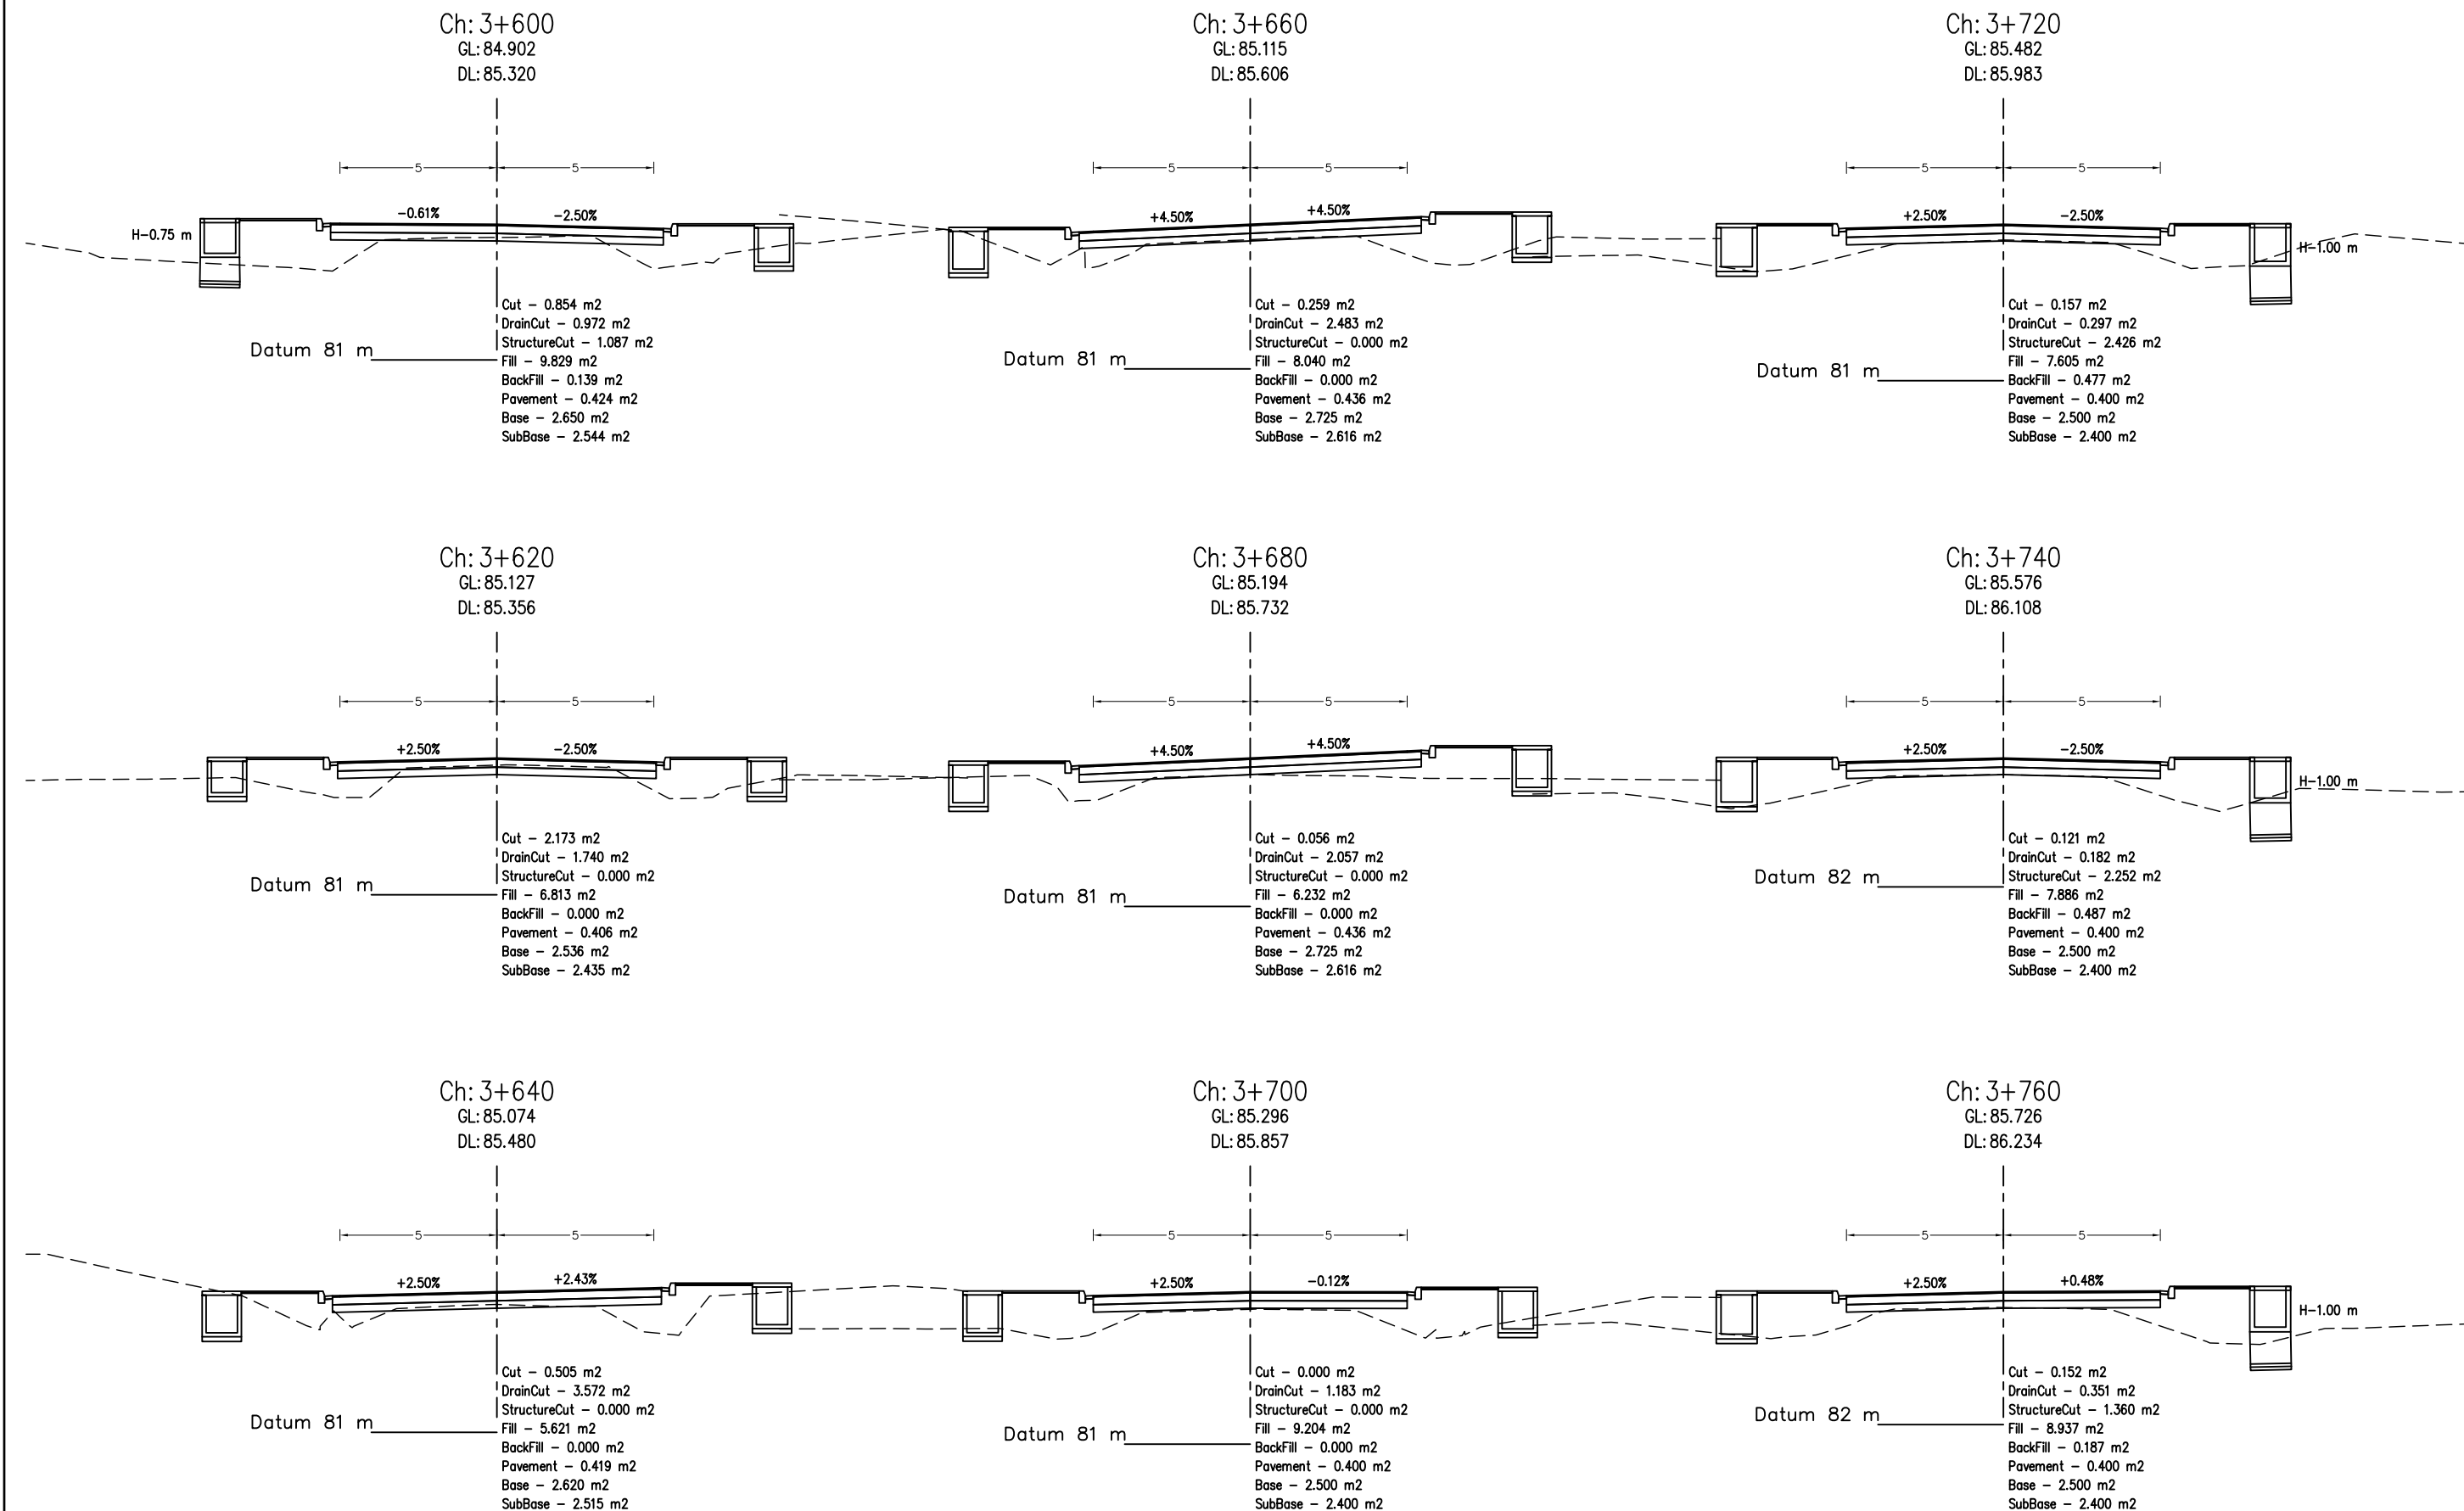

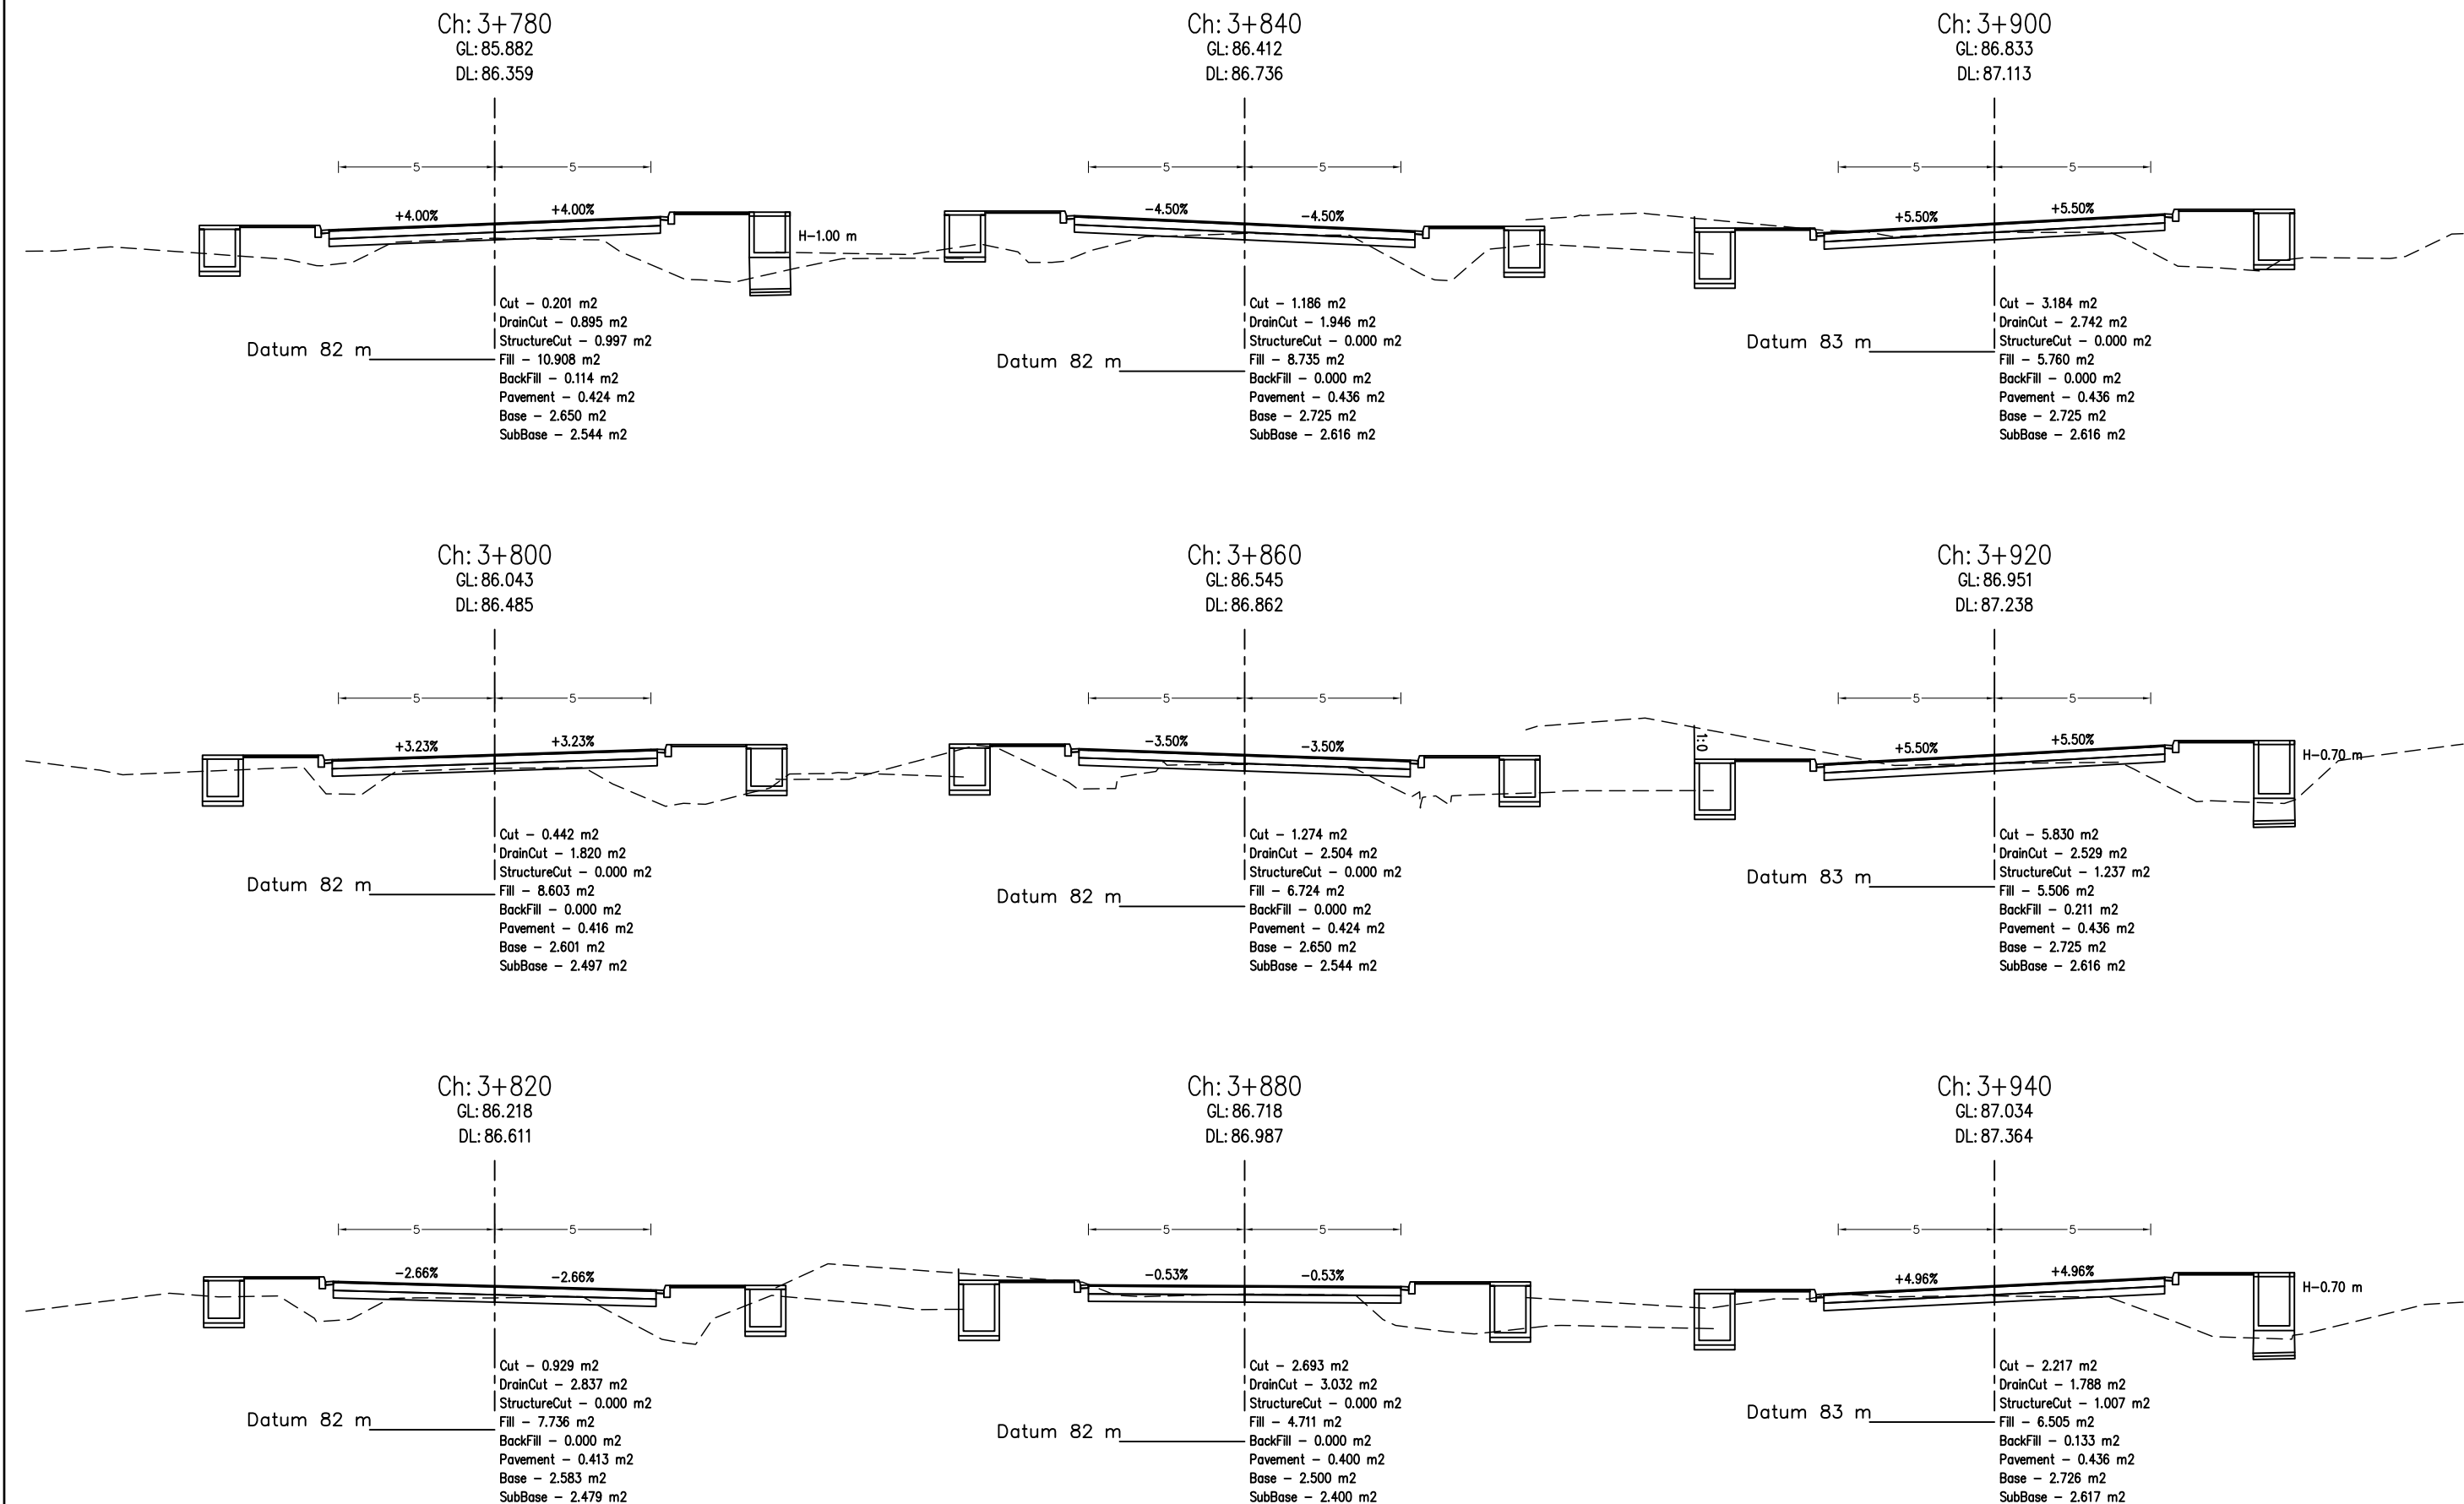

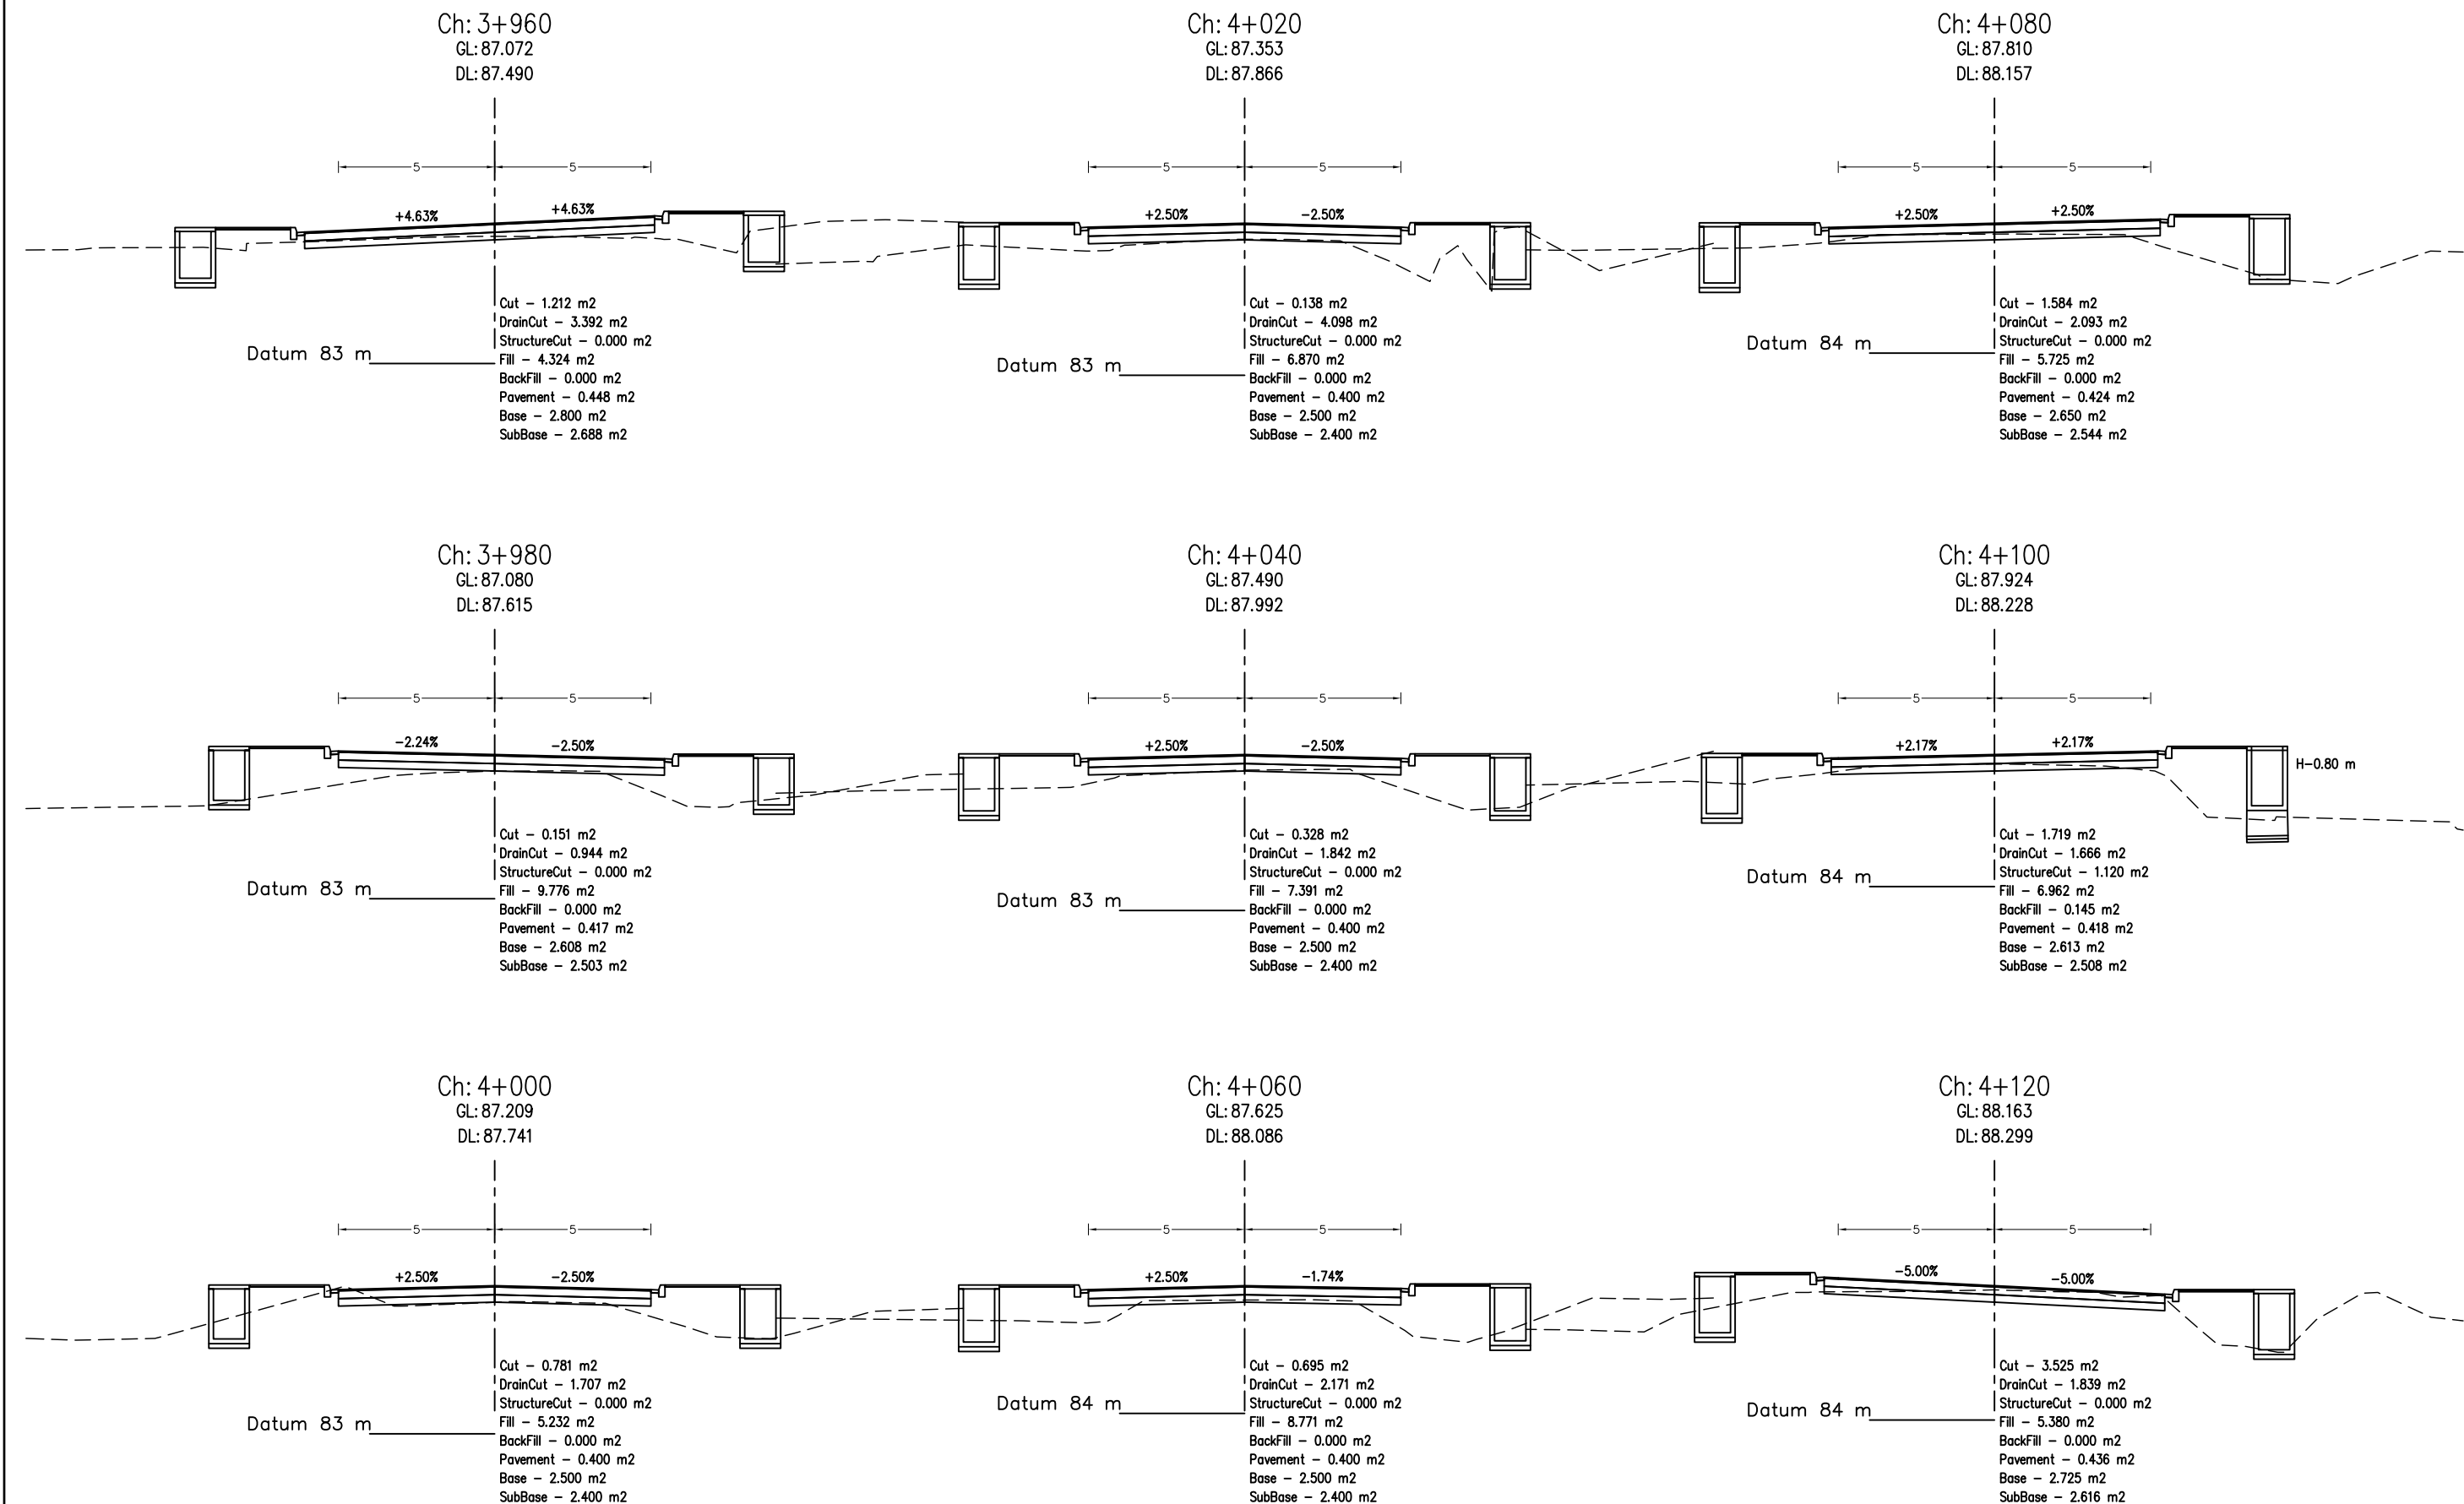

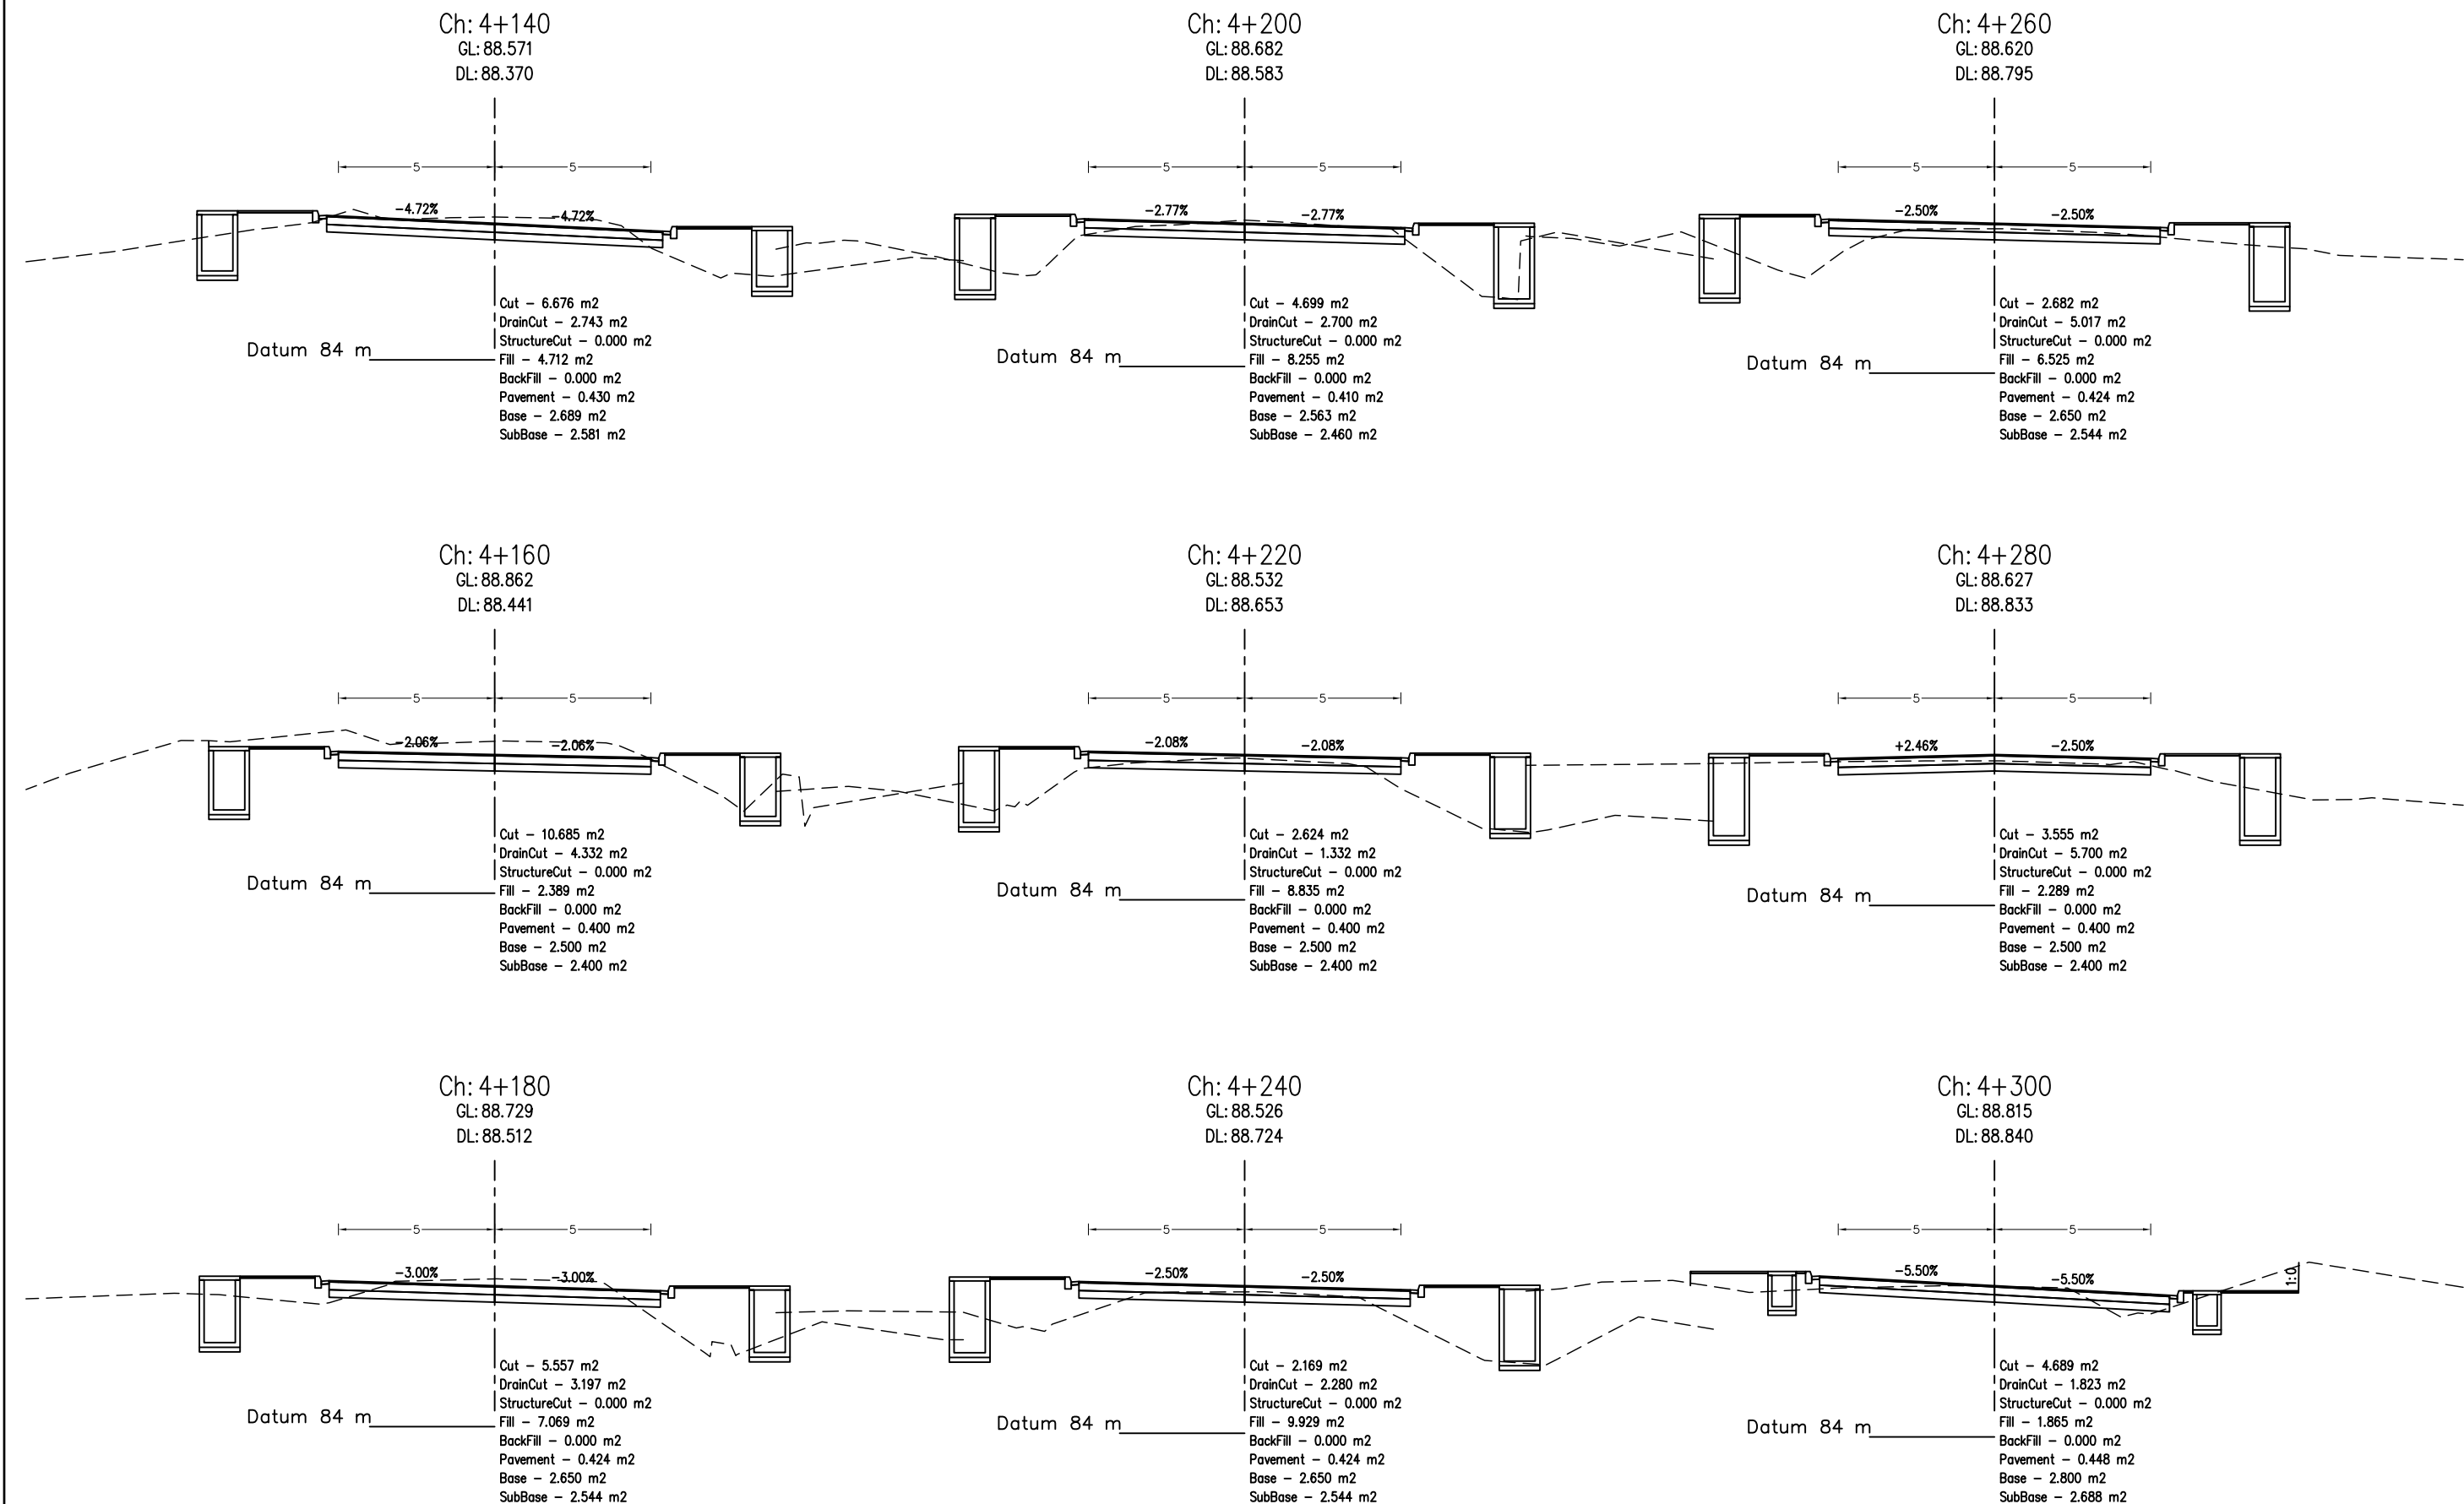

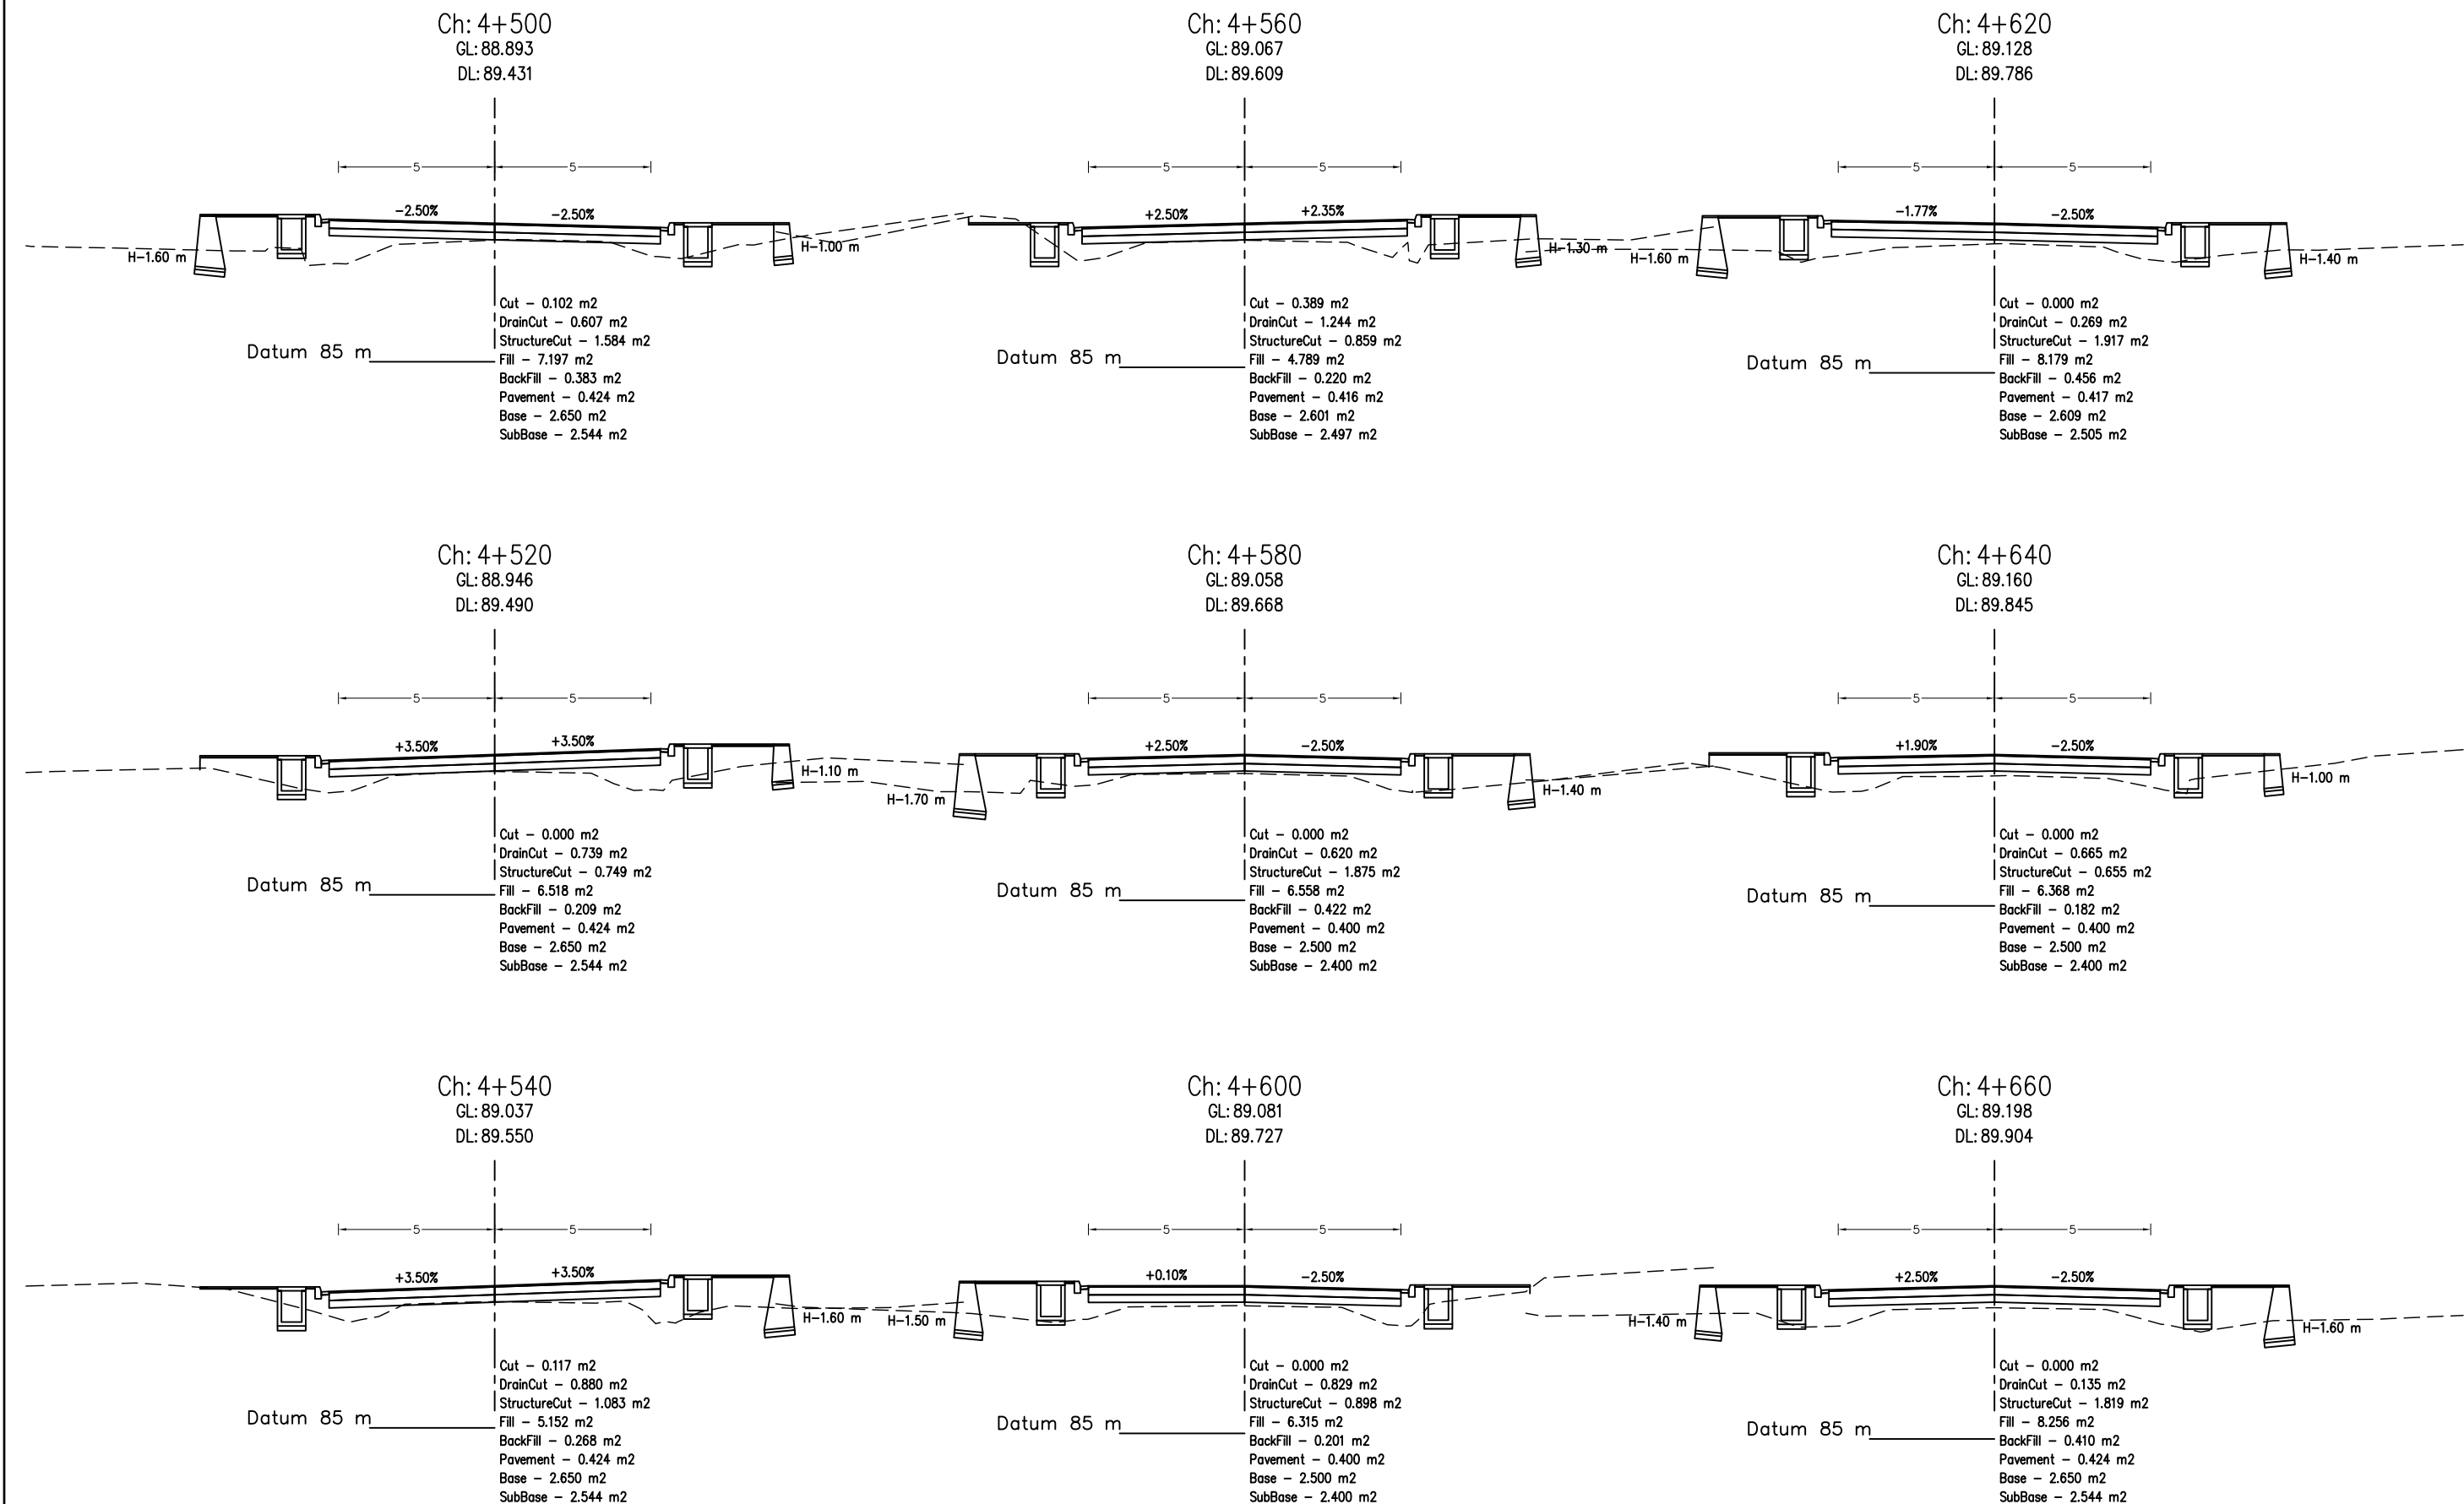

Nepal Urban Governance and Infrastructure Project (NUGIP)



Office of the Municipal Executive
Itahari Sub-Metropolitan City
Sunsari District, Koshi Province

CONSULTANT:



B.N. CONSULTANCY Pvt. Ltd. (BN)
Plush Engineers and Architects (P.) Ltd. (PEA)
Kathmandu, Nepal



Project Name:- Nepal Urban Governance
and Infrastructure Project (NUGIP)


DESIGNED BY :

DRAWN BY :

CHECKED BY :

APPROVED BY :

SCALE

 


Cross-Section

4+500-4+660

DATE: 2023

DRG NO : 1

SHEET NO : 26

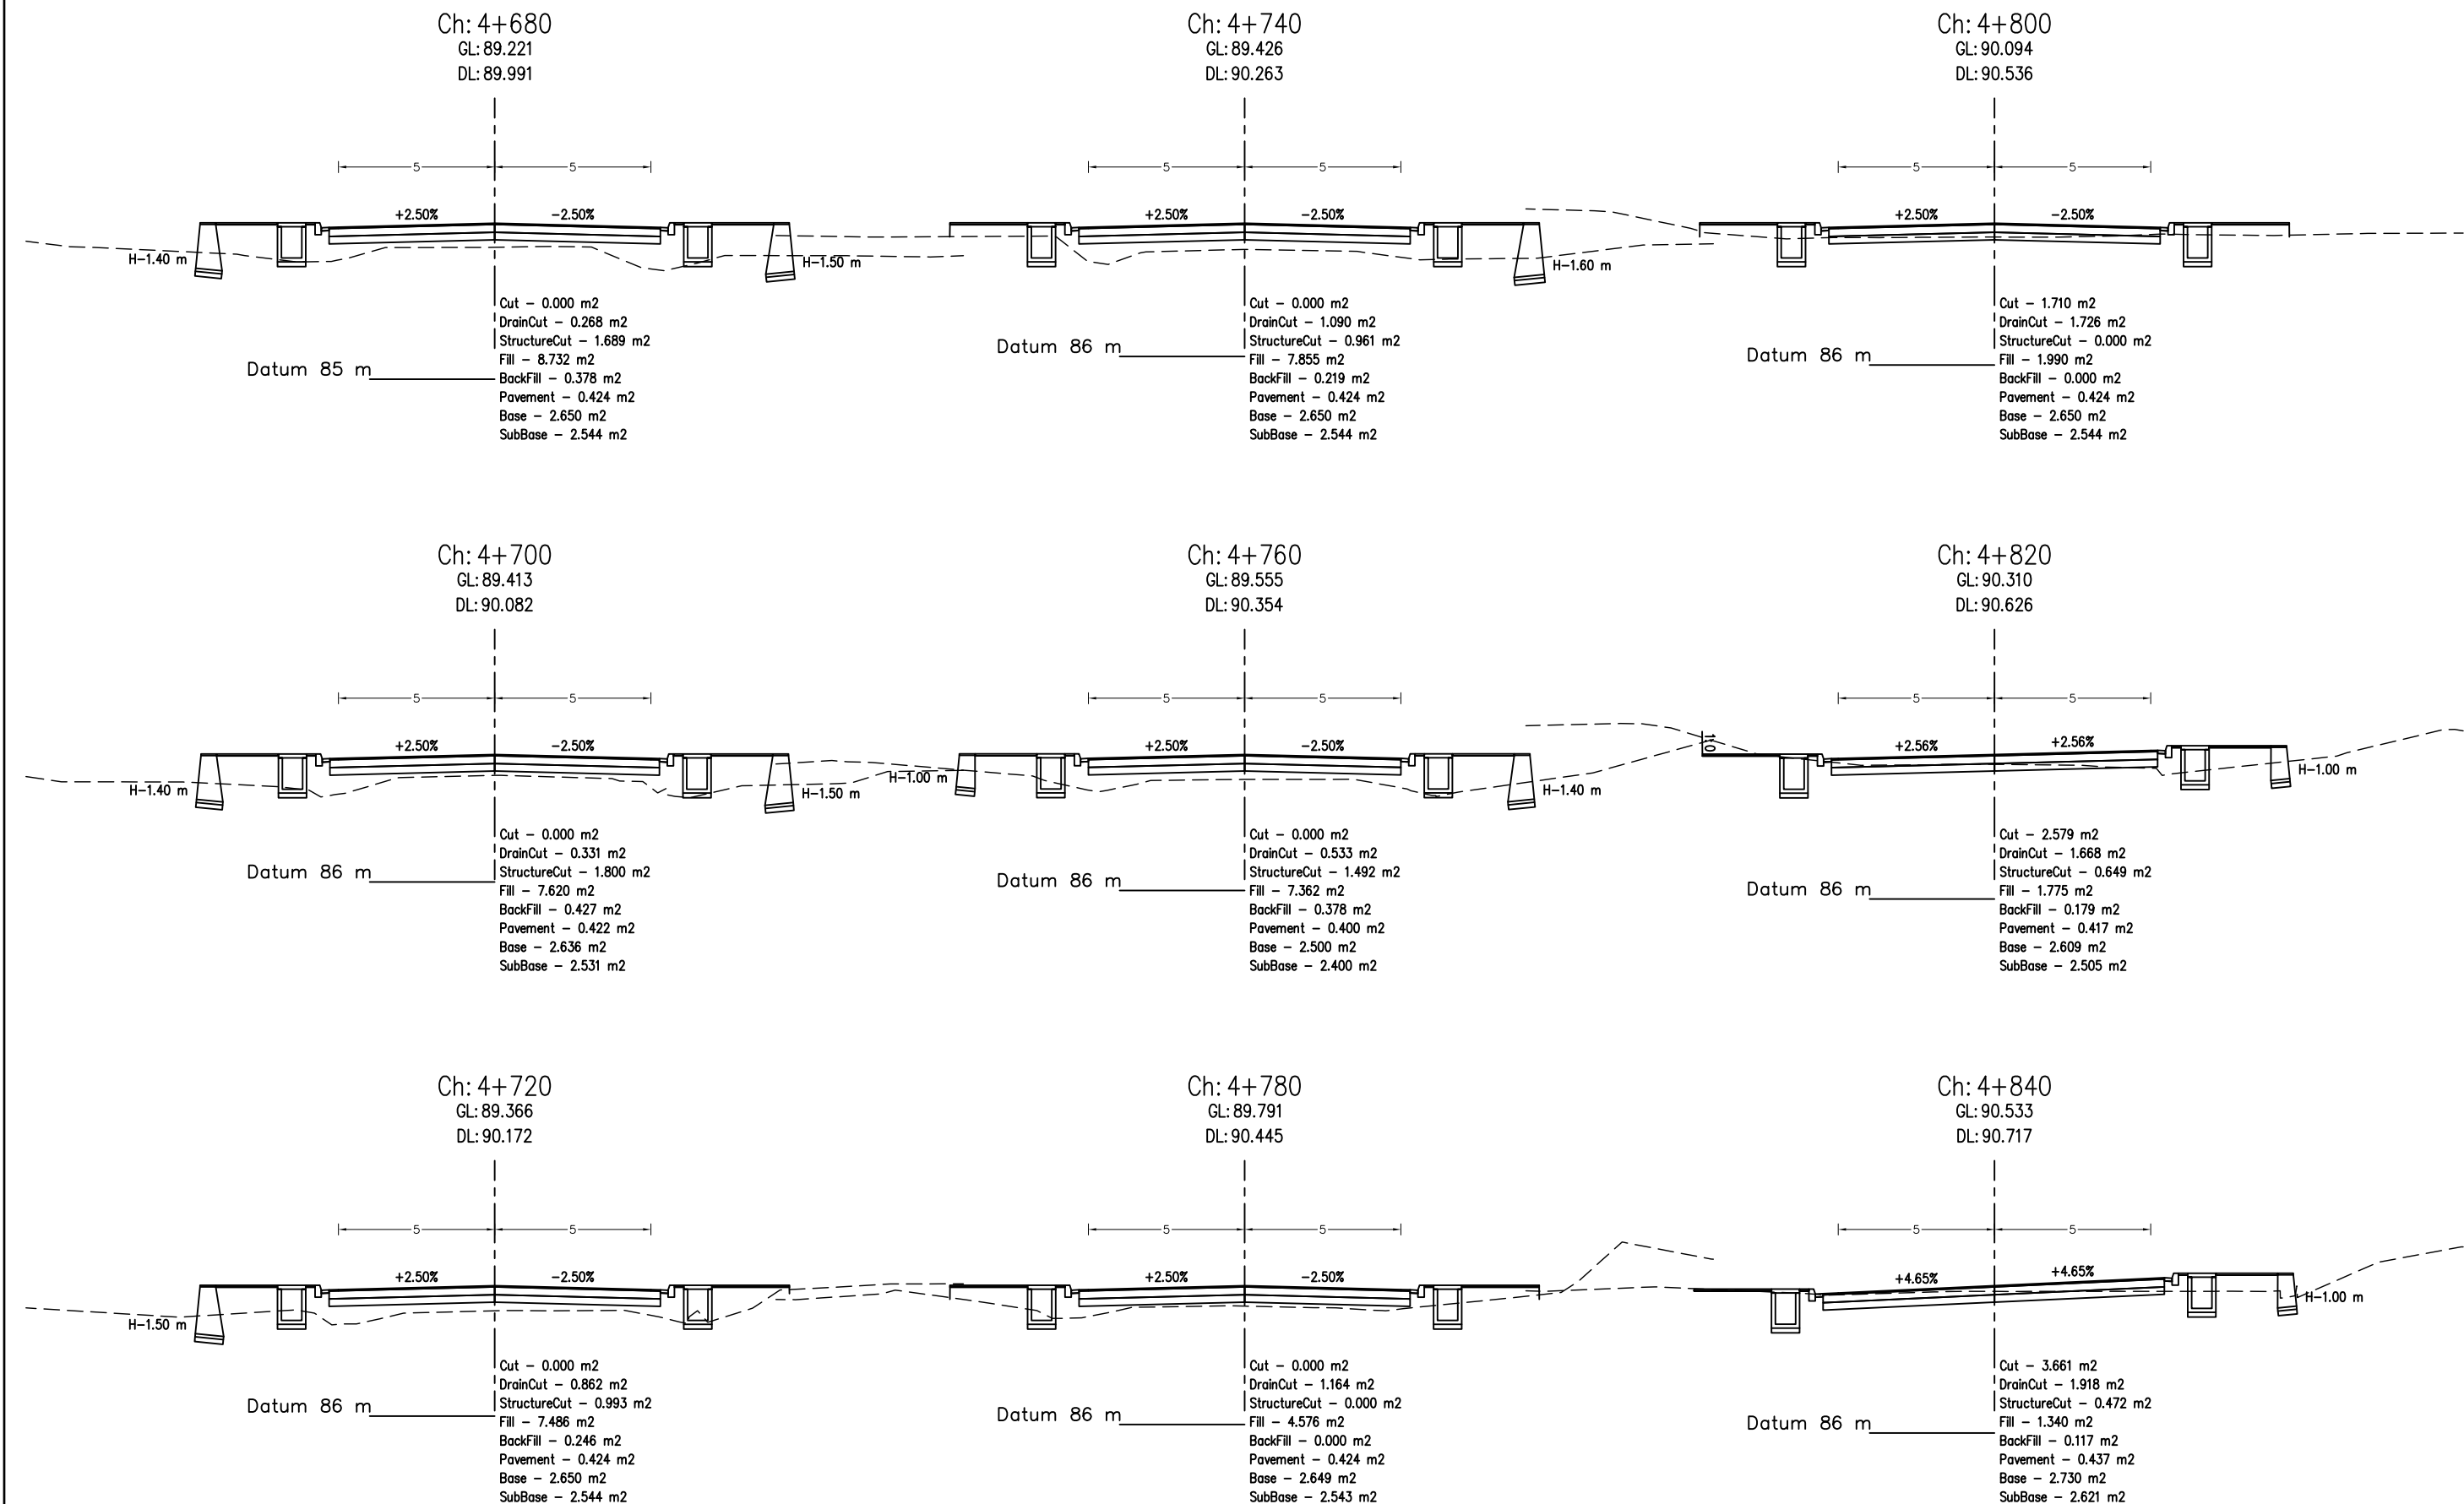

Nepal Urban Governance and Infrastructure Project (NUGIP)



Office of the Municipal Executive
Itahari Sub-Metropolitan City
Sunsari District, Koshi Province

CONSULTANT:



B.N. CONSULTANCY Pvt. Ltd. (BN)
Plush Engineers and Architects (P.) Ltd. (PEA)
Kathmandu, Nepal



Project Name:- Nepal Urban Governance
and Infrastructure Project (NUGIP)


DESIGNED BY :

DRAWN BY :

CHECKED BY :

APPROVED BY :

SCALE

 

Cross-Section

4+680-4+840


DATE: 2023


DRG NO :


1


SHEET NO :

27

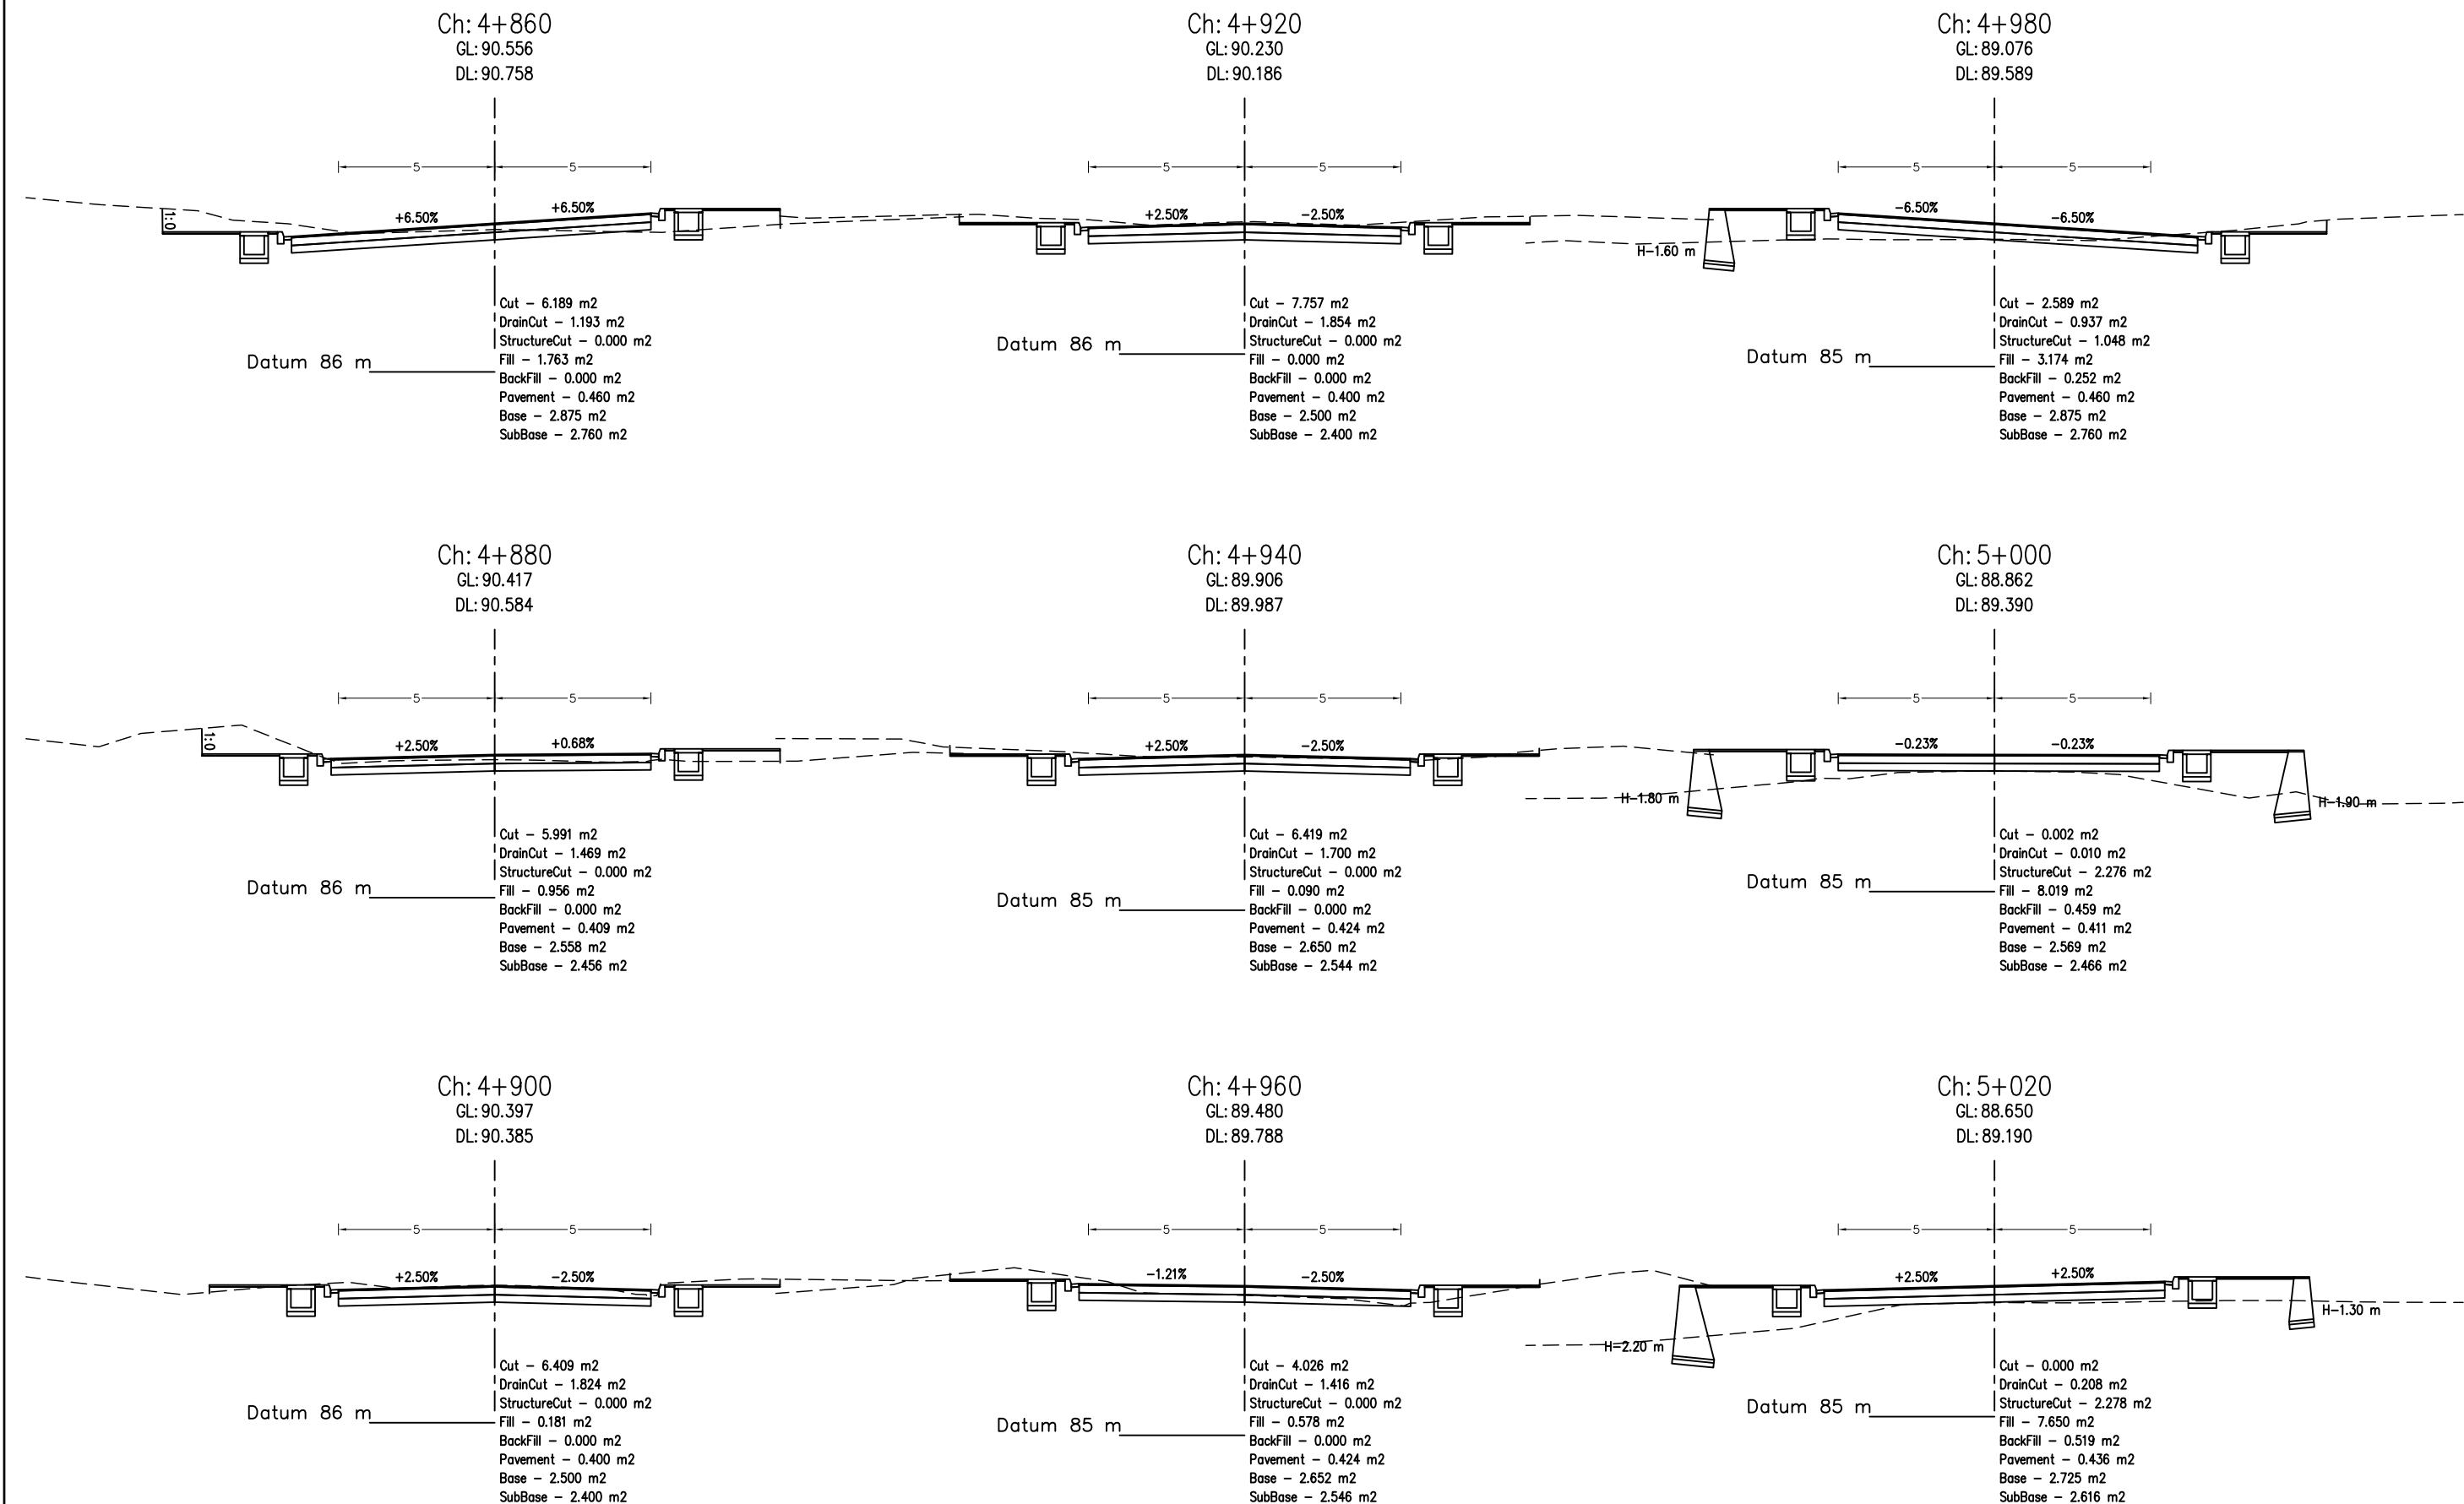

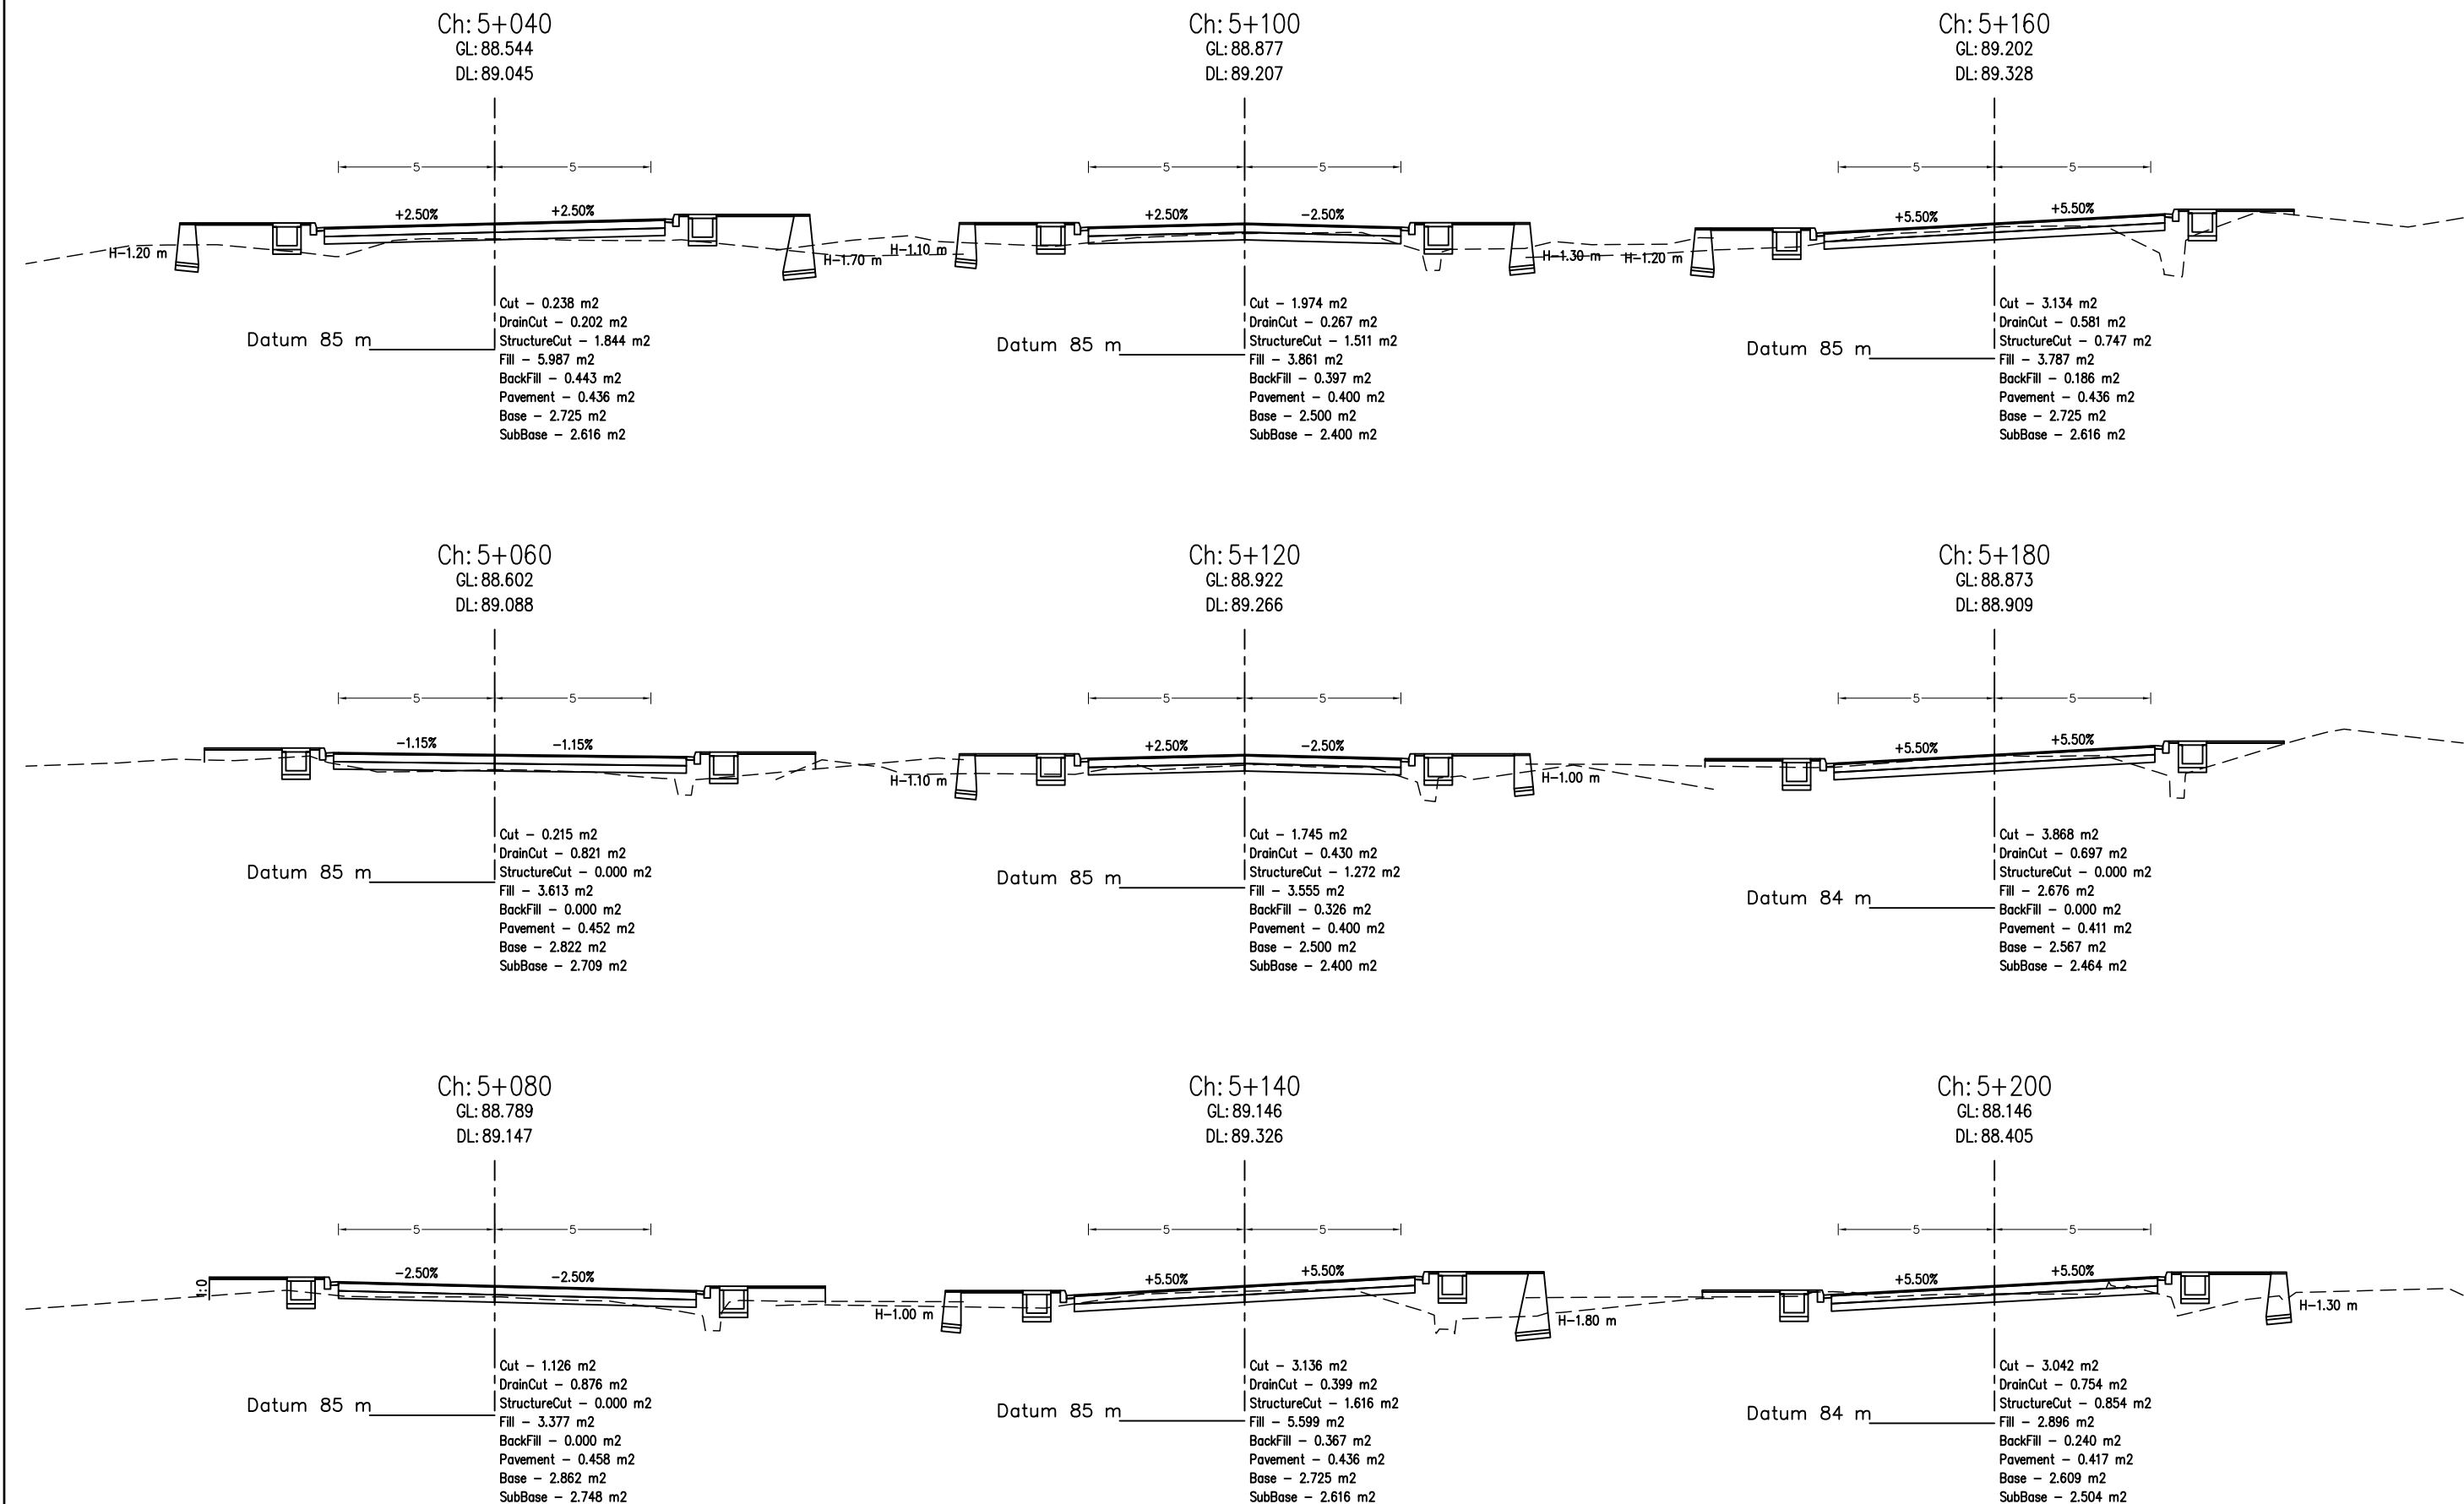

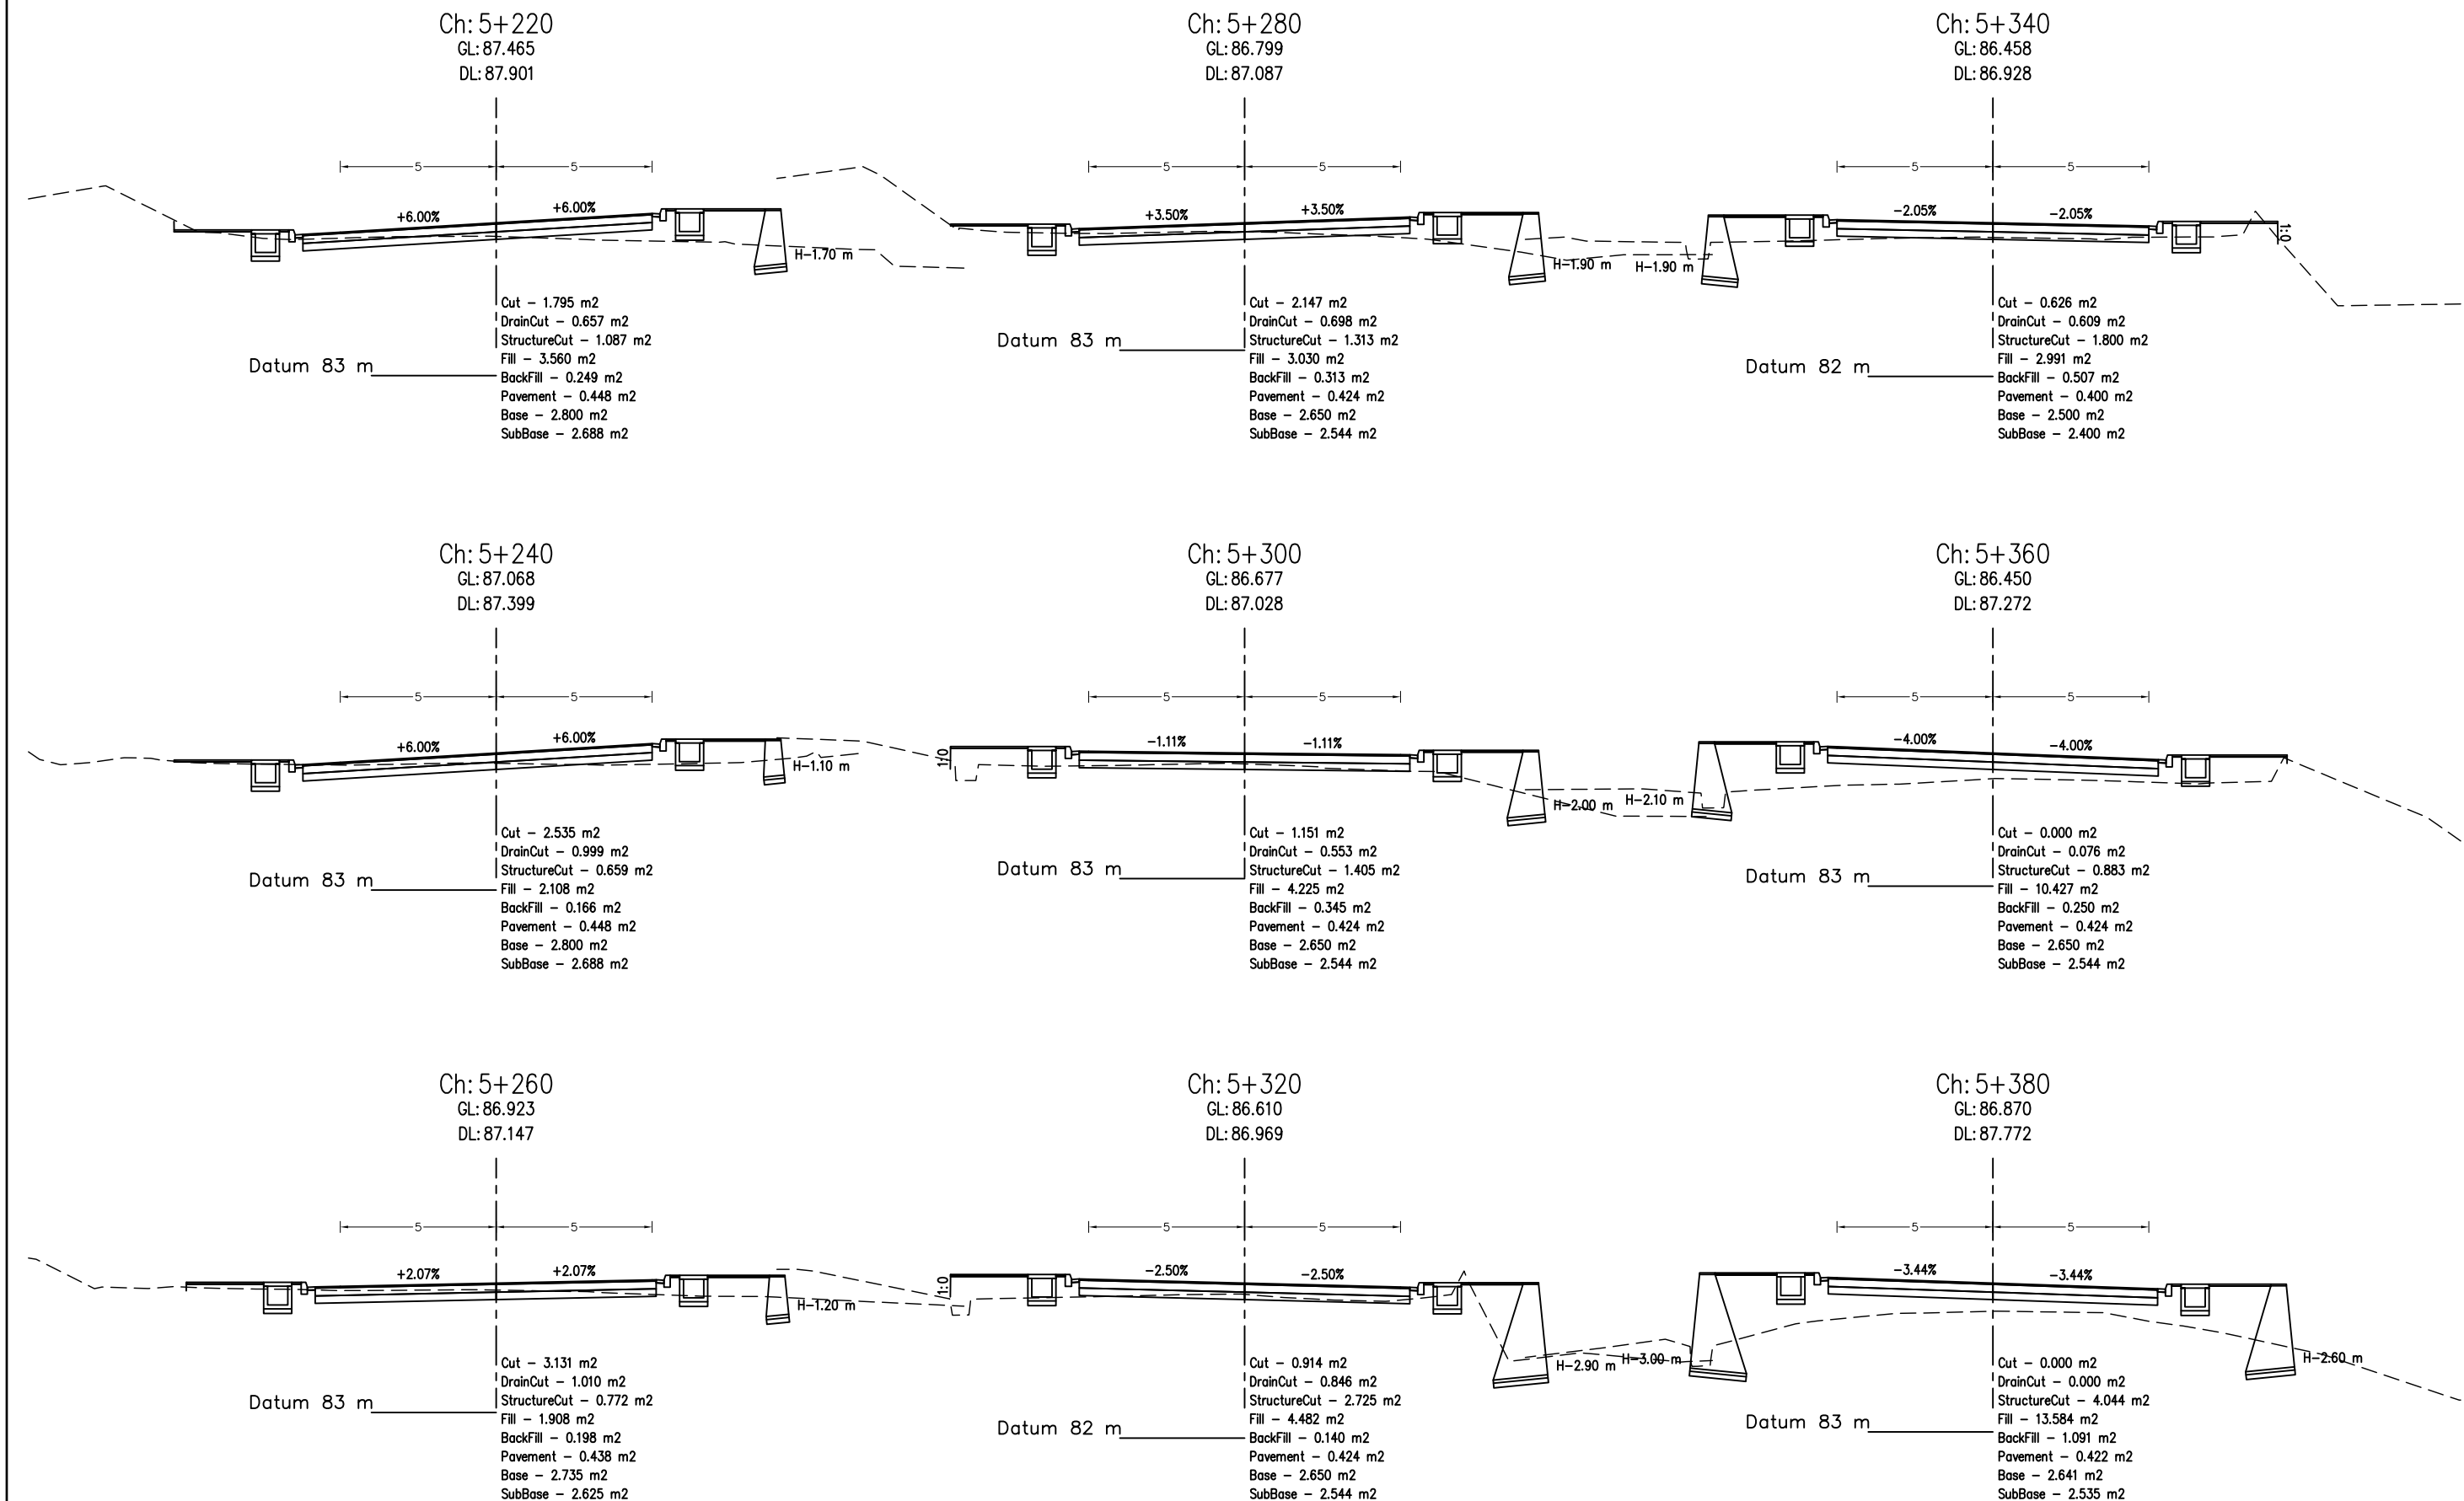


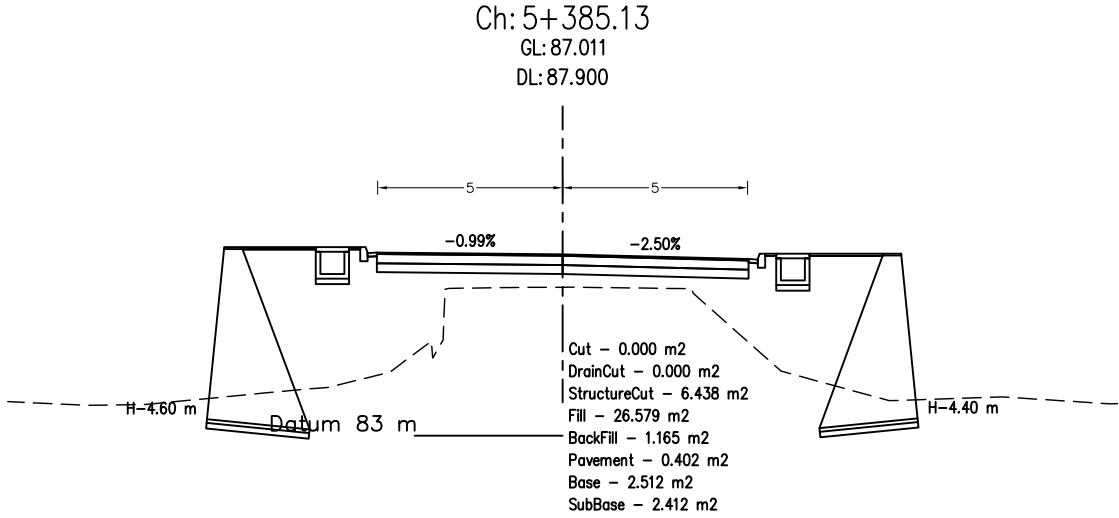


SIDE DRAIN PLAN AND PROFILE



0m petrol Pump

Sishir tol

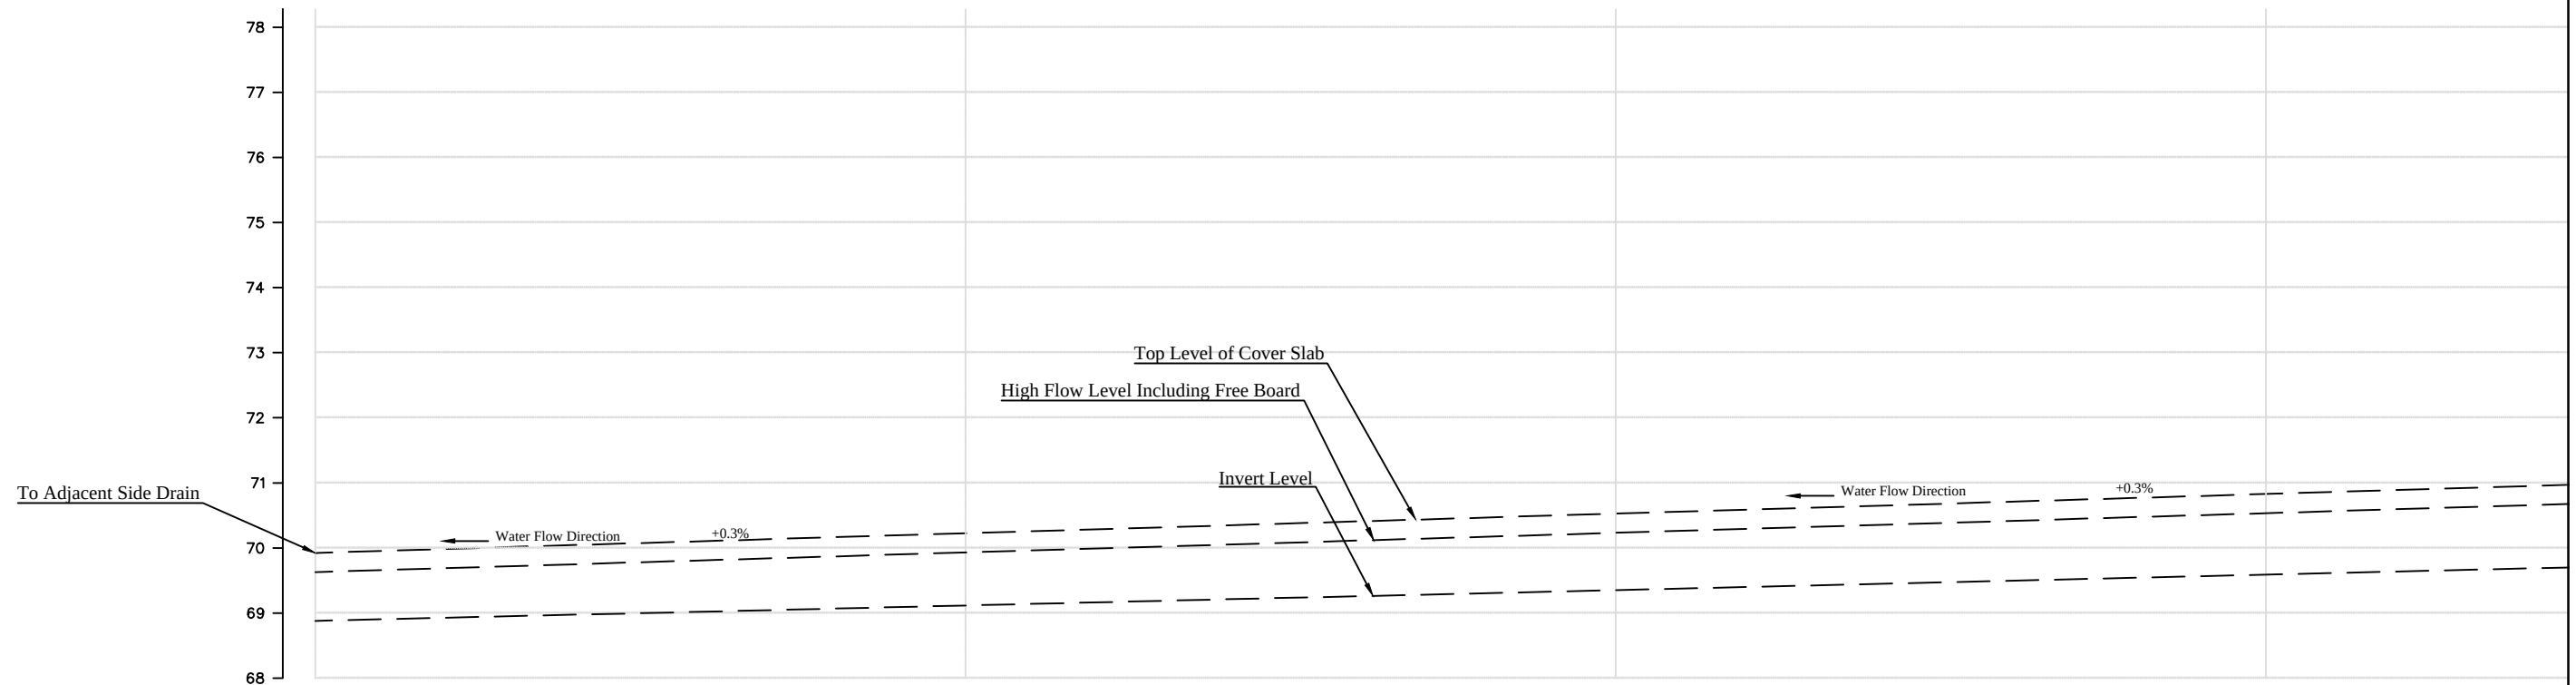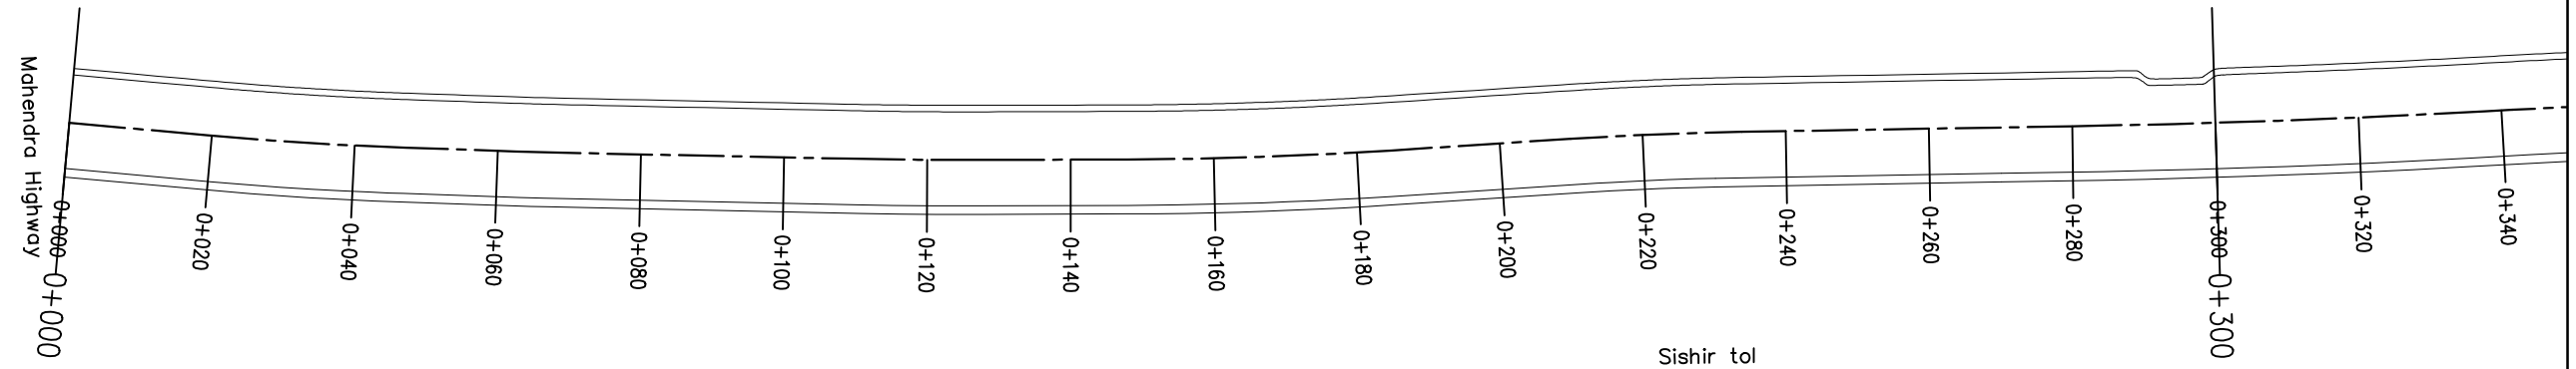

HFL LEVEL (m)	69.630
INVERT LEVEL (m)	68.880
CHAINAGE (m)	0+000.000+020.000+040.000+060.000+080.000+100.000+120.000+140.000+160.000+180.000+200.000+220.000+240.000+260.000+280.000+300.000+320.000+340.000

Nepal Urban Governance and Infrastructure Project (NUGIP)



Office of the Municipal Executive
Itahari Sub-Metropolitan City
Sunsari District, Koshi Province



CONSULTANT:
Plush Engineers and Architects (P.) Ltd. (PEA)
B.N. Consultancy Pvt. Ltd. (BN)
Soil Test Consultancy (P.) Ltd. (Soil Test)
Kathmandu, Nepal



Project Name:- Nepal Urban Governance
and Infrastructure Project (NUGIP)


DESIGNED BY :

DRAWN BY :

CHECKED BY :

APPROVED BY :

SCALE

 

Plan & Profile

0+000-0+300


DATE: Sep-2023


DRG NO :

SHEET NO :

1

1

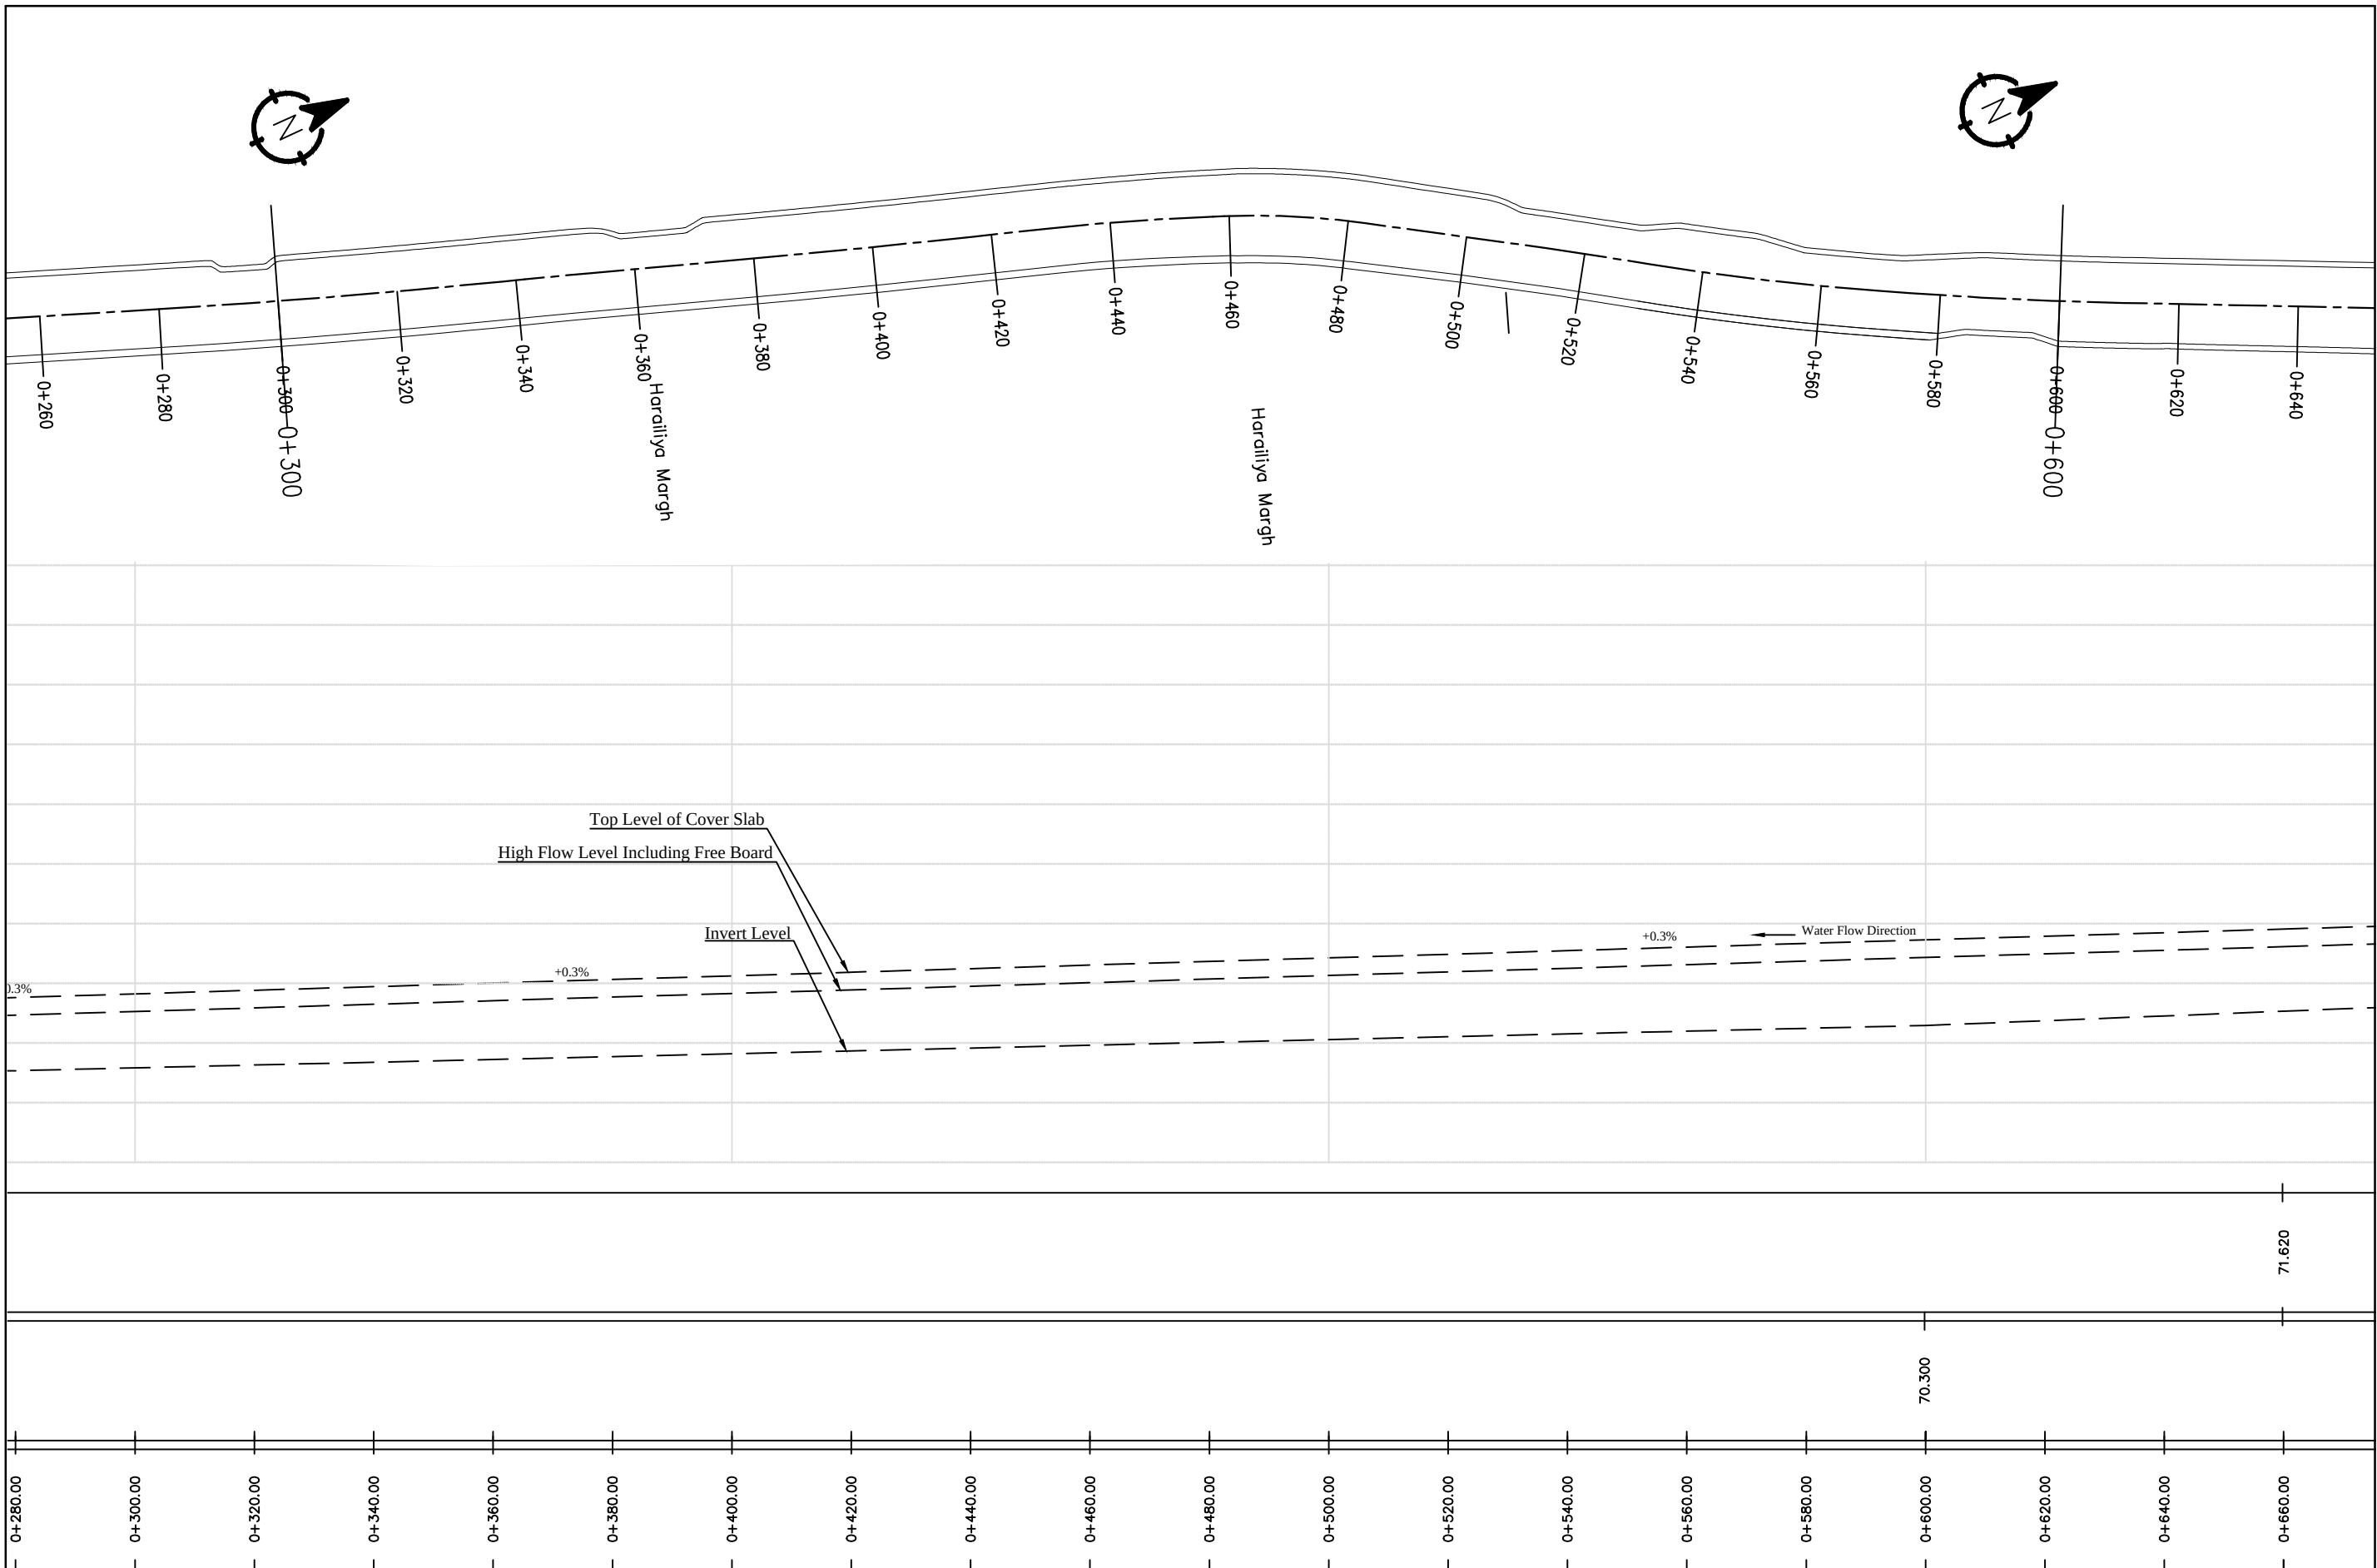

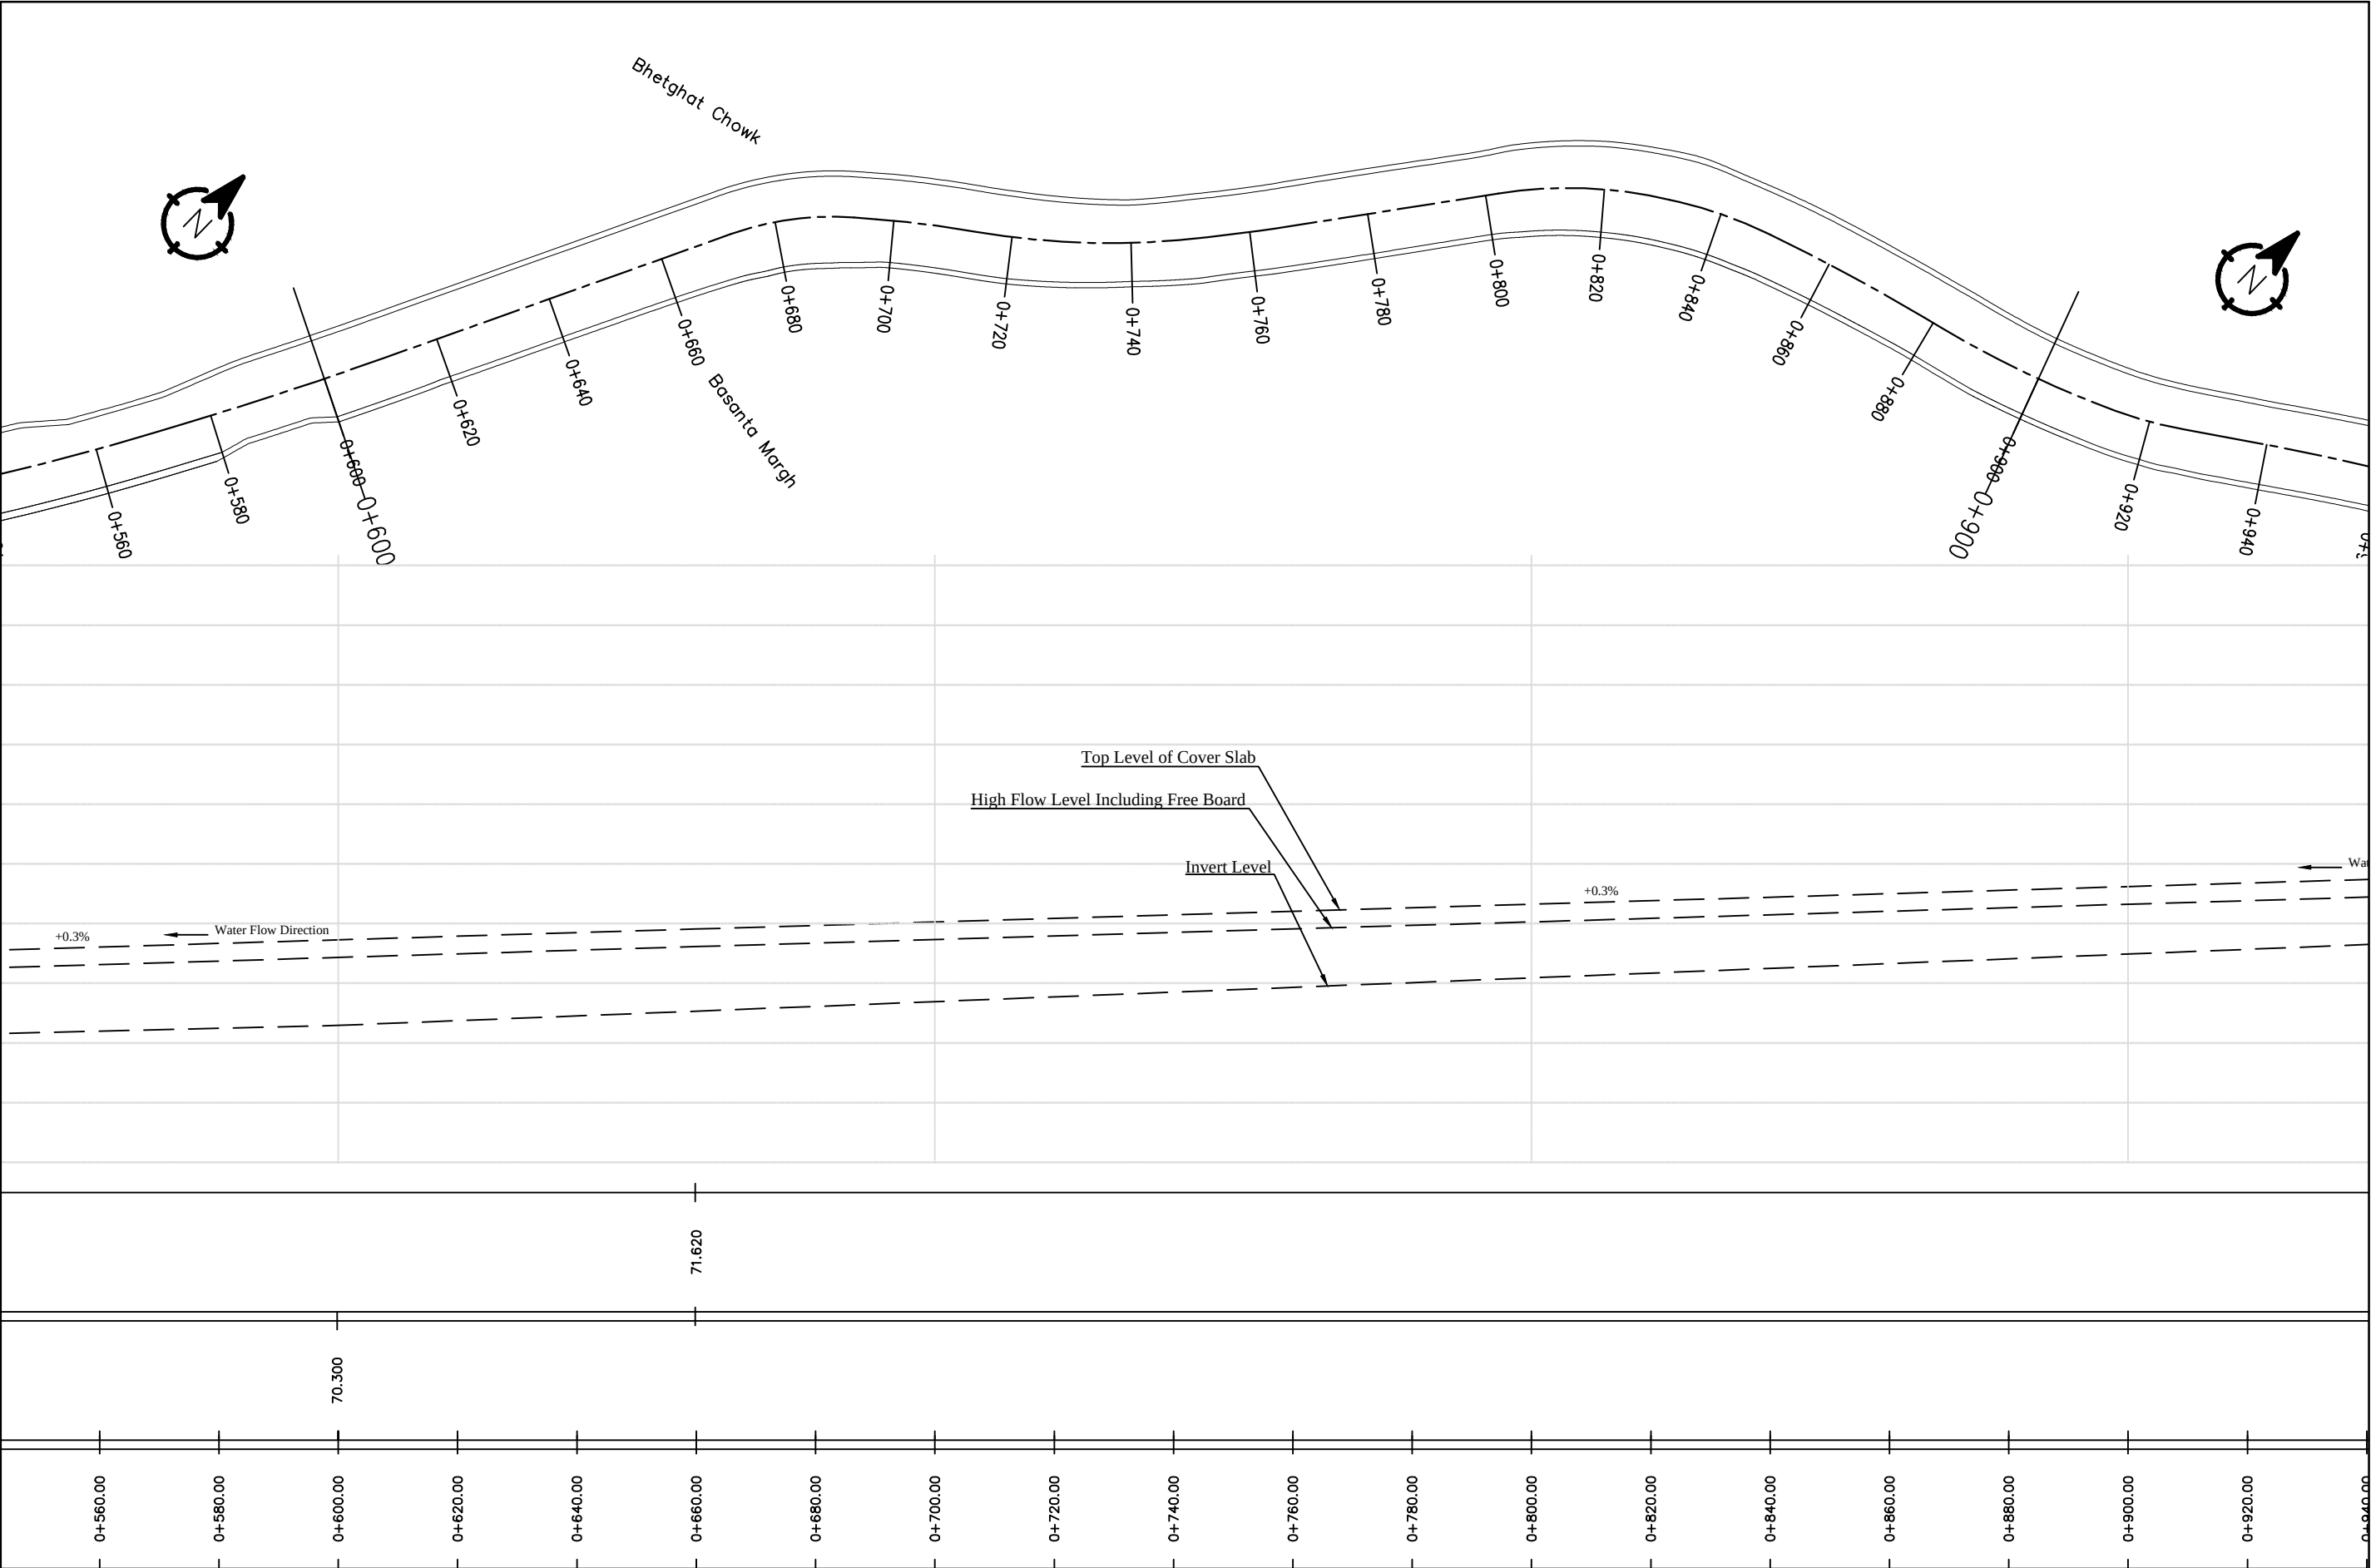

Nepal Urban Governance and Infrastructure Project (NUGIP)



Office of the Municipal Executive
Itahari Sub-Metropolitan City
Sunsari District, Koshi Province



CONSULTANT:
Plush Engineers and Architects (P.) Ltd. (PEA)
B.N. Consultancy Pvt. Ltd. (BN)
Soil Test Consultancy (P.) Ltd. (Soil Test)
Kathmandu, Nepal



Project Name:- Nepal Urban Governance
and Infrastructure Project (NUGIP)


DESIGNED BY :

DRAWN BY :

CHECKED BY :

APPROVED BY :

SCALE

 

Plan & Profile

0+600-0+900




DATE: Sep-2023


DRG NO :


1

SHEET NO :

3

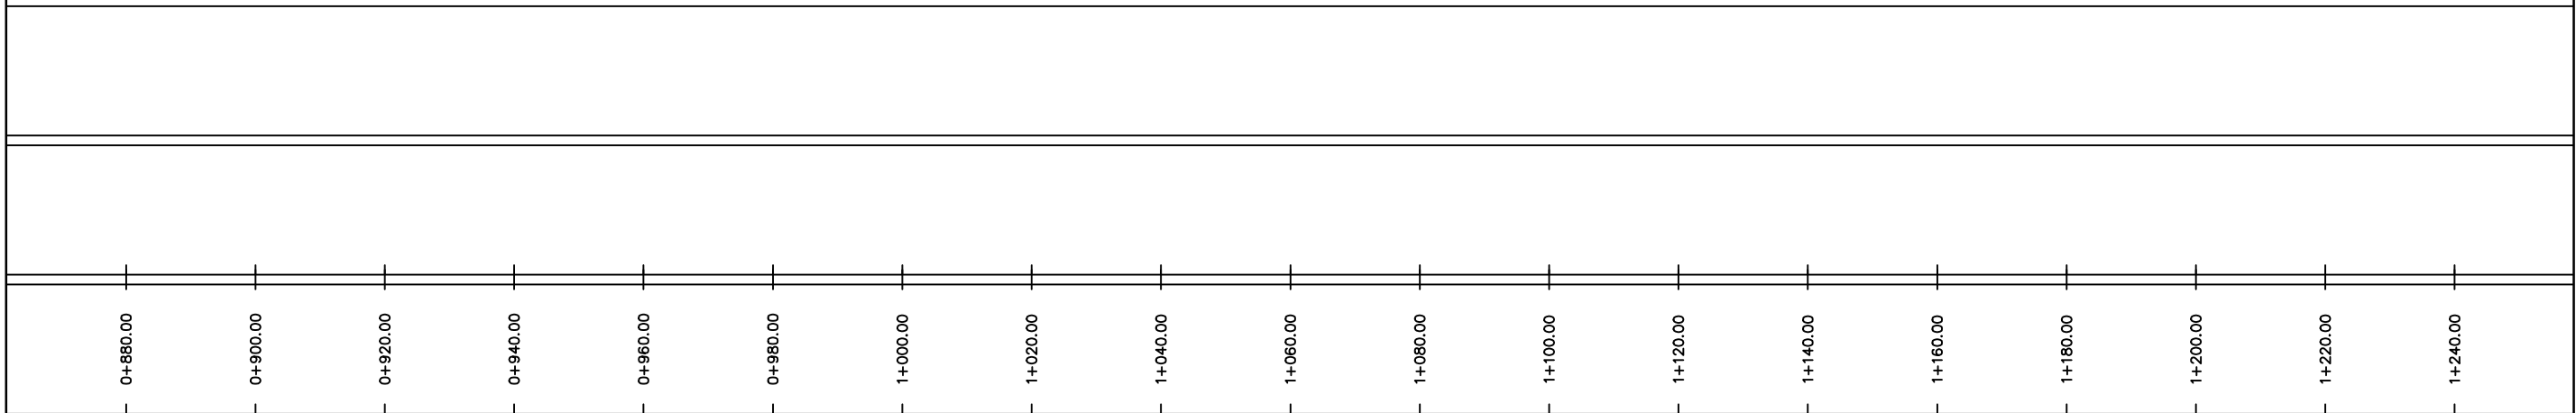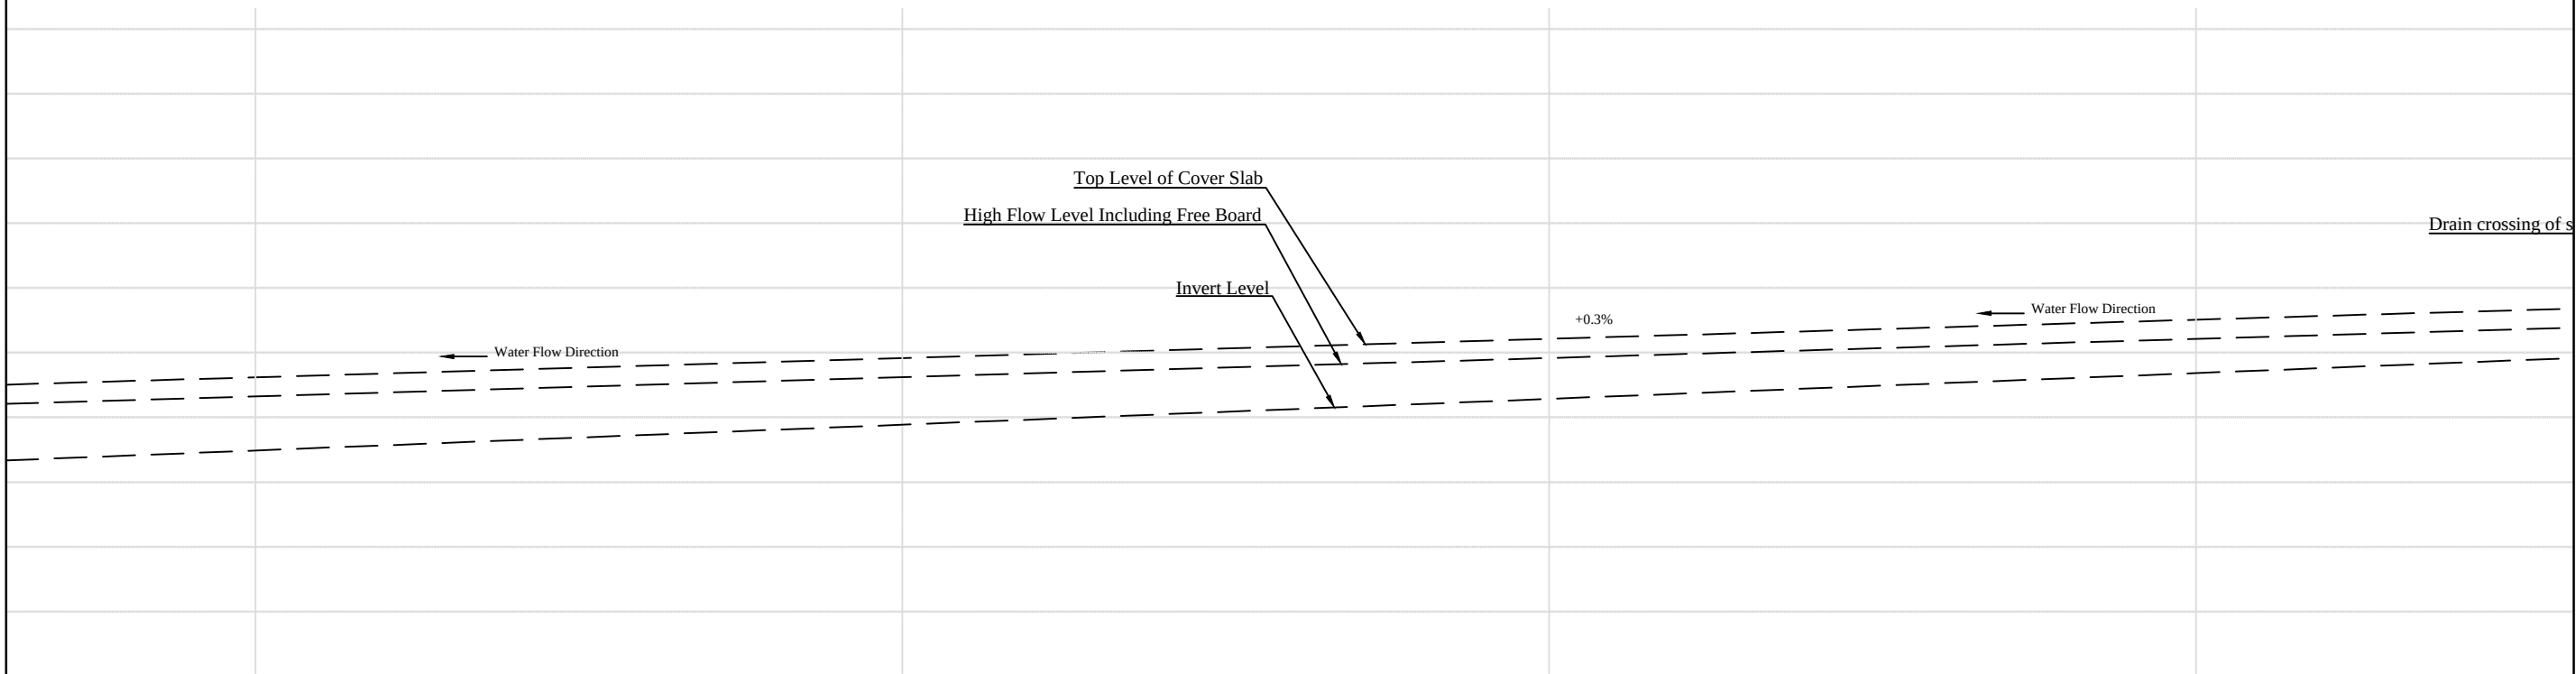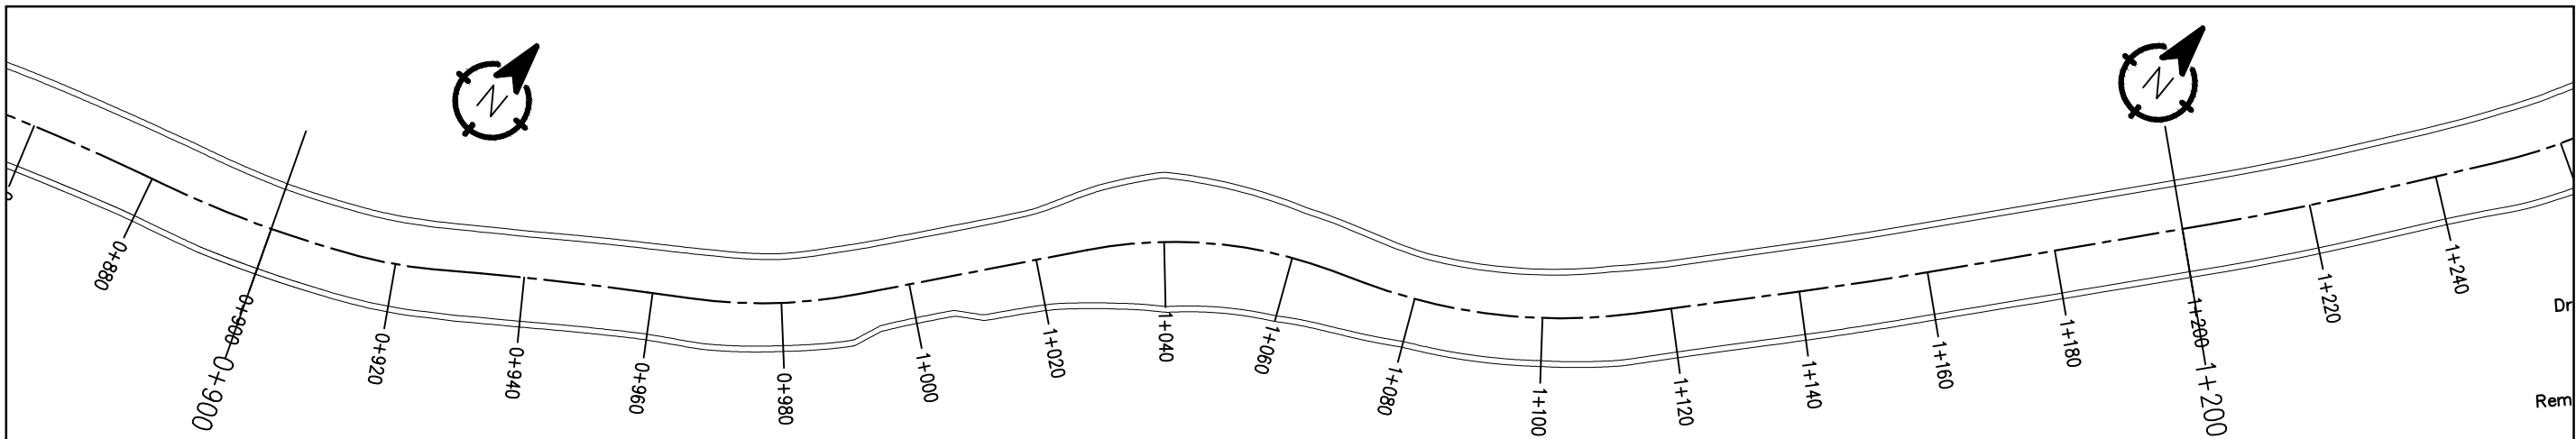

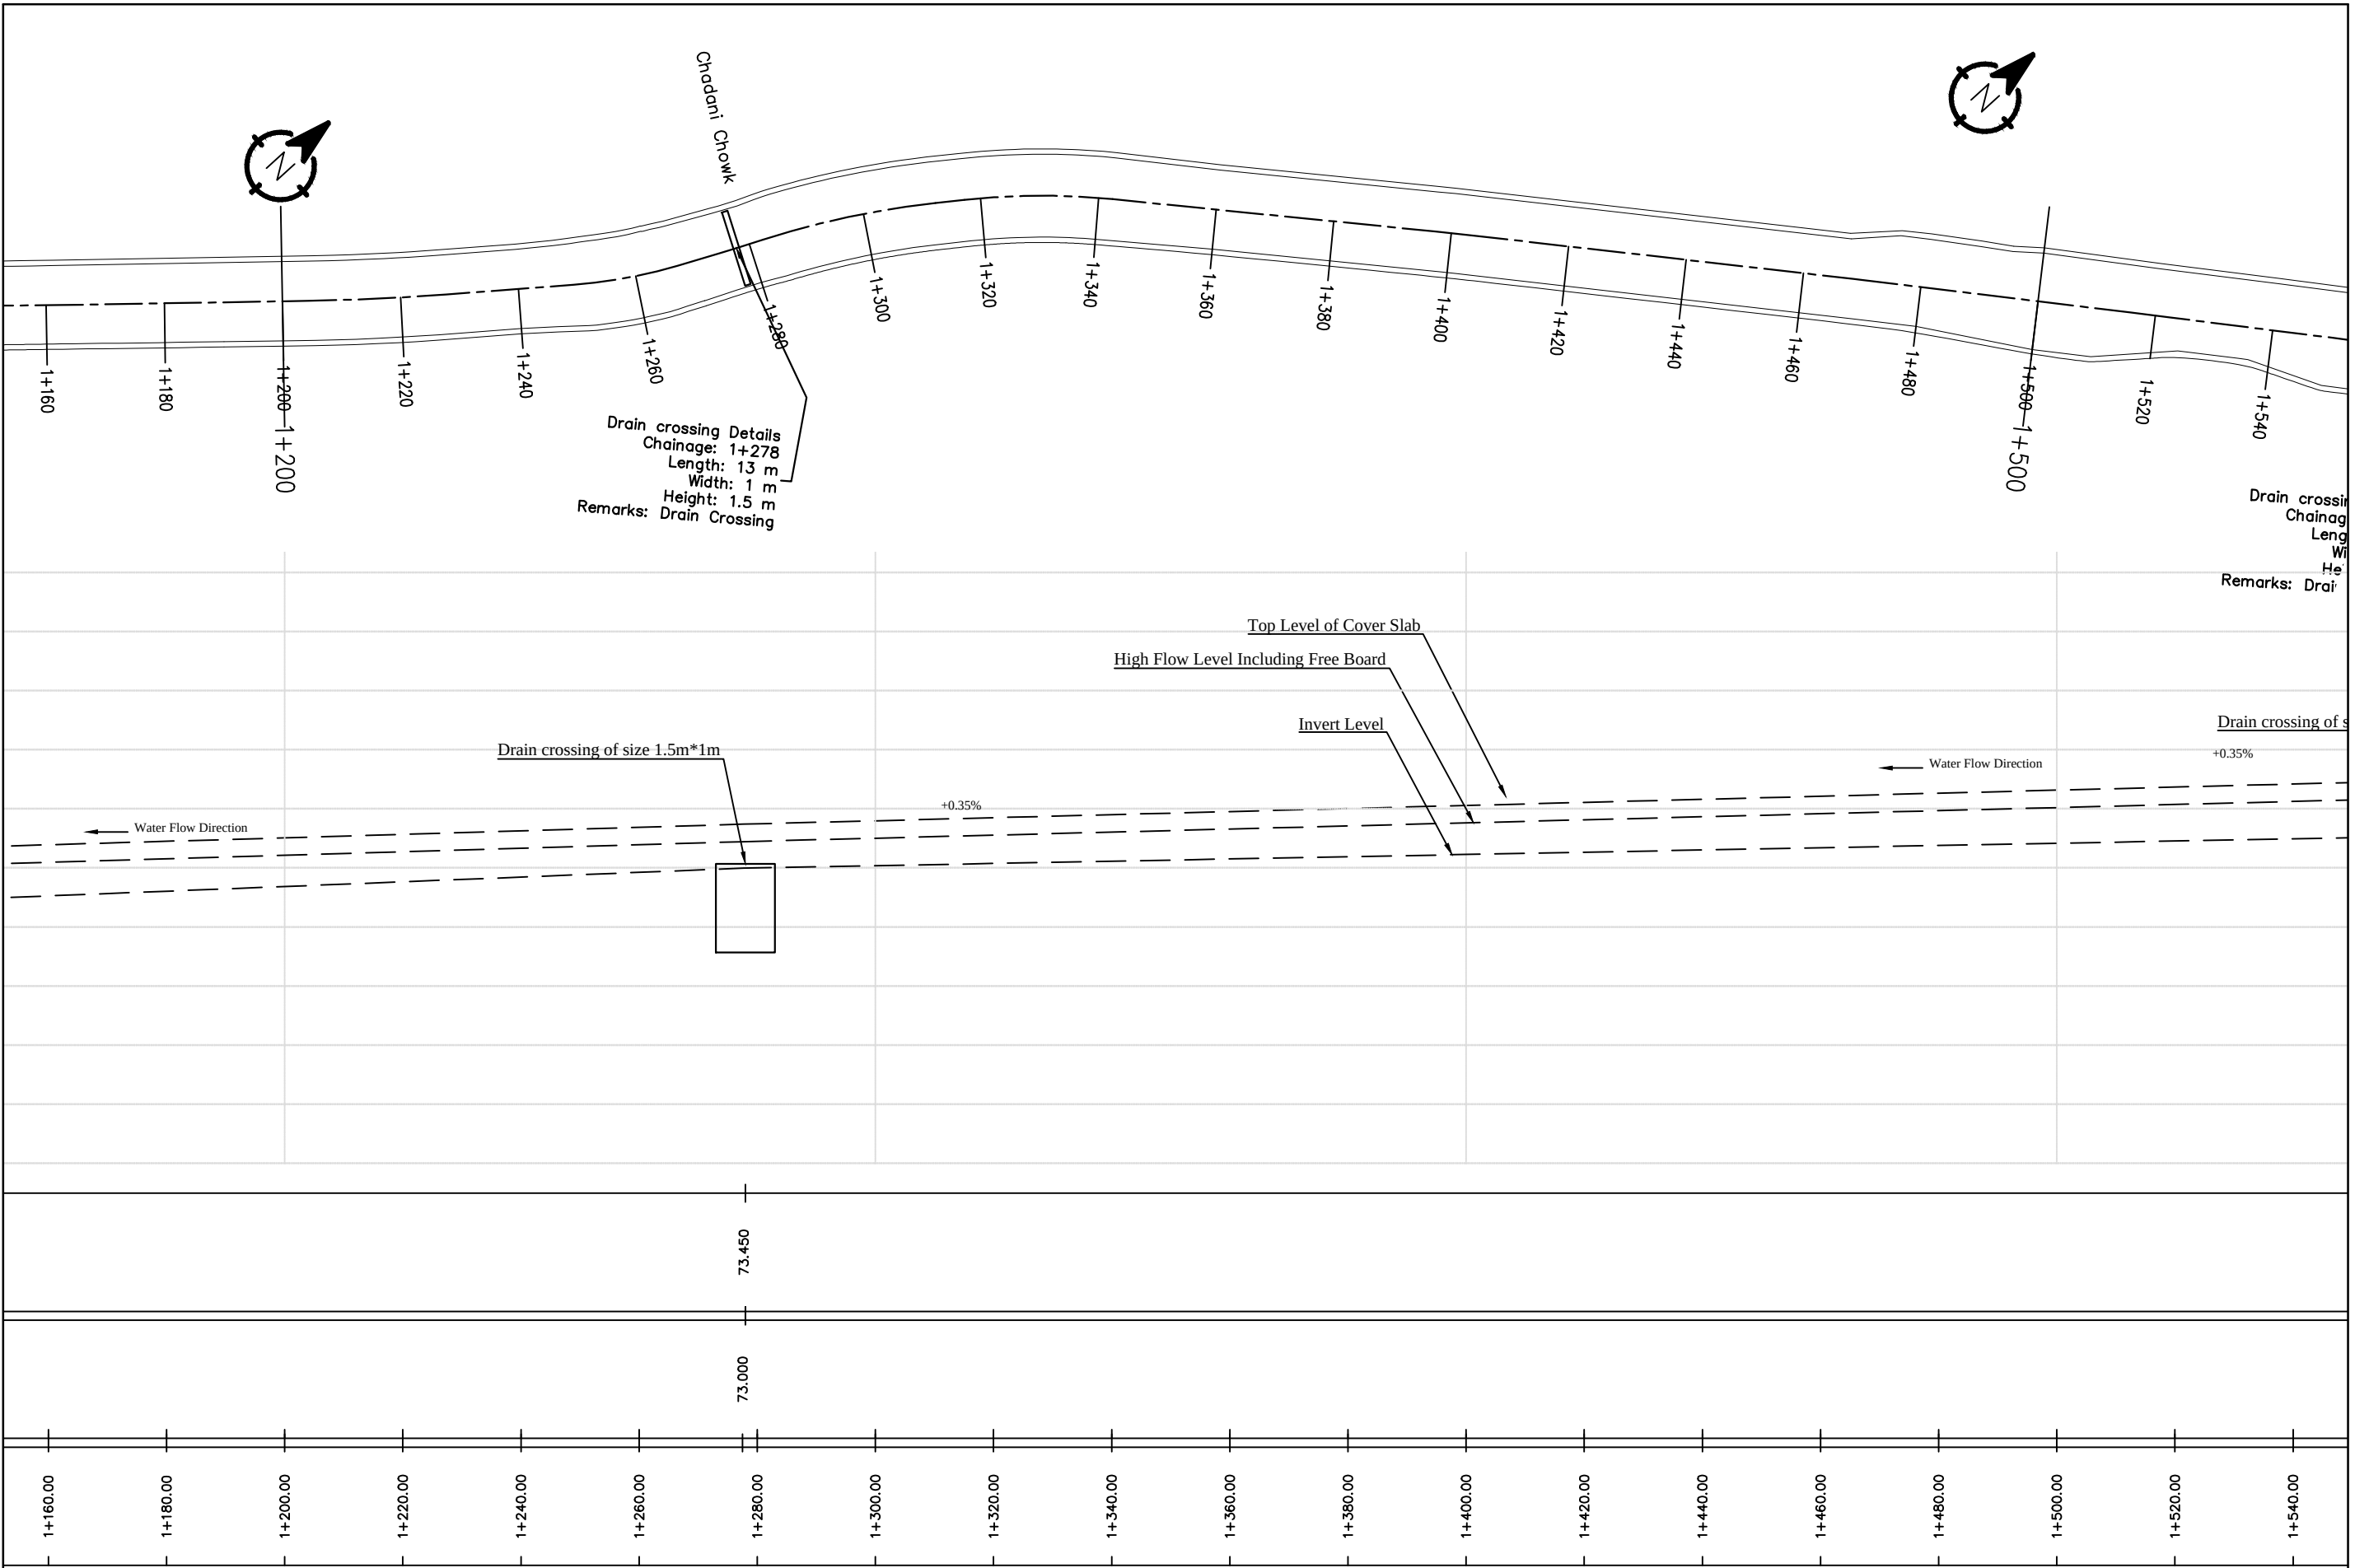

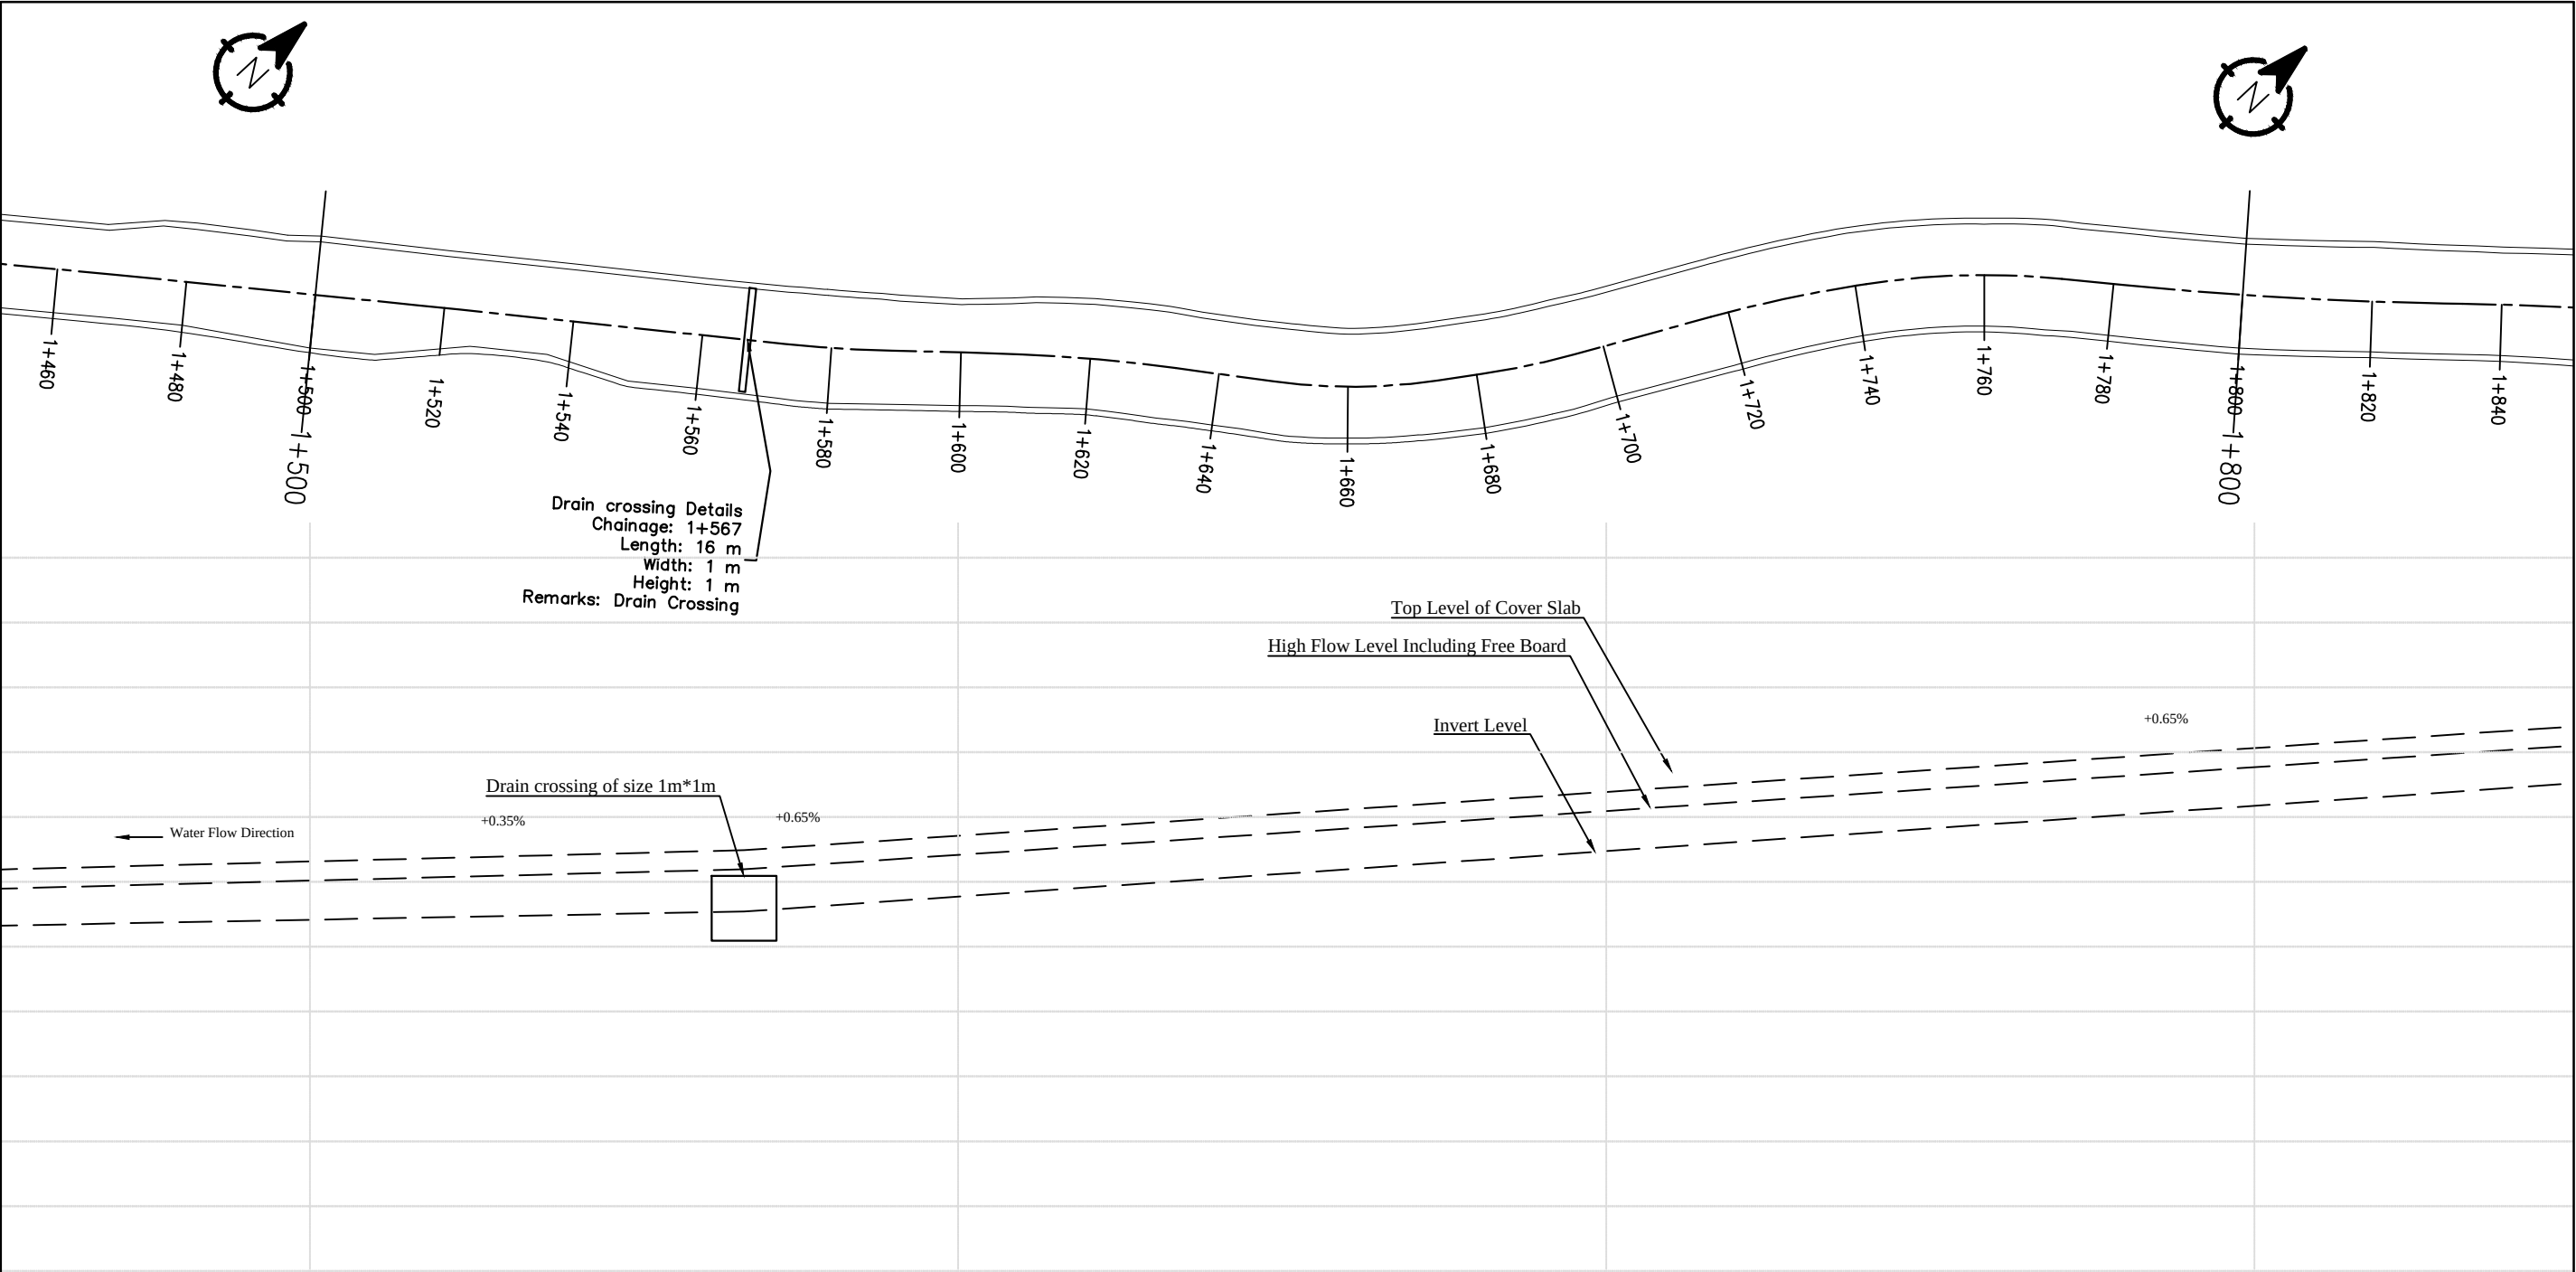

Drain crossing Details
Chainage: 1+567
Length: 16 m
Width: 1 m
Height: 1 m
Remarks: Drain Crossing

Top Level of Cover Slab
High Flow Level Including Free Board
Invert Level


Drain crossing of size 1m*1m

Water Flow Direction

74.200


73.550


1+460.00 1+480.00 1+500.00 1+520.00 1+540.00 1+560.00 1+580.00 1+600.00 1+620.00 1+640.00 1+660.00 1+680.00 1+700.00 1+720.00 1+740.00 1+760.00 1+780.00 1+800.00 1+820.00 1+840.00

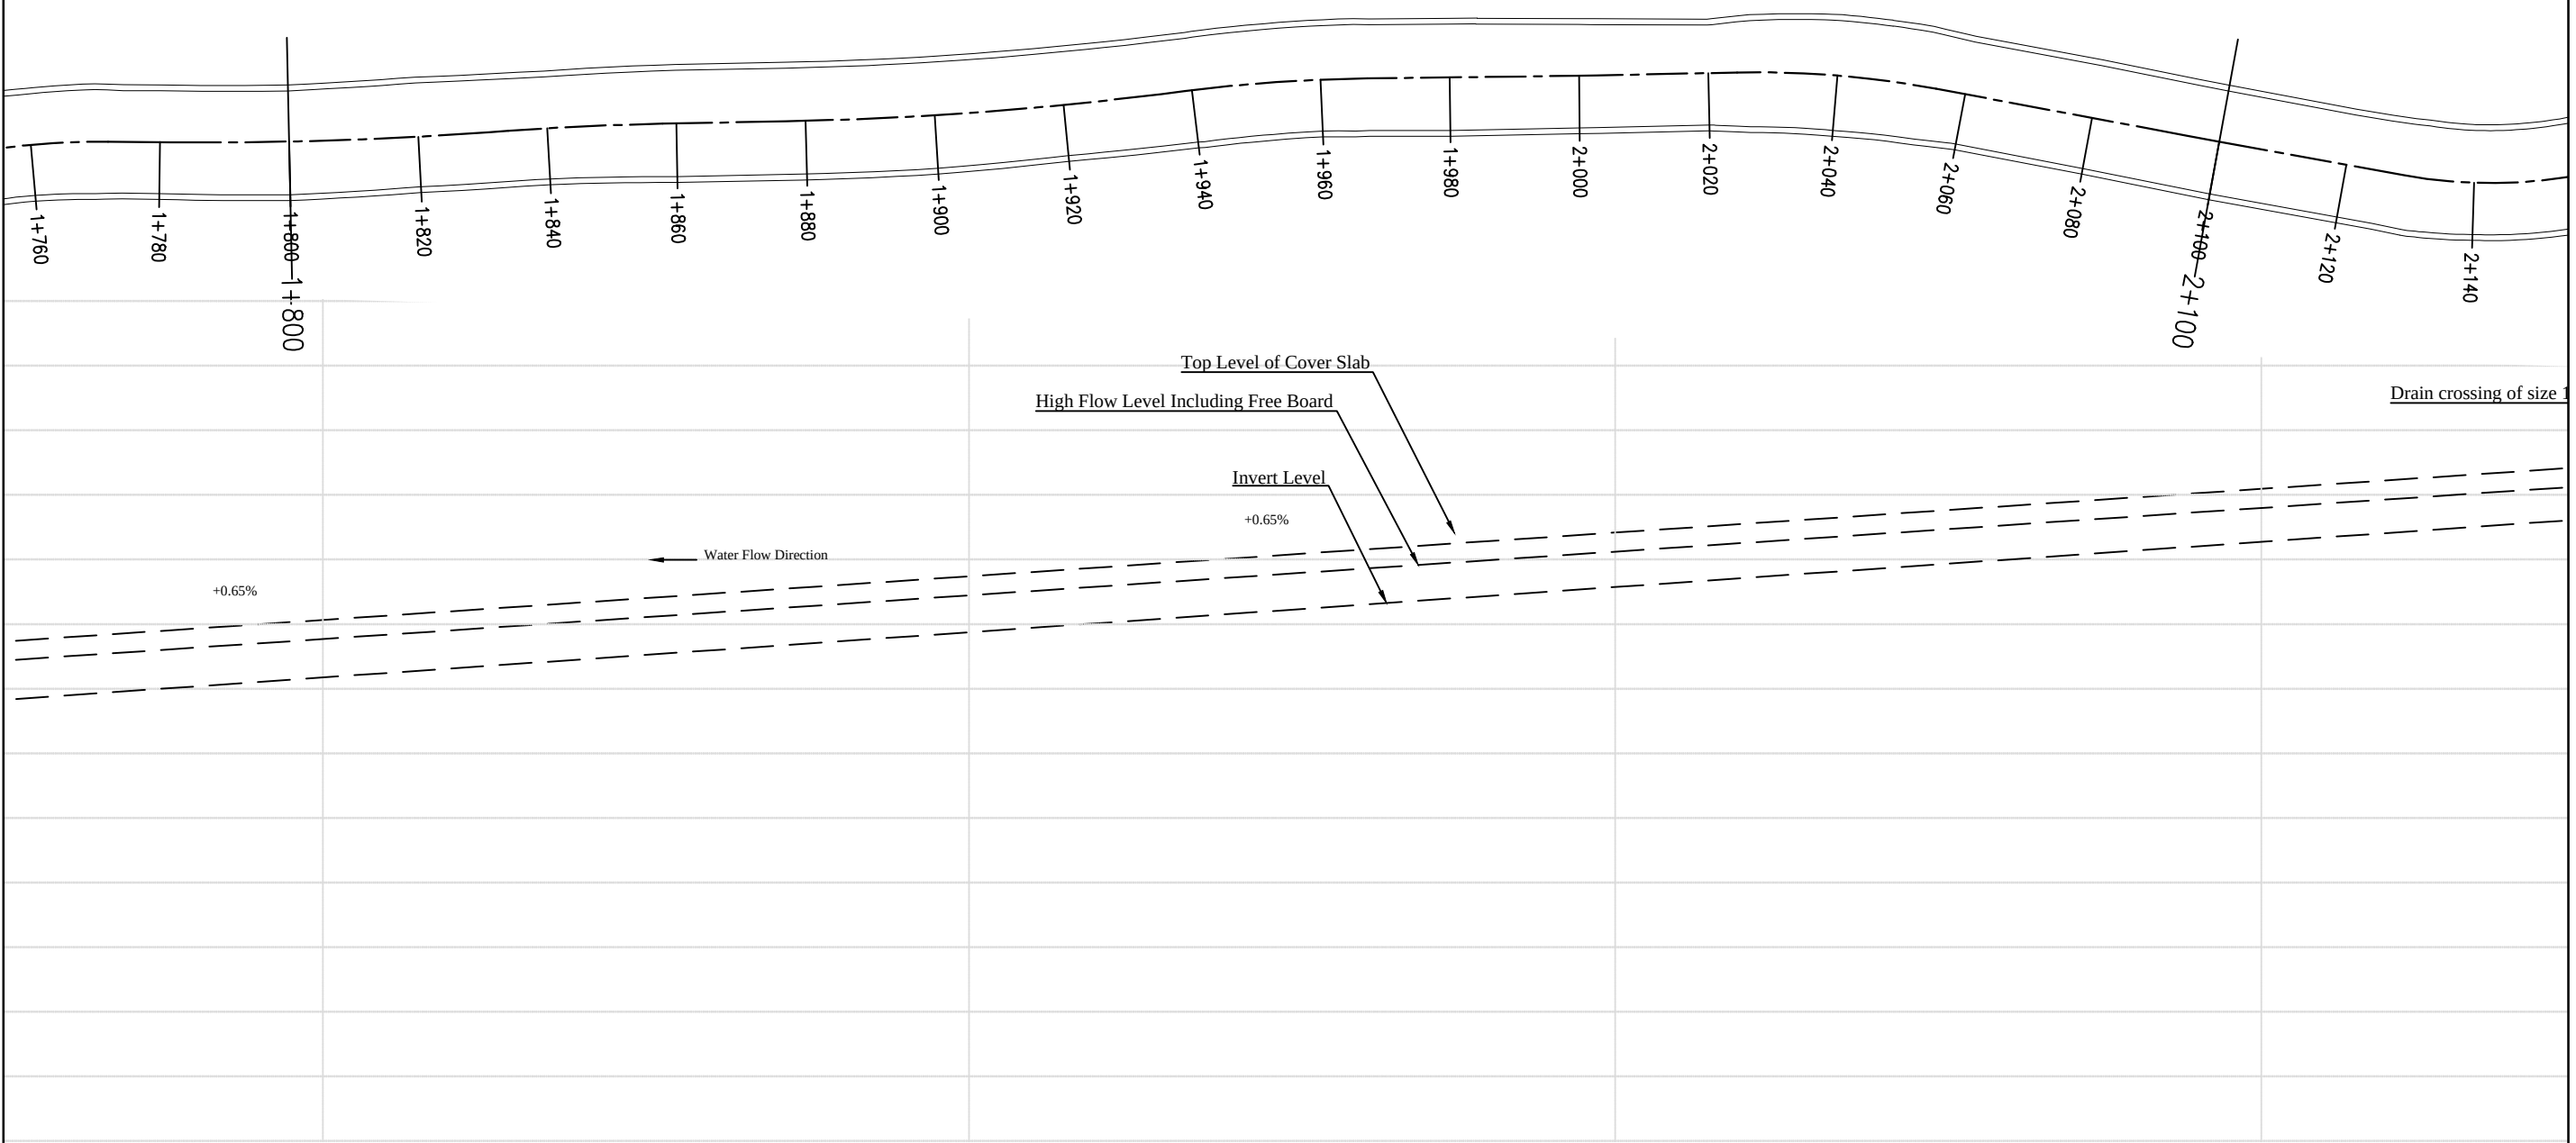


1+760.00	1+780.00	1+800.00	1+820.00	1+840.00	1+860.00	1+880.00	1+900.00	1+920.00	1+940.00	1+960.00	1+980.00	2+000.00	2+020.00	2+040.00	2+060.00	2+080.00	2+100.00	2+120.00	2+140.00
----------	----------	----------	----------	----------	----------	----------	----------	----------	----------	----------	----------	----------	----------	----------	----------	----------	----------	----------	----------

	Nepal Urban Governance and Infrastructure Project (NUGIP) Office of the Municipal Executive Itahari Sub-Metropolitan City Sunsari District, Koshi Province		CONSULTANT: Plush Engineers and Architects (P.) Ltd. (PEA) B.N. Consultancy Pvt. Ltd. (BN) Soil Test Consultancy (P.) Ltd. (Soil Test) Kathmandu, Nepal	Project Name:- Nepal Urban Governance and Infrastructure Project (NUGIP)	DESIGNED BY :	SCALE HORIZONTAL 1: HScale 10 m 0 10 20 m VERTICAL 1: VScale 2 m 0 2 4 m	Plan & Profile 1+800-2+100	DATE: Sep-2023
					DRAWN BY :			DRG NO : 1
					CHECKED BY :			SHEET NO : 7
					APPROVED BY :			

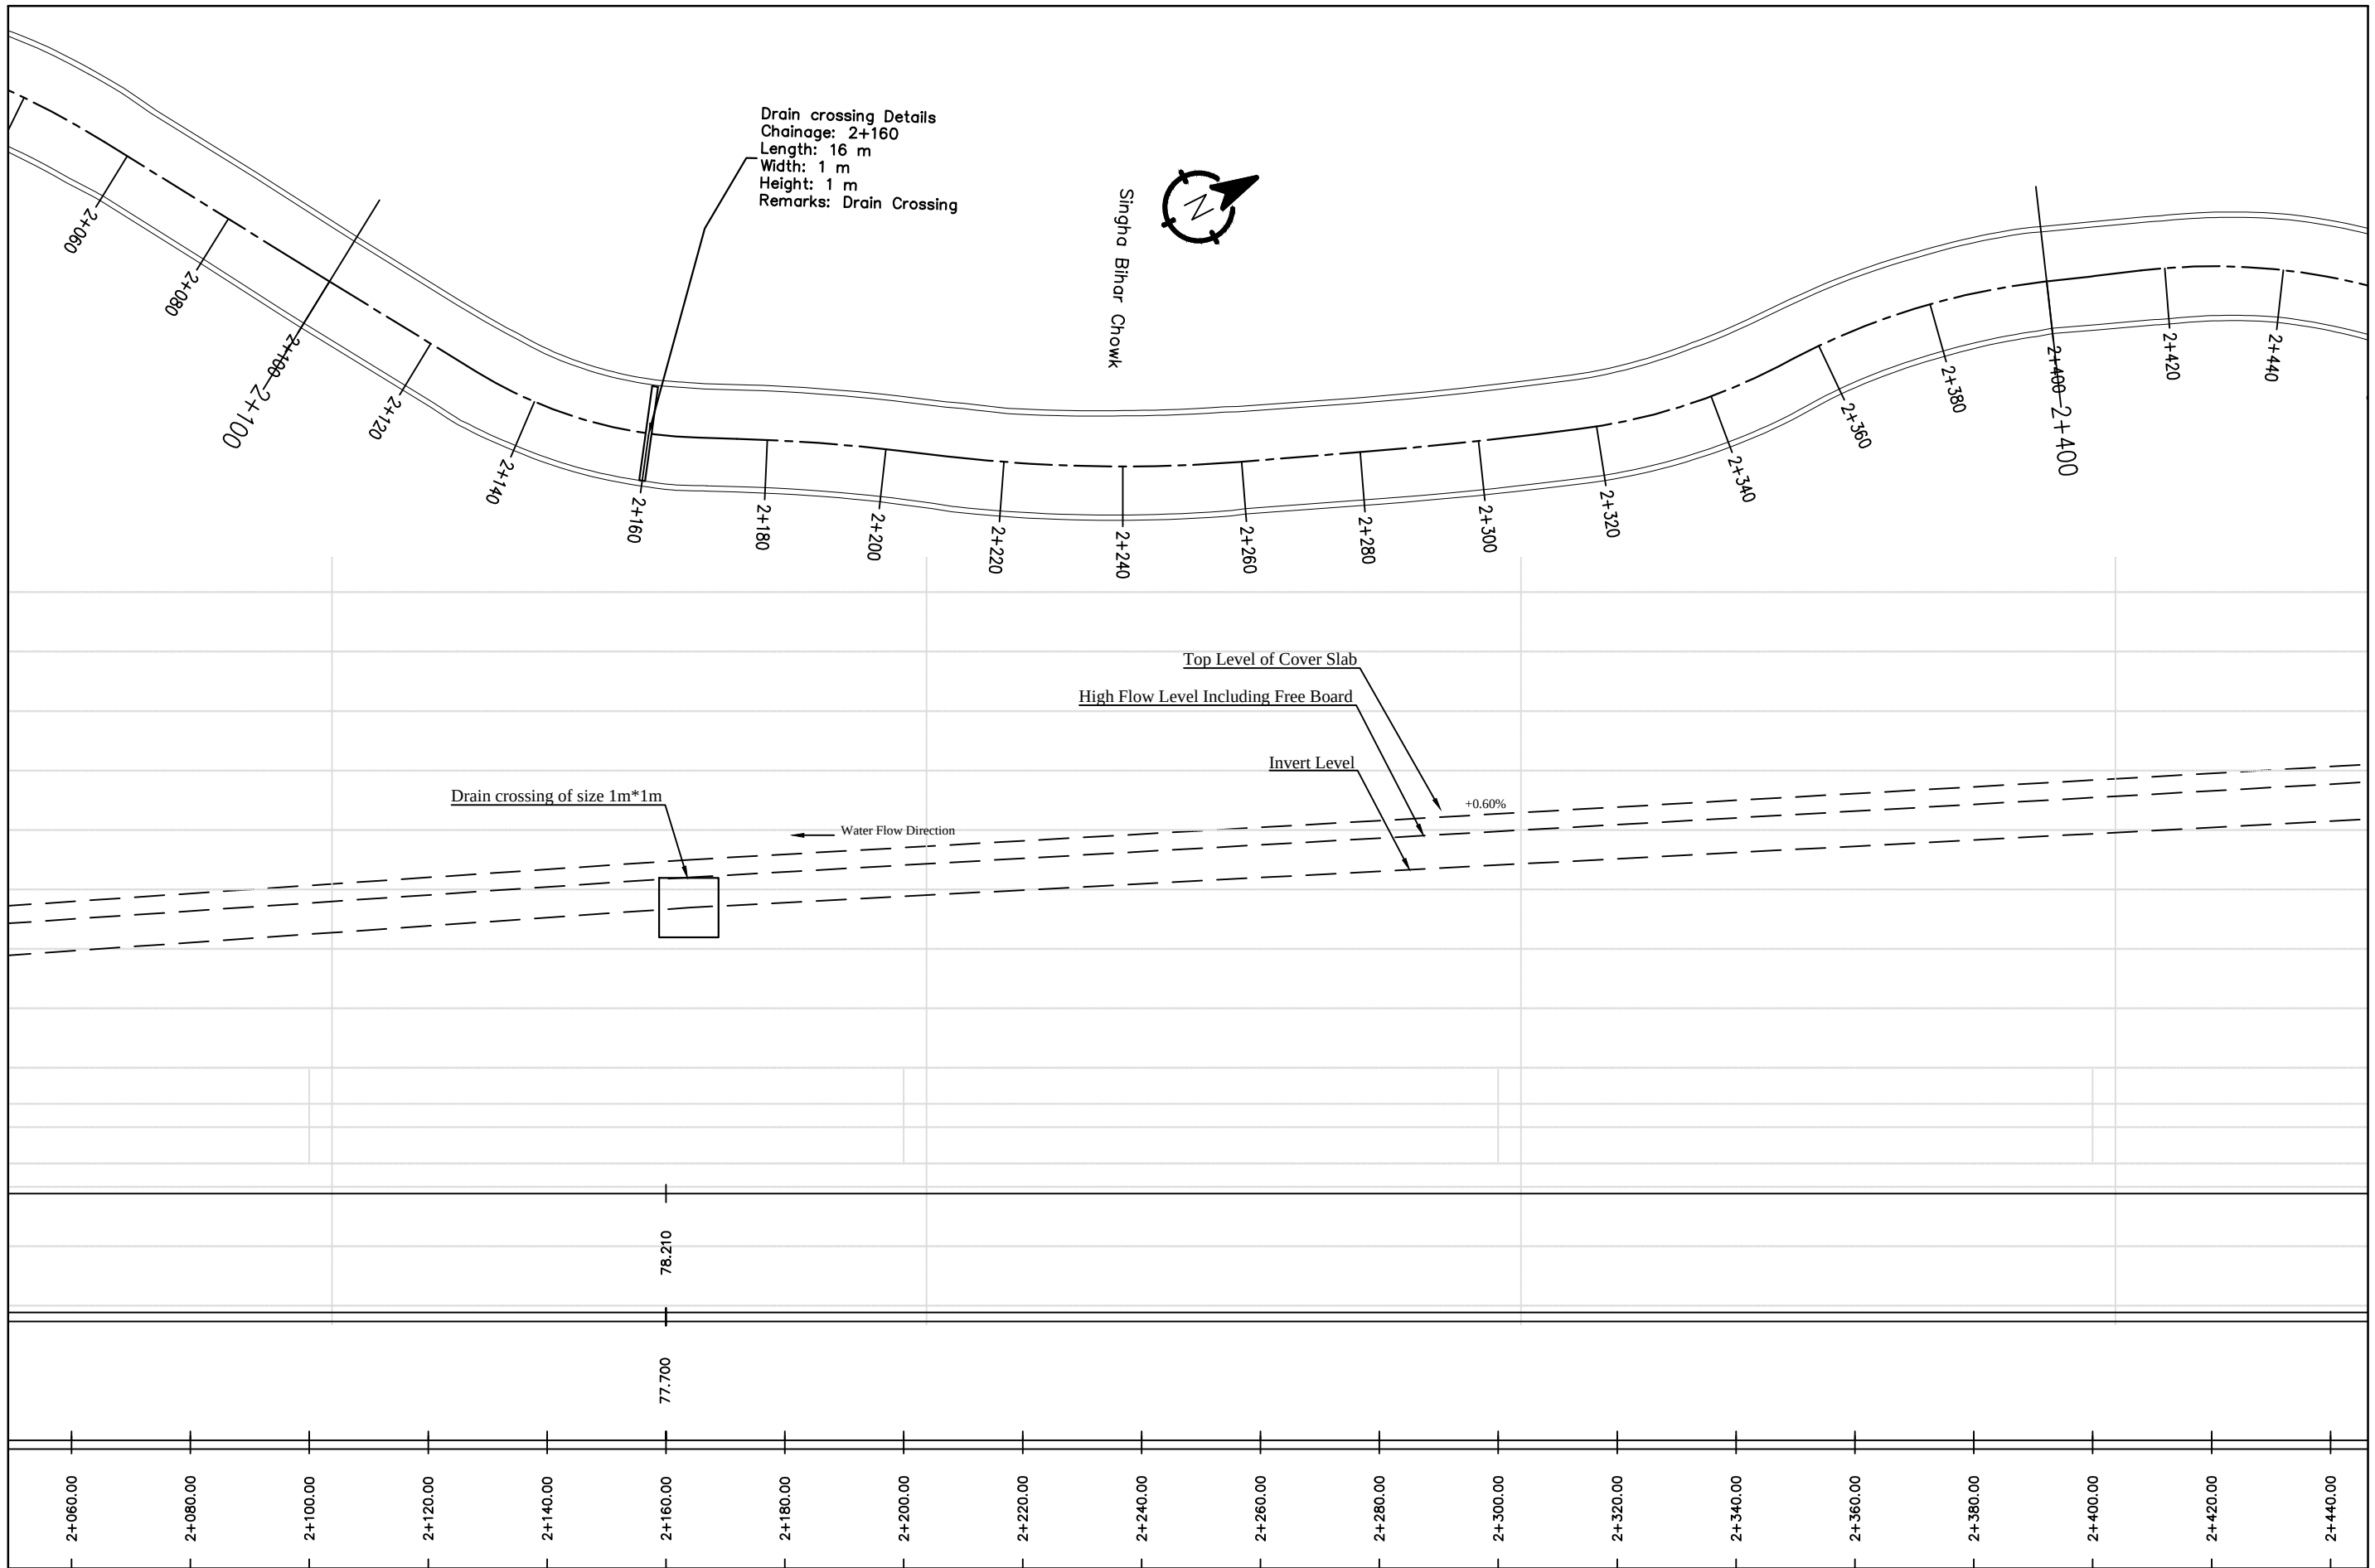

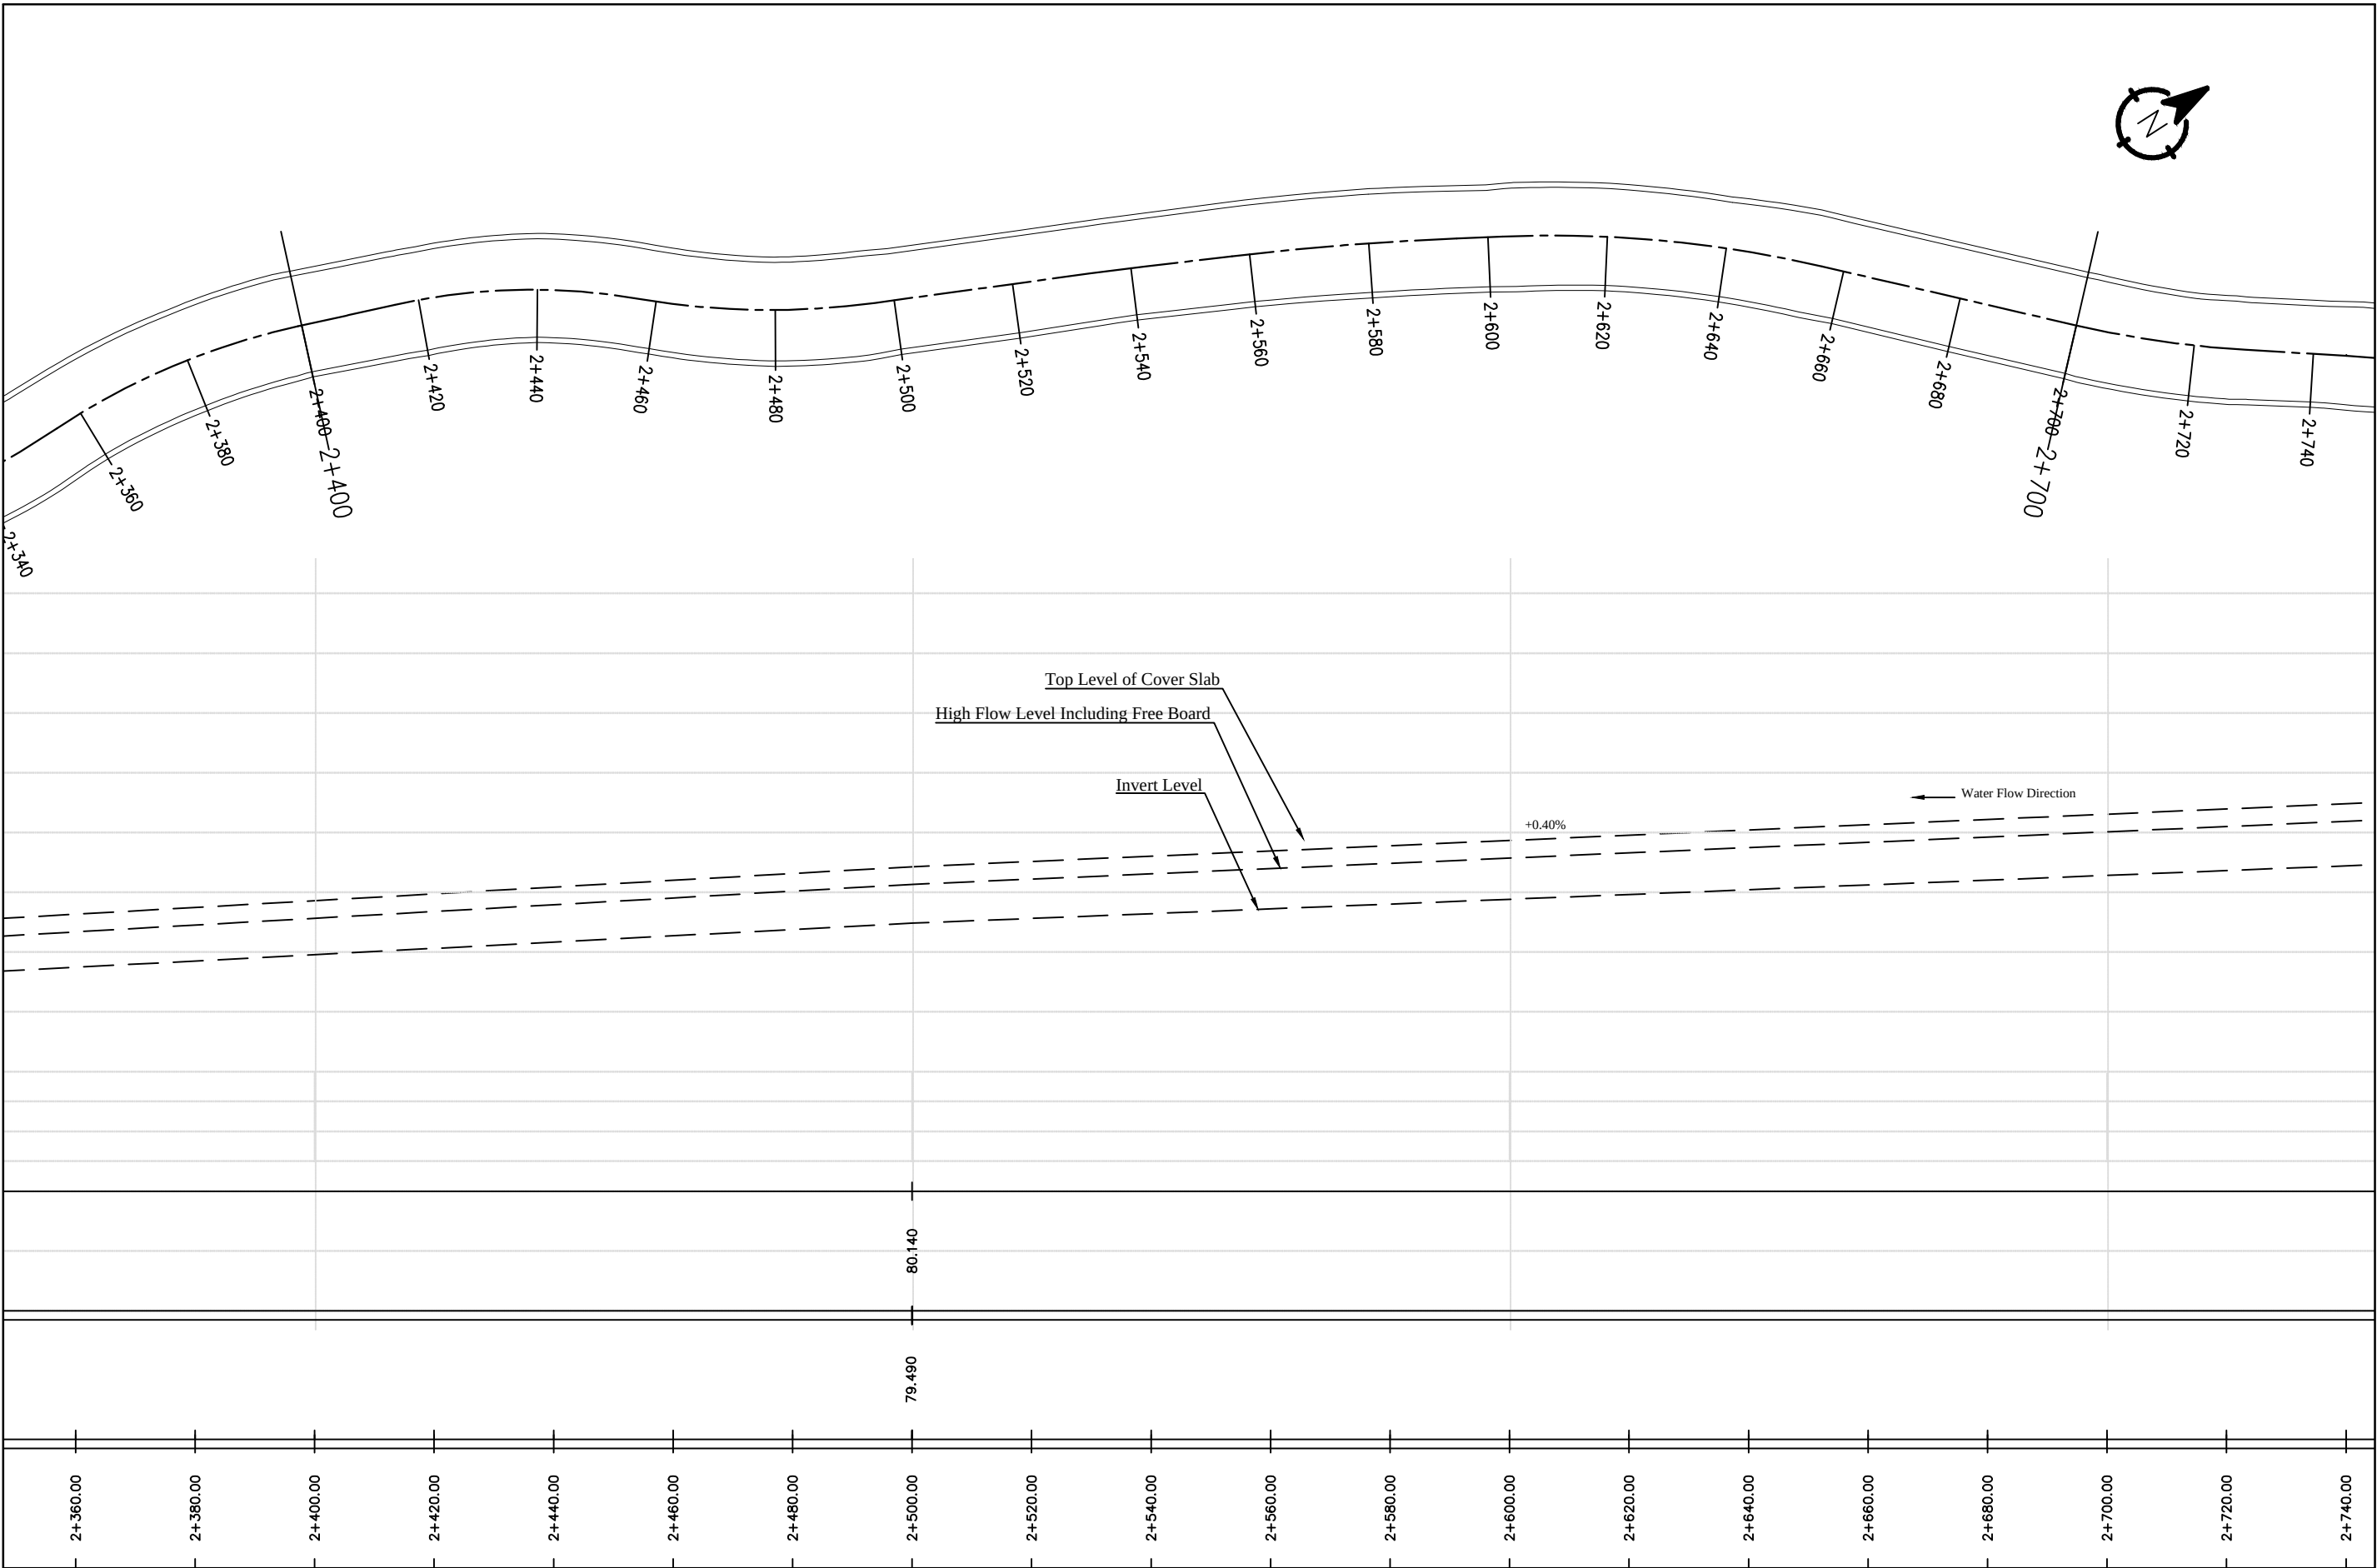

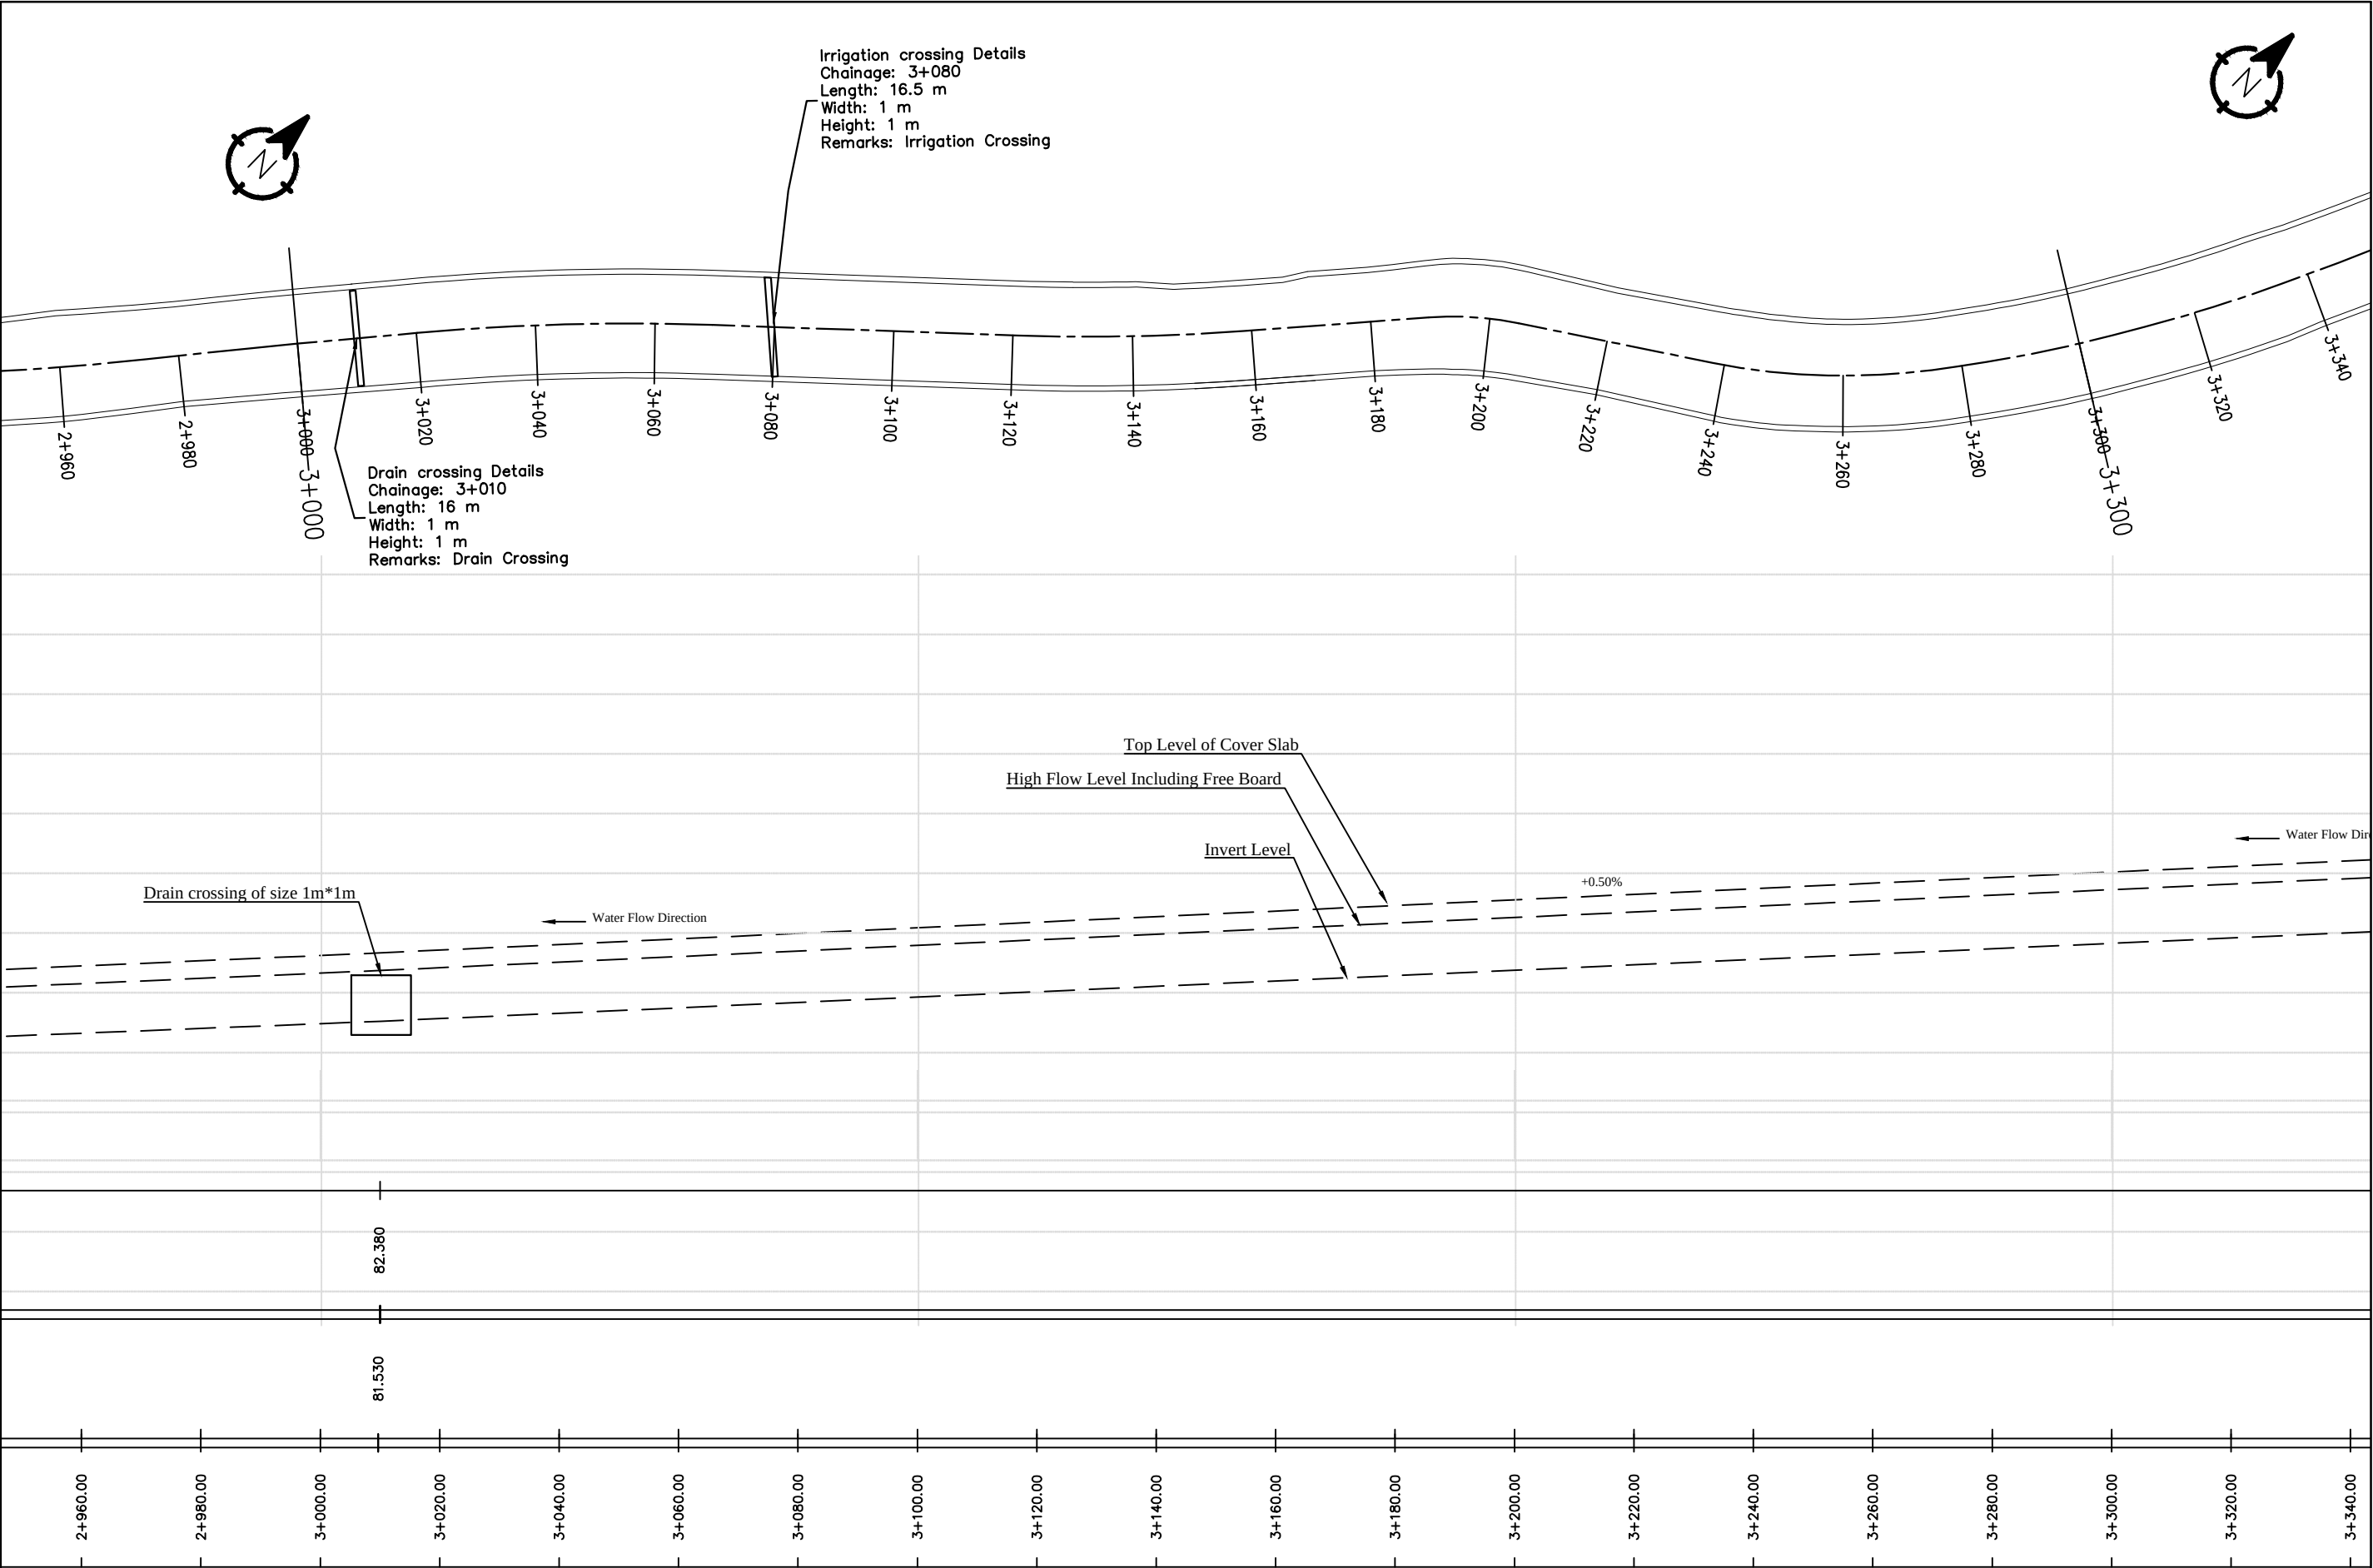

Nepal Urban Governance and Infrastructure Project (NUGIP)



Office of the Municipal Executive
Itahari Sub-Metropolitan City
Sunsari District, Koshi Province



CONSULTANT:
Plush Engineers and Architects (P.) Ltd. (PEA)
B.N. Consultancy Pvt. Ltd. (BN)
Soil Test Consultancy (P.) Ltd. (Soil Test)
Kathmandu, Nepal



Project Name:- Nepal Urban Governance
and Infrastructure Project (NUGIP)


DESIGNED BY :

DRAWN BY :

CHECKED BY :

APPROVED BY :

SCALE

 

Plan & Profile

3+000-3+300


DATE: Sep-2023


DRG NO :




1

SHEET NO :

11

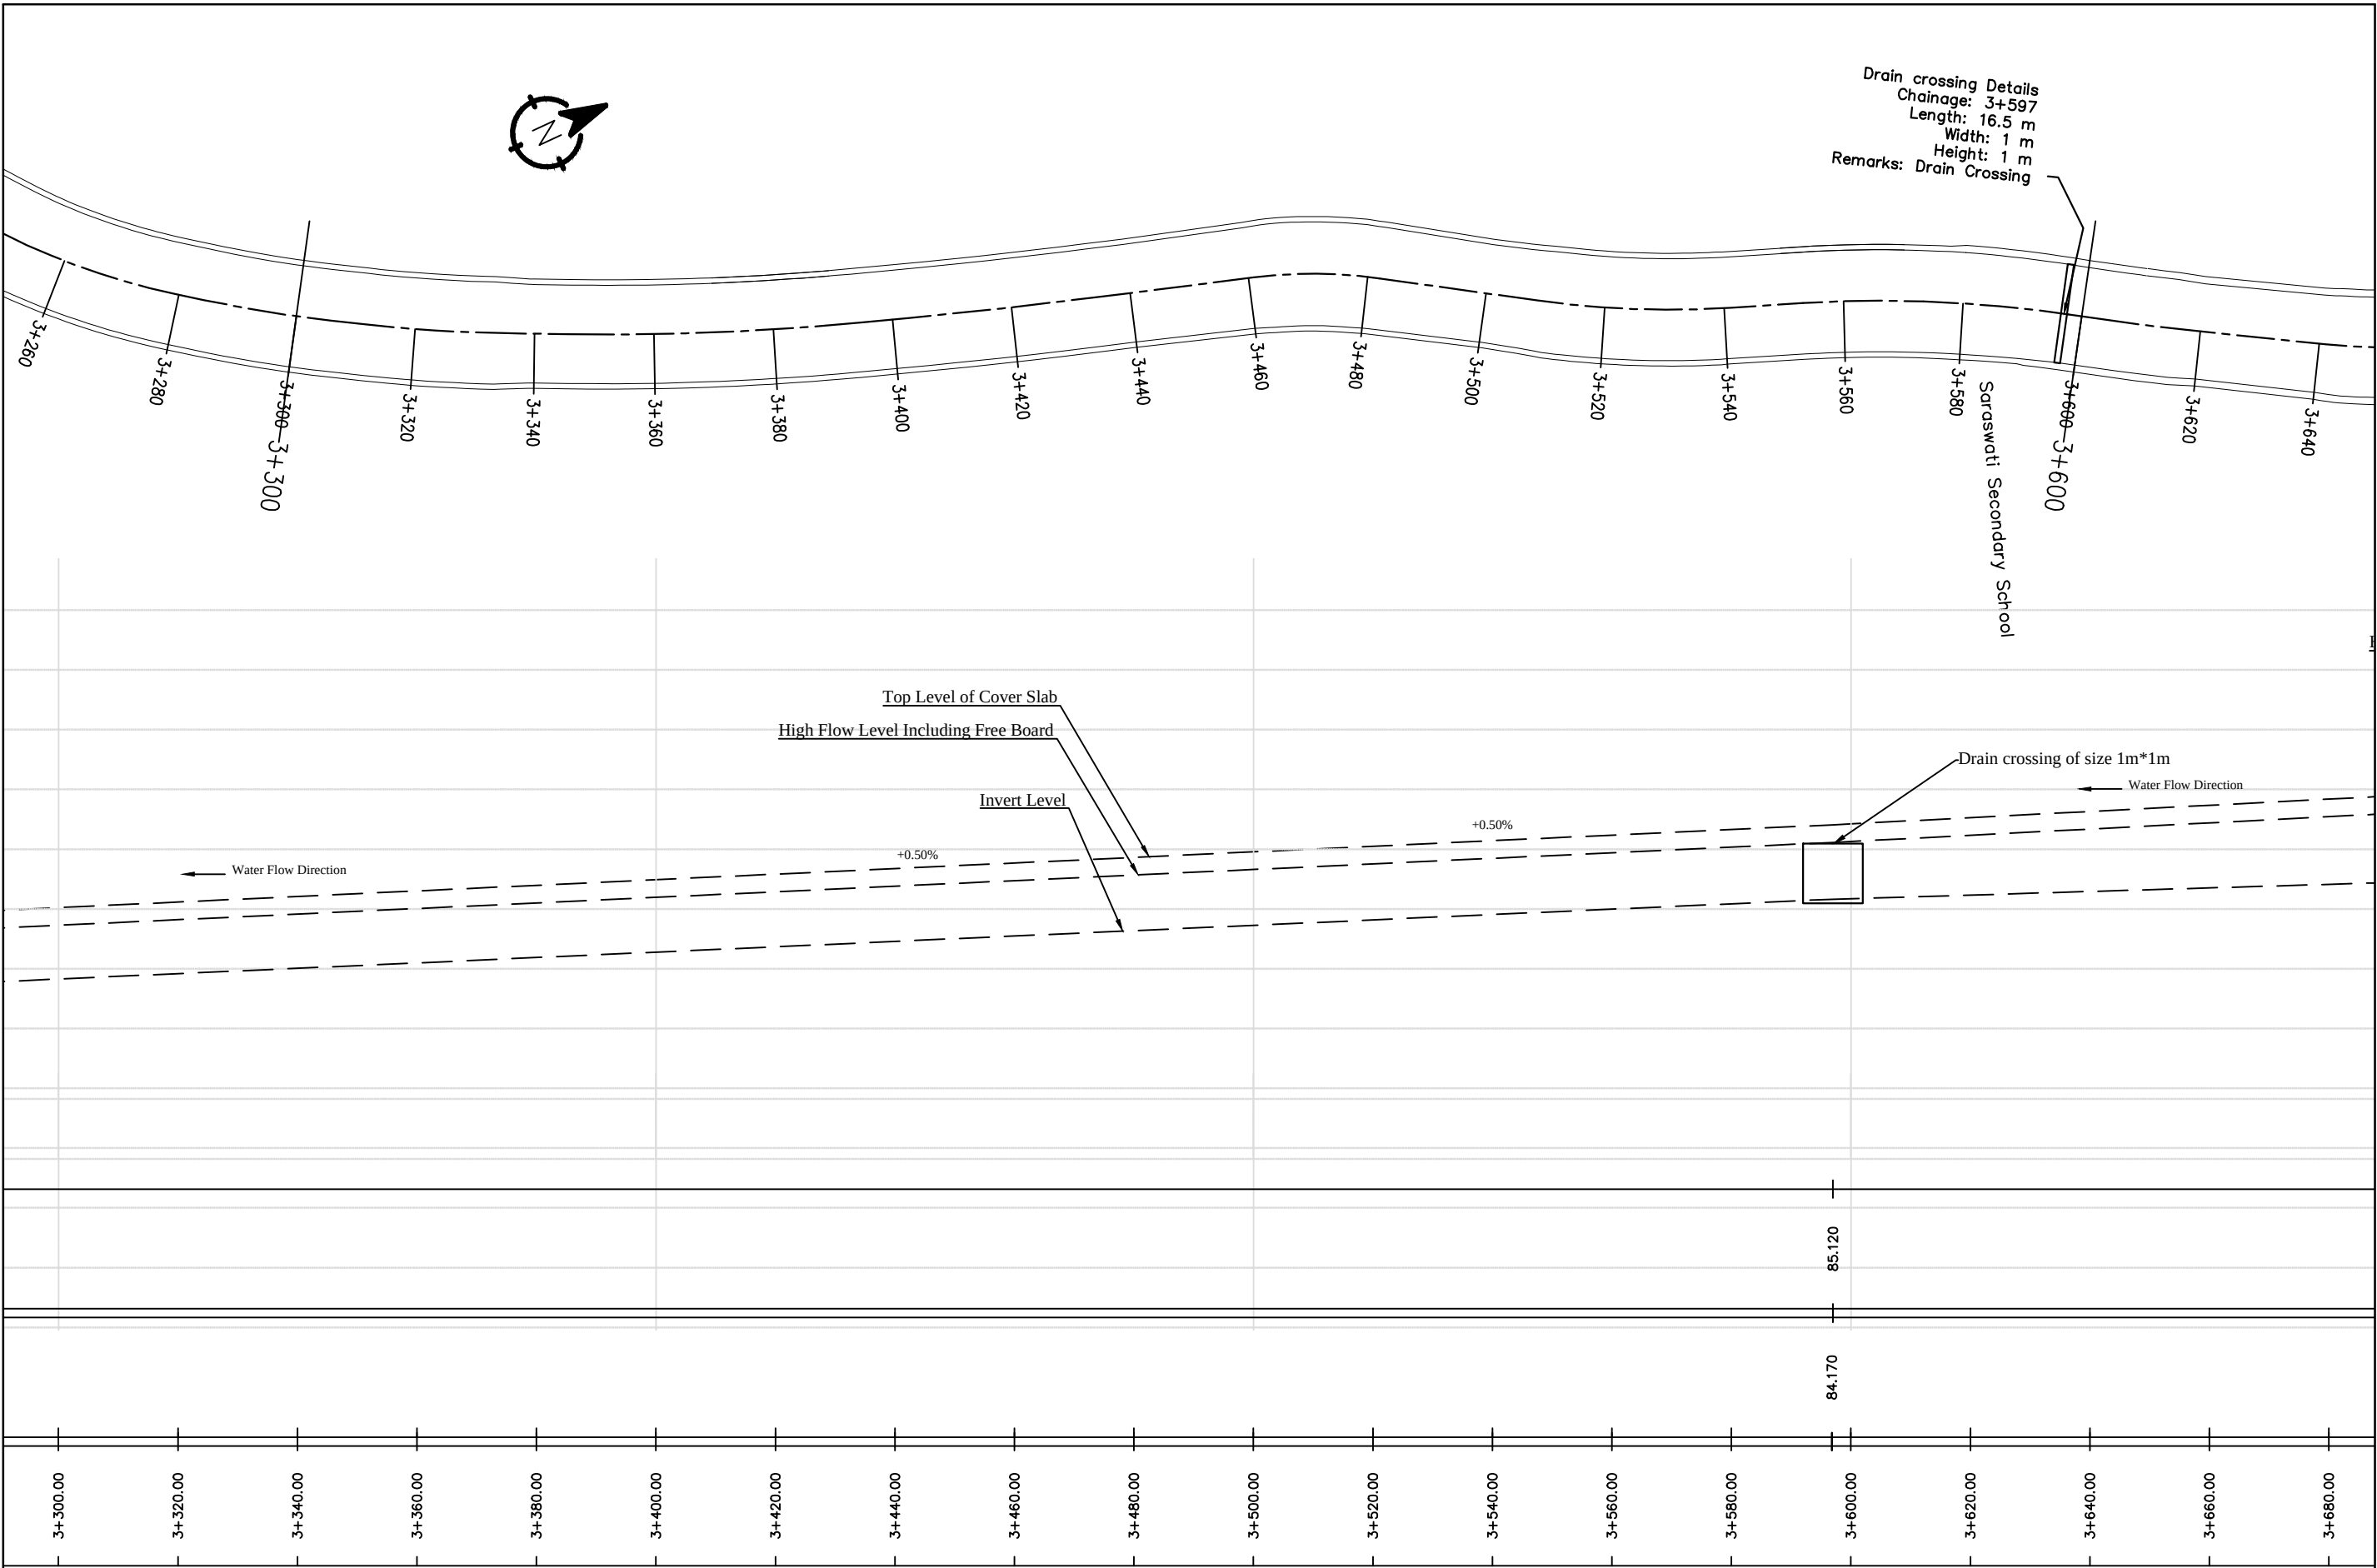

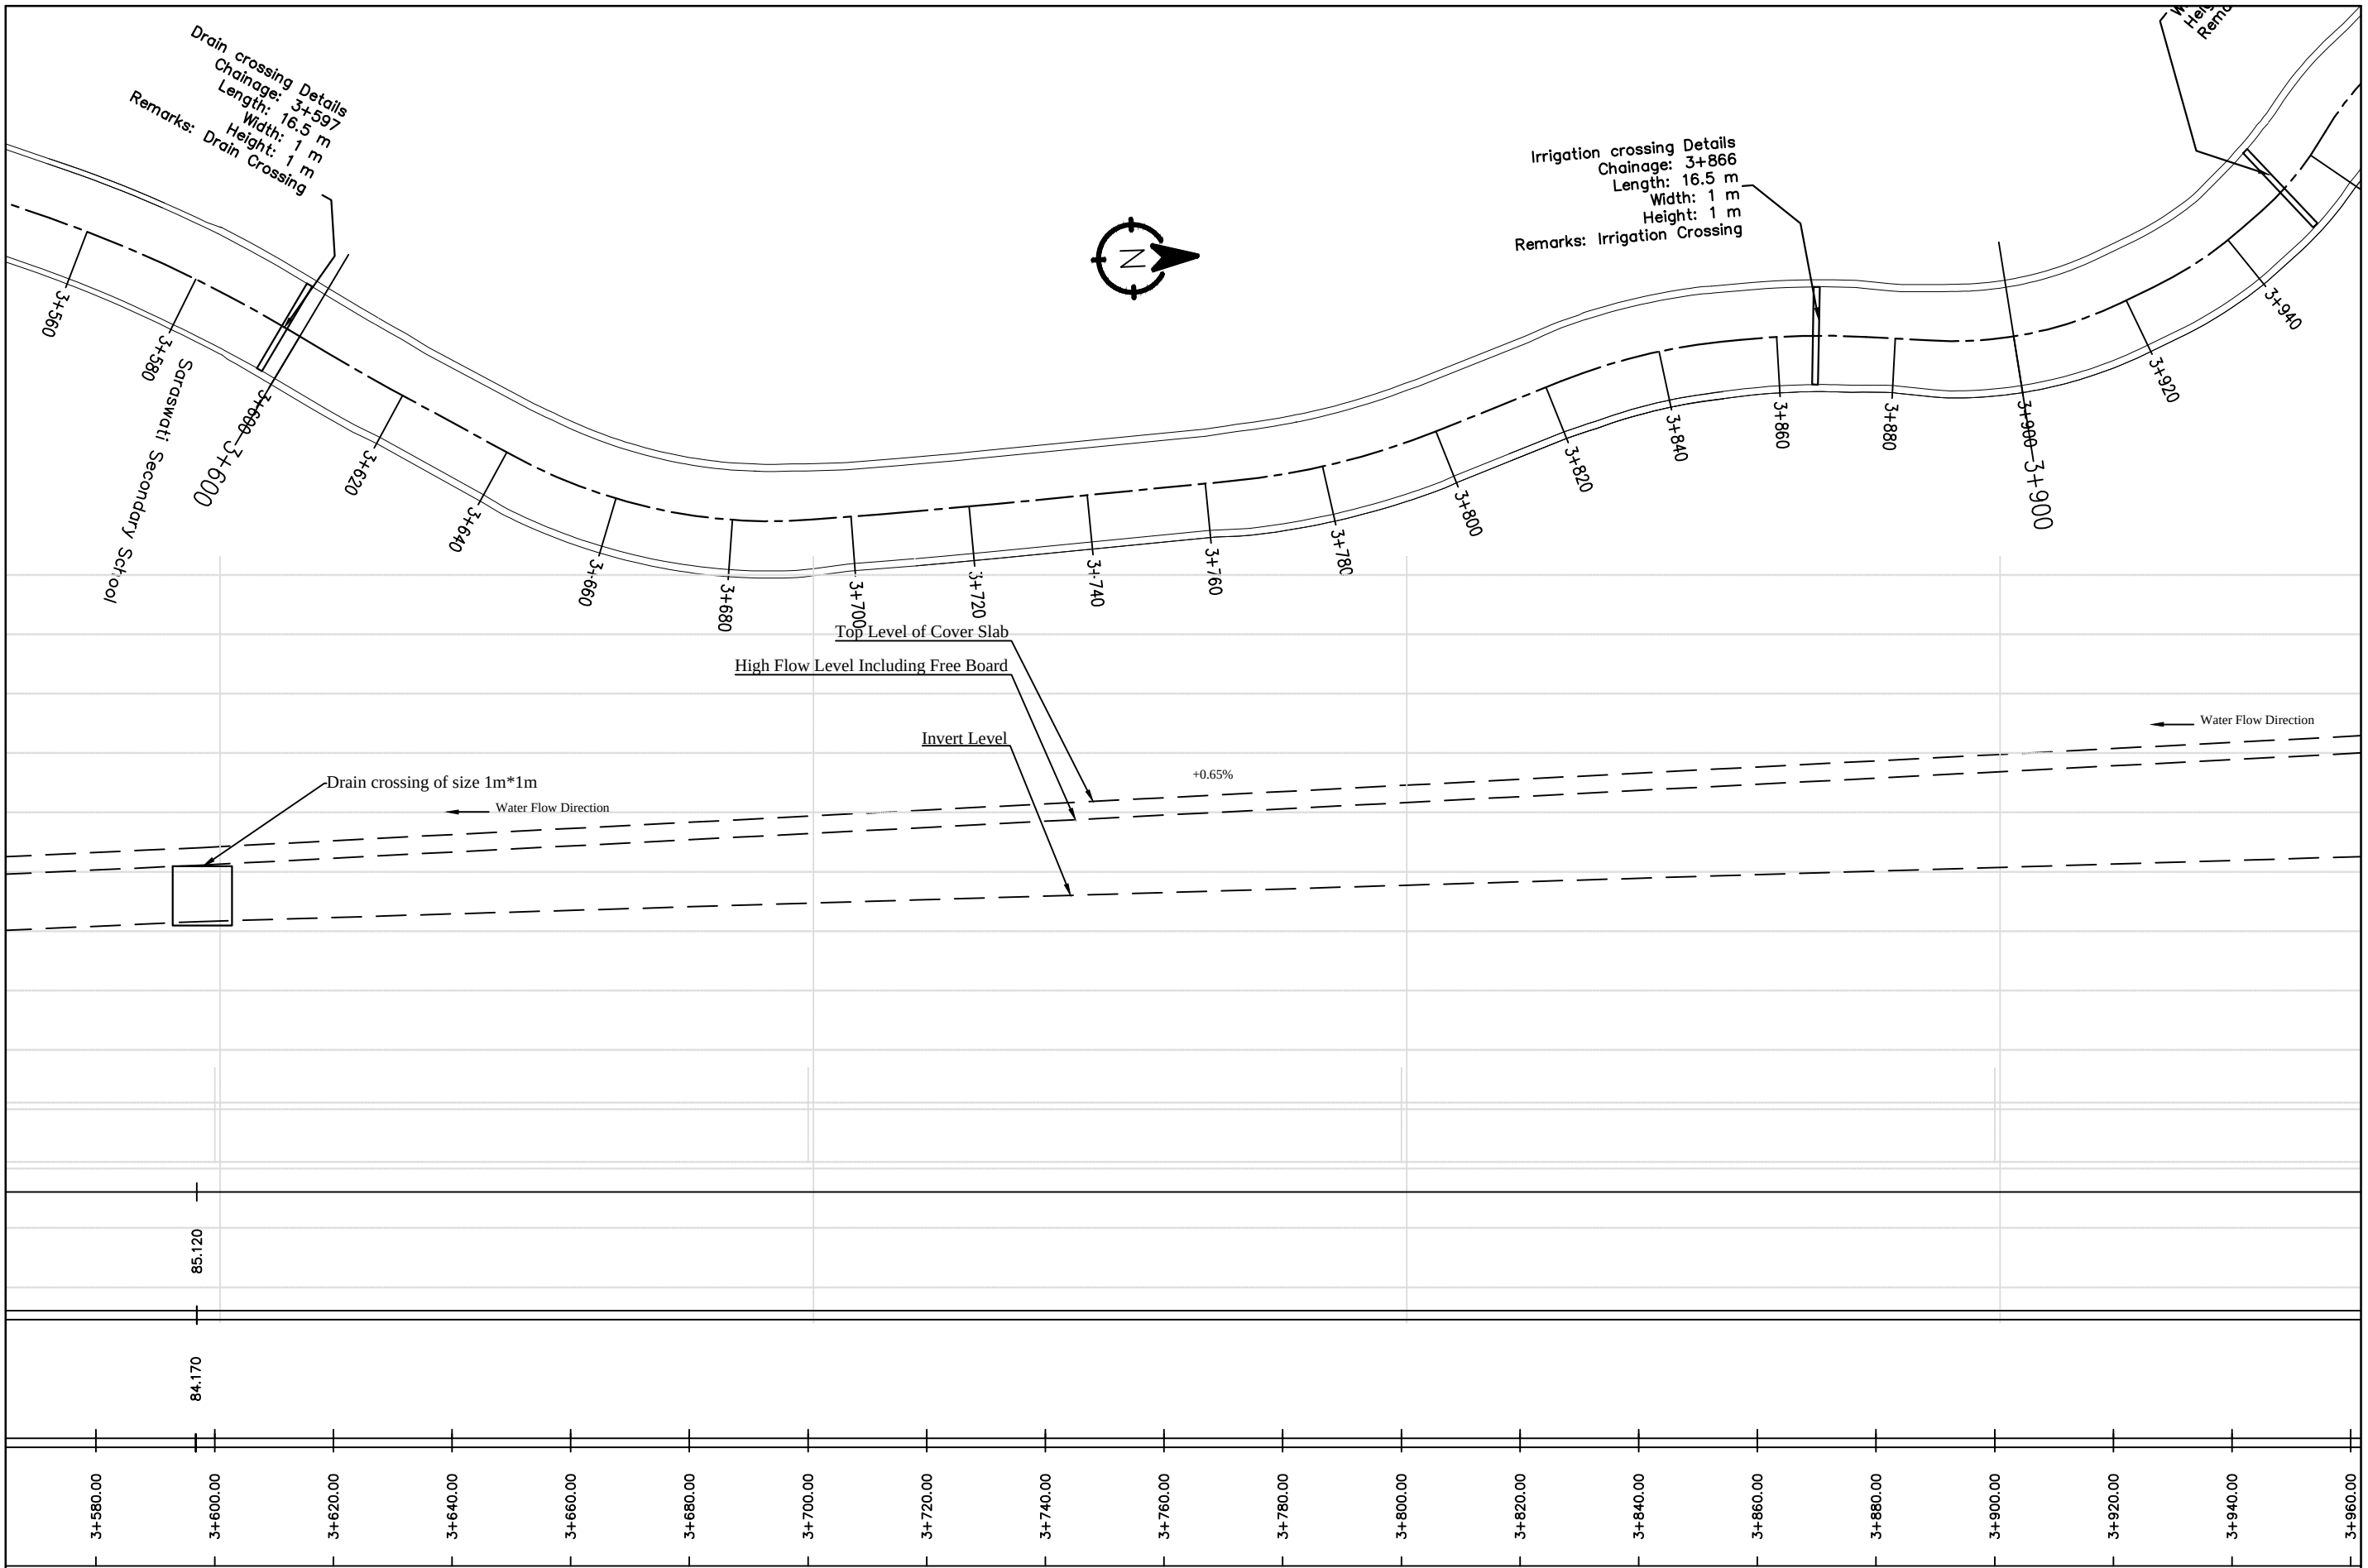

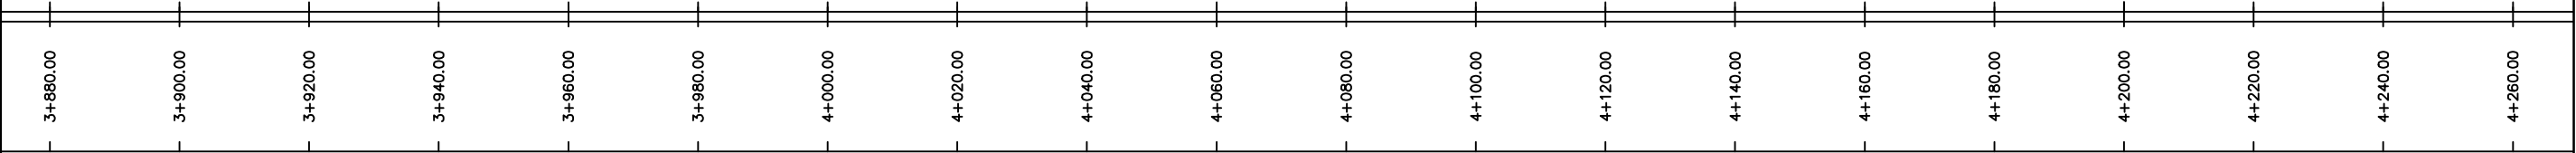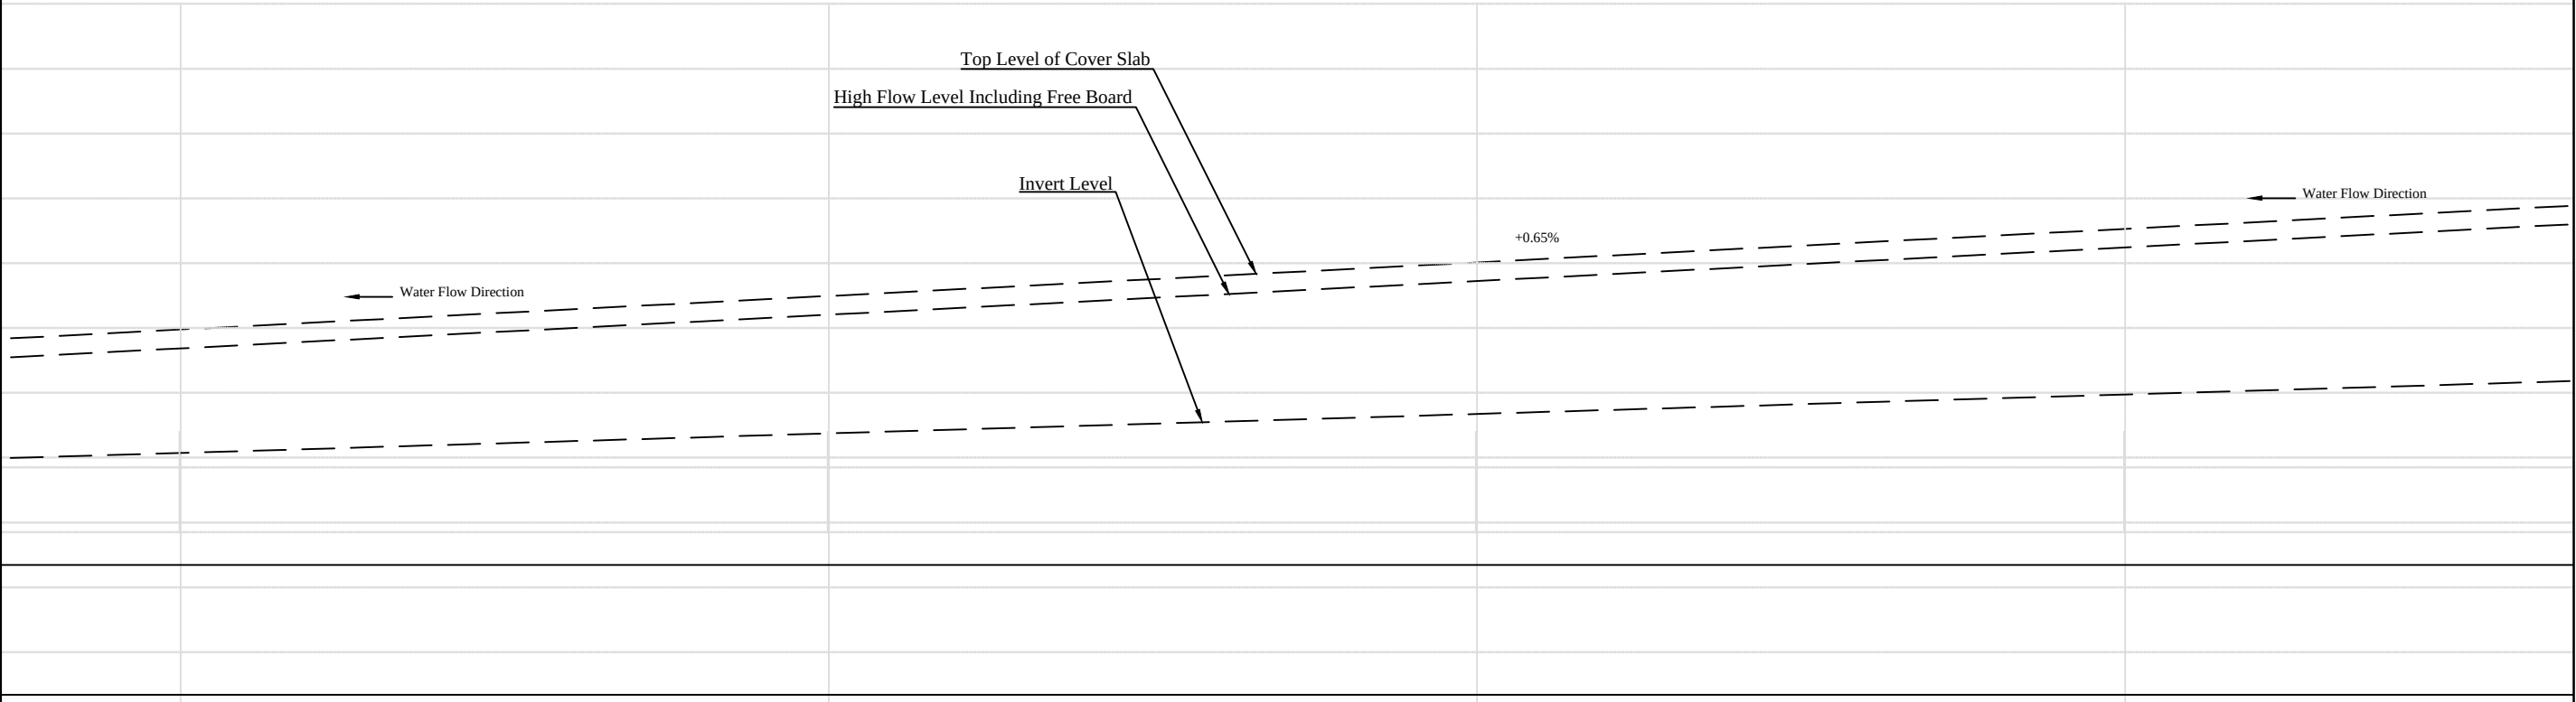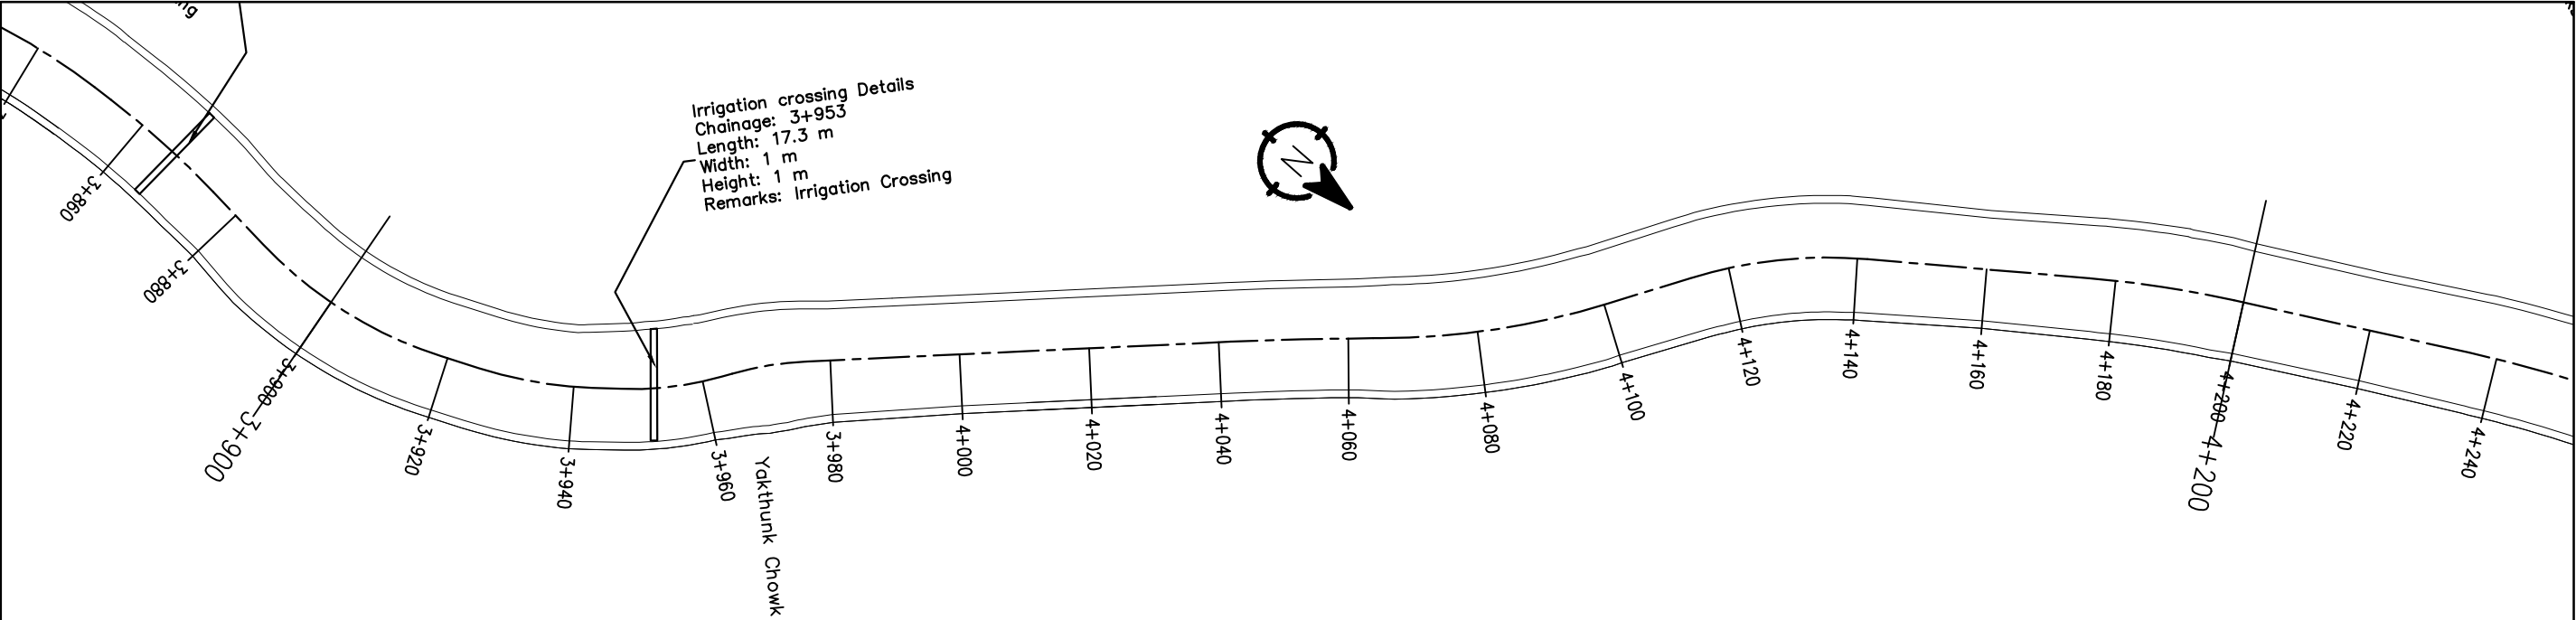

Nepal Urban Governance and Infrastructure Project (NUGIP)



Office of the Municipal Executive
Itahari Sub-Metropolitan City
Sunsari District, Koshi Province



CONSULTANT:
Plush Engineers and Architects (P.) Ltd. (PEA)
B.N. Consultancy Pvt. Ltd. (BN)
Soil Test Consultancy (P.) Ltd. (Soil Test)
Kathmandu, Nepal



Project Name:- Nepal Urban Governance
and Infrastructure Project (NUGIP)


DESIGNED BY :

DRAWN BY :

CHECKED BY :

APPROVED BY :

SCALE

 

Plan & Profile

3+900-4+200

DATE: Sep-2023


DRG NO :


SHEET NO :

1

14

Irrigation crossing Details
Chainage: 4+283
Length: 16.6 m
Width: 1 m
Height: 2 m
Remarks: Irrigation/Drain Crossing

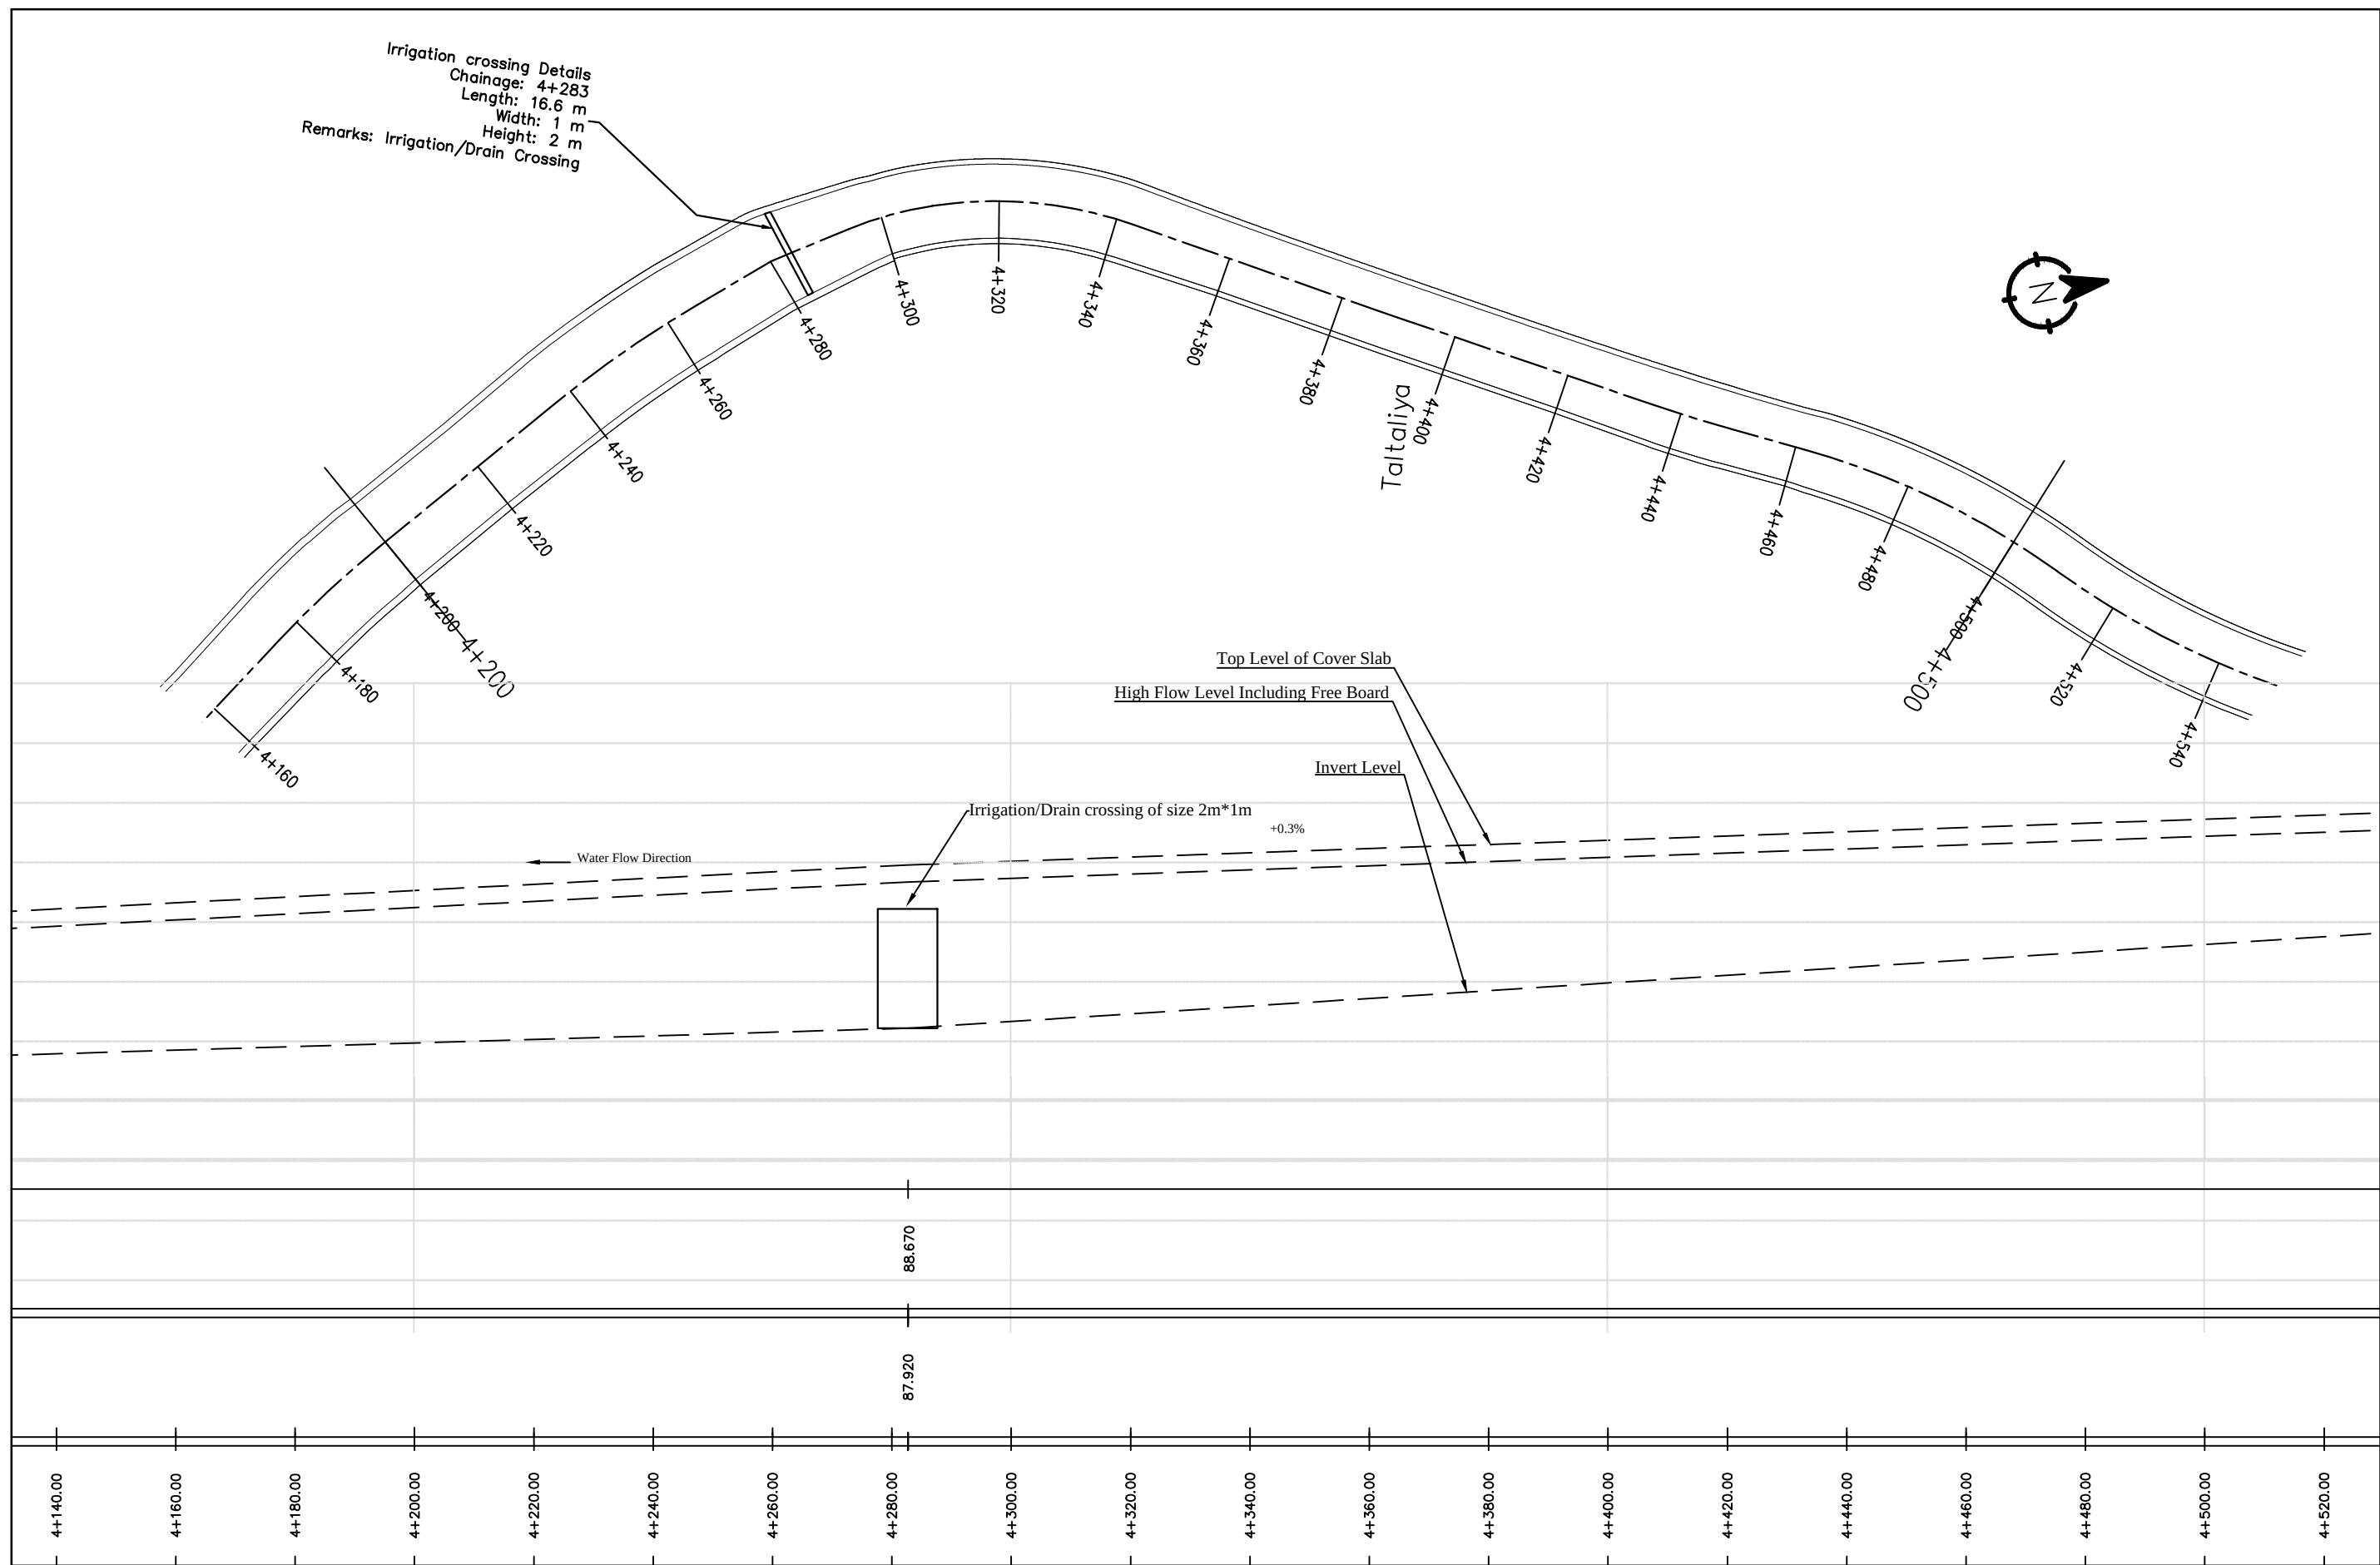

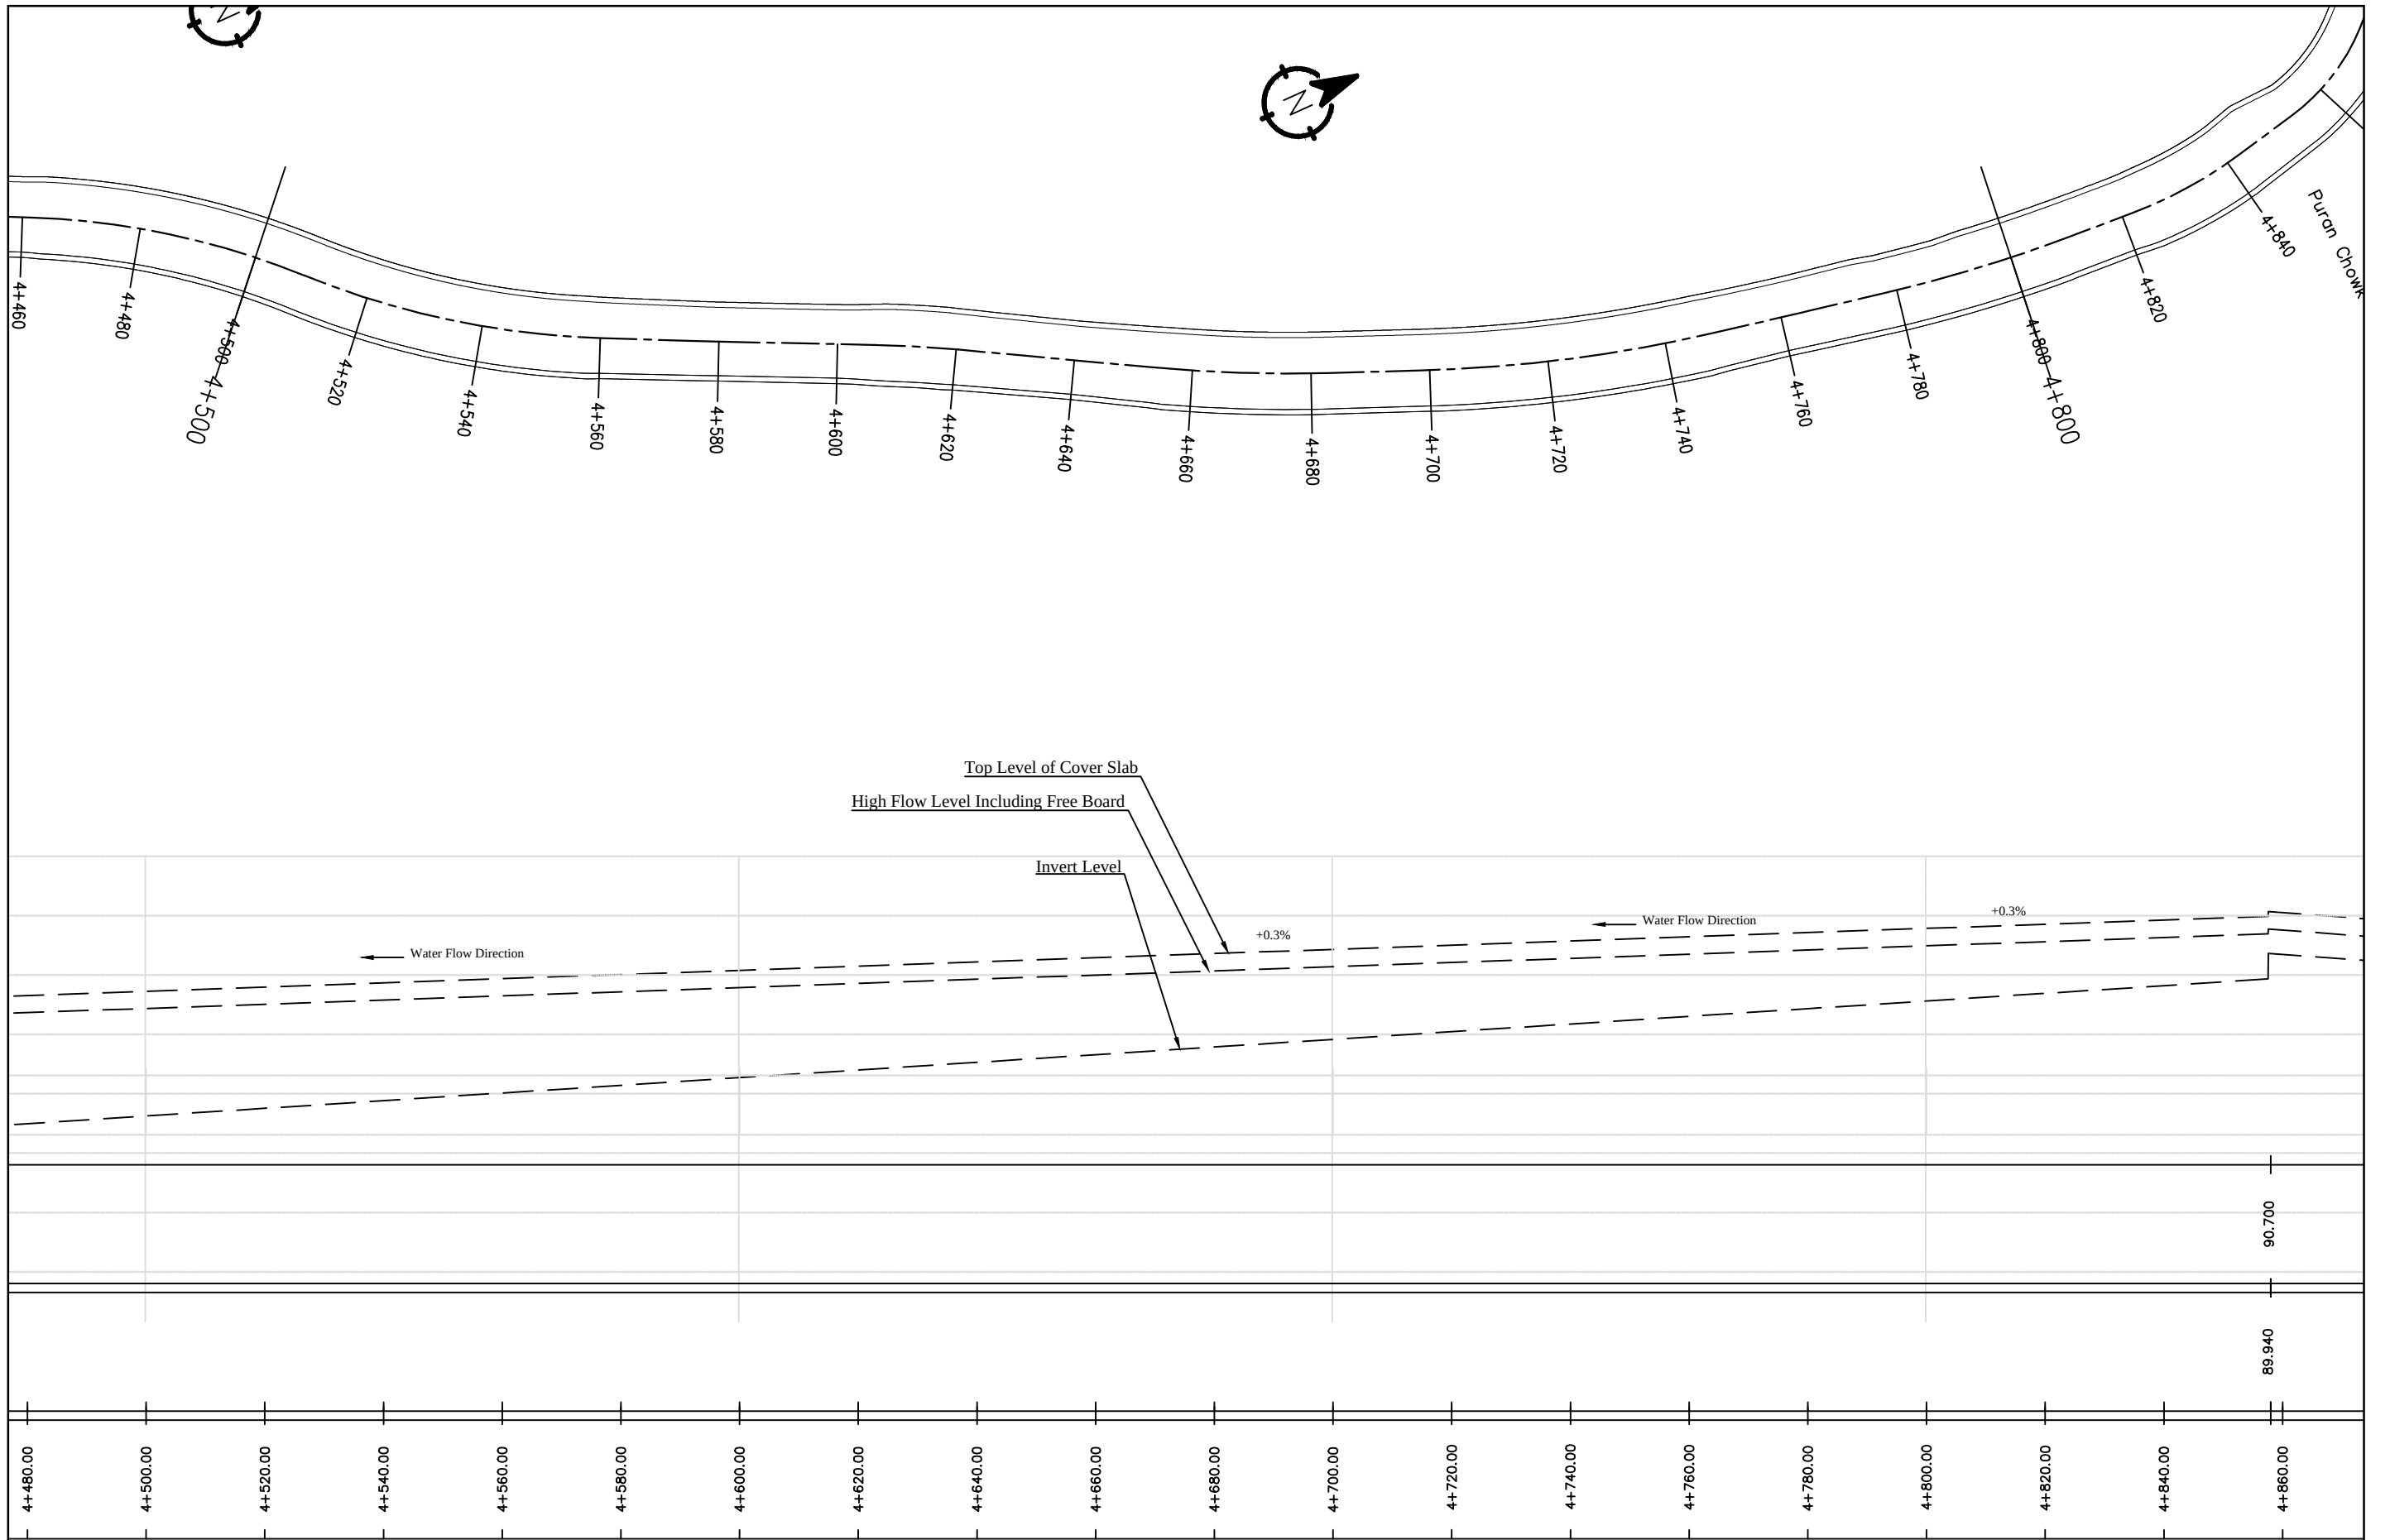

Nepal Urban Governance and Infrastructure Project (NUGIP)

Office of the Municipal Executive
Itahari Sub-Metropolitan City
Sunsari District, Koshi Province



CONSULTANT:
Plush Engineers and Architects (P.) Ltd. (PEA)
B.N. Consultancy Pvt. Ltd. (BN)
Soil Test Consultancy (P.) Ltd. (Soil Test)
Kathmandu, Nepal



Project Name:- Nepal Urban Governance
and Infrastructure Project (NUGIP)


DESIGNED BY :

DRAWN BY :

CHECKED BY :

APPROVED BY :

SCALE

 


Plan & Profile



4+500-4+800

DATE: Sep-2023


DRG NO : 1

SHEET NO : 16

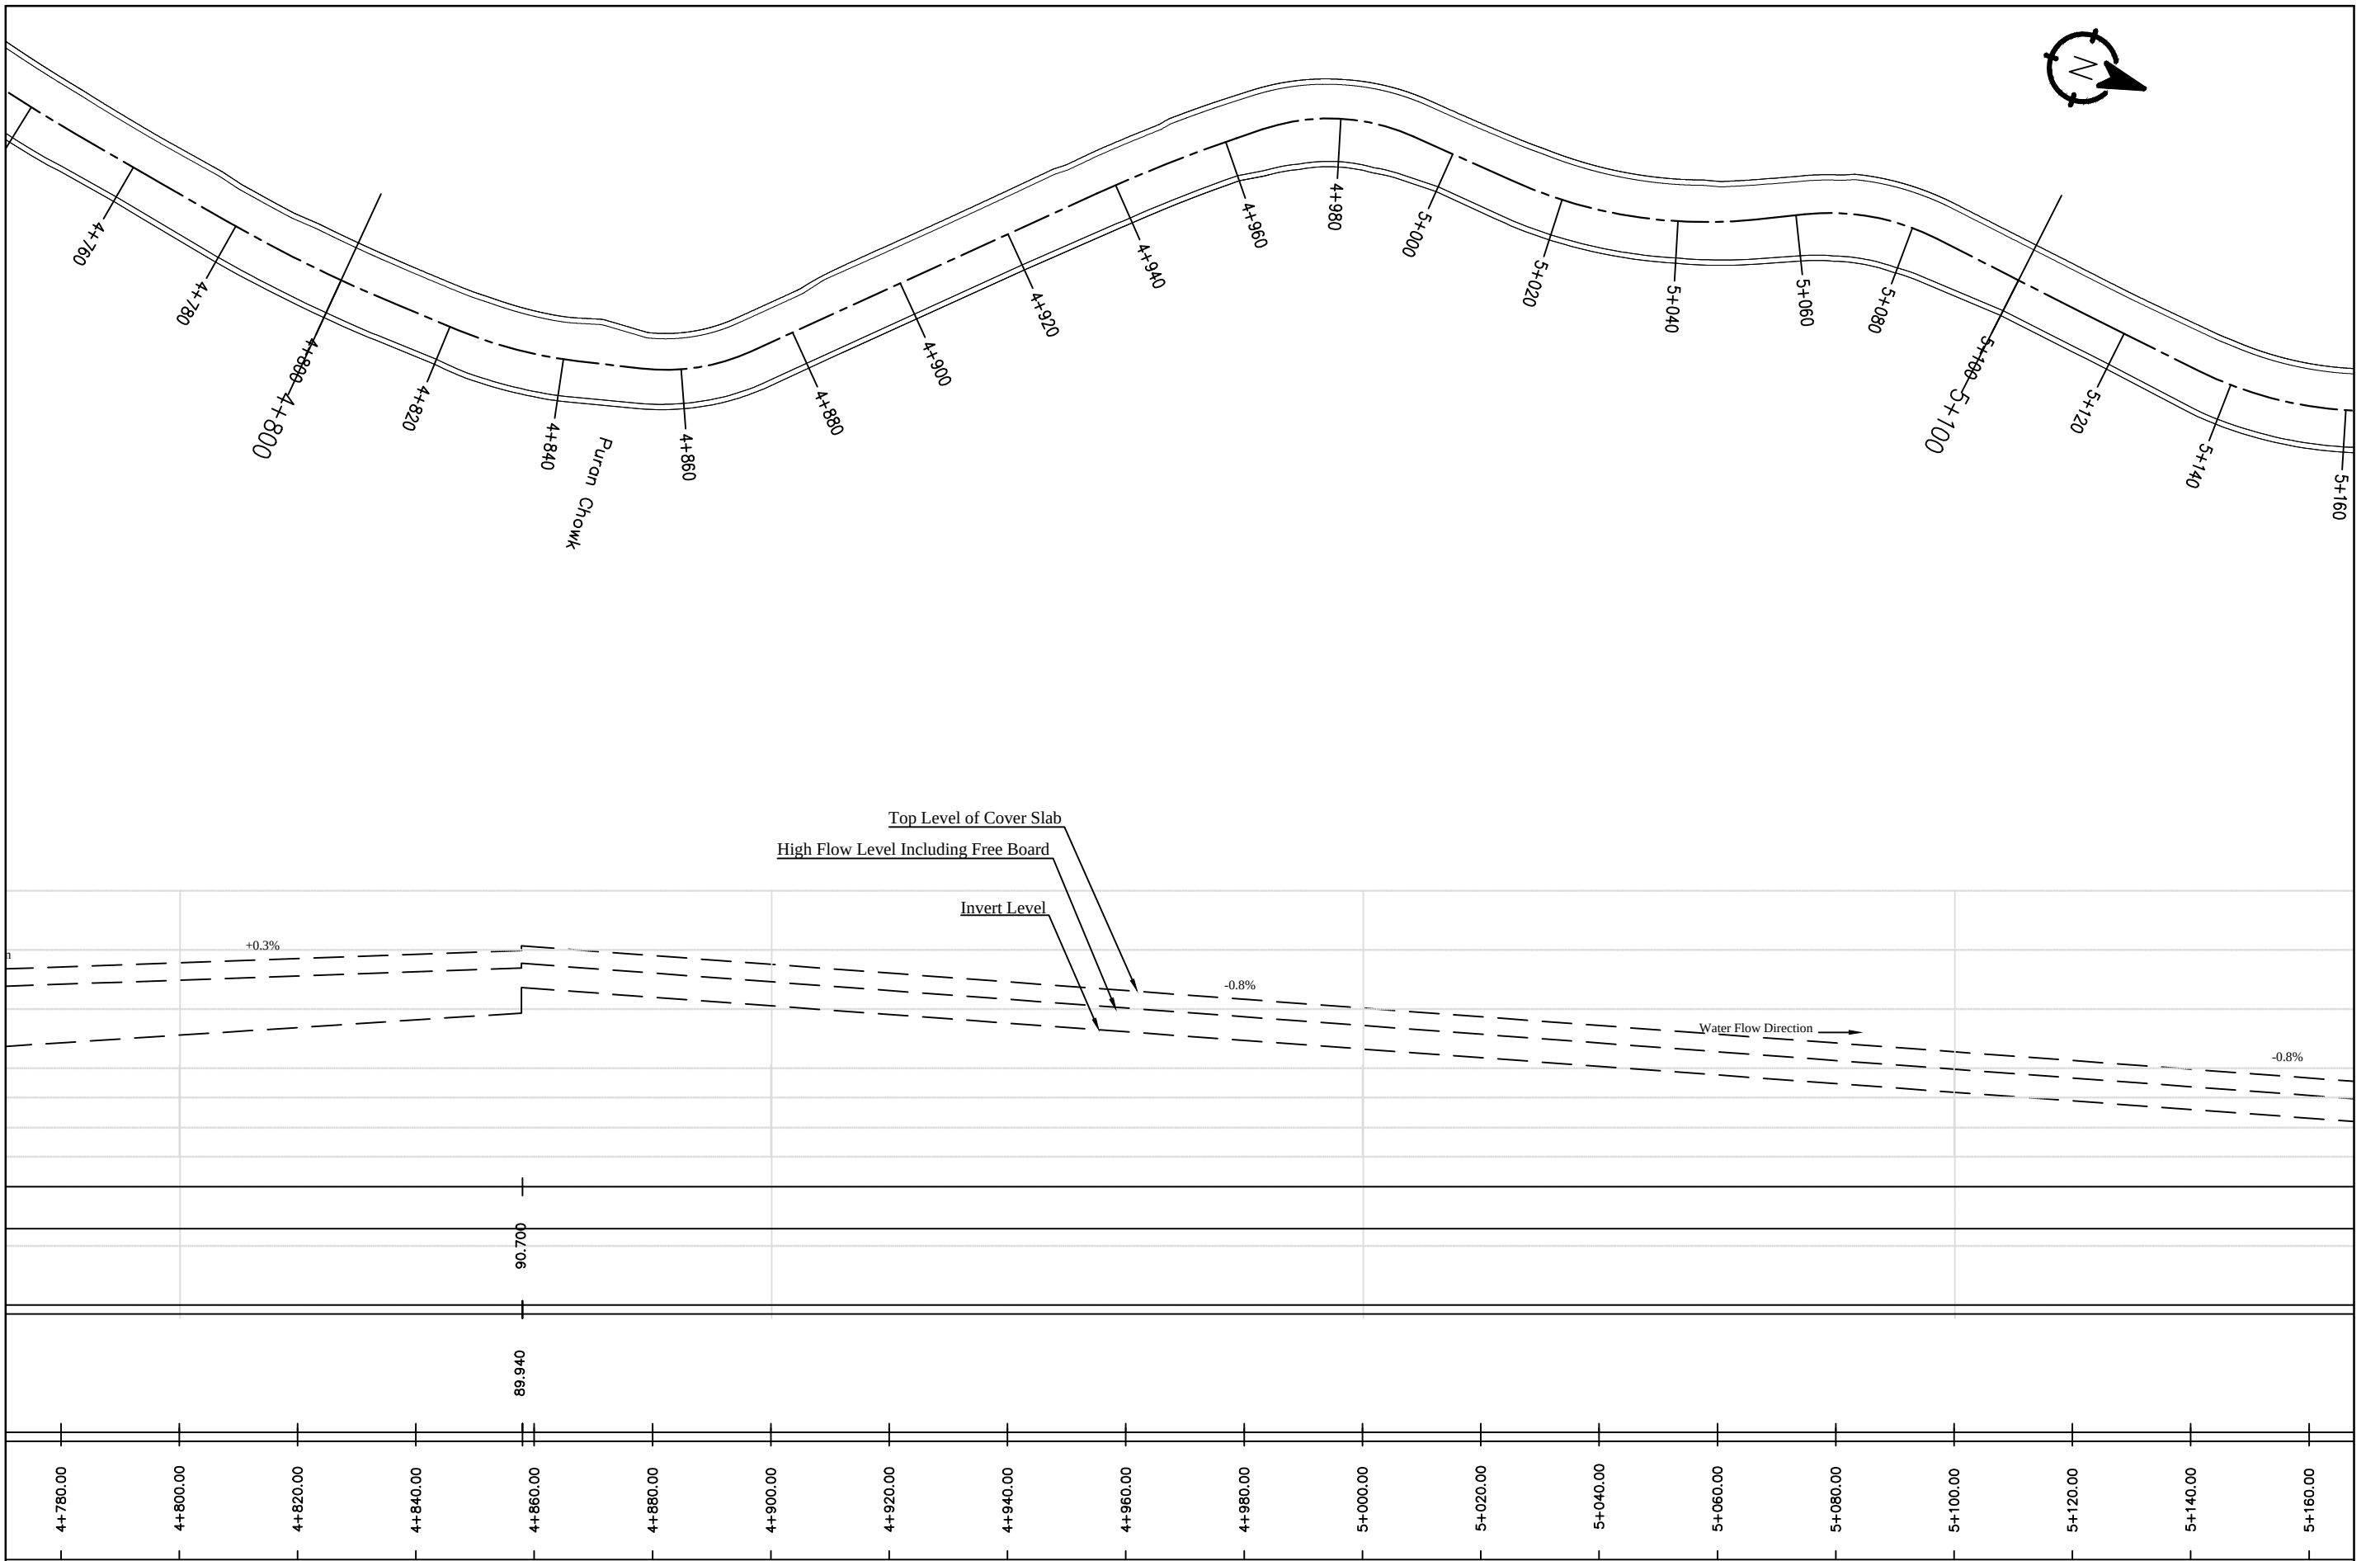

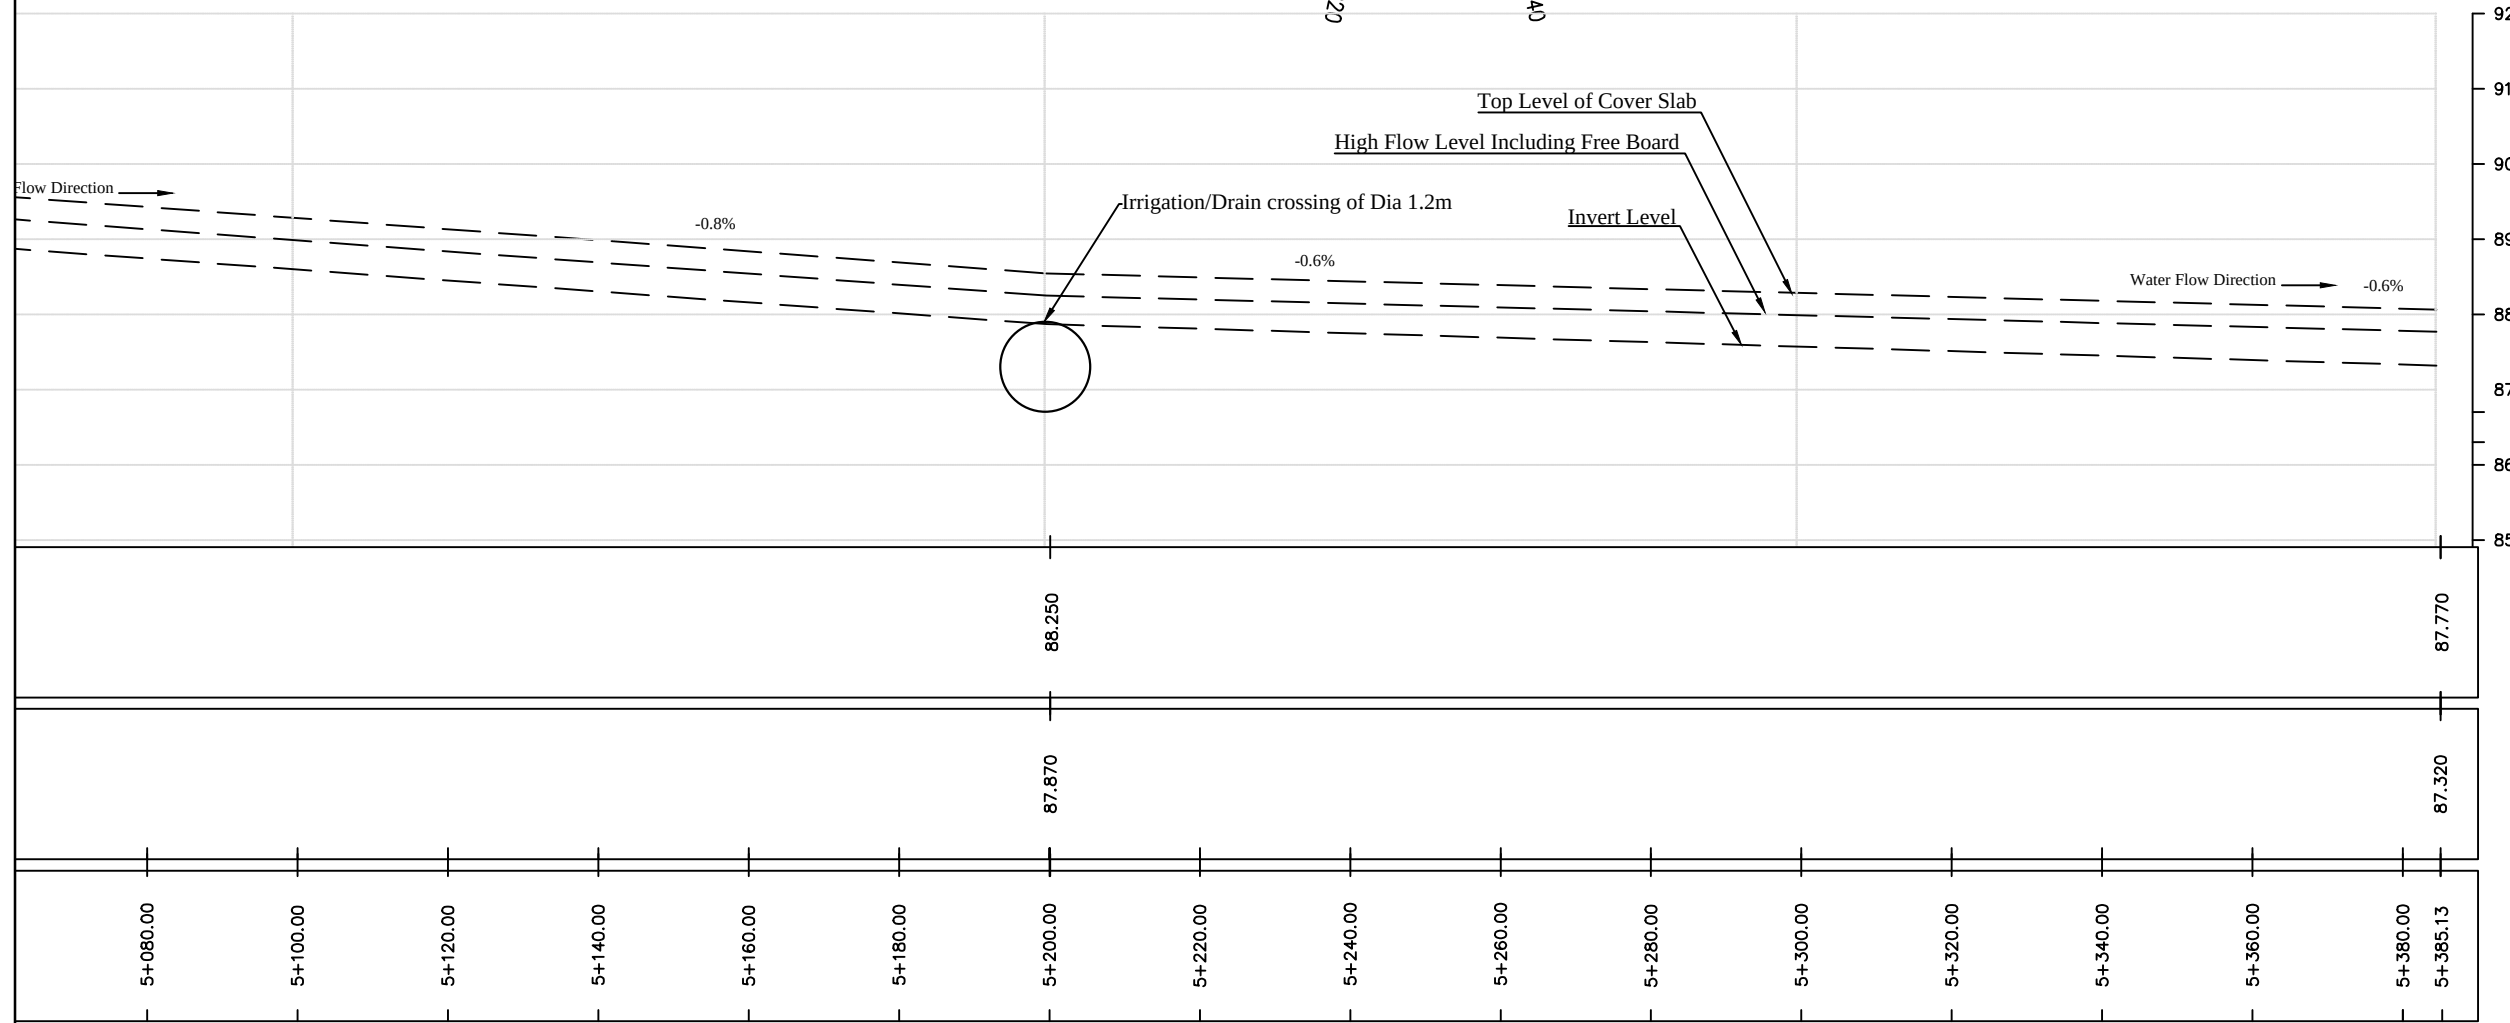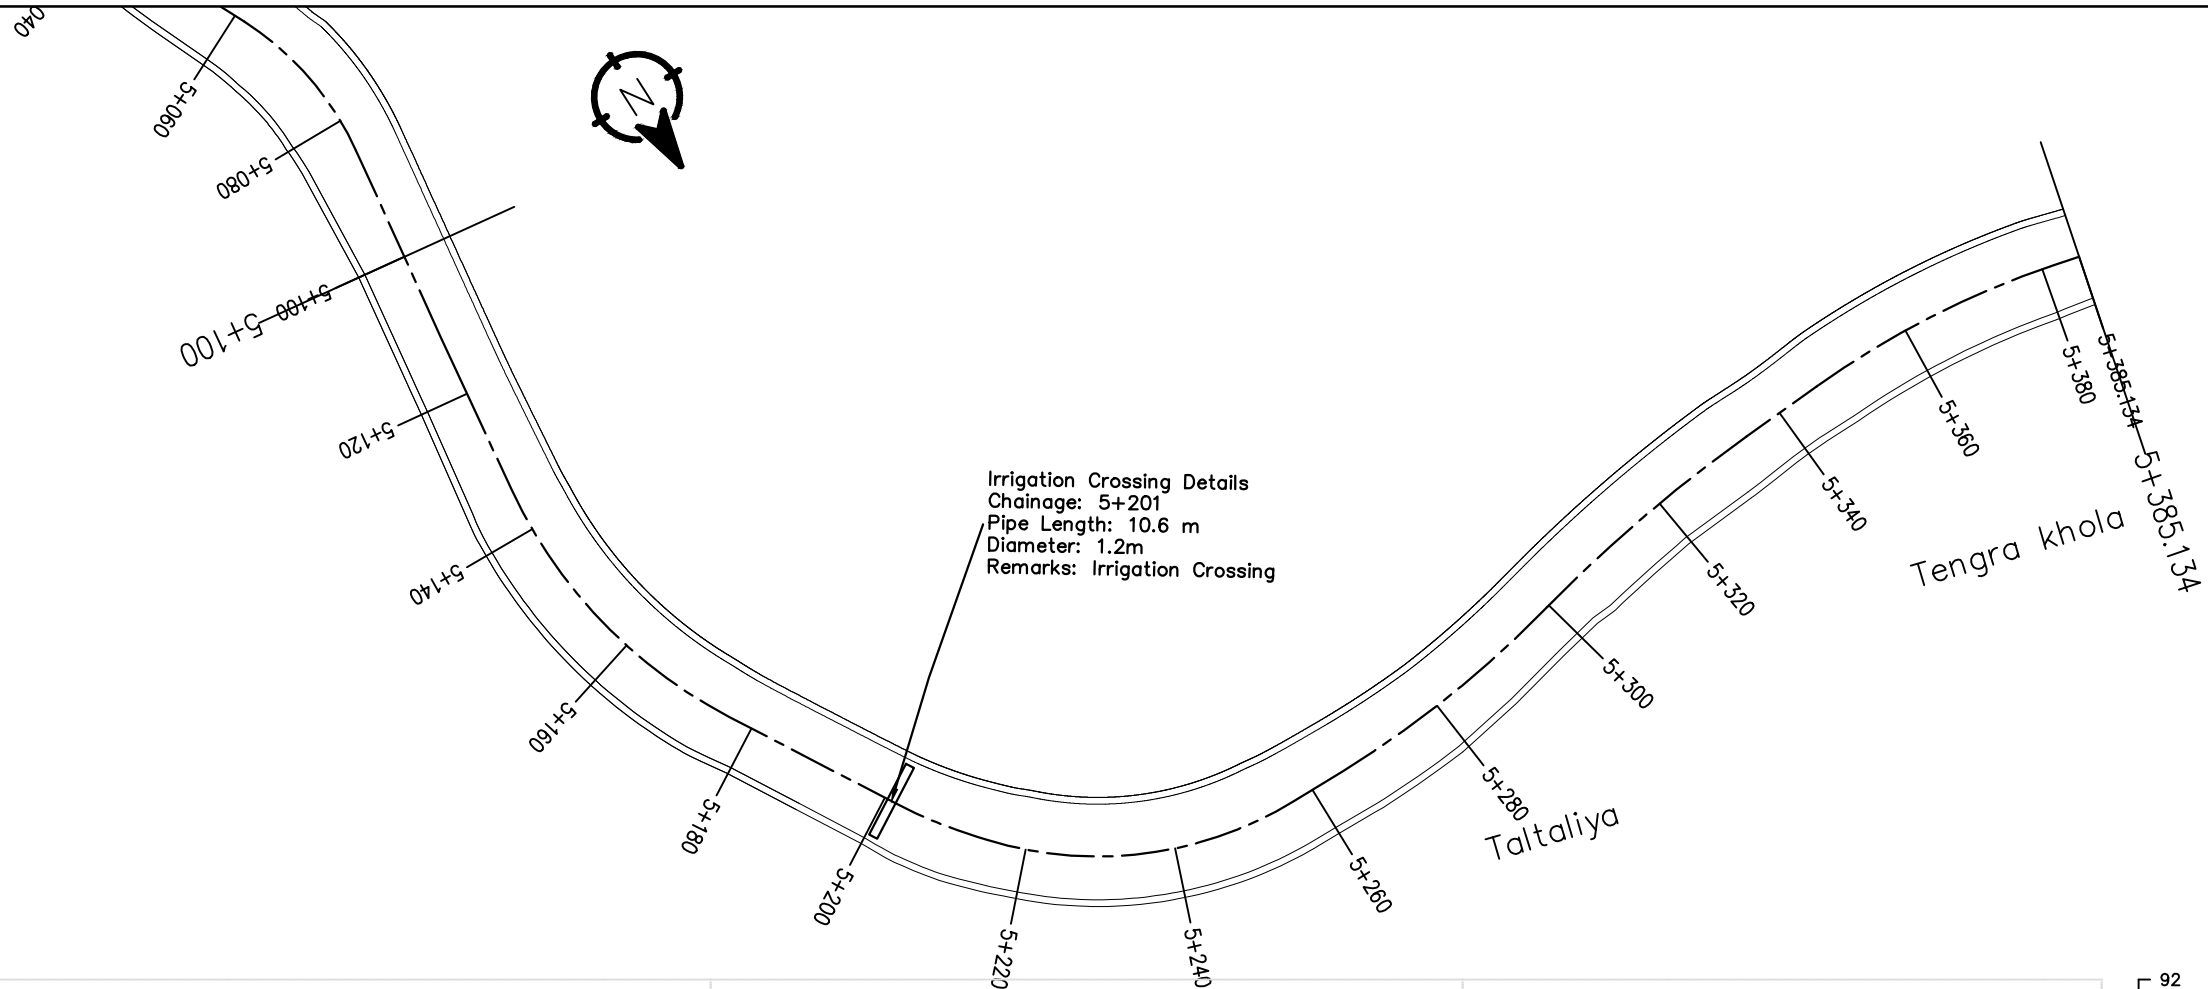


TYPICAL DRAWINGS

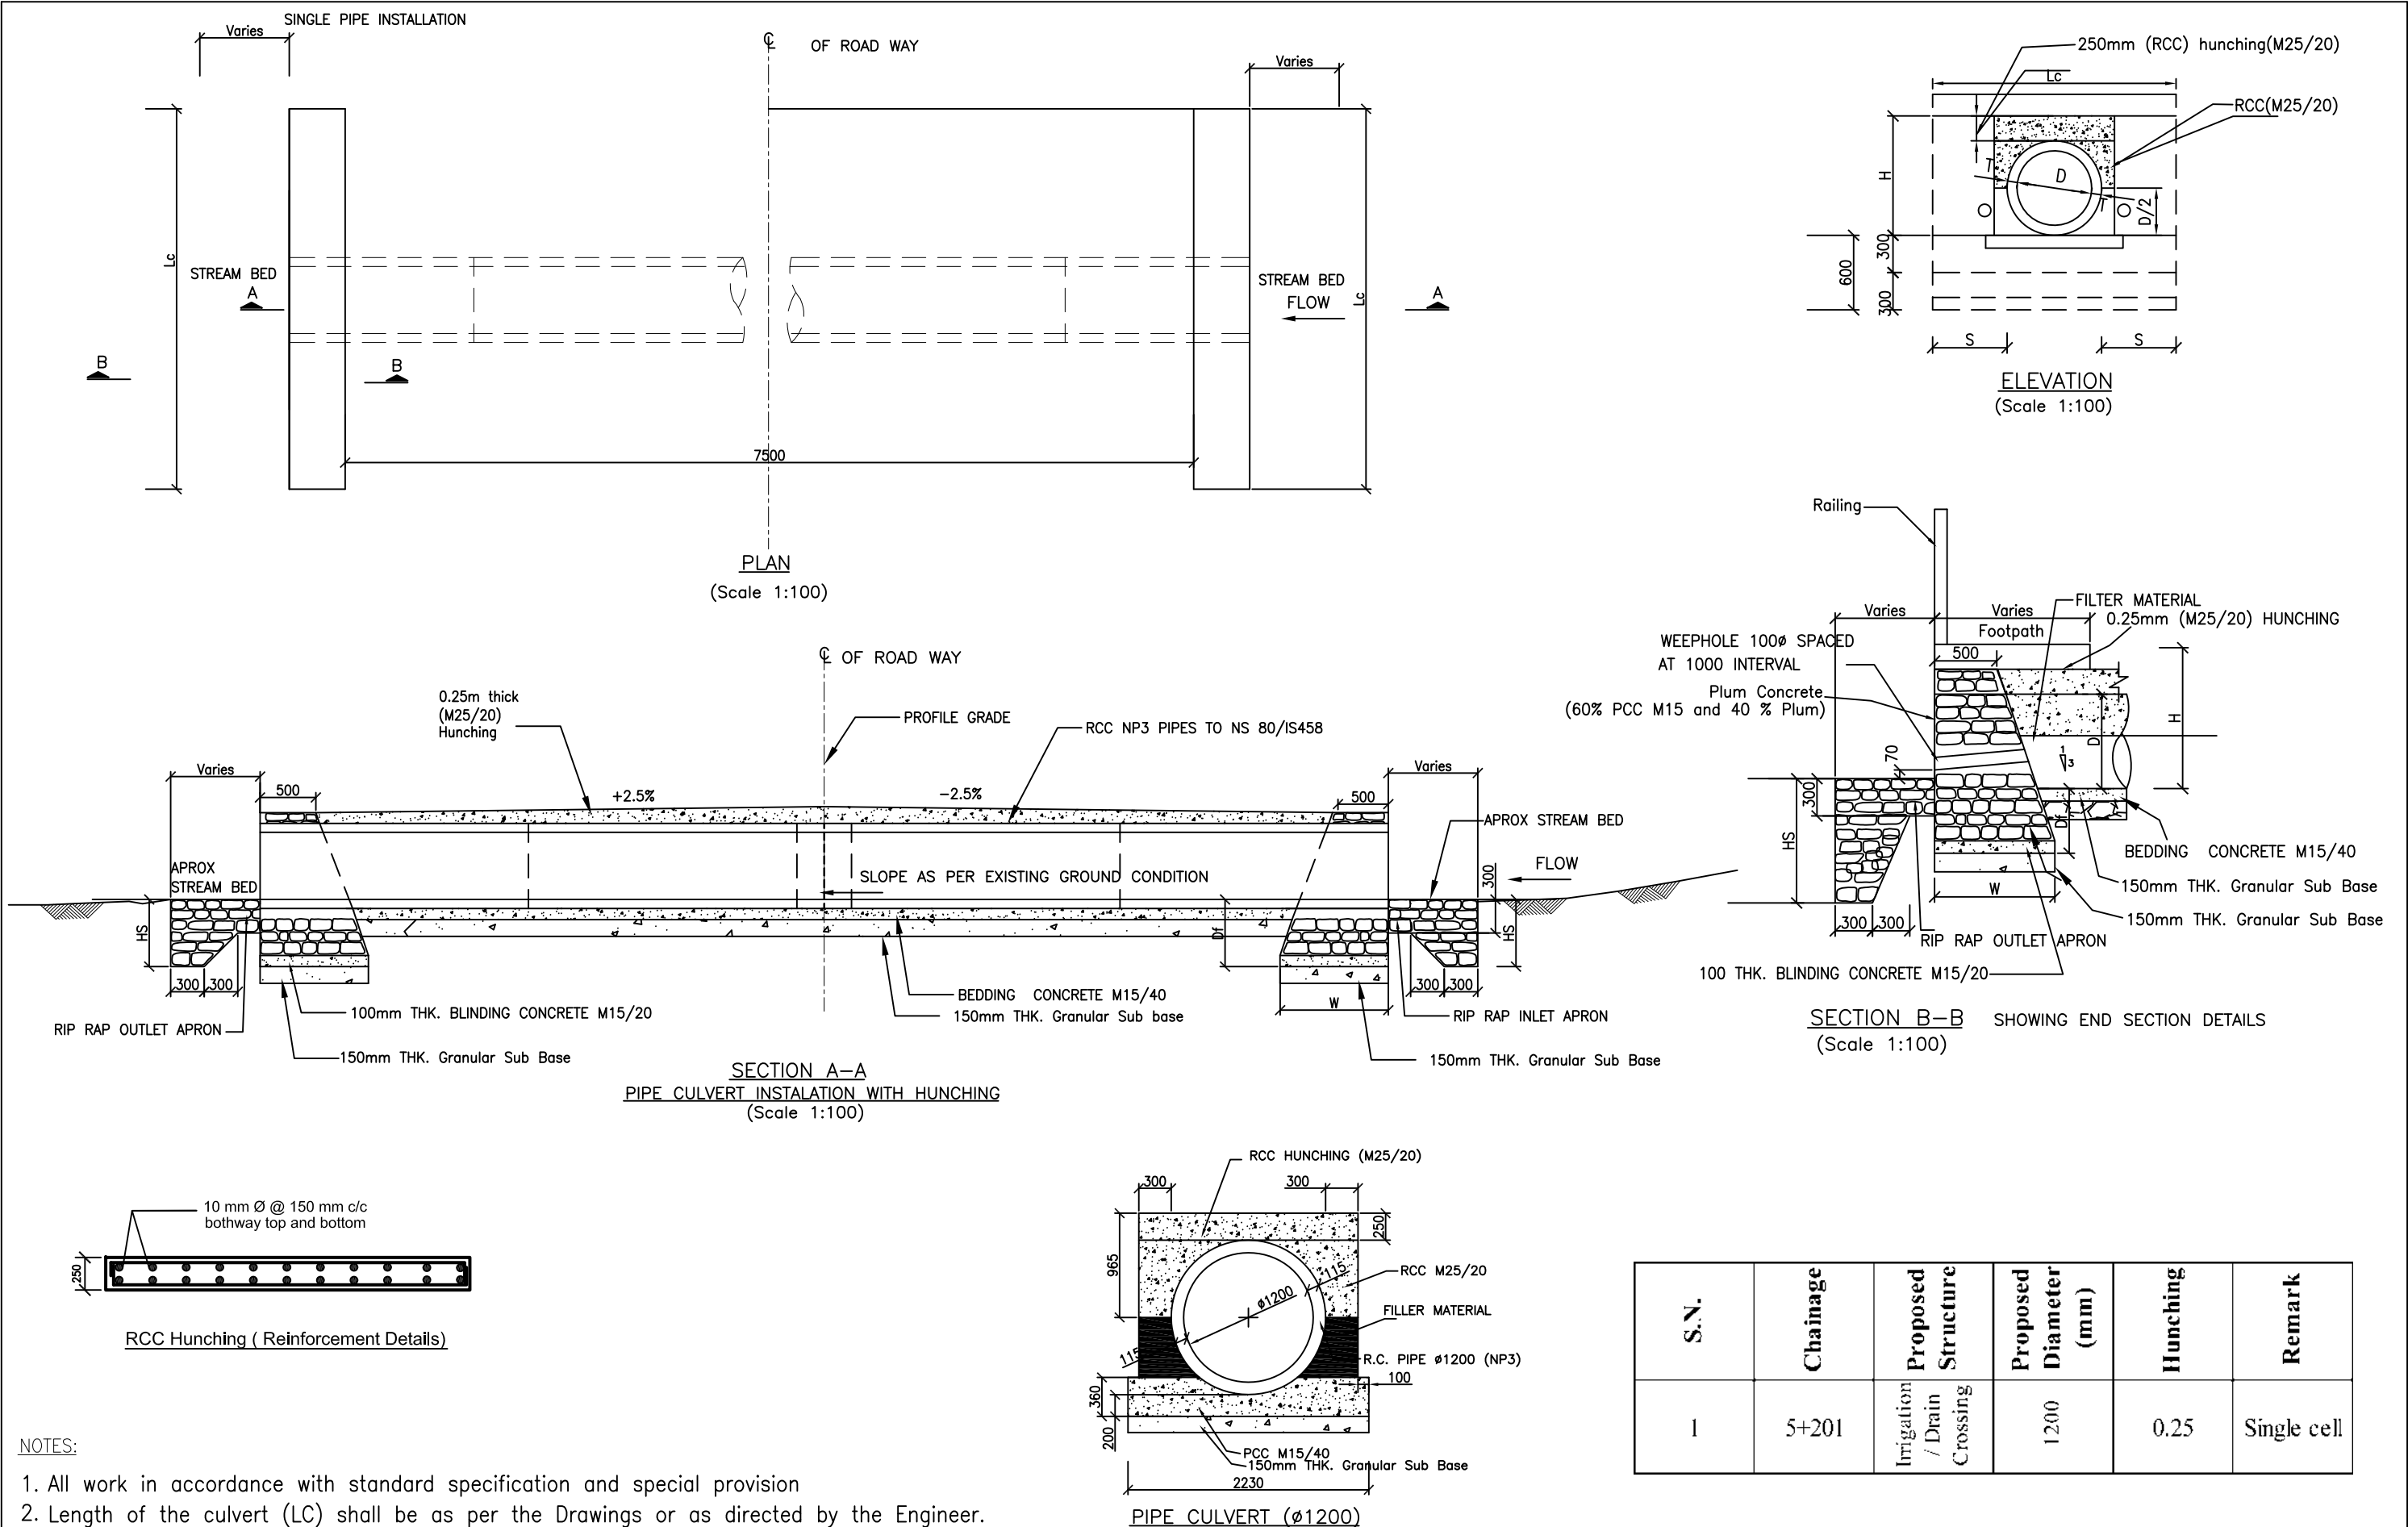


NOTES:

1. All work in accordance with standard specification and special provision
2. Length of the culvert (LC) shall be as per the Drawings or as directed by the Engineer.
3. Dimension of the wing wall will vary as per site condition which should be as directed by the Engineer.
4. Top of head wall must be flushed with the formation level.

S.N.	Chainage	Proposed Structure	Proposed Diameter (mm)	Hunching	Remark
1	5+201	Irrigation / Drain Crossing	1200	0.25	Single cell

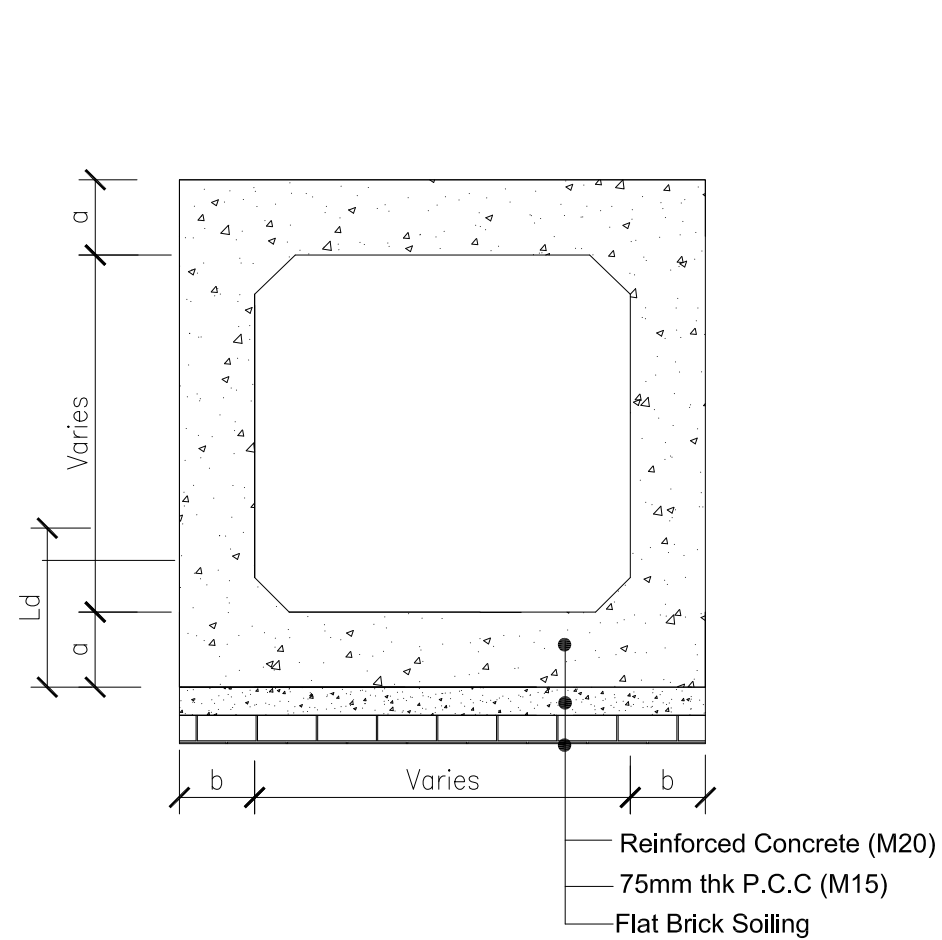

Irrigation Crossing

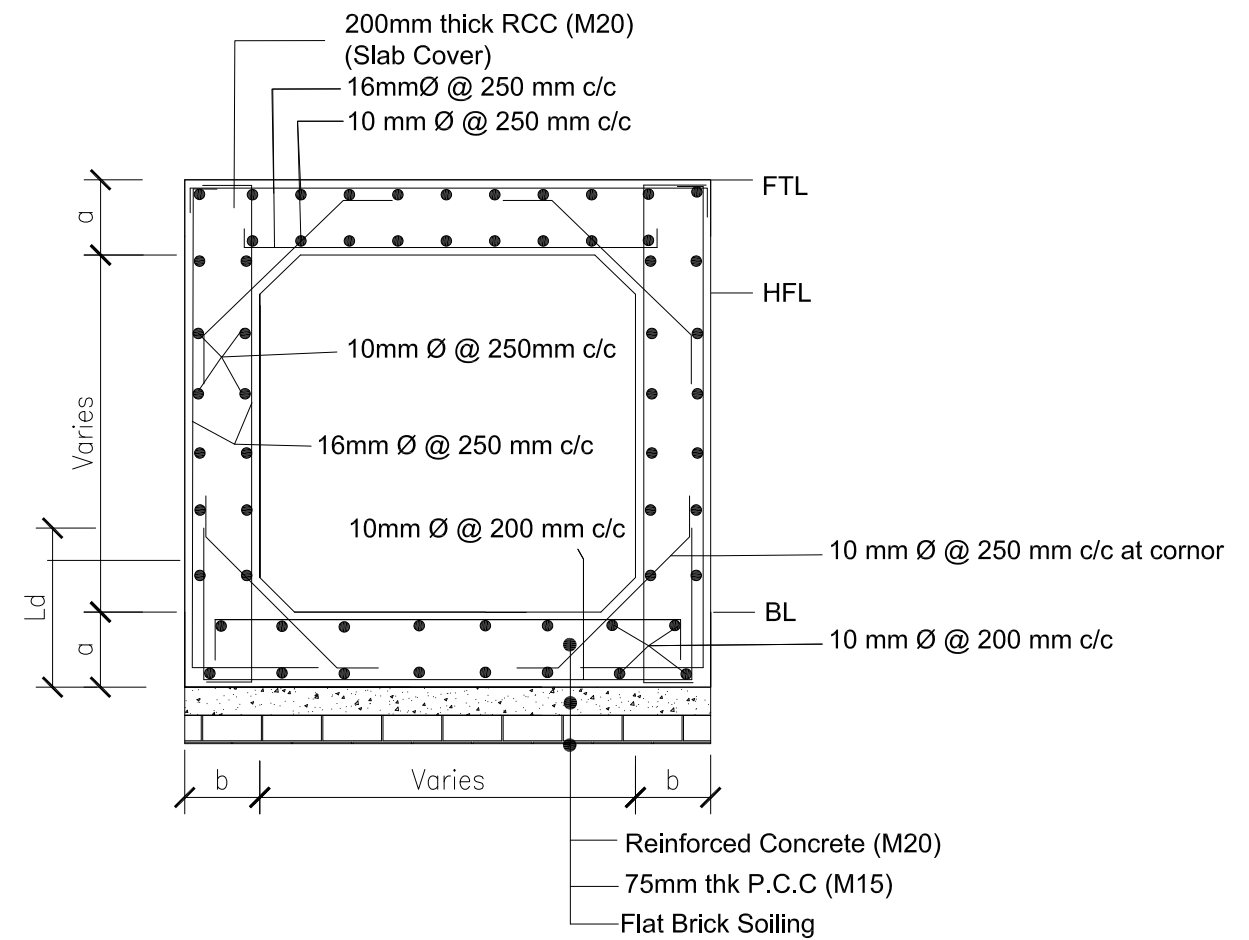

Reinforcement Details at Irrigation Crossing


S.N.	Chainage	Proposed Structure	Proposed Size (H*W)	a (m)	b (m)
1	3+080	Irrigation Crossing	1*1	0.2	0.2
2	3+866	Irrigation Crossing	1*1	0.2	0.2
3	3+953	Irrigation Crossing	1*1	0.2	0.2
4	4+283	Irrigation Crossing	2*1	0.25	0.25



Nepal Urban Governance and Infrastructure Project (NUGIP)
Office of the Municipal Executive
Itahari Sub-Metropolitan City
Sunsari District, Koshi Province



CONSULTANT:
Plush Engineers and Architects (P.) Ltd. (PEA)
B.N. Consultancy Pvt. Ltd. (BN)
Soil Test Consultancy (P.) Ltd. (Soil Test)
Kathmandu, Nepal

 

Project Name:- Nepal Urban Governance and Infrastructure Project (NUGIP)

SHEET TITLE:

Irrigation Crossing

DESIGNED BY:

Date: 2023

DRAWN BY:


Scale:

CHECKED BY:


Chainage:

APPROVED BY:

Sheet No: 2

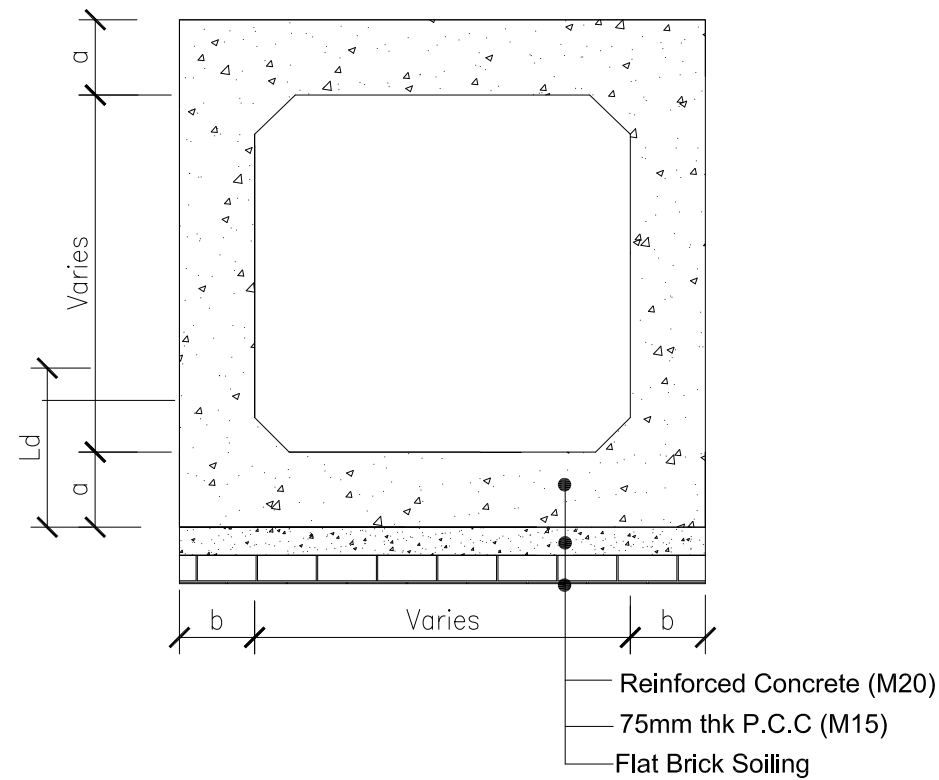

Drain Crossing

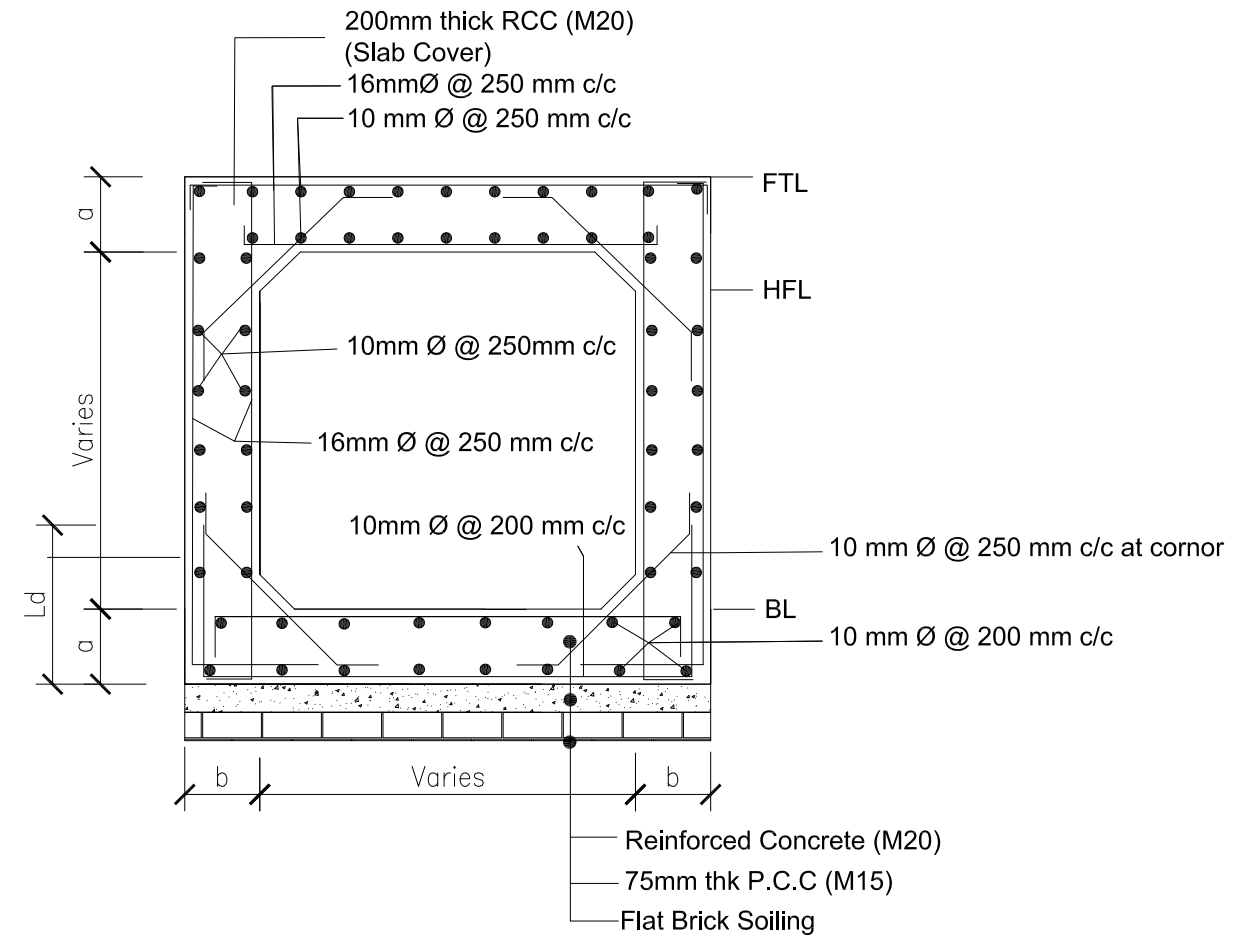

Reinforcement Details at Drain Crossing

S.N.	Chainage	Proposed Structure	Proposed Size (H*W)	Cover Slab/ Hunching	a (m)	b (m)
1	1+278	Drain Crossing	1.5*1	0.2	0.2	0.2
2	1+567	Drain Crossing	1*1	0.2	0.2	0.2
3	2+160	Drain Crossing	1*1	0.2	0.2	0.2
4	3+010	Drain Crossing	1*1	0.2	0.2	0.2
5	3+597	Drain Crossing	1*2	0.25	0.25	0.25



Nepal Urban Governance and Infrastructure Project (NUGIP)
Office of the Municipal Executive
Itahari Sub-Metropolitan City
Sunsari District, Koshi Province

CONSULTANT:
Plush Engineers and Architects (P.) Ltd. (PEA)
B.N. Consultancy Pvt. Ltd. (BN)
Soil Test Consultancy (P.) Ltd. (Soil Test)
Kathmandu, Nepal

Project Name:- Nepal Urban Governance and Infrastructure Project (NUGIP)

SHEET TITLE:

Drain Crossing

DESIGNED BY:

Date: 2023

DRAWN BY:


Scale:

CHECKED BY:

Chainage:

APPROVED BY:

Sheet No: 1

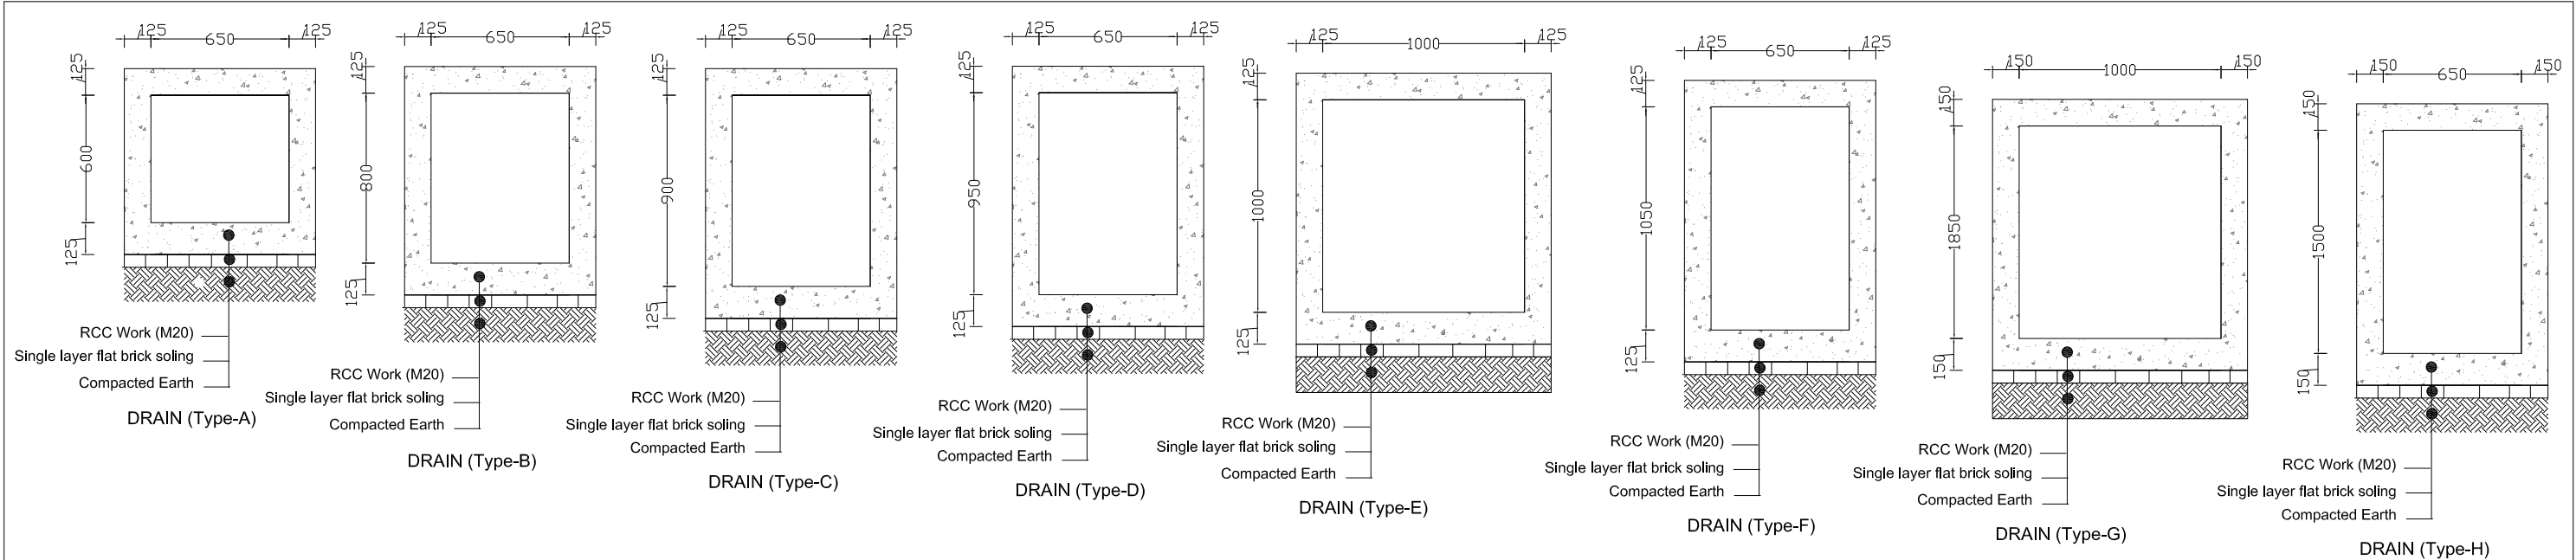

Summary of of Road Side Drain-Left sides

CH		Length	Width	Final Gross Depth	Catageroy	Remarks
From	To	L	b	D		
Km+m		m	m	m		
1+567.0	1+440.0	654.45	0.65	0.60	A	RCC Rectangular Drain
4+857.7	5+200.3					
5+200.3	5+385.2					
2+160.0	1+567.0	1102.87	0.65	0.80	B	
3+009.9	2+500.0					
0+660	0+000.0	1234.80	0.65	0.90	C	
4+857.7	4+282.9					
1+277.7	0+660	957.70	0.65	0.95	D	
2+500.0	2+160.0					
1+440.0	1+277.7	162.30	0.65	1.50	H	

Summary of of Irrigation/Drain Structure-Left sides

CH		Length	Average Width	Average Final Gross Depth	Catageroy	Remarks
From	To	L	b	D		
Km+m		m	m	m		
3+597.0	3+009.9	587.13	0.65	1.05	F	RCC Irrigation/ Drain
4+282.9	3+597.0	685.90	1.00	1.85	G	

Summary of of Road Side Drain-Right sides

CH		Length	Width	Final Gross Depth	Catageroy	Remarks
From	To	L	b	D		
Km+m		m	m	m		
1+567.0	1+277.7	816.75	0.65	0.60	A	RCC Rectangular Drain
4+857.7	5+200.3					
5+200.3	5+385.2					
2+160.0	1+567.0	1102.87	0.65	0.80	B	
3+009.9	2+500.0					
4+857.7	4+282.9	574.80	0.65	0.90	C	
1+277.7	0+600.0	1017.70	0.65	0.95	D	
2+500.0	2+160.0					
0+600.0	0+000.0	600.00	1.00	1.00	E	

Summary of of Irrigation/Drain Structure-Right sides

CH		Length	Average Width	Average Final Gross Depth	Catageroy	Remarks
From	To	L	b	D		
Km+m		m	m	m		
3+597.0	3+009.9	587.13	0.65	1.05	F	RCC
4+282.9	3+597.0	685.90	1.00	1.85	G	Irrigation/



Nepal Urban Governance and Infrastructure Project (NUGIP)
Office of the Municipal Executive
Itahari Sub-Metropolitan City
Sunsari District, Koshi Province

CONSULTANT:
Plush Engineers and Architects (P.) Ltd. (PEA)
B.N. Consultancy Pvt. Ltd. (BN)
Soil Test Consultancy (P.) Ltd. (Soil Test)
Kathmandu, Nepal

Project Name:- Nepal Urban Governance and Infrastructure Project (NUGIP)

SHEET TITLE:

Typical Side Drain

DESIGNED BY:

DRAWN BY:

CHECKED BY:


APPROVED BY:

Date: 2023


Scale:

Chainage:


Sheet No: 1

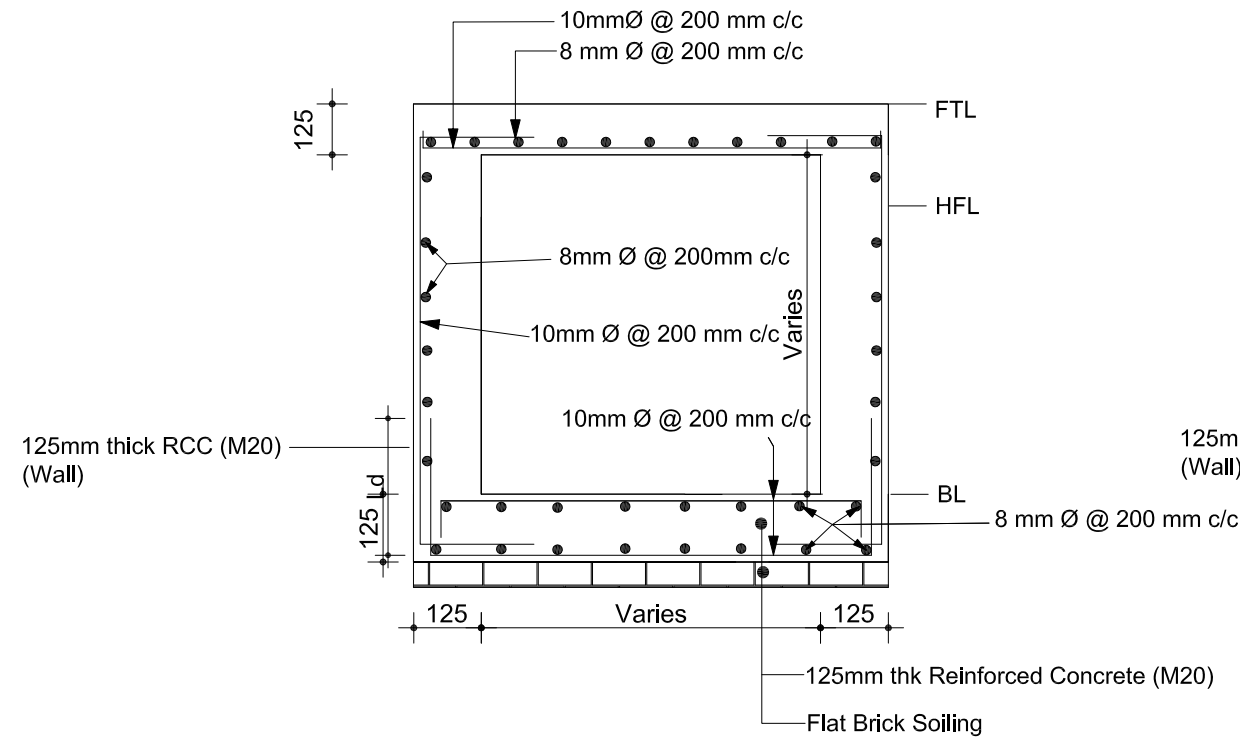


Reinforcement Details at Section 1-1

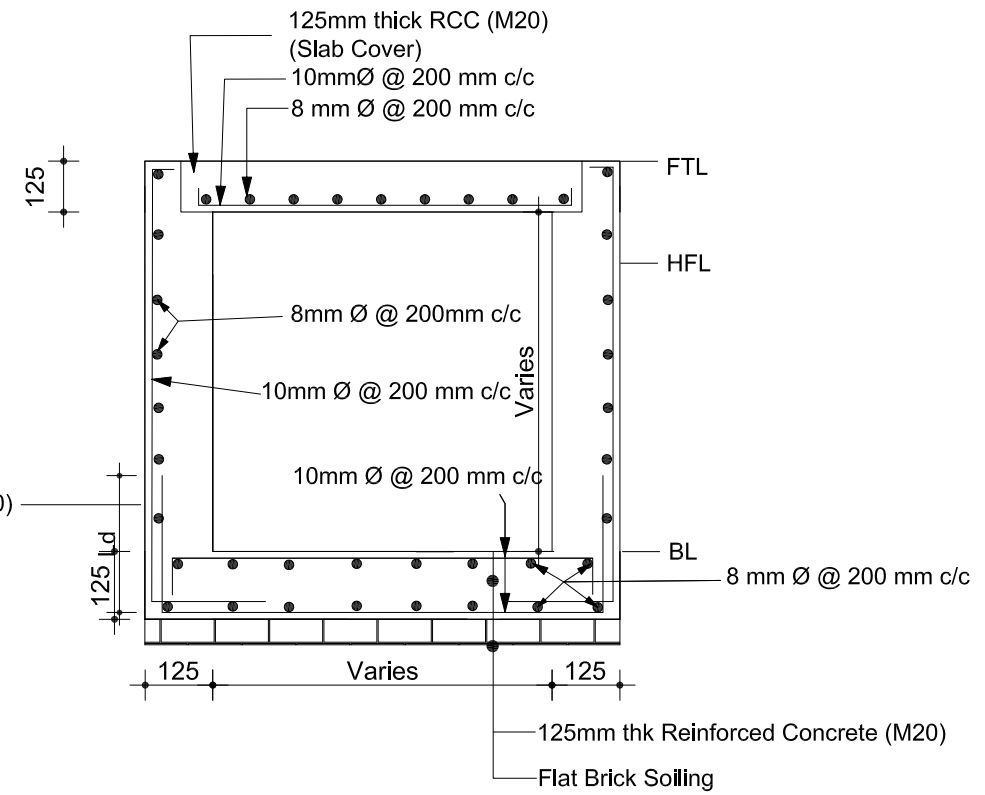


Reinforcement Details at Section 2-2

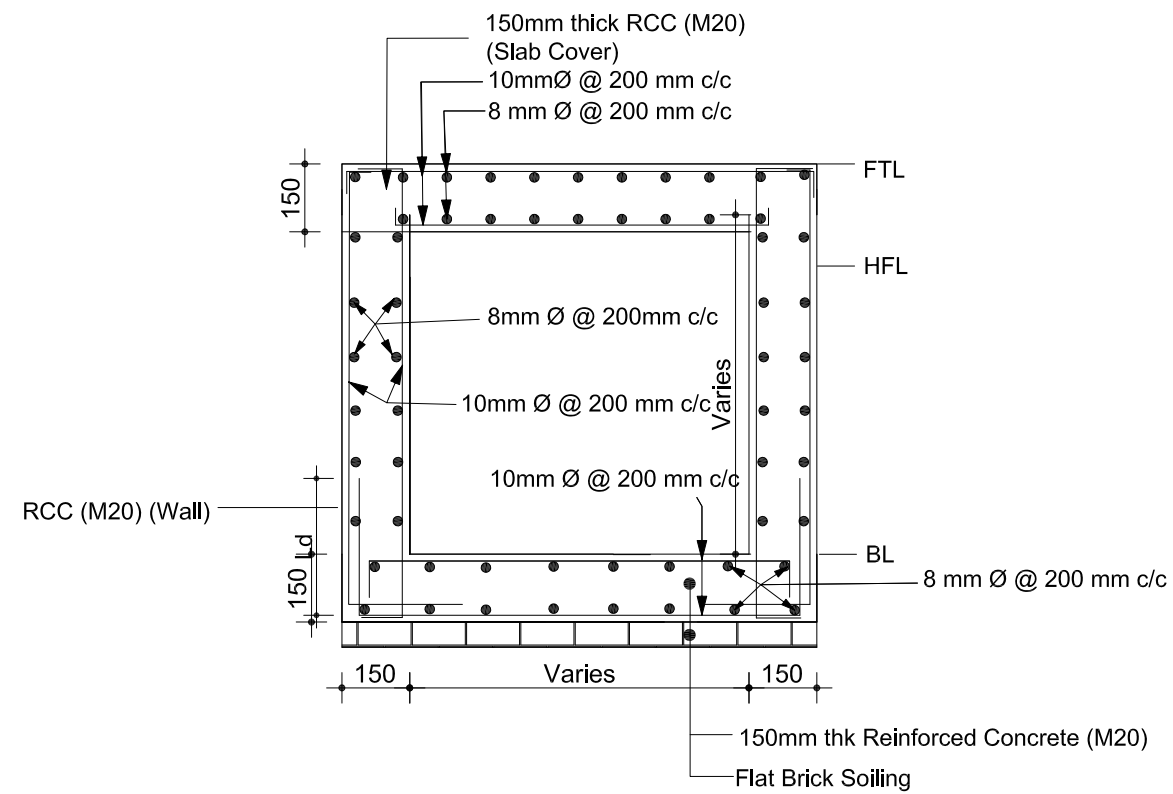


Reinforcement Details at Road Crossing

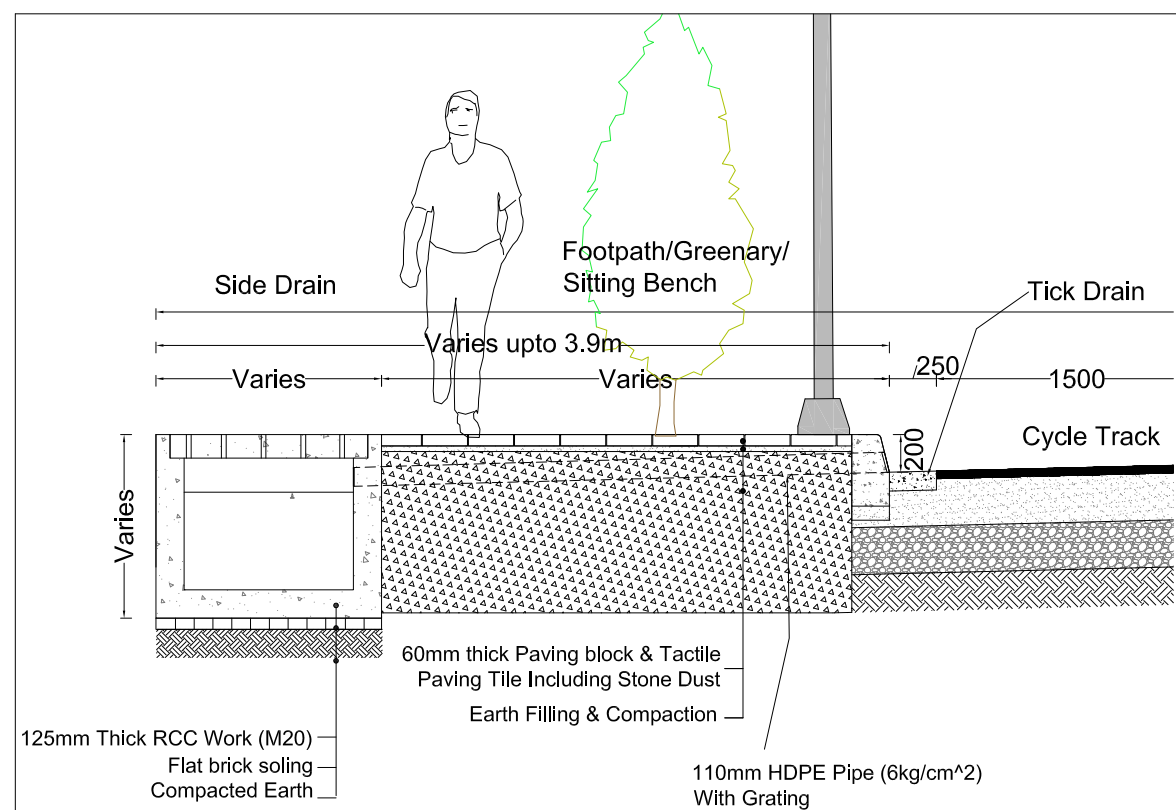


Typical Cross Section of Footpath (Type I)

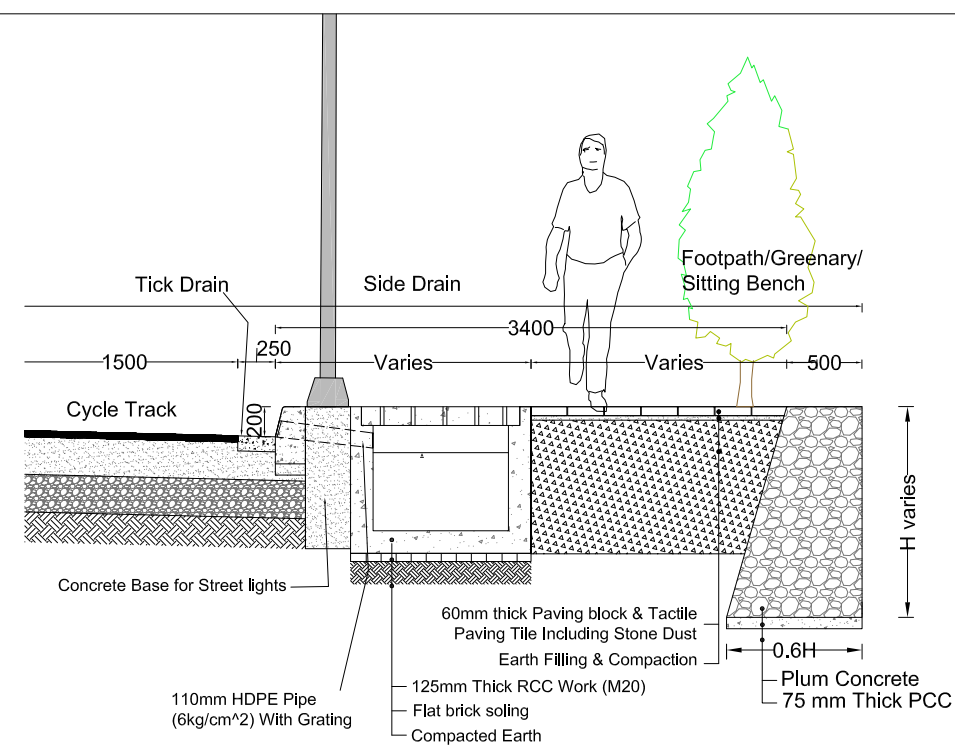


Typical Cross Section of Footpath (Type II)

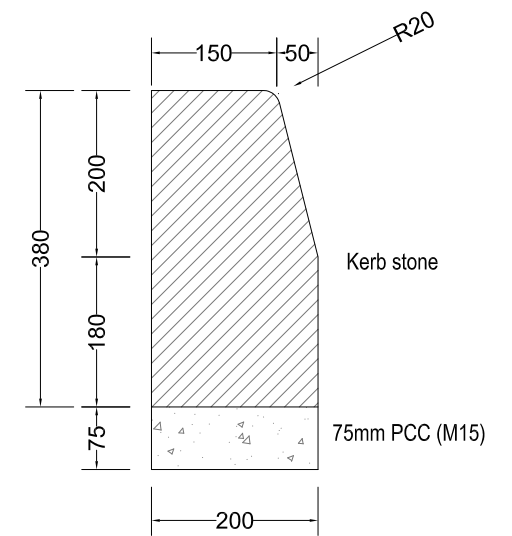


KERB STONE DETAILS

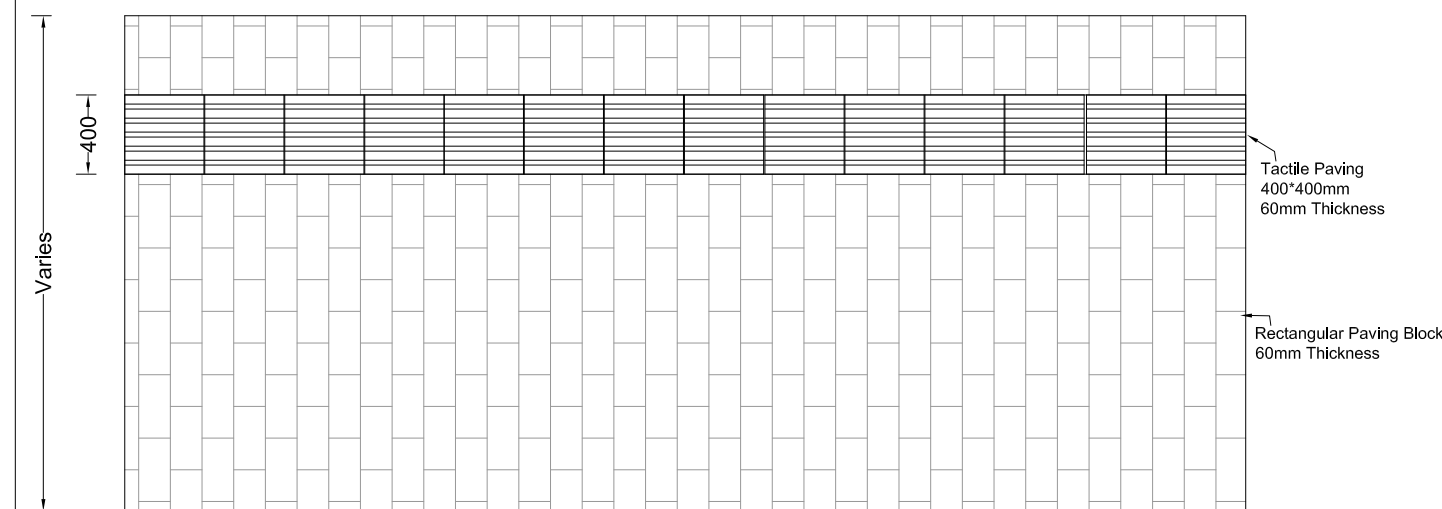


Footpath Plan (Type -I)

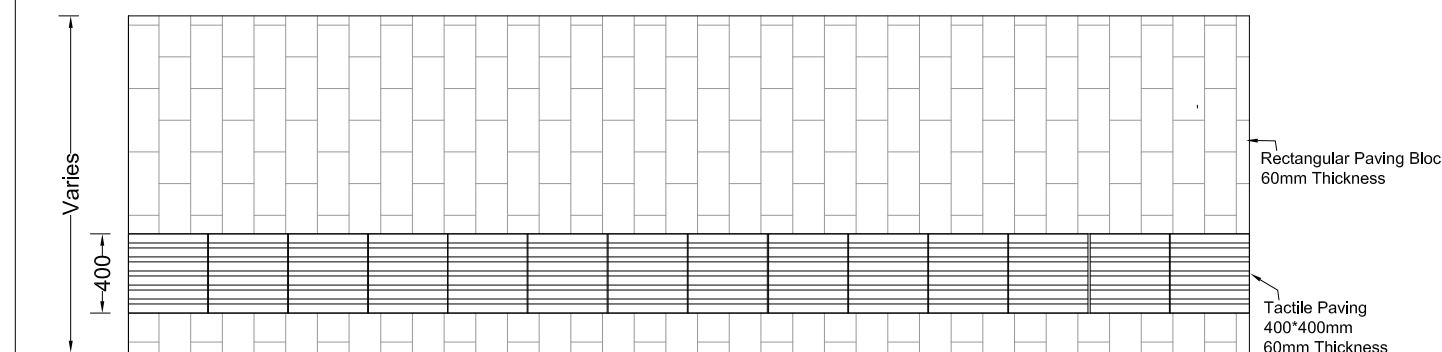


Footpath Plan (Type -II)

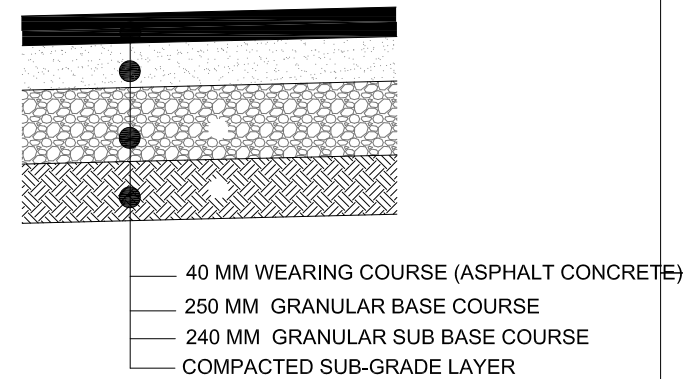


Typical Cross Section of Pavement

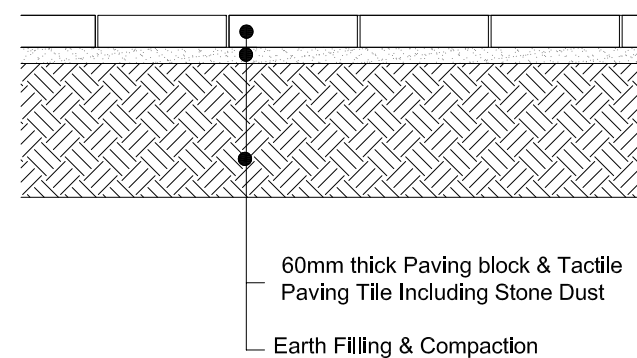

FOOTPATH DETAILS

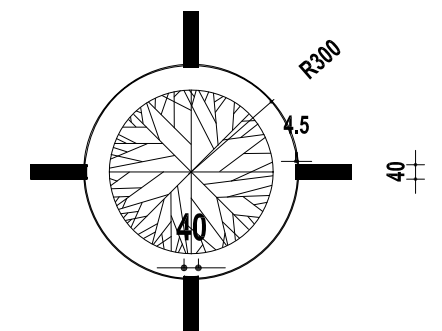

Tree Plantation (plan)

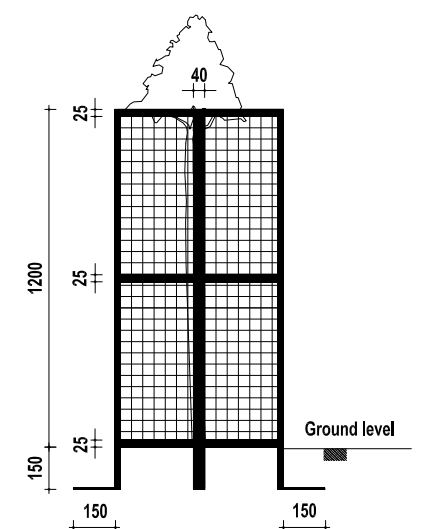

Tree Plantation with protection (Elevation)



Nepal Urban Governance and Infrastructure Project (NUGIP)
Office of the Municipal Executive
Itahari Sub-Metropolitan City
Sunsari District, Koshi Province



CONSULTANT:
Plush Engineers and Architects (P.) Ltd. (PEA)
B.N. Consultancy Pvt. Ltd. (BN)
Soil Test Consultancy (P.) Ltd. (Soil Test)
Kathmandu, Nepal



Project Name:- Nepal Urban Governance and Infrastructure Project (NUGIP)

SHEET TITLE:

Footpath Details and Tree Plantation Details

DESIGNED BY:

DRAWN BY:

CHECKED BY:


APPROVED BY:

Date: 2023

Scale:

Chainage:

Sheet No: 1

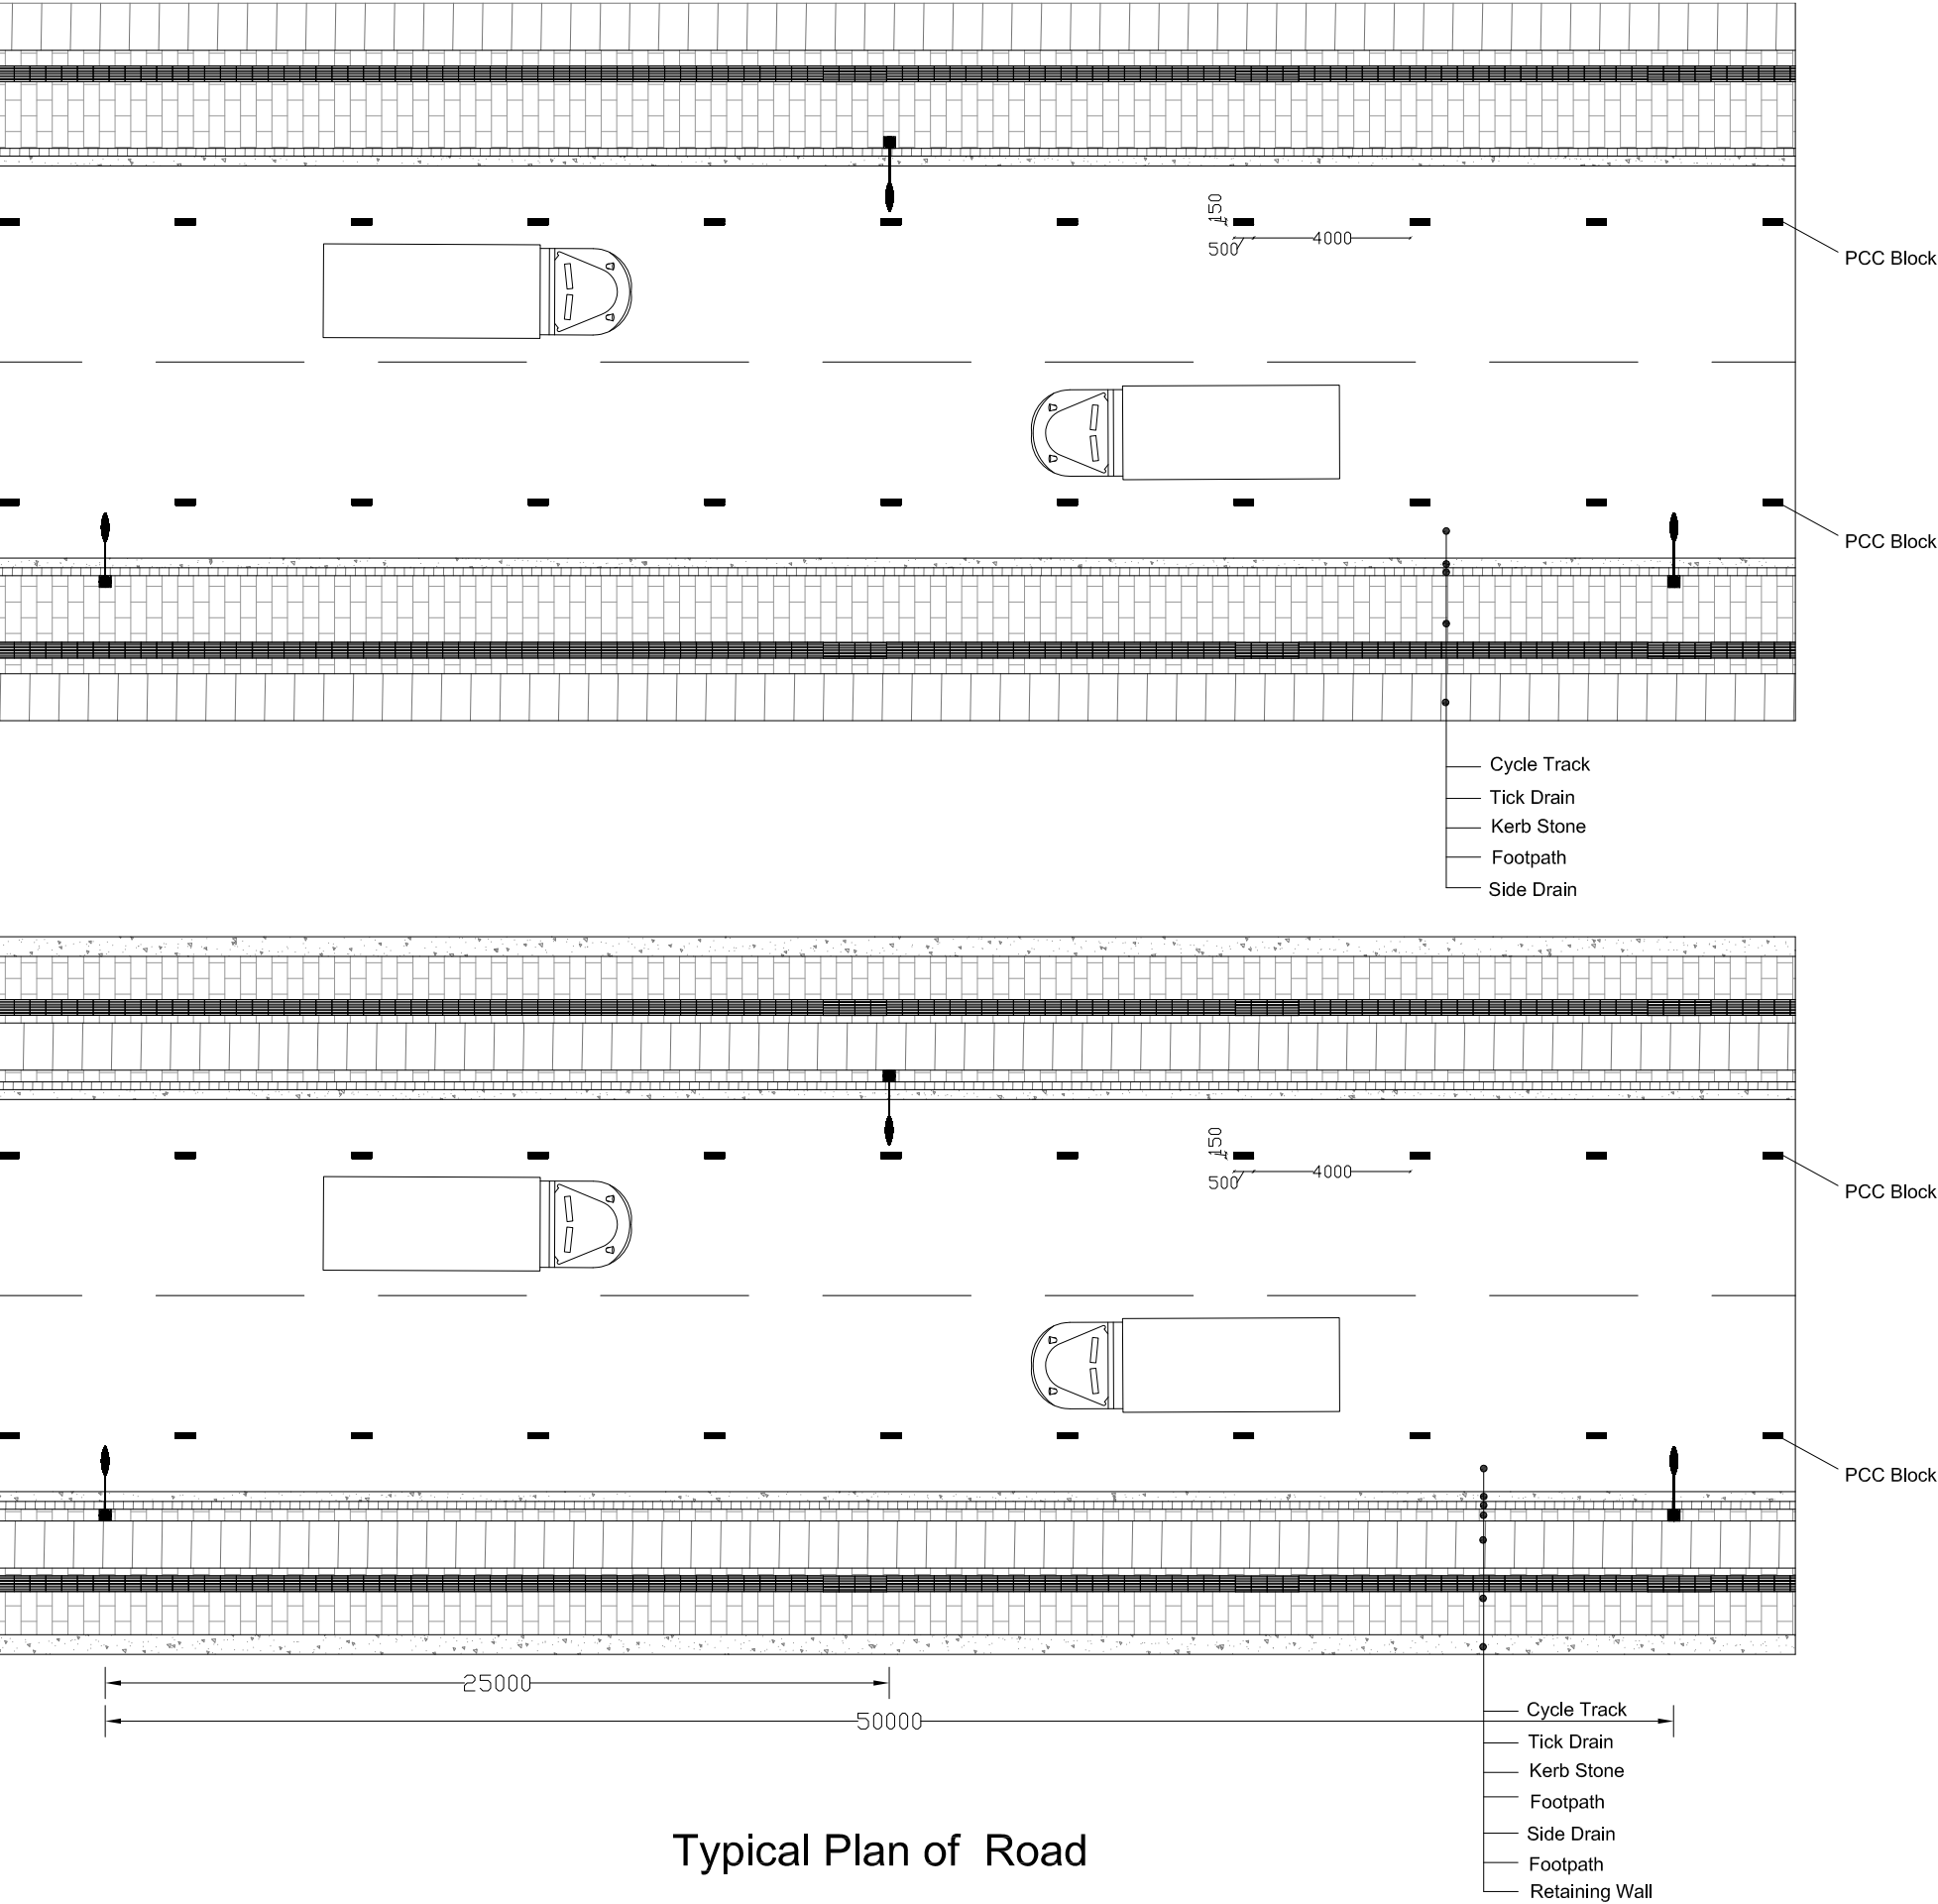

Typical Plan of Road



Nepal Urban Governance and Infrastructure Project (NUGIP)
Office of the Municipal Executive
Itahari Sub-Metropolitan City
Sunsari District, Koshi Province



CONSULTANT:
Plush Engineers and Architects (P.) Ltd. (PEA)
B.N. Consultancy Pvt. Ltd. (BN)
Soil Test Consultancy (P.) Ltd. (Soil Test)
Kathmandu, Nepal



Project Name:- Nepal Urban Governance and
Infrastructure Project (NUGIP)

SHEET TITLE:

Typical Plan of Road

DESIGNED BY:

DRAWN BY:

CHECKED BY:


APPROVED BY:

Date: 2023

Scale:

Chainage:

Sheet No: 1

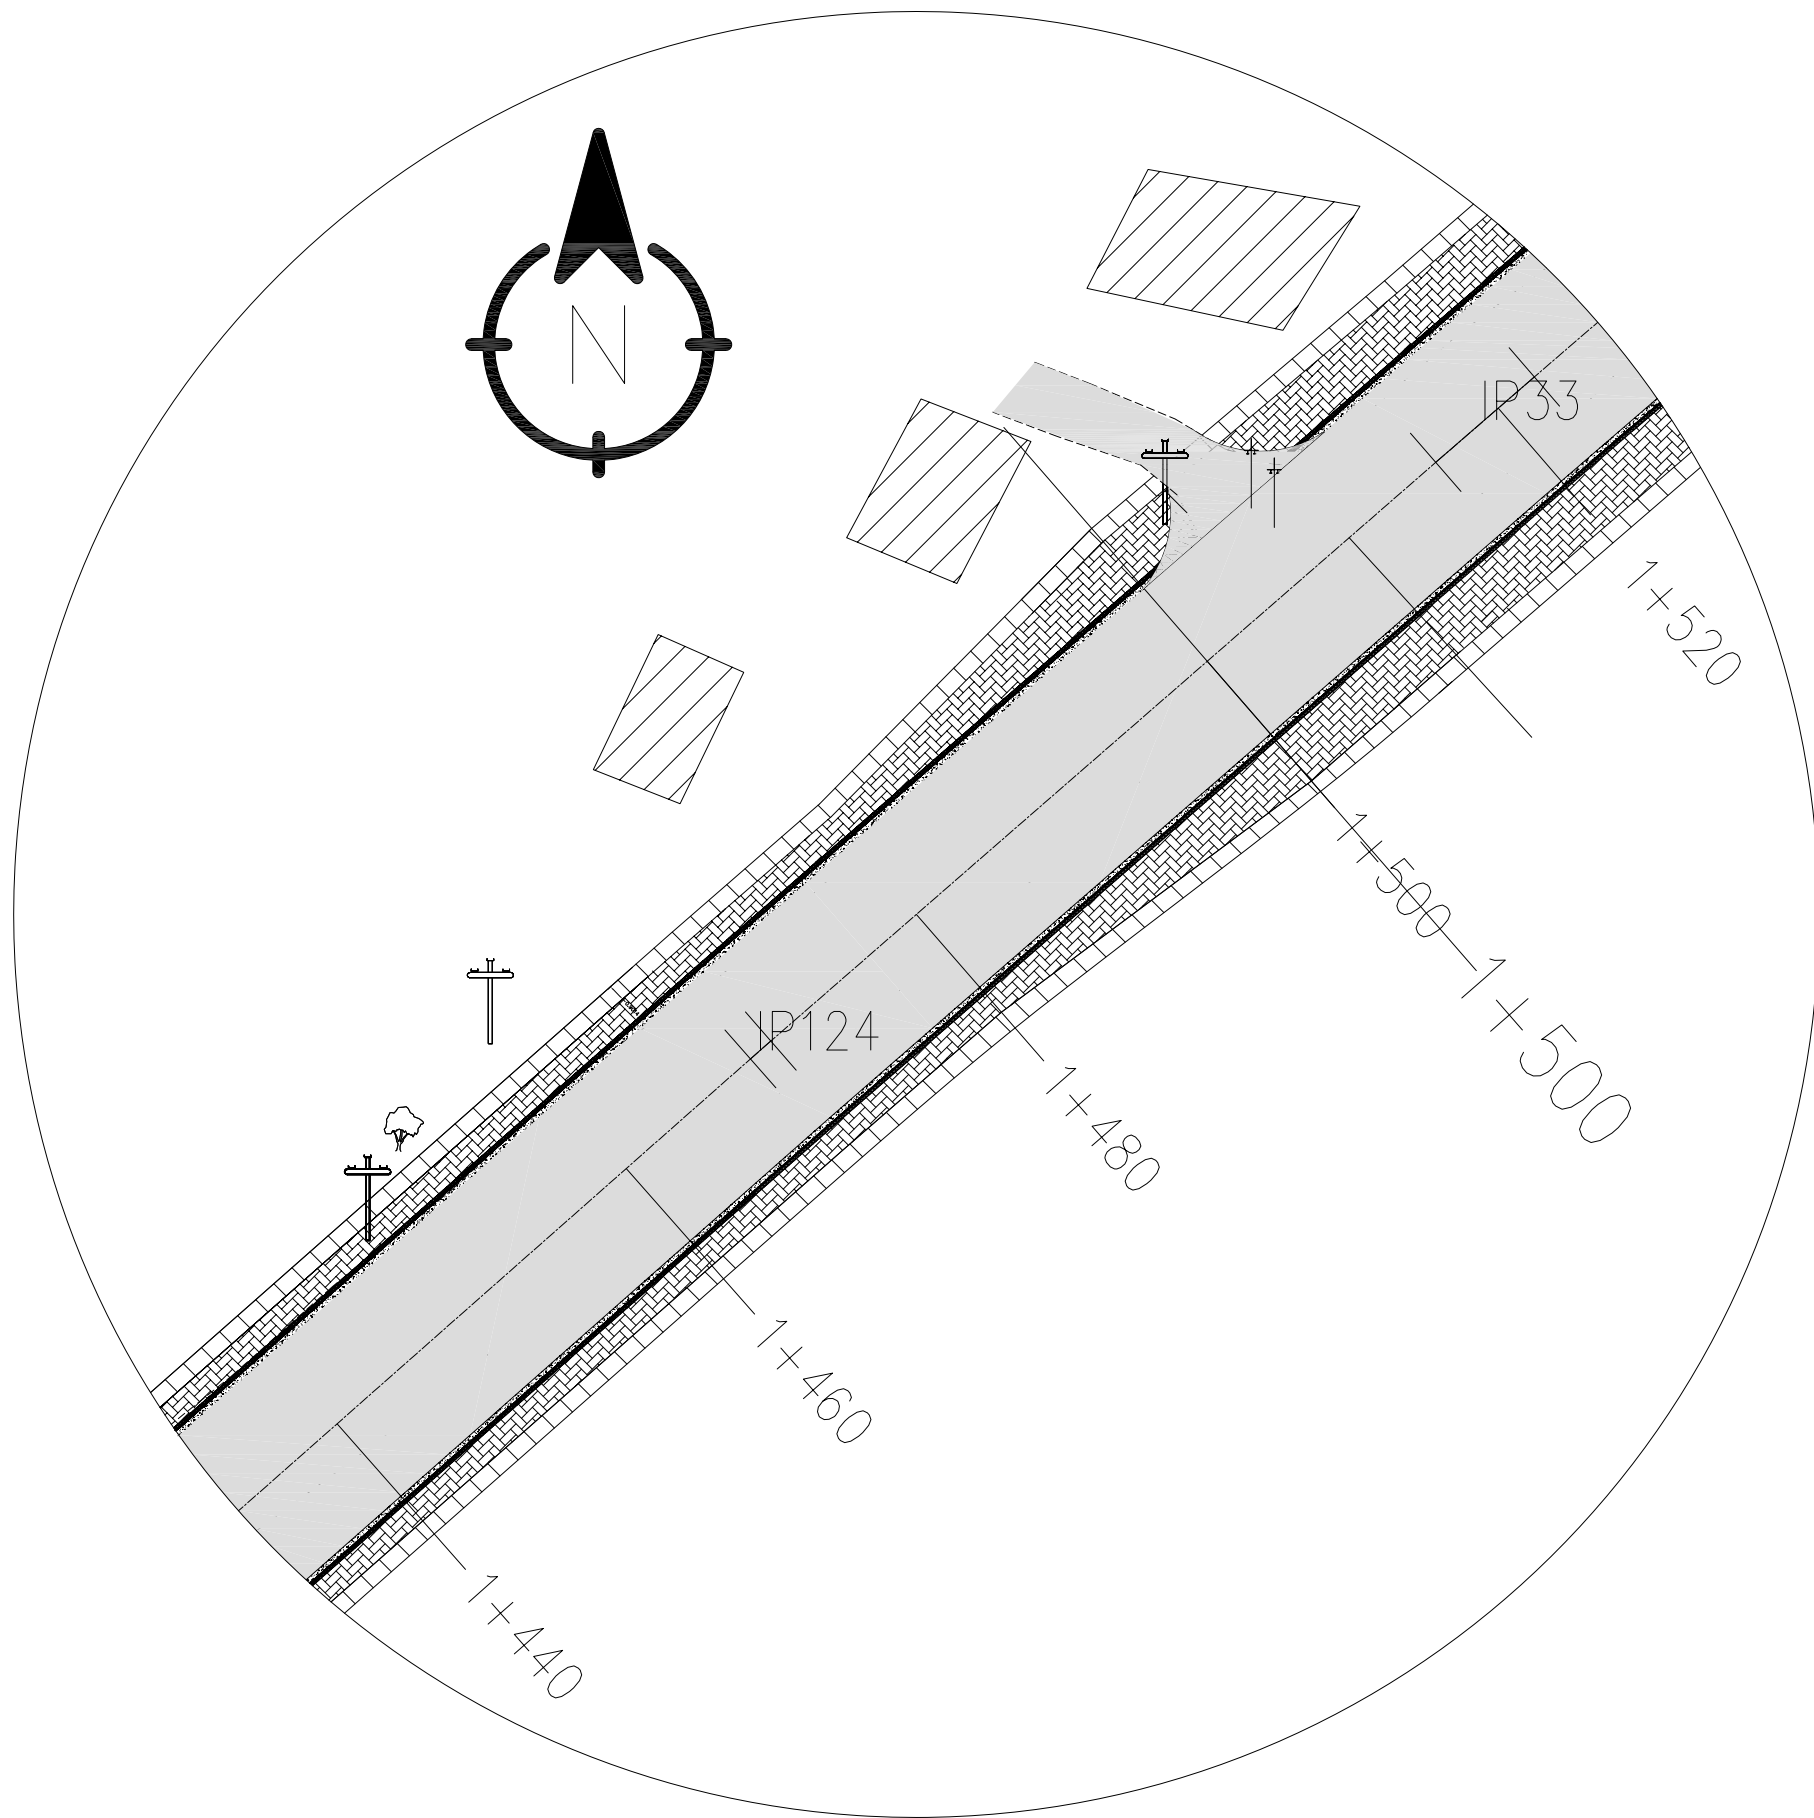

Nepal Urban Governance and Infrastructure Project (NUGIP)
Office of the Municipal Executive
Itahari Sub-Metropolitan City
Sunsari District, Koshi Province





CONSULTANT:
Plush Engineers and Architects (P.) Ltd. (PEA)
B.N. Consultancy Pvt. Ltd. (BN)
Soil Test Consultancy (P.) Ltd. (Soil Test)
Kathmandu, Nepal



Project Name:- Nepal Urban Governance and
Infrastructure Project (NUGIP)

SHEET TITLE:
Typical Plan of Road at Junction of
Different Road Width

DESIGNED BY:	Date: 2023
DRAWN BY:	Scale:
CHECKED BY:	Chainage:
APPROVED BY:	Sheet No: 2

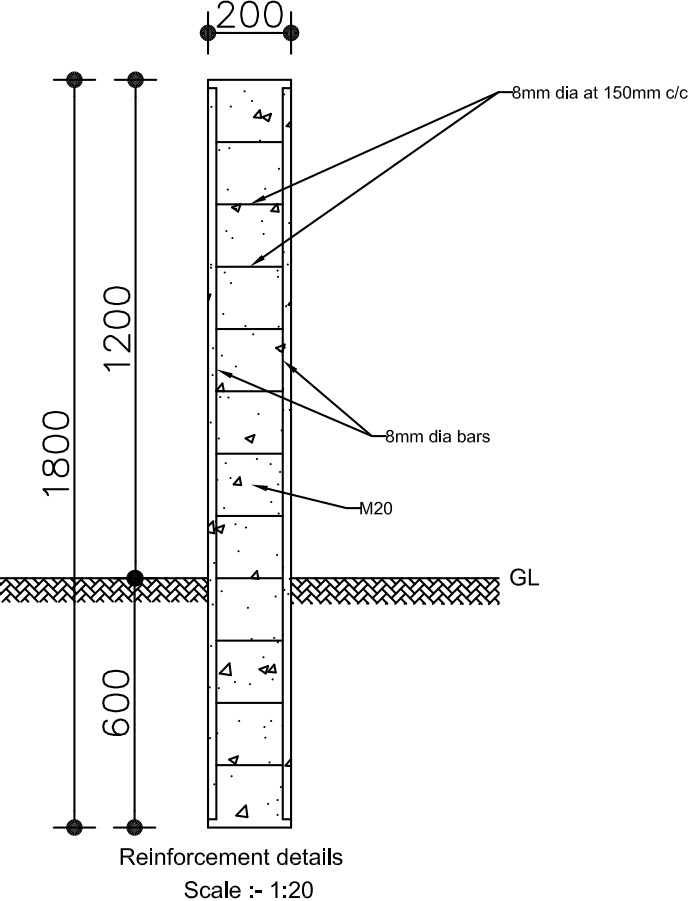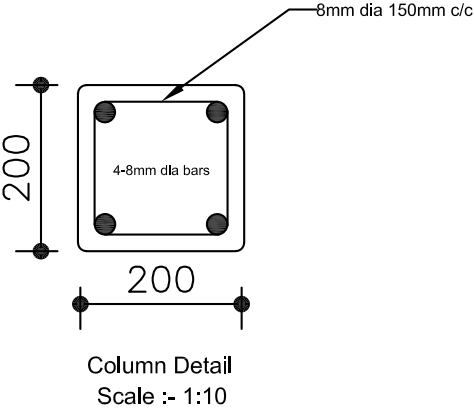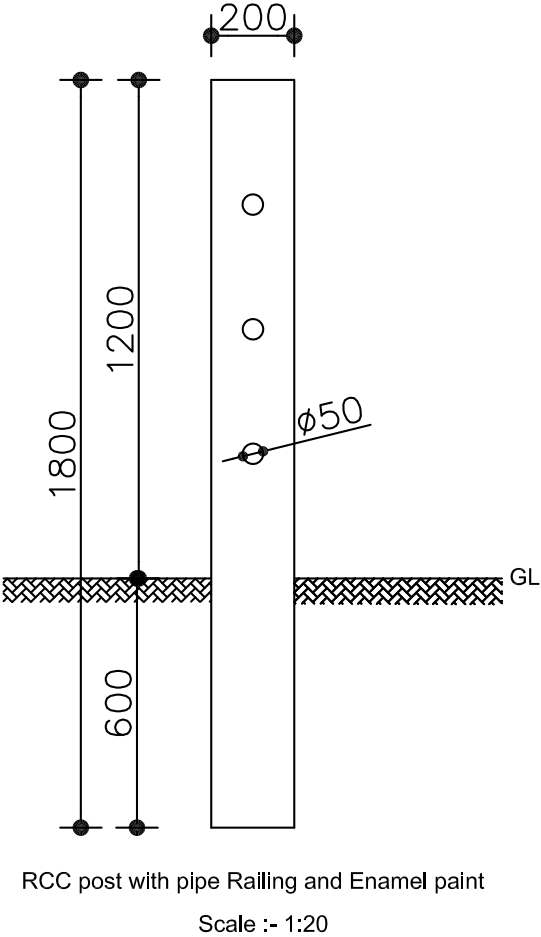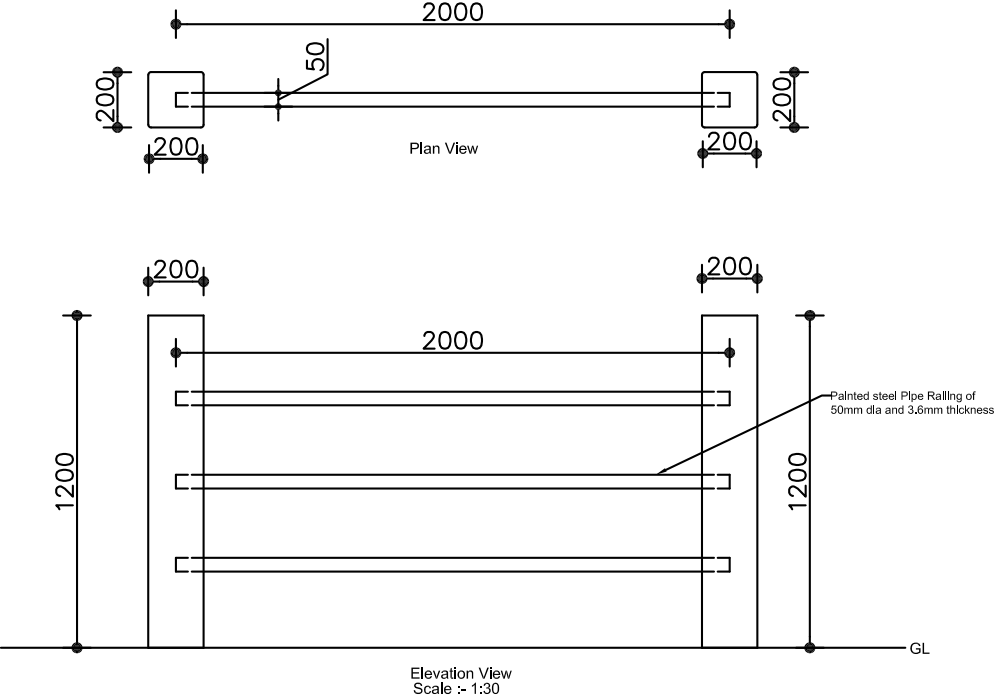

Nepal Urban Governance and Infrastructure Project (NUGIP)
Office of the Municipal Executive
Itahari Sub-Metropolitan City
Sunsari District, Koshi Province




CONSULTANT:
Plush Engineers and Architects (P.) Ltd. (PEA)
B.N. Consultancy Pvt. Ltd. (BN)
Soil Test Consultancy (P.) Ltd. (Soil Test)
Kathmandu, Nepal



Project Name:- Nepal Urban Governance and
Infrastructure Project (NUGIP)

SHEET TITLE:
Railing With Delinator Post

DESIGNED BY:	Date: 2023
DRAWN BY:	Scale:
CHECKED BY:	Chalnage:
APPROVED BY:	Sheet No: 1

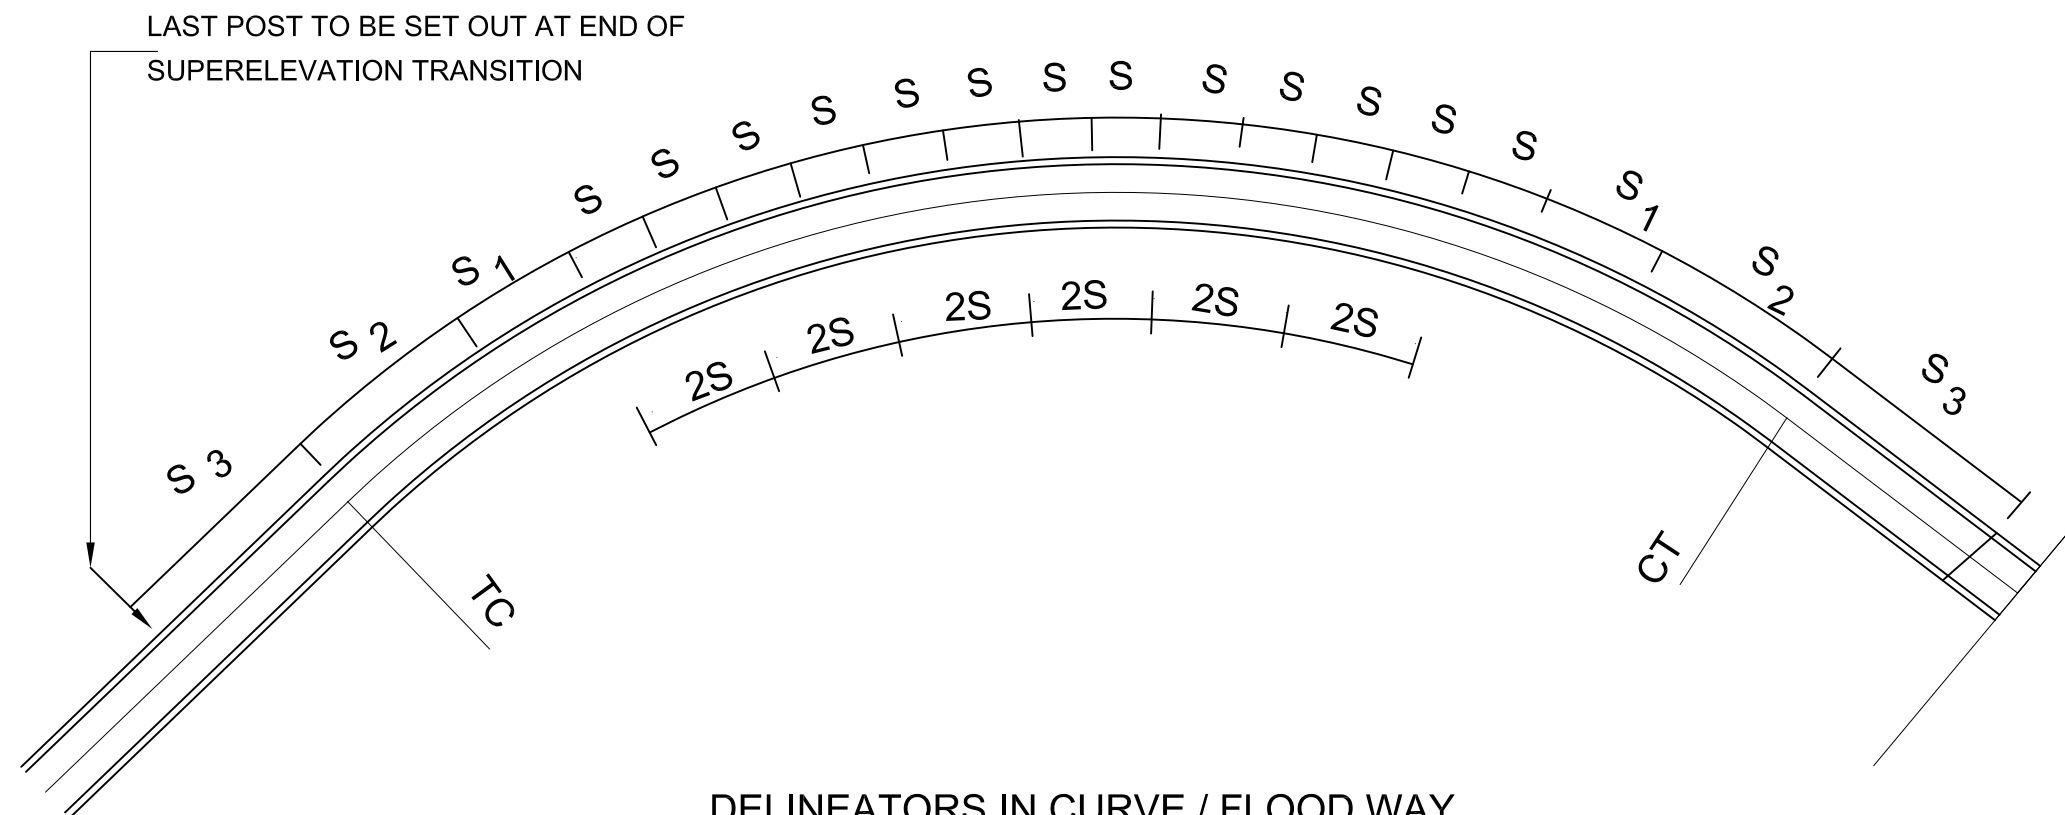

DELINEATORS IN CURVE / FLOOD WAY

Recommended Spacing for Delineator Posts

Radius of curve, m	Spacing on curve, m			
	S	S1	S2	S3
Up to 20	3	5	7	12
40	5	7	10	20
60	7	10	15	28
80	9	13	22	35
100	10	15	25	40
120	11	17	28	44
140	12	19	31	48
160	13	21	34	50
180	14	23	37	50
200	15	25	40	50
300	20	30	45	50
400	30	45	50	50
500	No Delineators Installed			




Nepal Urban Governance and Infrastructure Project (NUGIP)
Office of the Municipal Executive
Itahari Sub-Metropolitan City
Sunsari District, Koshi Province

CONSULTANT:
Plush Engineers and Architects (P.) Ltd. (PEA)
B.N. Consultancy Pvt. Ltd. (BN)
and Soil Test Consultancy (P.) Ltd. (Soil Test)
Kathmandu, Nepal


Project Name:- Nepal Urban Governance and Infrastructure Project (NUGIP)

SHEET TITLE:
DELINEATOR SPACING


DESIGNED BY:	Date: 2023
DRAWN BY:	Scale:
CHECKED BY:	Chainage:
APPROVED BY:	Sheet No: 1

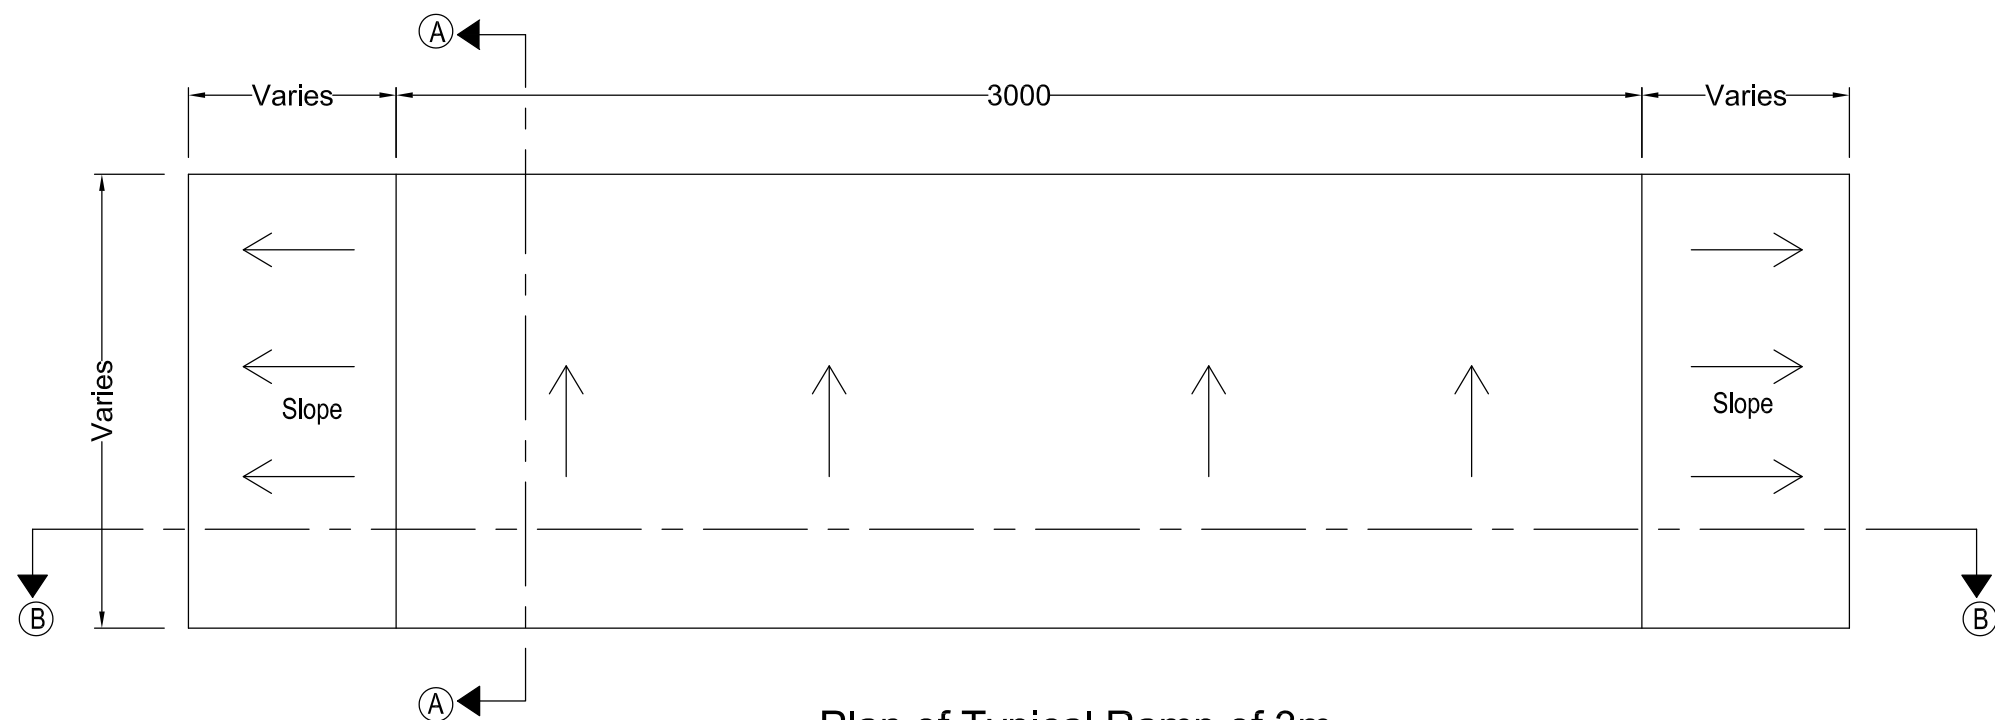


Plan of Typical Ramp of 3m
Scale (1:20)

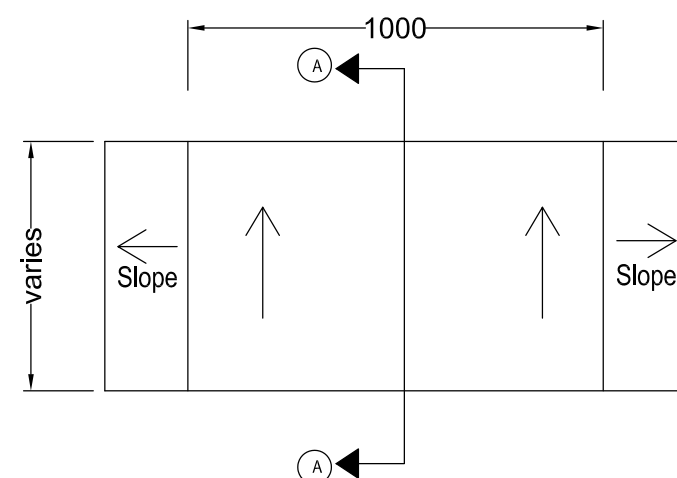



Plan of Typical Ramp of 1m
Scale (1:20)

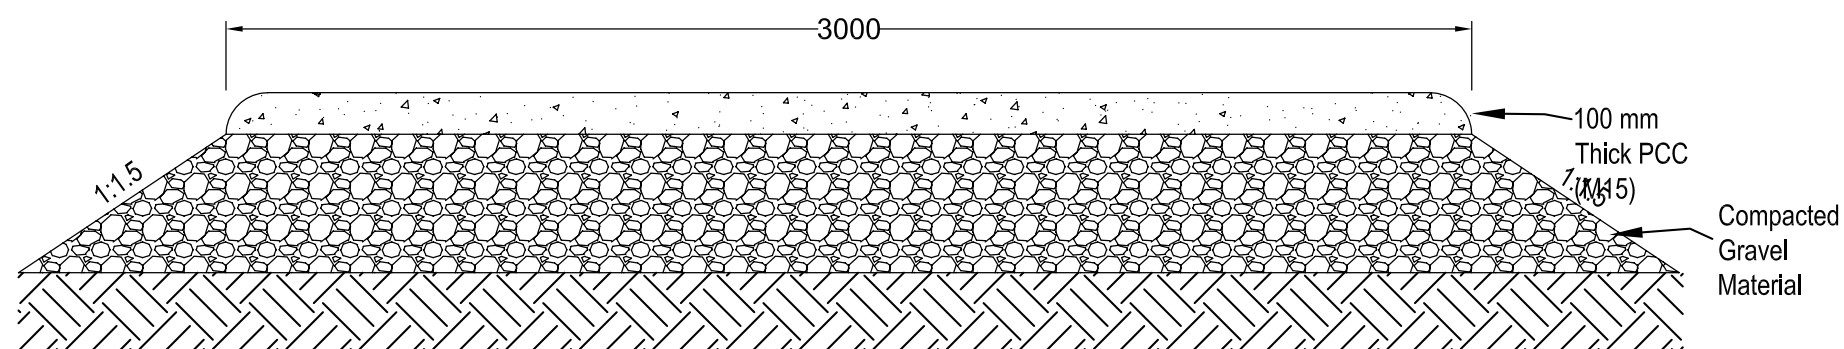

Section at B-B
Scale (1:20)

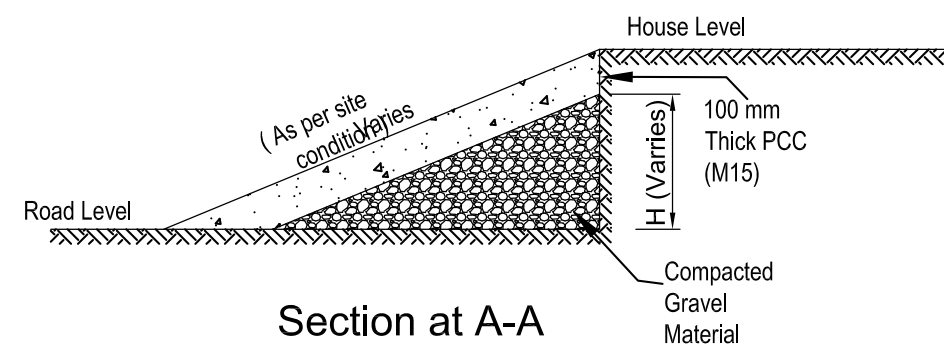

Section at A-A
Scale (1:20)

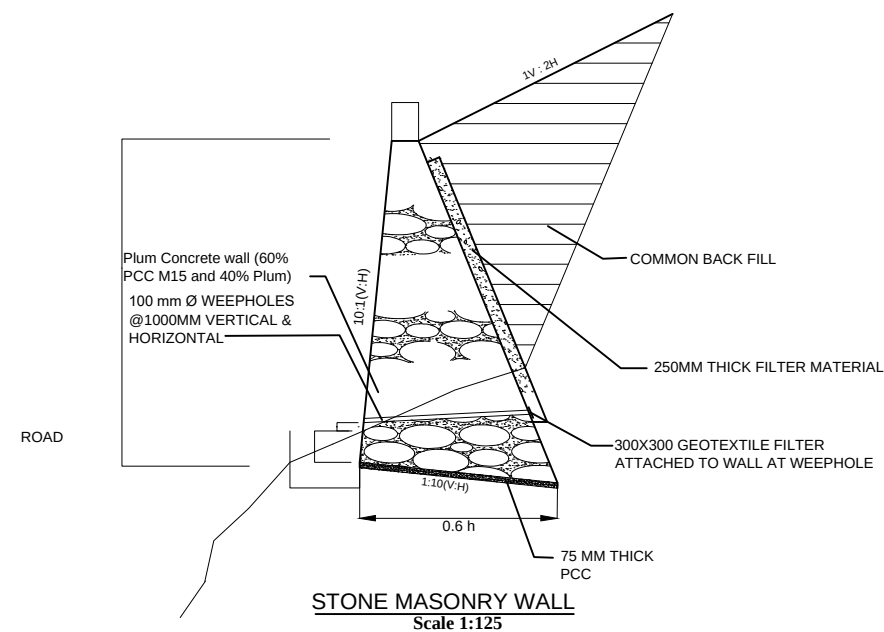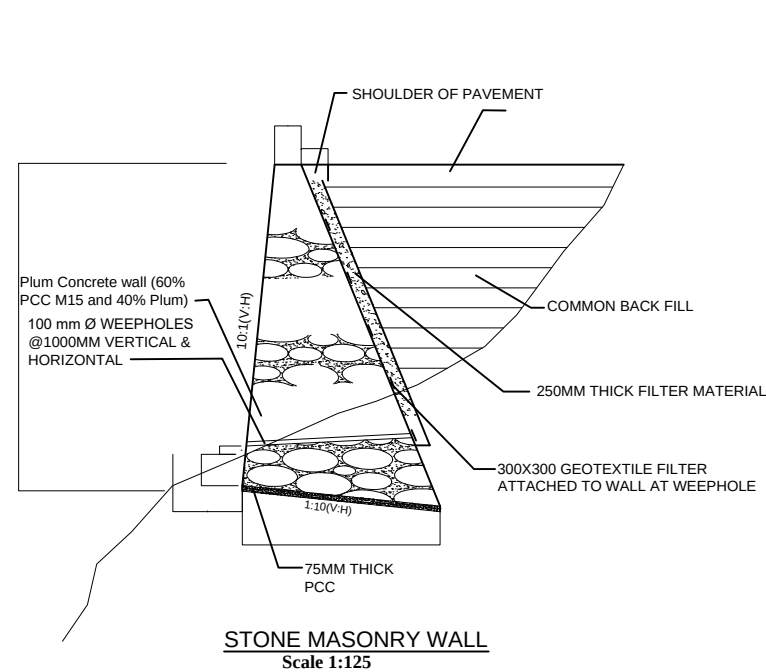

NOTES :

1. Wall height is to be modified as per actual site condition or as directed by the Engineer.
2. Wall height for more than 6.0 m, soil investigation is to be done or as directed by the Engineer.
3. Expansion Joint is to be provided maximum at a distance of 10.0 m C/C .It should be located, wherever possible, at every major changes in the wall height or as directed by the Engineer.
4. Mortar joint width to be 25mm to 35mm. Exposed face of masonry is to be free from mortar stains.
5. Minimum depth of foundation shall be 600mm or as directed by the Engineer.
6. Lowest weep hole should not be more than 200mm above final ground level at the toe of wall or as directed by the Engineer.
7. Place the foundation inclined at 10% slope
8. Retaining wall shall be curved in plan & profile to the center line of road where directed by the Engineer.
9. Wall interior is not to be filled with dry stone rubble.
10. Others not mentioned shall be in accordance with the specifications and special provisions



Nepal Urban Governance and Infrastructure Project (NUGIP)
Office of the Municipal Executive
Itahari Sub-Metropolitan City
Sunsari District, Koshi Province



CONSULTANT:

Plush Engineers and Architects (P.) Ltd. (PEA)
B.N. Consultancy Pvt. Ltd. (BN)
Soil Test Consultancy (P.) Ltd. (Soil Test)
Kathmandu, Nepal



Project Name:- Nepal Urban Governance and Infrastructure Project (NUGIP)

SHEET TITLE:

Typical Retaining Wall

DESIGNED BY:

DRAWN BY:

CHECKED BY:




APPROVED BY:


Date: 2023

Scale:

Chainage:

Sheet No: 1

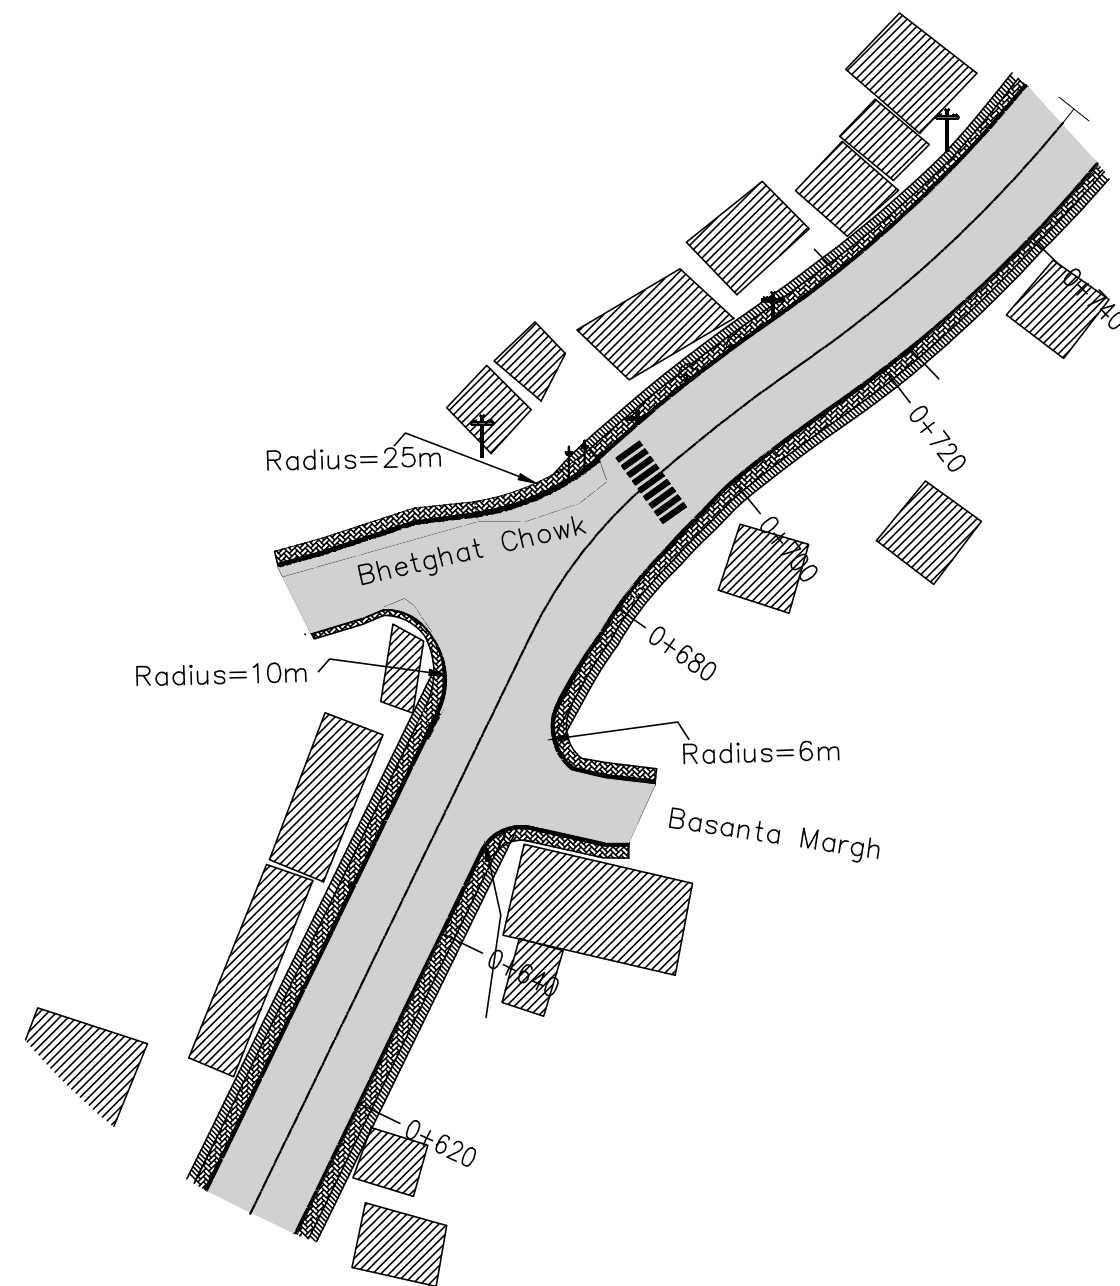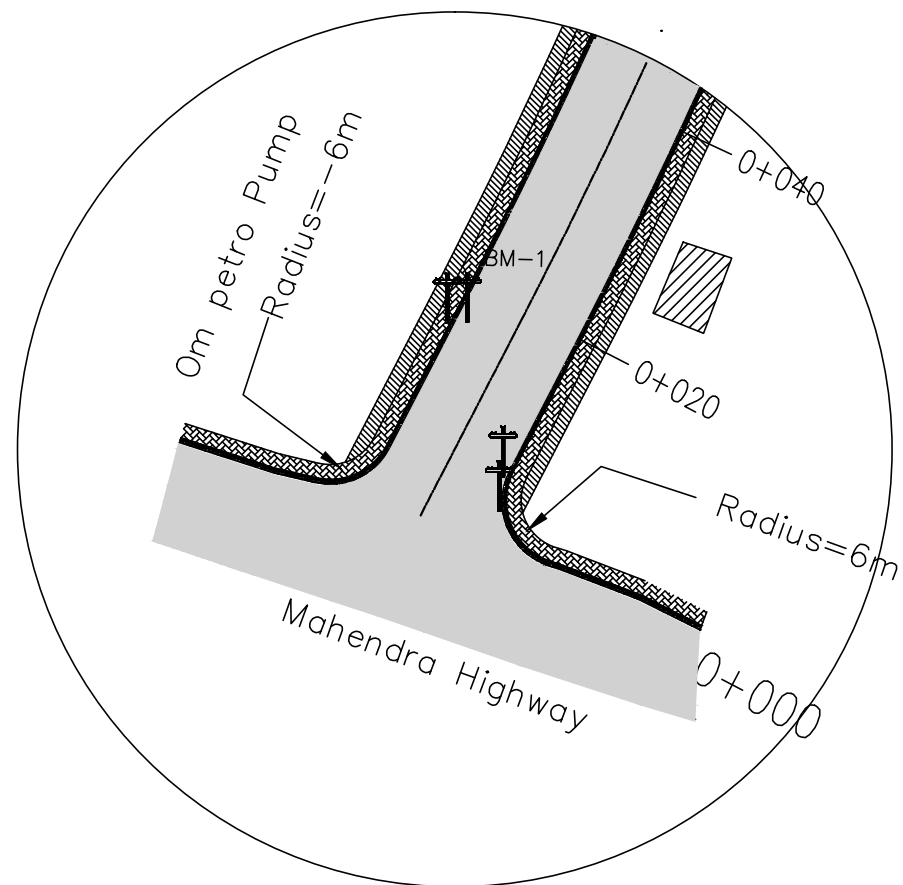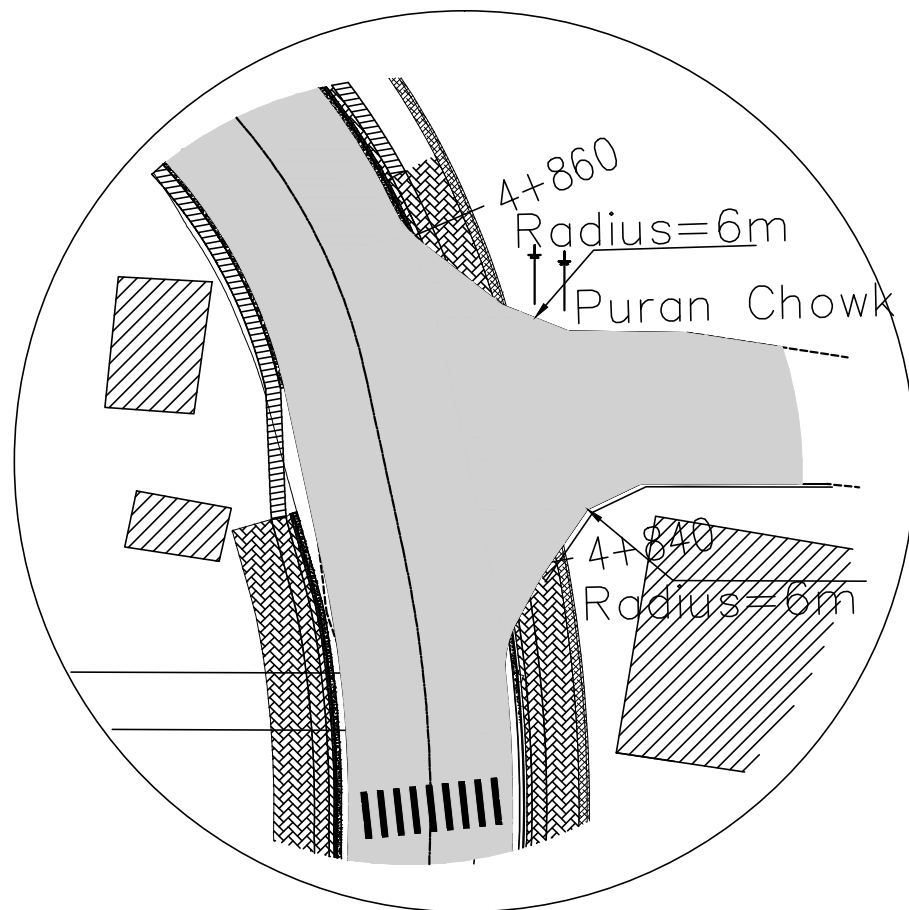

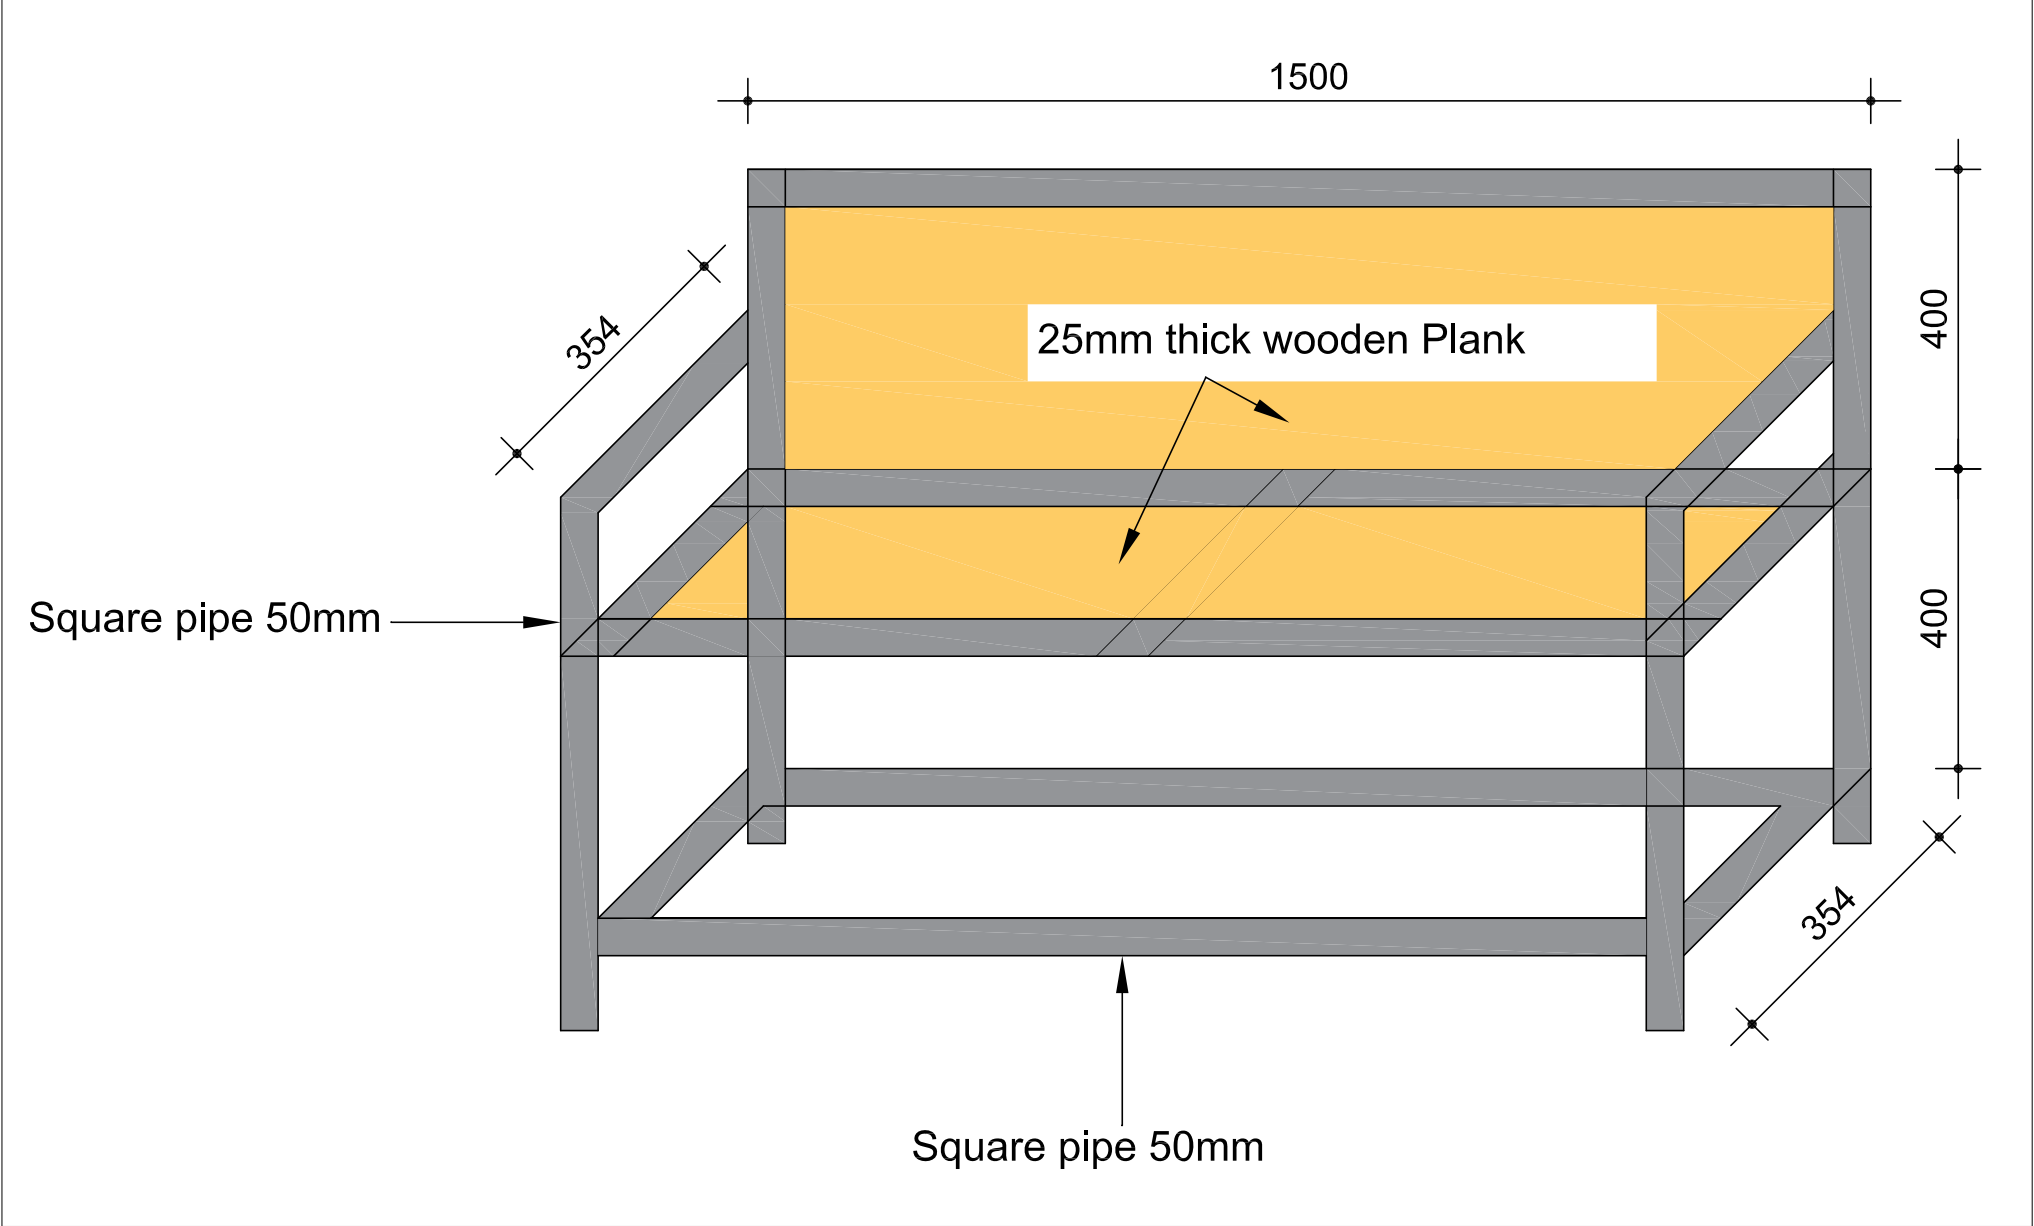

Nepal Urban Governance and Infrastructure Project (NUGIP)
Office of the Municipal Executive
Itahari Sub-Metropolitan City
Sunsari District, Koshi Province



CONSULTANT:
Plush Engineers and Architects (P.) Ltd. (PEA)
B.N. Consultancy Pvt. Ltd. (BN)
Soil Test Consultancy (P.) Ltd. (Soil Test)
Kathmandu, Nepal



Project Name:- Nepal Urban Governance and
Infrastructure Project (NUGIP)

SHEET TITLE:

Bench Drawing

DESIGNED BY:

DRAWN BY:

CHECKED BY:


APPROVED BY:

Date: 2023


Scale:

Chainage:


Sheet No: 1

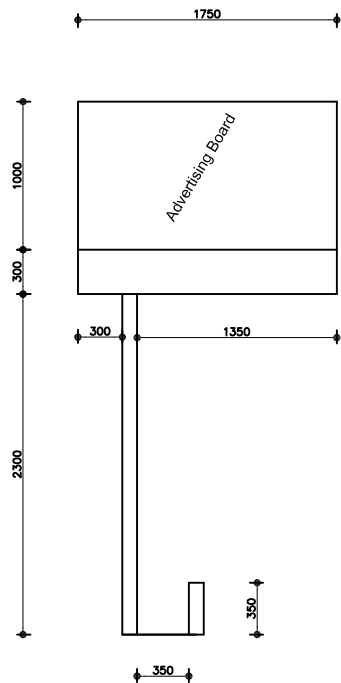


Bus Shelter Side View
Scale:- 1:50

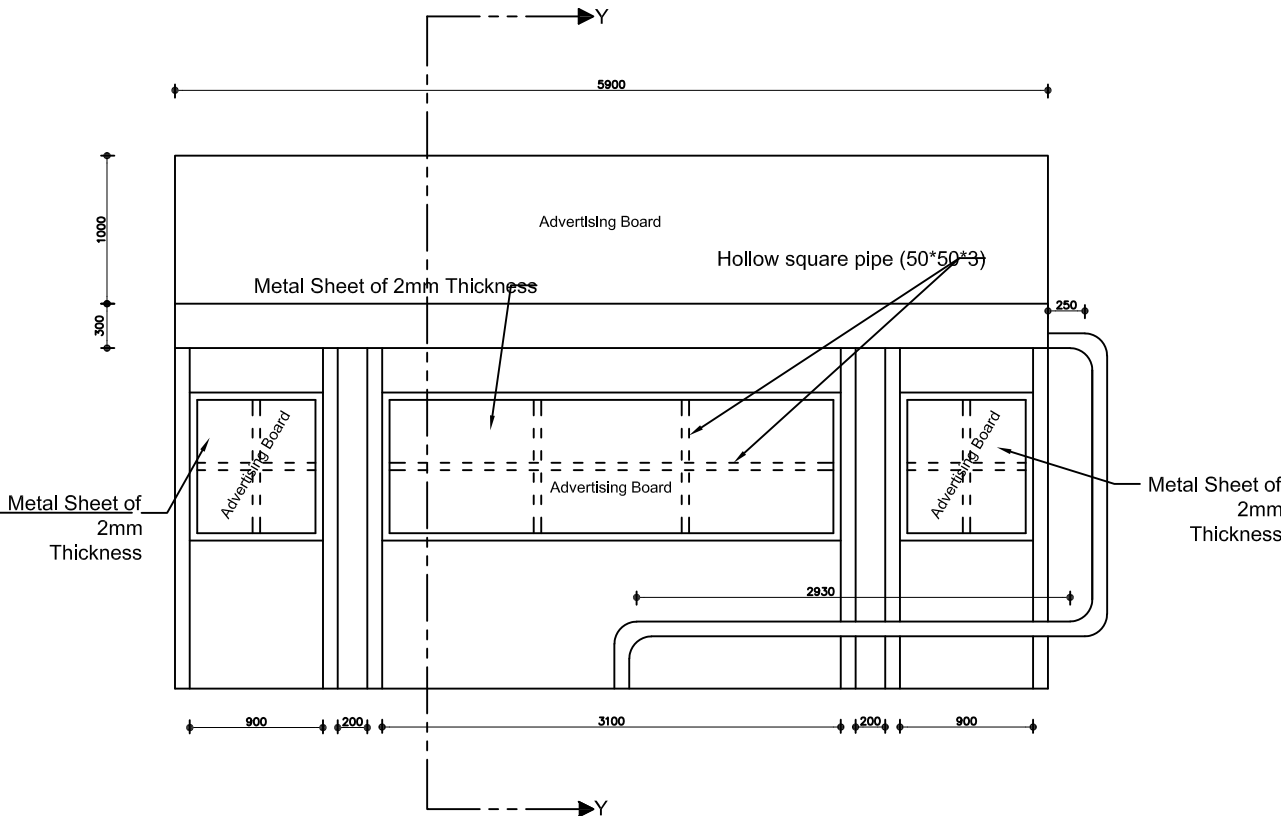


Bus Shelter Front View
Scale:- 1:50

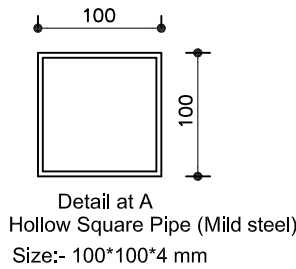

Detail at A
Hollow Square Pipe (Mild steel)
Size:- 100*100*4 mm

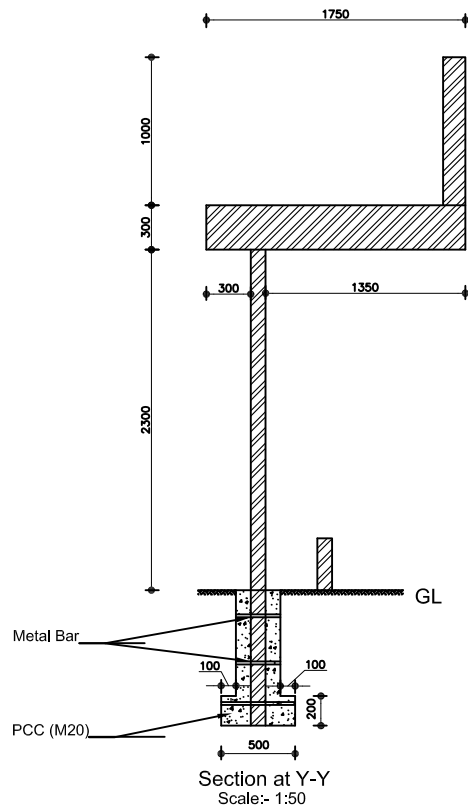

Section at Y-Y
Scale:- 1:50

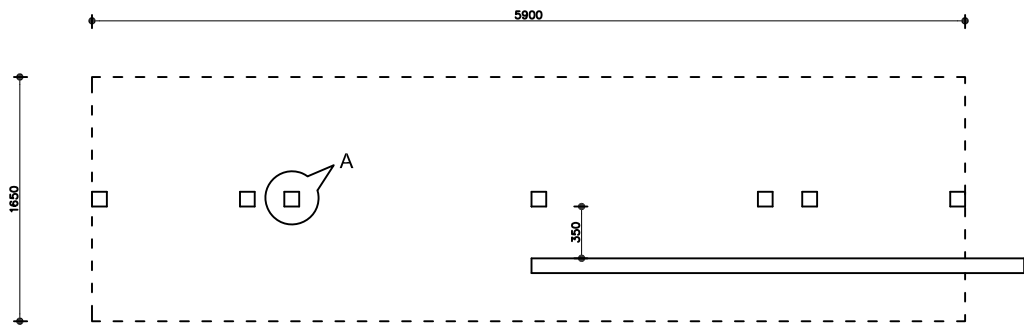

Bus Shelter (Plan View)
Scale:- 1:50



Nepal Urban Governance and Infrastructure Project (NUGIP)
Office of the Municipal Executive
Itahari Sub-Metropolitan City
Sunsari District, Koshi Province



CONSULTANT:
Plush Engineers and Architects (P.) Ltd. (PEA)
B.N. Consultancy Pvt. Ltd. (BN)
Soil Test Consultancy (P.) Ltd. (Soil Test)
Kathmandu, Nepal

Project Name:- Nepal Urban Governance and Infrastructure Project (NUGIP)

SHEET TITLE:

Bus Shelter

DESIGNED BY:

DRAWN BY:

CHECKED BY:








APPROVED BY:

Date: 2023

Scale:

Chainage: 1

Sheet No: 1 of 2

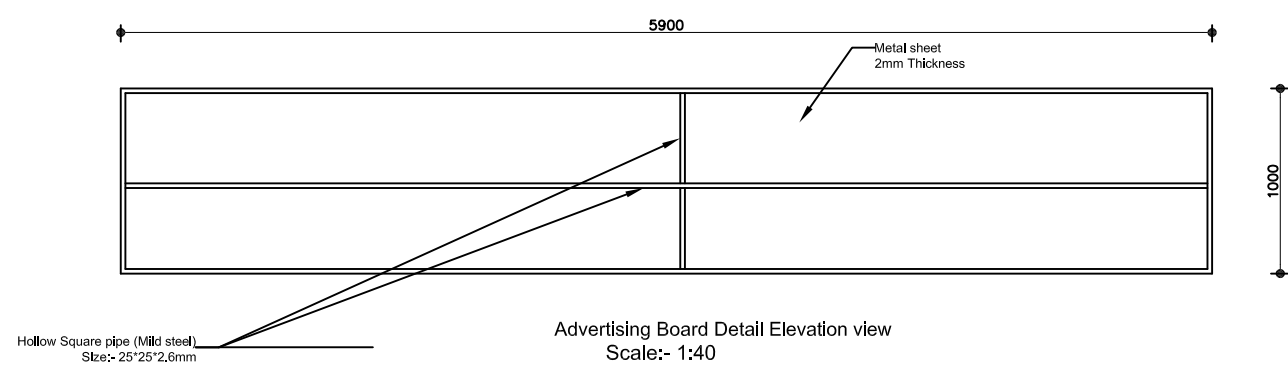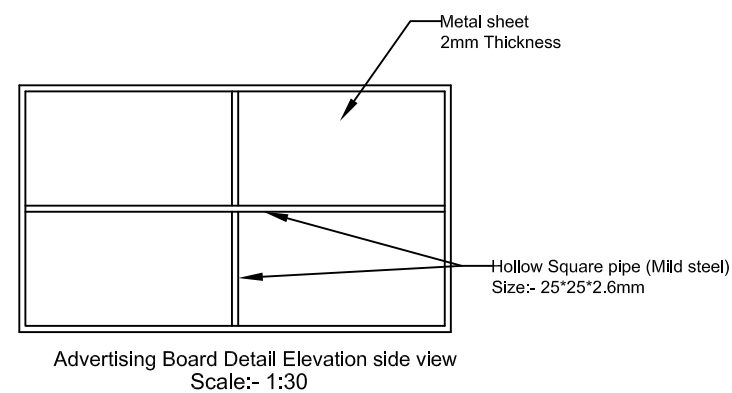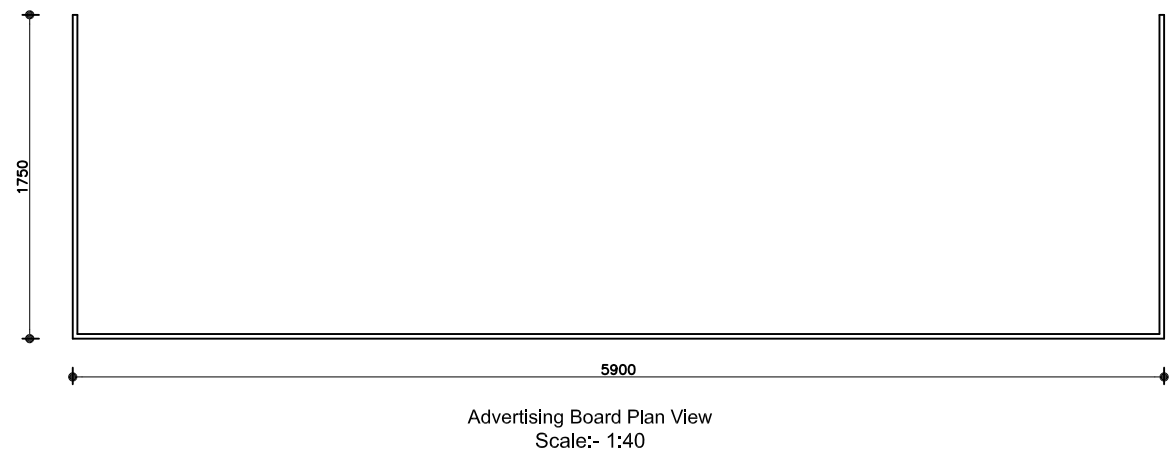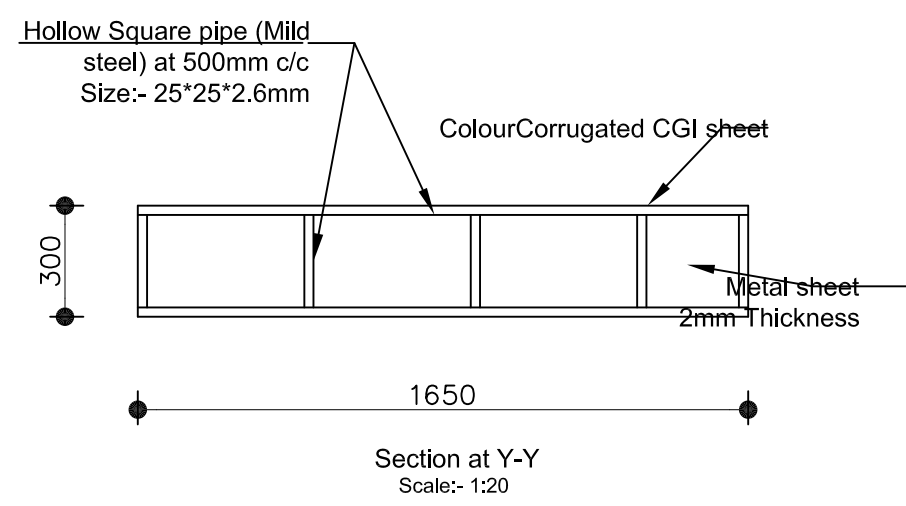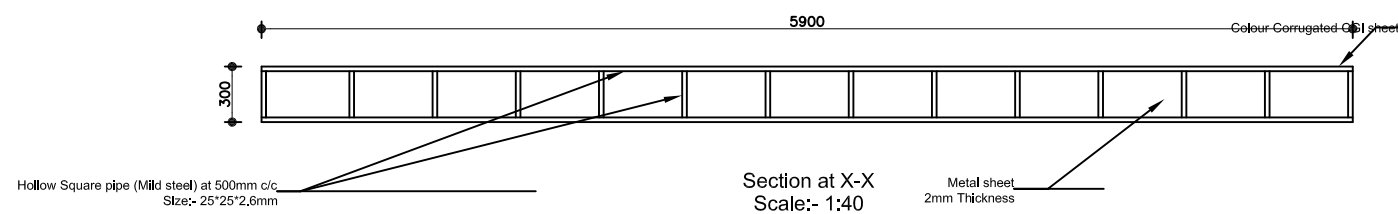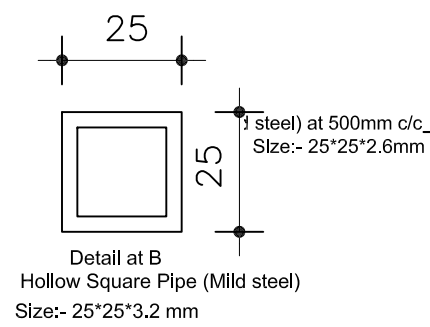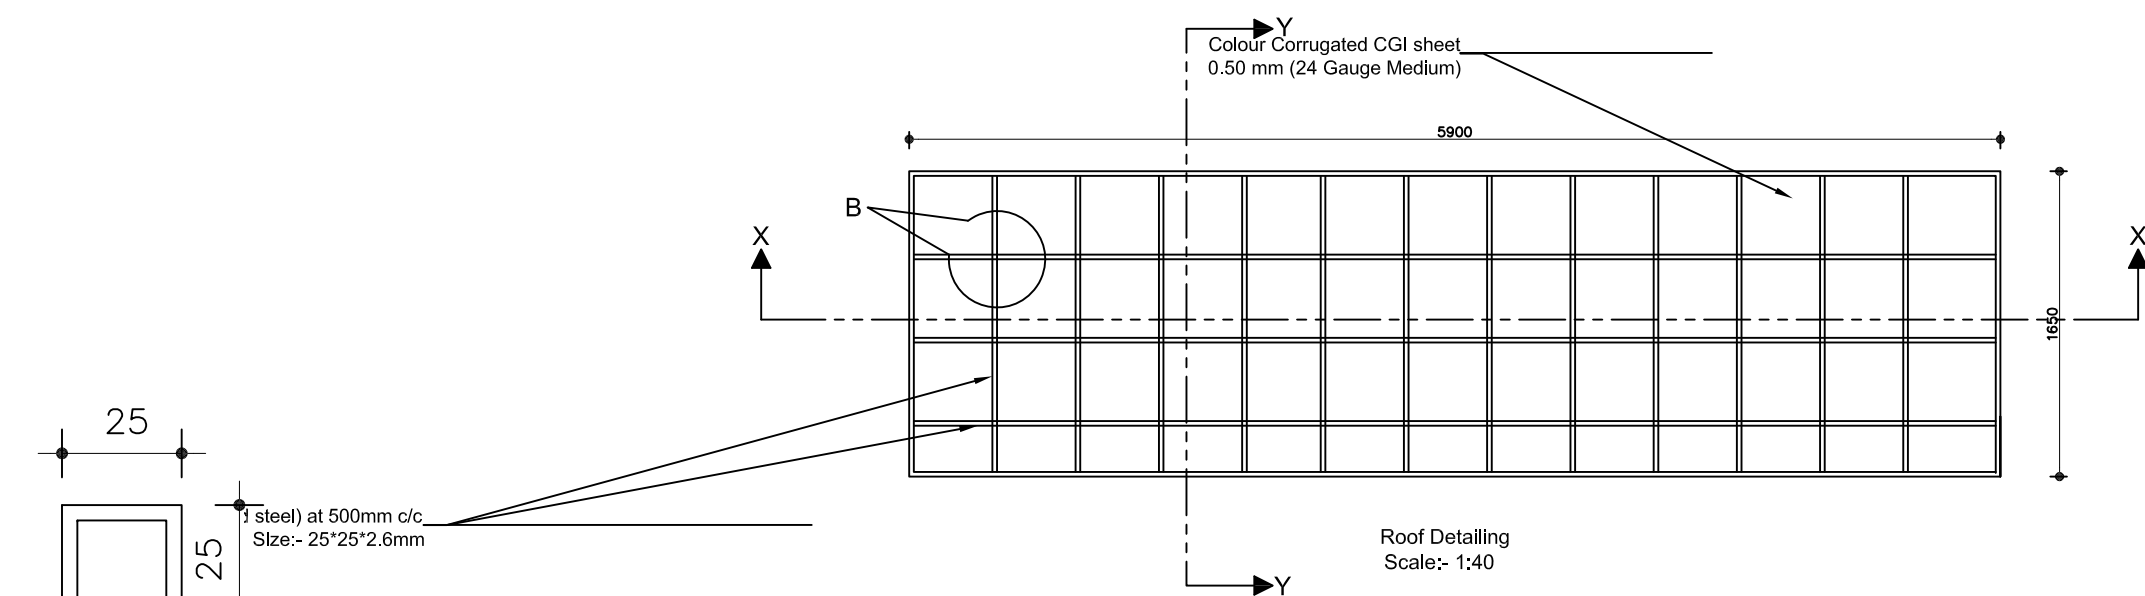

Nepal Urban Governance and Infrastructure Project (NUGIP)
Office of the Municipal Executive
Itahari Sub-Metropolitan City
Sunsari District, Koshi Province


CONSULTANT:
Plush Engineers and Architects (P.) Ltd. (PEA)
B.N. Consultancy Pvt. Ltd. (BN)
Soil Test Consultancy (P.) Ltd. (Soil Test)
Kathmandu, Nepal

Project Name:- Nepal Urban Governance and Infrastructure Project (NUGIP)


SHEET TITLE:
Bus Shelter

DESIGNED BY:
DRAWN BY:
CHECKED BY:
APPROVED BY:


Date: 2023
Scale:
Chainage: 1
Sheet No: 2 of 2

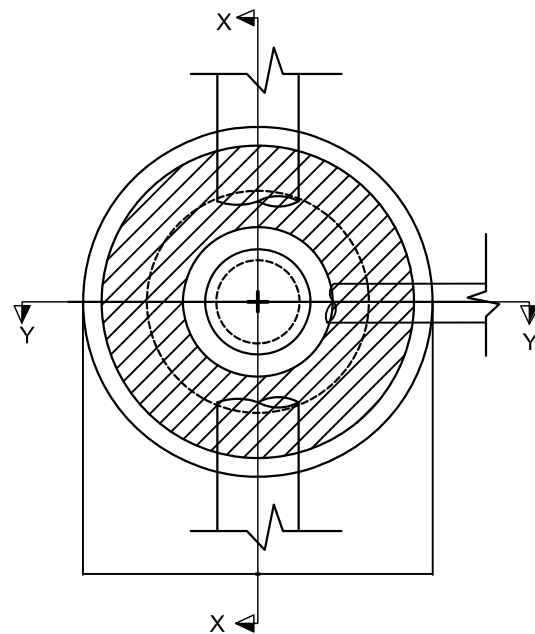

Plan Manhole
Scale 1:500

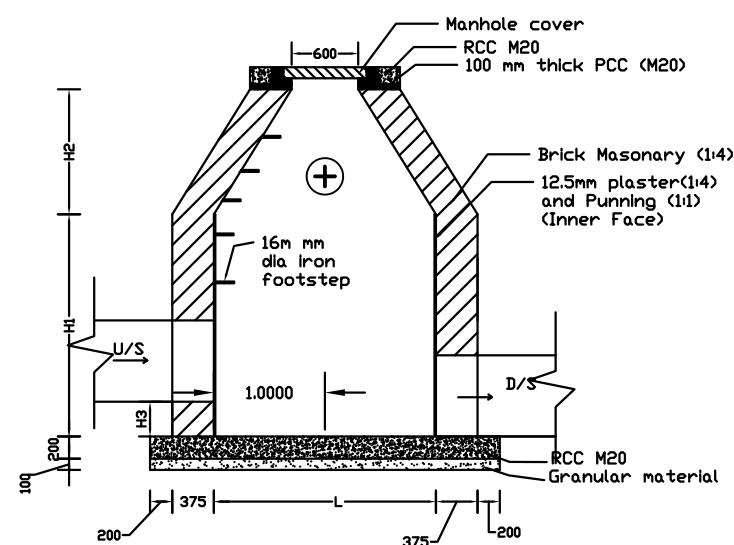


Cross section of Manhole at X-X
Scale 1:500

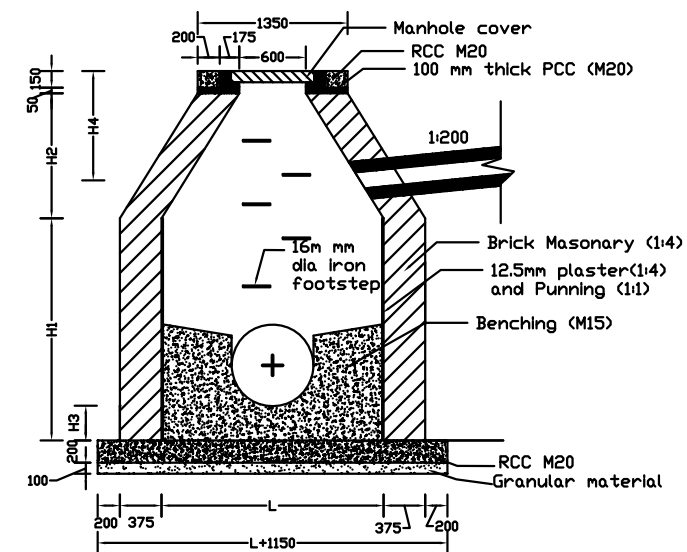


Cross section of Manhole Y-Y
Scale 1:500


H1	H2	L	H3 and H4
H1<1.5m	0.5m	0.9m	Varies according to side condition
1.5m<H1<2m	0.5m	1.0m	Varies according to side condition
2m<H1<3m	1.5m	1.1m	Varies according to side condition

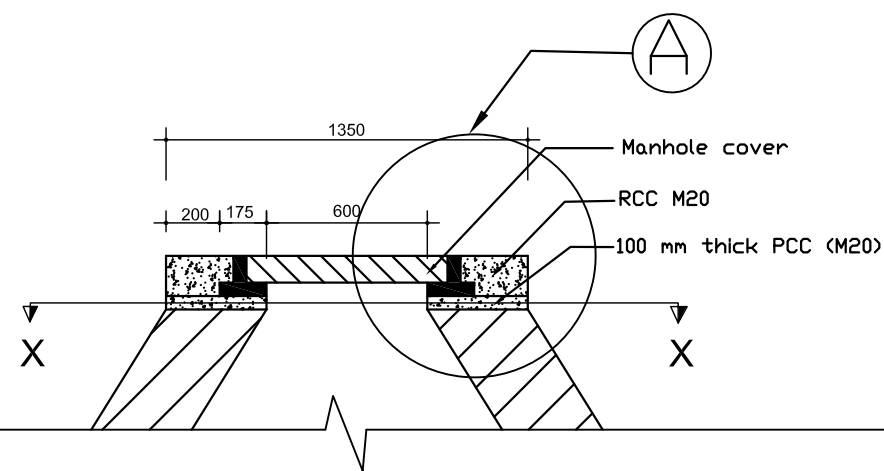

Manhole Rise detail

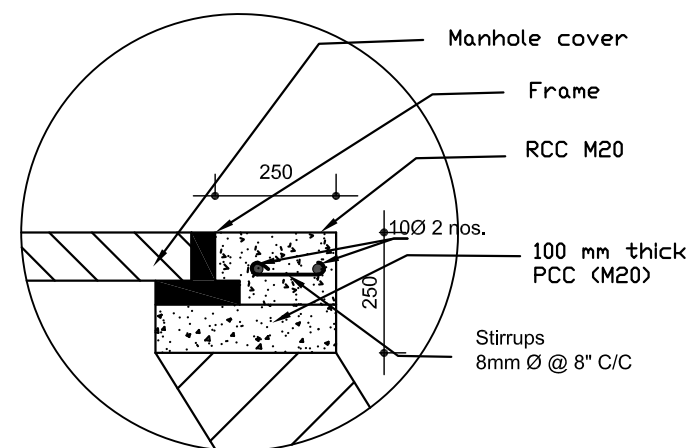

Reinforcement Detail at A

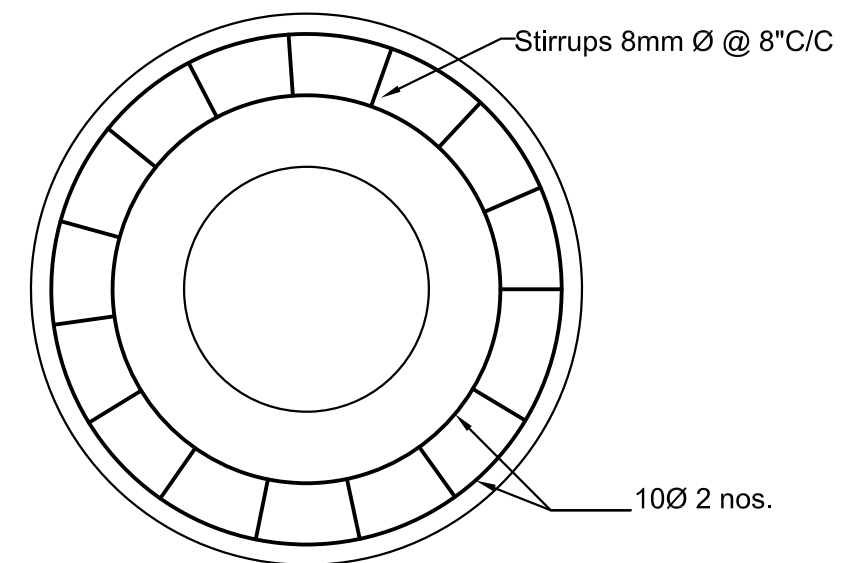

Reinforcement Detail at X-X



Nepal Urban Governance and Infrastructure Project (NUGIP)
Office of the Municipal Executive
Itahari Sub-Metropolitan City
Sunsari District, Koshi Province



CONSULTANT:

Plush Engineers and Architects (P.) Ltd. (PEA)
B.N. Consultancy Pvt. Ltd. (BN)
Soil Test Consultancy (P.) Ltd. (Soil Test)
Kathmandu, Nepal



Project Name:- Nepal Urban Governance and
Infrastructure Project (NUGIP)

SHEET TITLE:

Pipe for Disposal of Side Drain Water

DESIGNED BY:

DRAWN BY:

CHECKED BY:

APPROVED BY:



Date: 2023

Scale:

Chainage:

Sheet No:

ROAD MARKING & TRAFFIC SAFETY

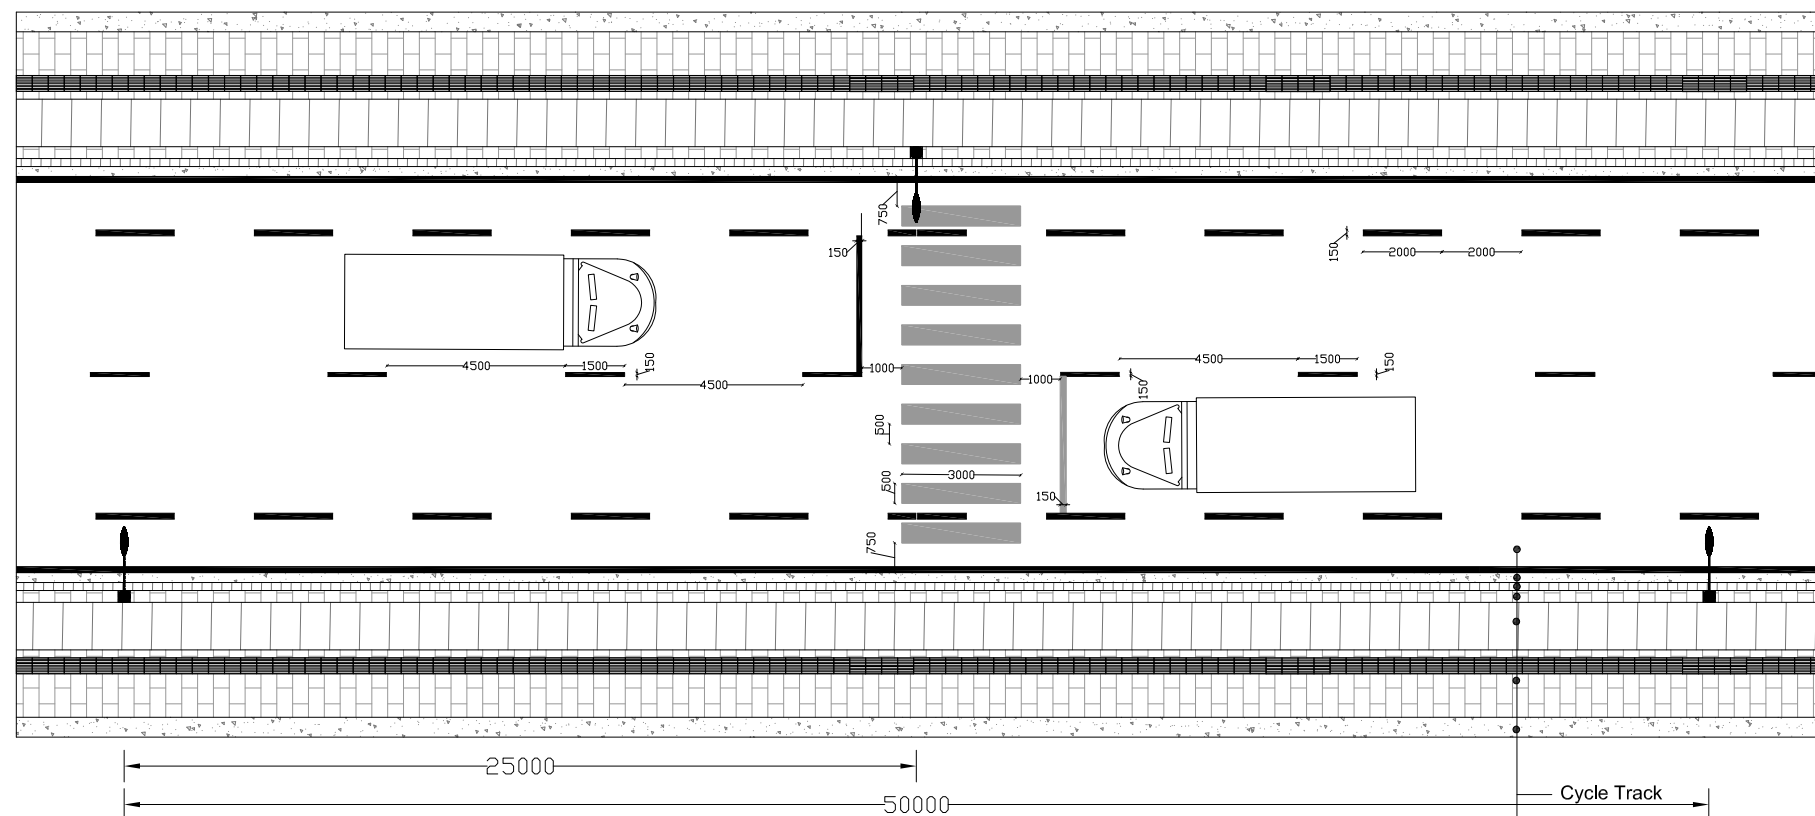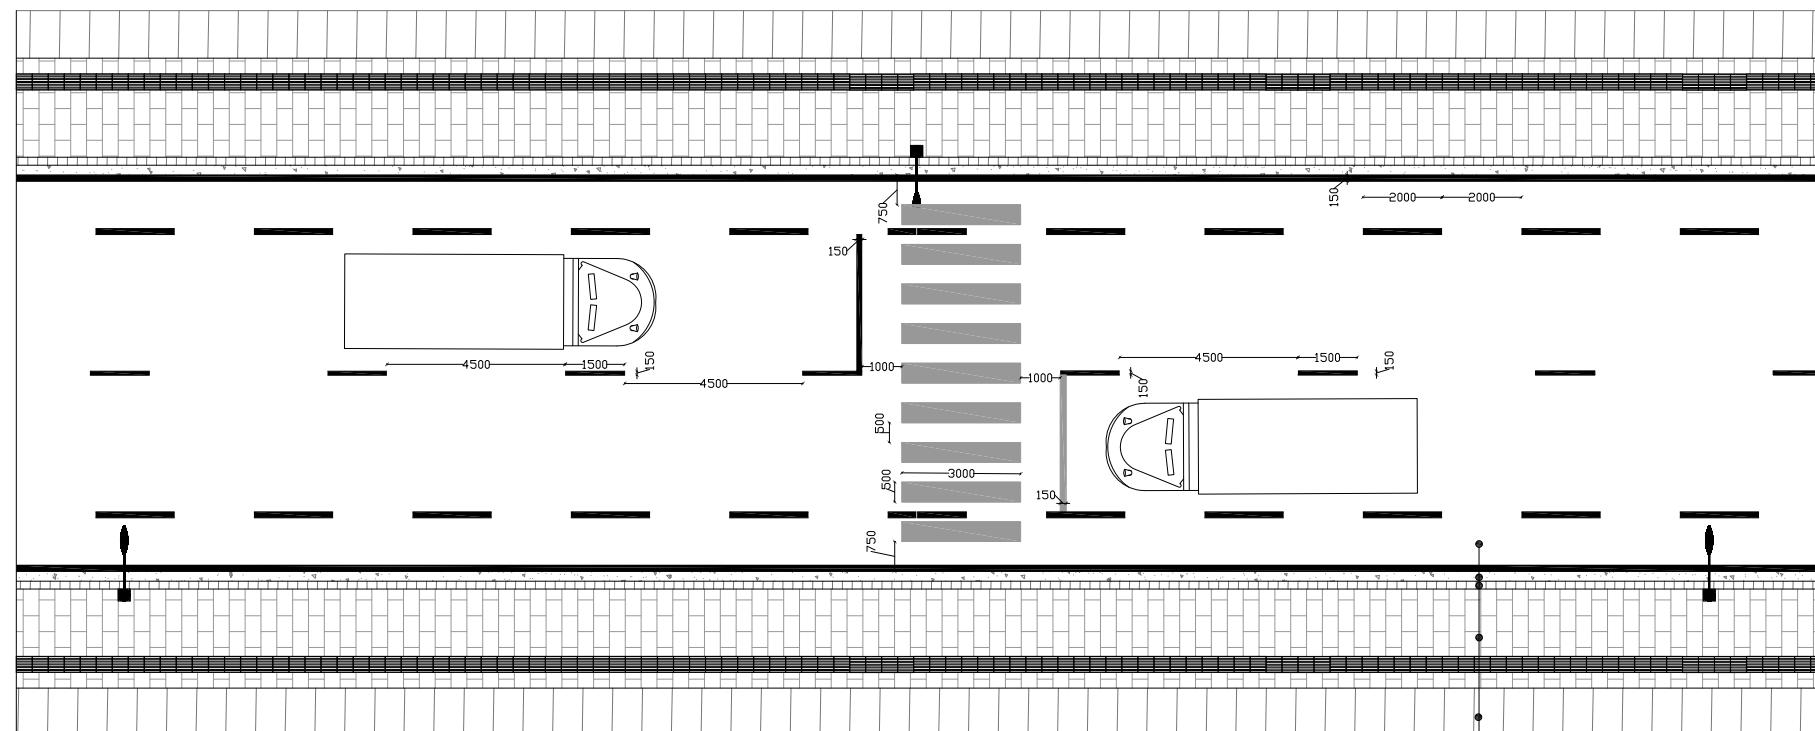

Road Marking Details



Nepal Urban Governance and Infrastructure Project (NUGIP)
Office of the Municipal Executive
Itahari Sub-Metropolitan City
Sunsari District, Koshi Province

CONSULTANT:

**Plush Engineers and Architects (P.) Ltd. (PEA)
B.N. Consultancy Pvt. Ltd. (BN)
Soil Test Consultancy (P.) Ltd. (Soll Test)
Kathmandu, Nepal**



Project Name:- Nepal Urban Governance and Infrastructure Project (NUGIP)

	SHEET TITLE:
--	---------------------

Road Marking Details

DESIGNED BY:

DRAWN BY:

CHECKED BY:

APPROVED BY:

Date: 2023

Scale:

Chalnage:


Sheet No: 1

TRAFFIC SIGNS


REGULATORY SIGNS



SUPPLEMENTARY PLATES

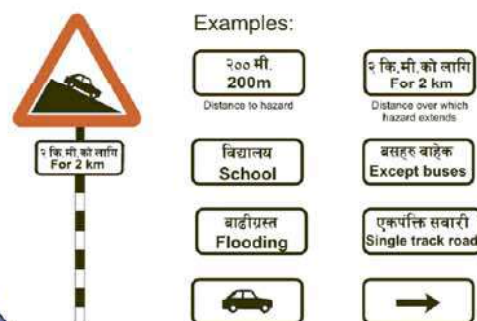

WARNING SIGNS

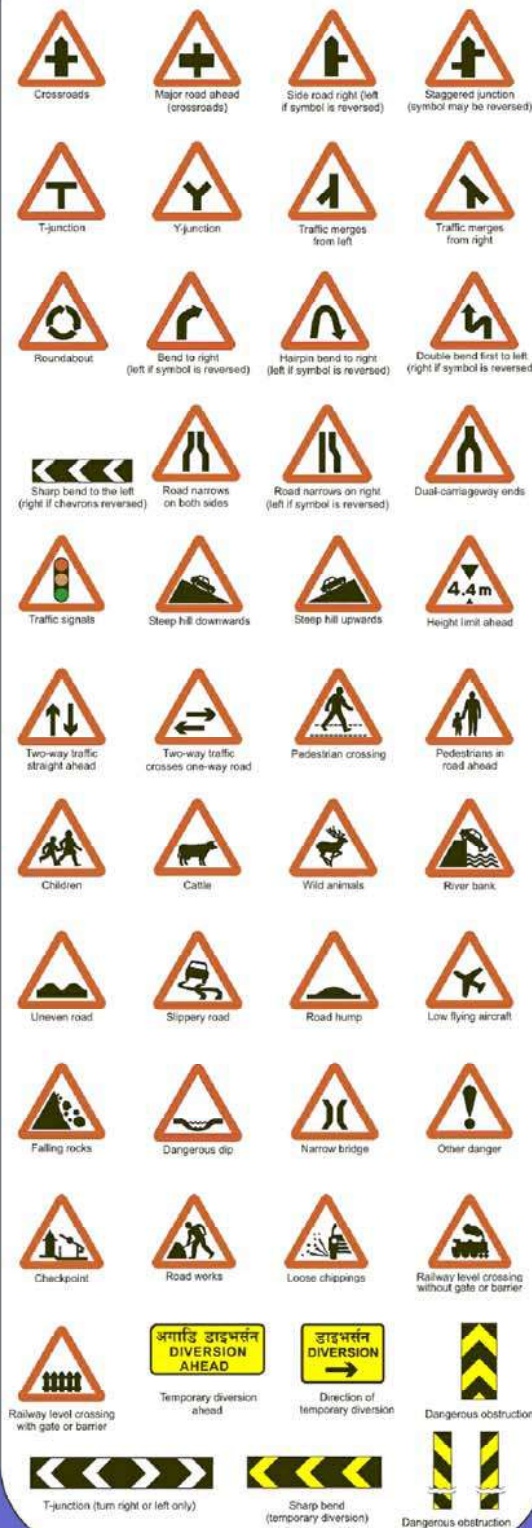

DIRECTION SIGNS

Signs on national highways - green backgrounds



On approaches to junctions



On approaches to junctions - alternative style




At the junction

Route confirmation sign - after junctions



At the junction

Temporary diversion signs - yellow background

 

On approaches to junctions




INFORMATION SIGNS



ROAD MARKINGS


Across the carriageway

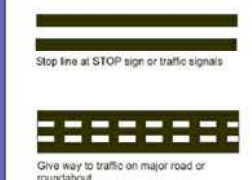


Pedestrian crossings



Along the carriageway

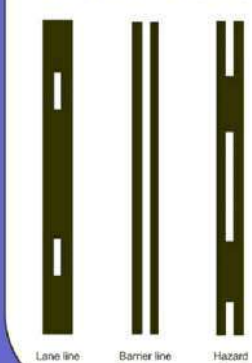


Along the edge of the carriageway

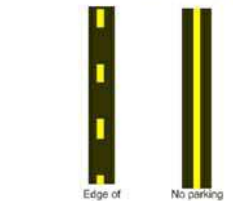

TRAFFIC LIGHT SIGNALS

For control of vehicles

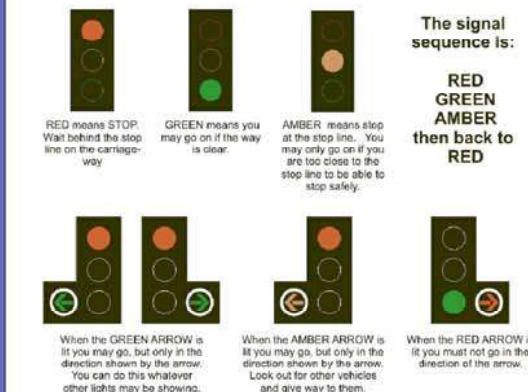

For controlling pedestrian crossing movements



Traffic Engineering and Safety Unit, Department of Roads, 1997



Nepal Urban Governance and Infrastructure Project (NUGIP)
Office of the Municipal Executive
Itahari Sub-Metropolitan City
Sunsari District, Koshi Province

CONSULTANT:
Plush Engineers and Architects (P.) Ltd. (PEA)
B.N. Consultancy Pvt. Ltd. (BN)
Soil Test Consultancy (P.) Ltd. (Soil Test)
Kathmandu, Nepal

Project Name:- Nepal Urban Governance and Infrastructure Project (NUGIP)

SHEET TITLE:

Traffic Safety

DESIGNED BY:

DRAWN BY:

CHECKED BY:











APPROVED BY:

Date: 2023

Scale:

Chainage:

Sheet No: 1

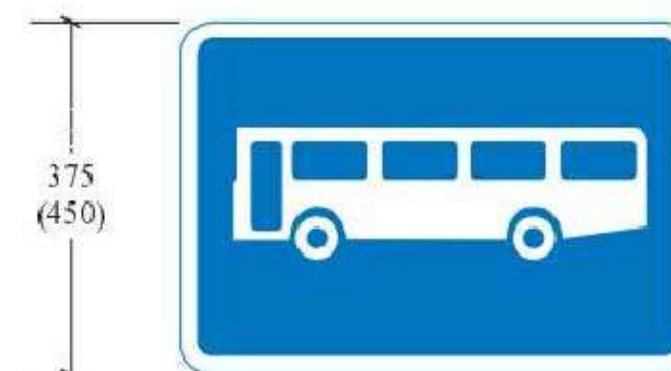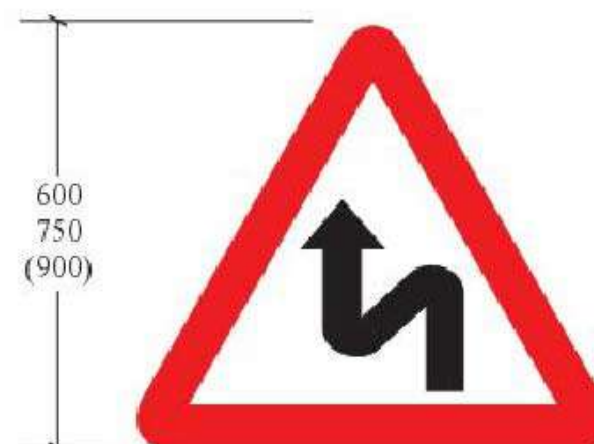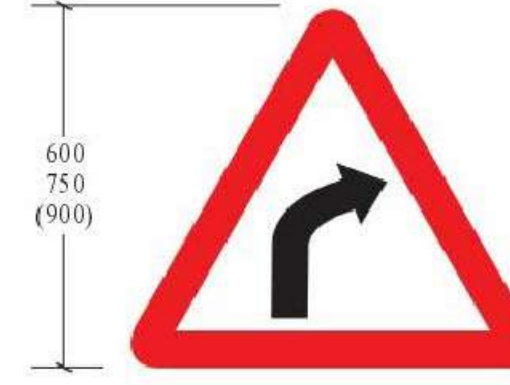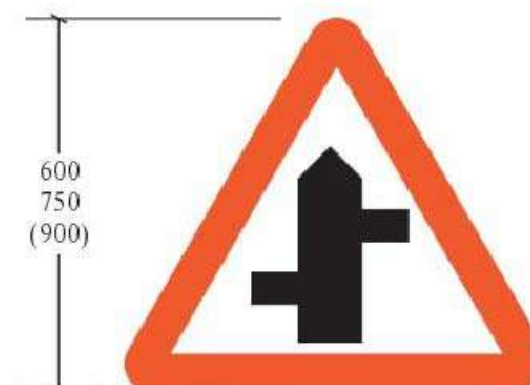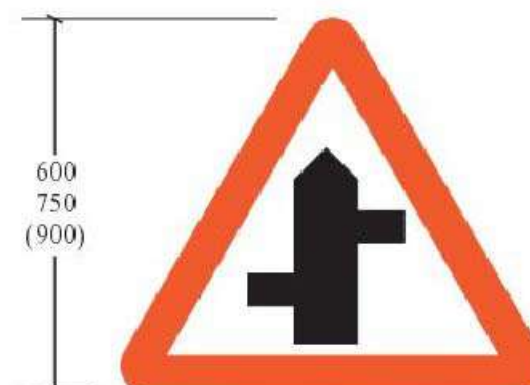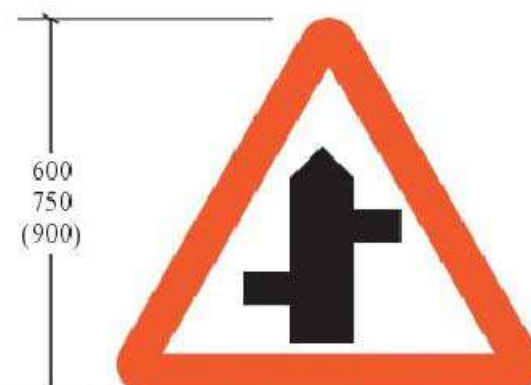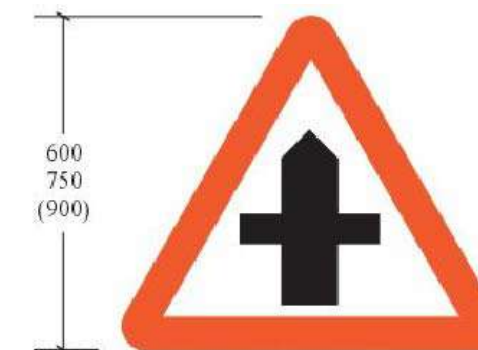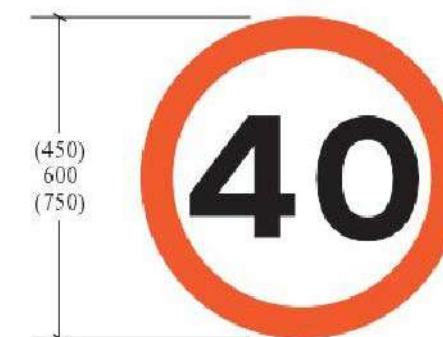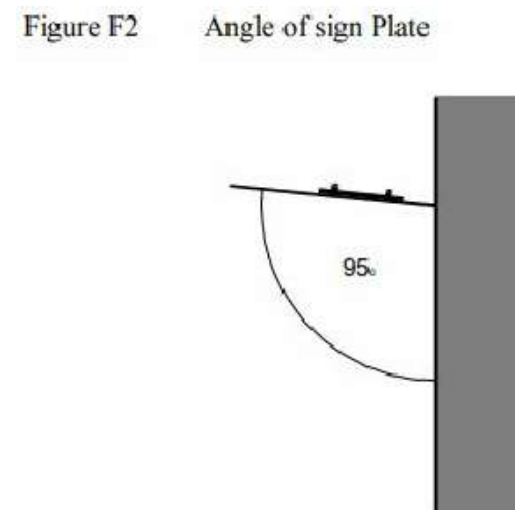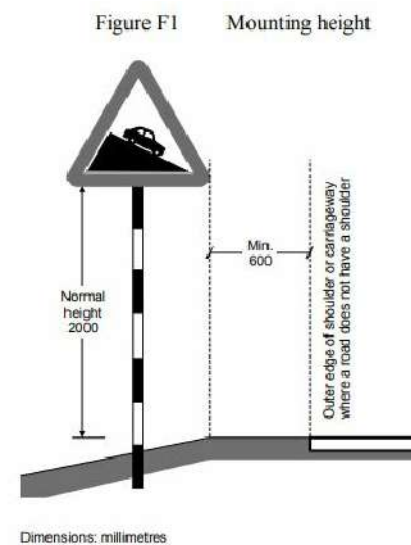

Nepal Urban Governance and Infrastructure Project (NUGIP)
Office of the Municipal Executive
Itahari Sub-Metropolitan City
Sunsari District, Koshi Province



CONSULTANT:
Plush Engineers and Architects (P.) Ltd. (PEA)
B.N. Consultancy Pvt. Ltd. (BN)
Soil Test Consultancy (P.) Ltd. (Soil Test)
Kathmandu, Nepal



Project Name:- Nepal Urban Governance and
Infrastructure Project (NUGIP)

SHEET TITLE:

Traffic Safety

DESIGNED BY:

DRAWN BY:

CHECKED BY:




APPROVED BY:

Date: 2023


Scale:

Chainage:

Sheet No: 2

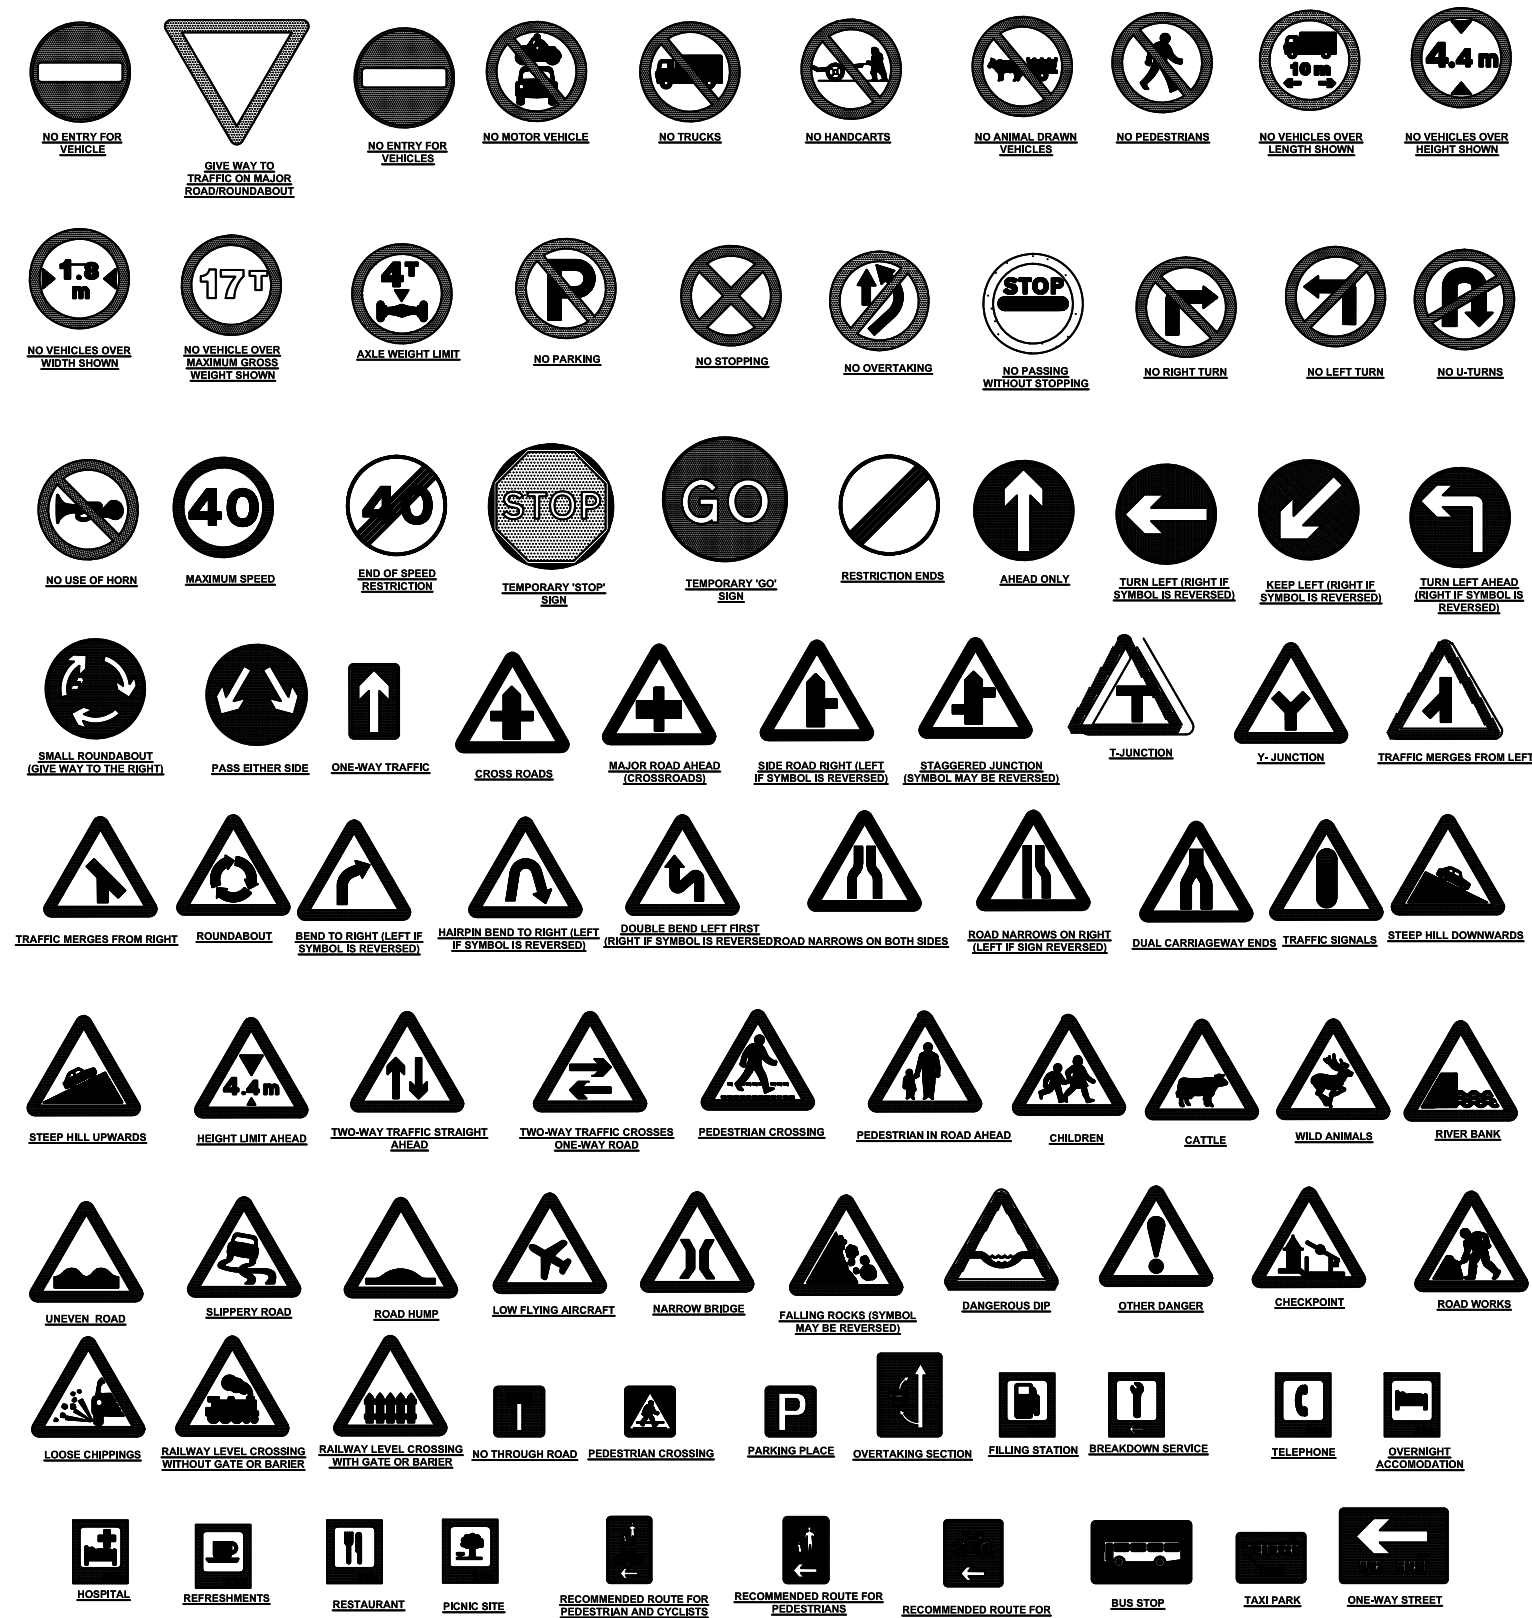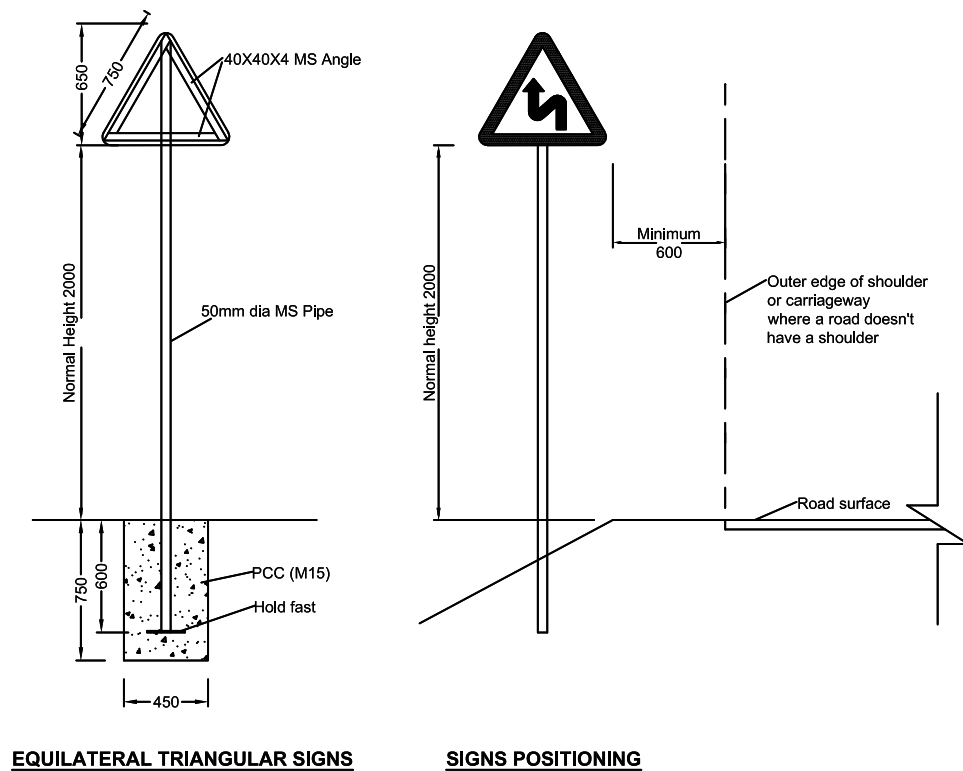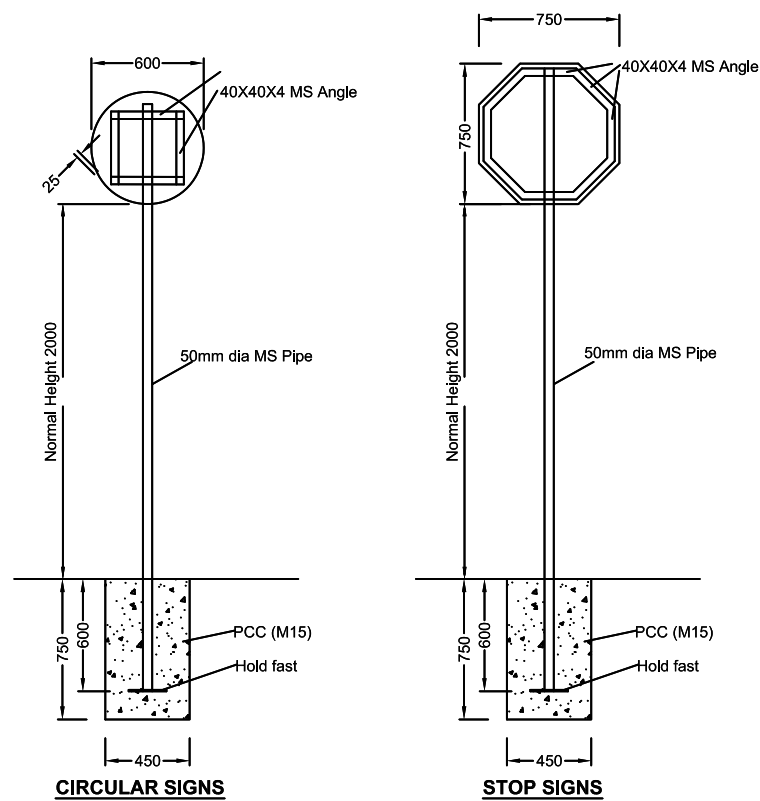

Note:For the dimensions of board signs and letter, please refer Traffic Signs Manual Vol 1 & 2

 

T-JUNCTION (TURN RIGHT OR LEFT ONLY)




DANGEROUS OBSTRUCTION




DANGEROUS OBSTRUCTION




SHARP BEND (TEMPORARY DIVERSION)

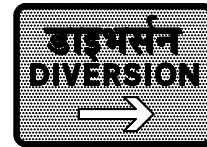



TEMPORARY DIVERSION AHEAD

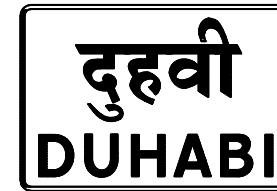


PLACE IDENTIFICATION SIGN (ENTRY TO BUILT-UP AREA)

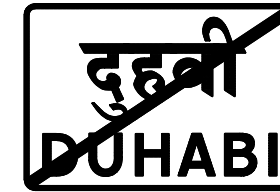


EXIT FROM BUILT-UP AREA

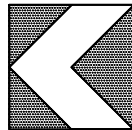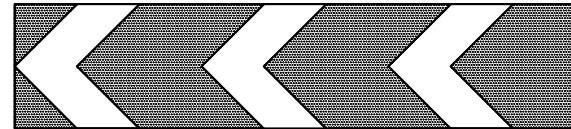


SHARP LEFT HAND BEND (RIGHT IF SIGN REVERSED)

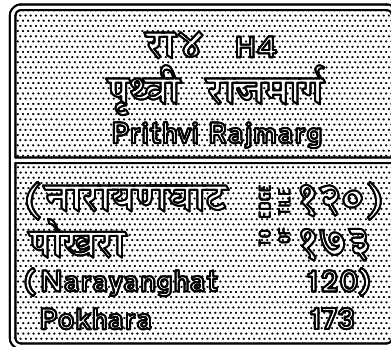

ROUTE CONFIRMATION SIGN-AFTER JUNCTIONS

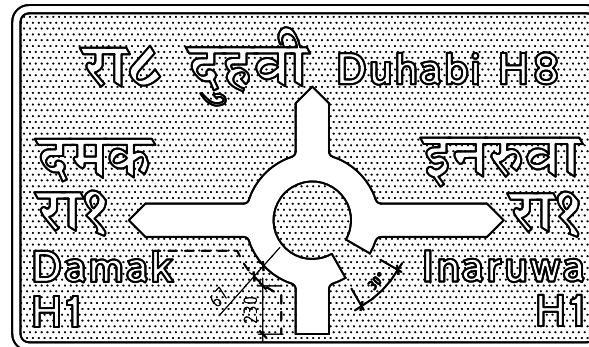


ON APPROACH TO JUNCTION

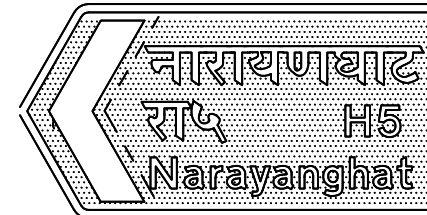

AT THE JUNCTION




TEMPORARY DIRECTION SIGN (DIVERSIONS)

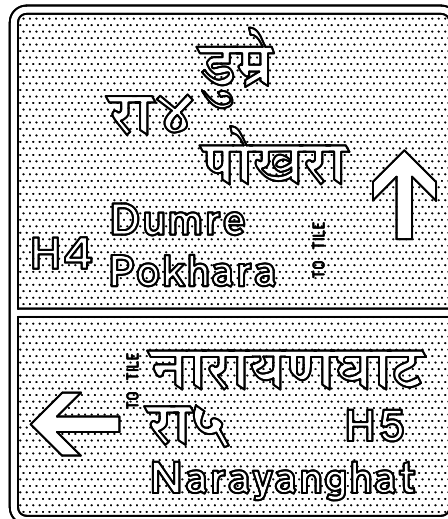

ON APPROACHES TO JUNCTION- (ALTERNATIVE)



ON APPROACHES TO JUNCTIONS

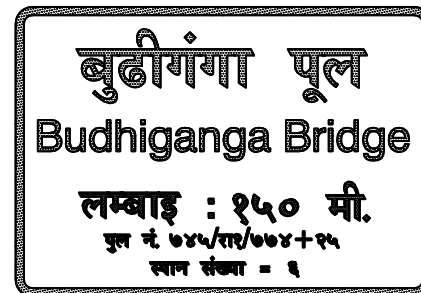

BRIDGE NAME PLATE



TEMPORARY DIVERSION AHEAD



AT THE JUNCTION

Note:For the dimensions of board signs and letter, please refer Traffic Signs Manual Vol 1 & 2



D1 DISTANCE TO HAZARD



D2 DISTANCE OVER WHICH HAZARD EXTENDS



D3 SCHOOL



D4 EXCEPT BUSES



D5 FLOODING



D6 SINGLE TRACK ROAD

SUPPLEMENTARY PLATES



D7 STOP



D8 GIVE WAY



D9 SINGLE TRACK BRIDGE



D10 ROAD CLOSED



D11 ACCIDENT



D12 ICE

SUPPLEMENTARY PLATES



D13 ONE WAY



D14 DUAL CARRIAGEWAY



D15 EXCEPT FOR ACCESS



D16 TIME PERIOD



D17 CAR



D18 TRUCK

SUPPLEMENTARY PLATES

WHITE BLACK



D19 BUS



D20 MOTORBIKE



D21 TRICEL



D22 PEDAL CYCLE



D23 BIKESHAW



D24 ARROW TO THE RIGHT



D25 END



D26 END OF RESTRICTION

SUPPLEMENTARY PLATES

WHITE BLACK SCALE 1:10



Nepal Urban Governance and Infrastructure Project (NUGIP)
Office of the Municipal Executive
Itahari Sub-Metropolitan City
Sunsari District, Koshi Province

CONSULTANT:
Plush Engineers and Architects (P.) Ltd. (PEA)
B.N. Consultancy Pvt. Ltd. (BN)
Soil Test Consultancy (P.) Ltd. (Soil Test)
Kathmandu, Nepal

Project Name:- Nepal Urban Governance and Infrastructure Project (NUGIP)

SHEET TITLE:

Traffic Safety

DESIGNED BY:

DRAWN BY:

CHECKED BY:


APPROVED BY:

Date: 2023

Scale:


Chainage:

Sheet No: 4

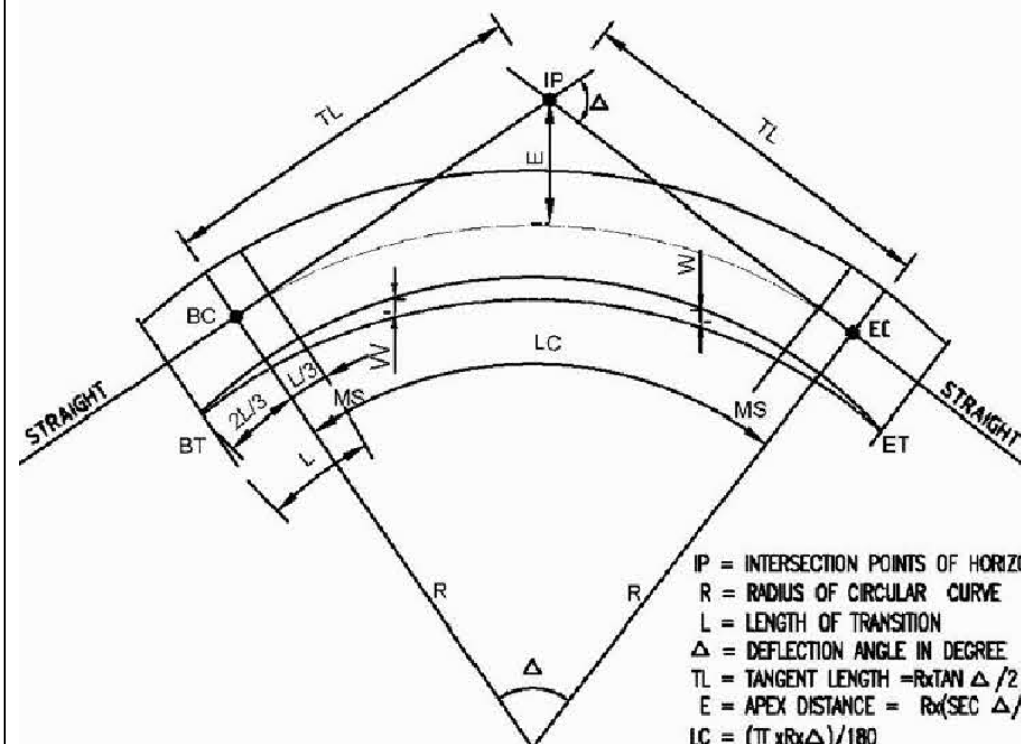


IP = INTERSECTION POINTS OF HORIZONTAL CURVES
 R = RADIUS OF CIRCULAR CURVE
 L = LENGTH OF TRANSITION
 Δ = DEFLECTION ANGLE IN DEGREE
 $TL = \text{TANGENT LENGTH} = R \tan \Delta / 2$
 $E = \text{APEX DISTANCE} = R (\sec \Delta / 2 - 1)$
 $LC = (\pi \times R \times \Delta) / 180$
 BT = BEGINNING OF TRANSITION (JUNCTION OF TRANSITION START)
 ET = END OF TRANSITION CURVE (JUNCTION OF TRANSITION END)
 e_{max} = LIMIT OF MAXIMUM SUPER ELEVATION
 BC&EC = BEGINNING AND END OF THE CURVE
 W = EXTRA WIDENING
 NC = NO CURVE SECTION
 MS = MAXIMUM SUPER ELEVATION


ELEMENTS OF HORIZONTAL CURVE

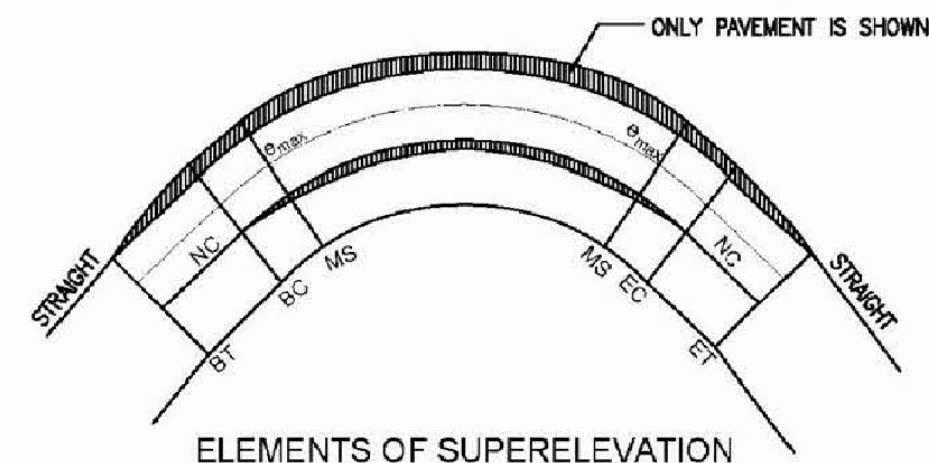

ELEMENTS OF SUPERELEVATION

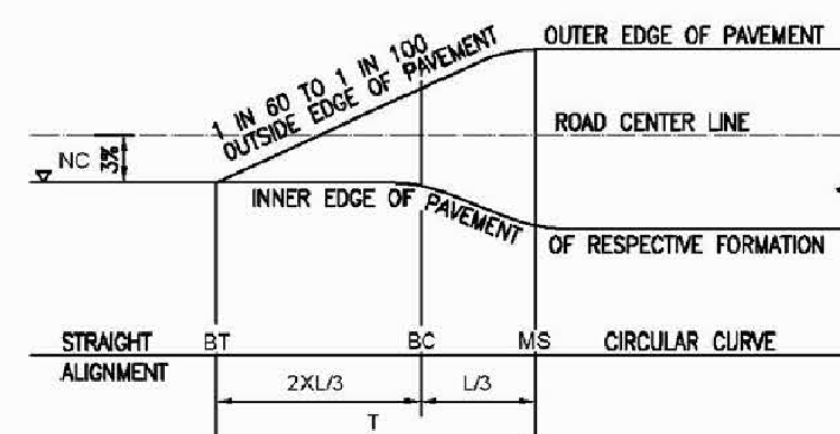

ELEVATION OF SUPERELEVATION

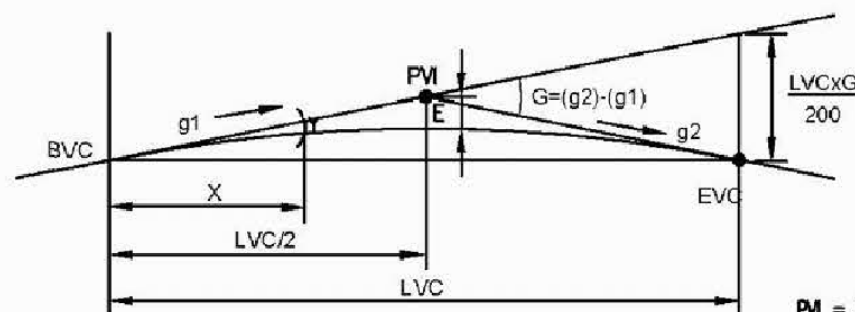

PVI = POINT OF VERTICAL INTERSECTIONS
 LVC = LENGTH OF VERTICAL CURVE
 BVC = BEGINNING OF VERTICAL CURVE
 EVC = END OF VERTICAL CURVE
 $g1 \& g2$ = GRADES IN %
 $G = (g2) - (g1)$
 $Y = Gx^2 / (200 \times LVC)$
 $E = G \times LVC / 800$

ELEMENTS OF VERTICAL CURVE

CALCULATION OF SUPER ELEVATION	
$T = (e2 - e1) / 100 \times \text{RATE OF CHANGE OF SUPER ELEVATION} \times RW / 2$	
Where,	
T = TRANSITION LENGTH IN METRE	
e1 = PRECEDING SUPER ELEVATION IN %	
e2 = FOLLOWING SUPERELEVATION IN %	
RW = ROAD WIDTH IN METRE	

SUPER ELEVATION (SE)	
MIN. e = 3.0% = TO THE CAMBER SLOPE	
MAX. e = 6.0%	
RATE OF CHANGE OF SE = 1 IN 60 TO 1 IN 100	



Nepal Urban Governance and Infrastructure Project (NUGIP)
 Office of the Municipal Executive
 Itahari Sub-Metropolitan City
 Sunsari District, Koshi Province


CONSULTANT:
 Plush Engineers and Architects (P.) Ltd. (PEA)
 B.N. Consultancy Pvt. Ltd. (BN)
 Soil Test Consultancy (P.) Ltd. (Soil Test)
 Kathmandu, Nepal

Project Name:- Nepal Urban Governance and Infrastructure Project (NUGIP)

SHEET TITLE:
 Traffic Safety

DESIGNED BY:	Date: 2023
DRAWN BY:	Scale:
CHECKED BY:	Chalnage:
APPROVED BY:	Sheet No: 5

CATCHMENT AREA MAP

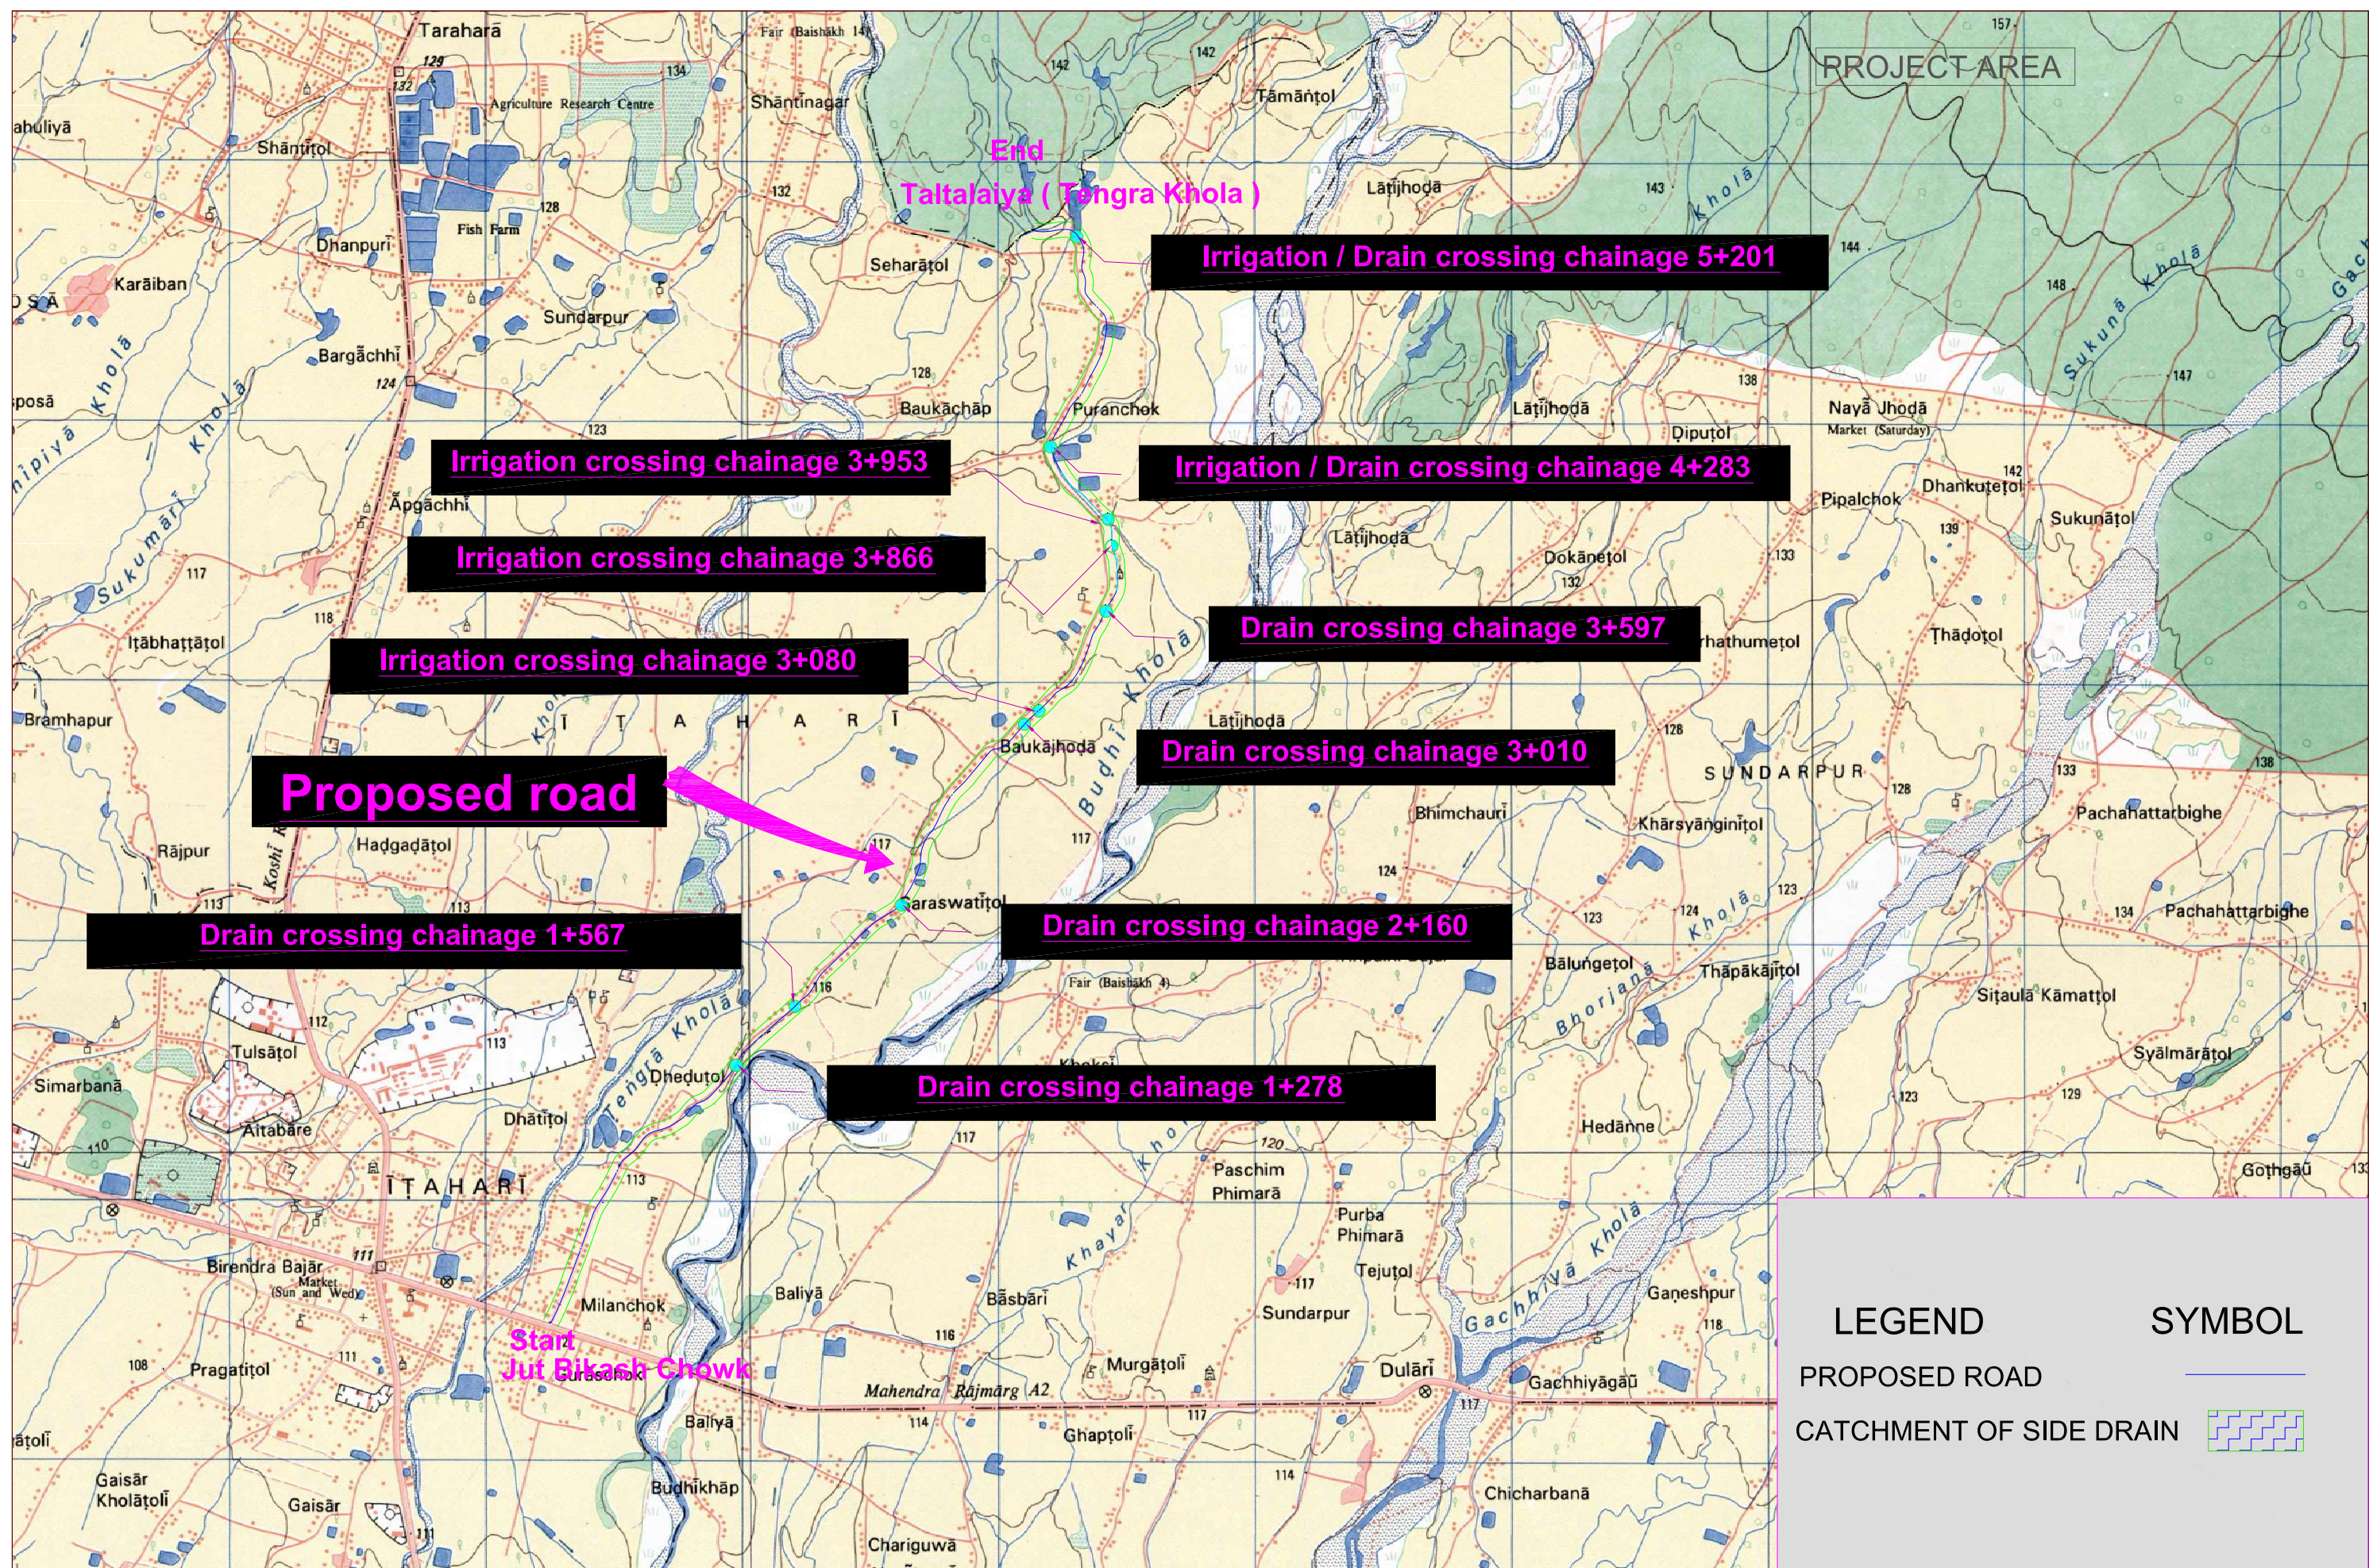

Nepal Urban Governance and Infrastructure Project (NUGIP)
Office of the Municipal Executive
Itahari Sub-Metropolitan City
Sunsari District, Koshi Province

CONSULTANT:

Plush Engineers and Architects (P.) Ltd. (PEA)
B.N. Consultancy Pvt. Ltd. (BN)
Soil Test Consultancy (P.) Ltd. (Soil Test)
Kathmandu, Nepal



Project Name:- Nepal Urban Governance and
Infrastructure Project (NUGIP)

SHEET TITLE:

Catchment Area Map

DESIGNED BY:

DRAWN BY:

CHECKED BY:

APPROVED BY:

Date: 2023

Scale:

Chainage:

Sheet No: 1

DESCRIPTION CARD

DESCRIPTION CARD OF GROUND CONTROL POINT


Station Name : DGPS 1
Station Type : Iron peg with red enamel

Location : Taltaliya road

Sub Metropolitan: Itahari

Ward No : 6

Land Type : Road edge

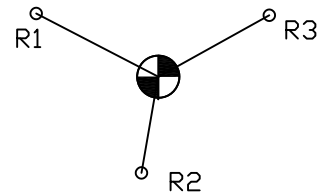

Description


This point DGPS 1 is established in Sunsari District, Itahari sub metropolitan ward no:6 at Taltaliya road , near Taltaliya gate in the right side of road about 50m which is marking on the road edege. It is made up of red enamel.

Co-ordinates: Easting = 527996.7390 Northing =2948957.0600 Elevation = 69.7890

Reference: R1= 18m (EP) R2=7.10m (DRN) R3=5m (EP)

Location Map

Photograph

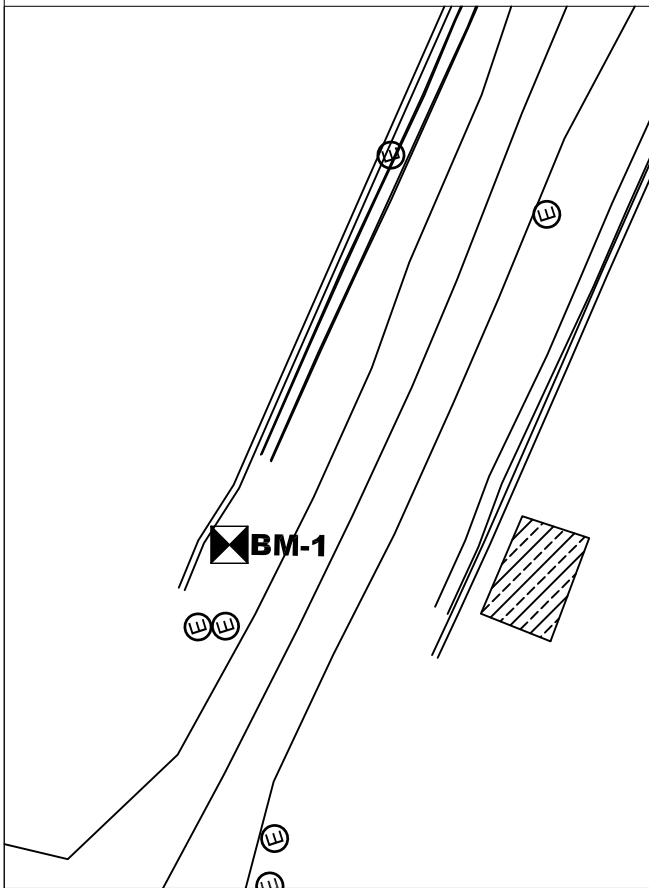

DESCRIPTION CARD OF GROUND CONTROL POINT


Station Name : DGPS 2
Station Type : Iron peg with red enamel

Location : Taltaliya road

Sub Metropolitan: Itahari

Ward No : 6

Land Type : Road edge

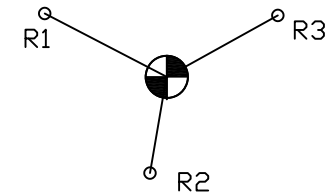

Description


This point DGPS 2 is established in Sunsari District, Itahari sub metropolitan ward no:6 at Taltaliya road , near opposite road side of Pathivara Himalayan Polytechnic Institute which is marking on the road edge. It is made up of red enamel.

Co-ordinates: Easting = 528046.7040 Northing =2949042.6040 Elevation = 69.6260

Reference: R1= 4.2m (Tree) R2=10.6m (EP) R3=5.10m (tree)

Location Map

Photograph

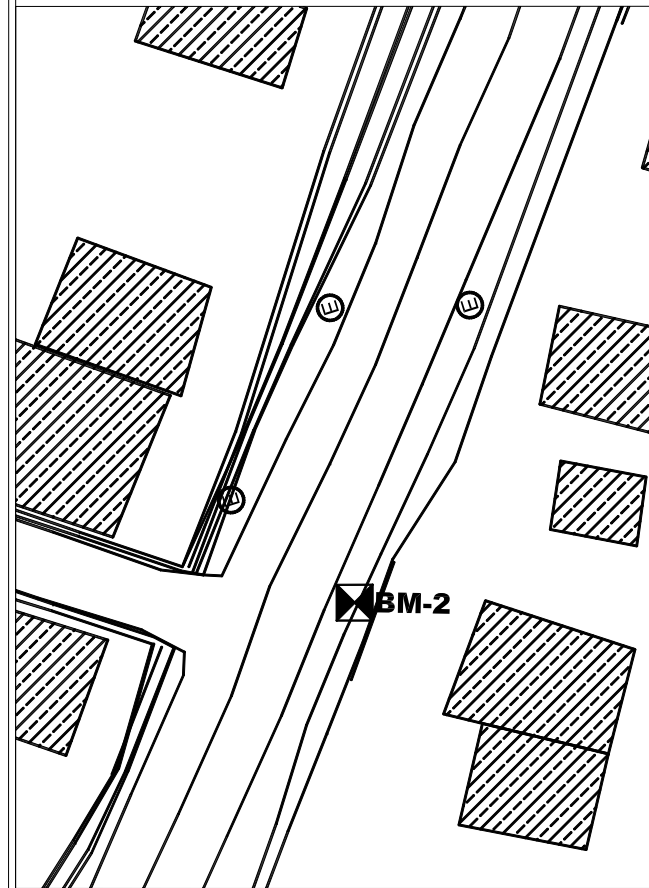

Nepal Urban Governance and Infrastructure Project (NUGIP)
Office of the Municipal Executive
Itahari Sub-Metropolitan City
Sunsari District, Koshi Province



CONSULTANT:
Plush Engineers and Architects (P.) Ltd. (PEA)
B.N. Consultancy Pvt. Ltd. (BN)
Soil Test Consultancy (P.) Ltd. (Soil Test)
Kathmandu, Nepal



Project Name:- Nepal Urban Governance and
Infrastructure Project (NUGIP)

SHEET TITLE:

Description Card Of BM Of Road ((Bargachhi
Chowk(Koshi Highway) -Mahendra School -
Taltaliya)

DESIGNED BY:

DRAWN BY:

CHECKED BY:

APPROVED BY:

Date: 2023

Scale: Not To Scale

Chainage:

Sheet No: 1

DESCRIPTION CARD OF GROUND CONTROL POINT


Station Name : DGPS 3
Station Type : Iron peg with red enamel

Location : Bhatghat chowk

Sub Metropolitan: Itahari

Ward No : 4

Land Type : Road edge

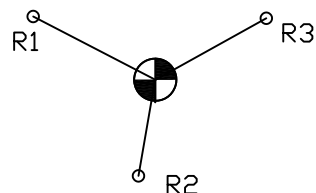

Description


This point DGPS 3 is established in Sunsari District, Bhatghat sub metropolitan ward no:4 at Bhatghat chowk , in the drain top culvert which is marking on the culvert. It is made up of red enamel.

Co-ordinates: Easting = 528455.4340 Northing = 2949686.4590 Elevation = 72.0580

Reference: R1= 7.8m (EP) R2=4.0m (HC) R3=15m (DRN)

Location Map

Photograph

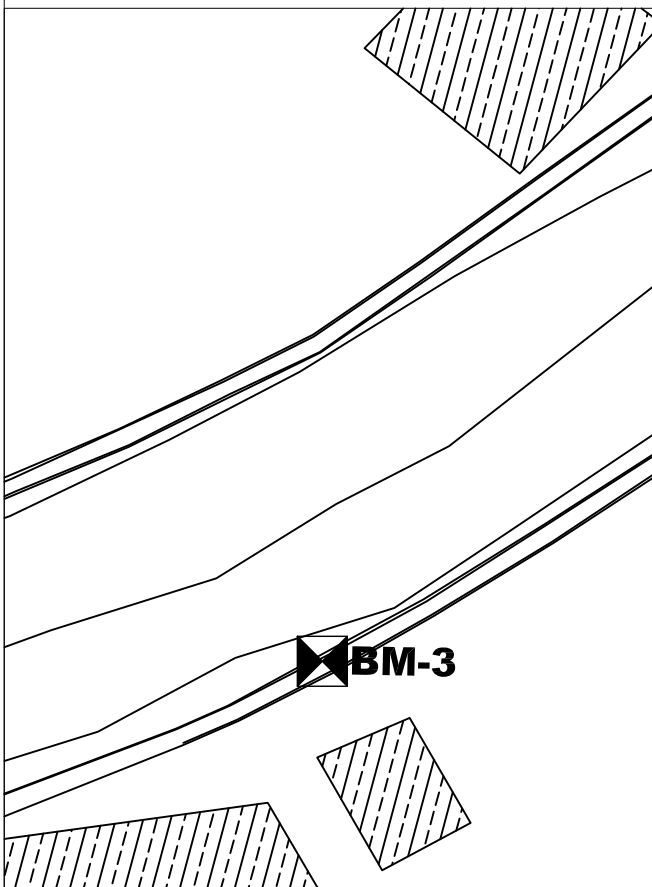

DESCRIPTION CARD OF GROUND CONTROL POINT


Station Name : DGPS 4
Station Type : Iron peg with red enamel

Location : Manakamana chowk

Sub Metropolitan: Itahari

Ward No : 4

Land Type : Road edge

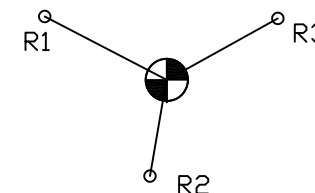

Description


This point DGPS 4 is established in Sunsari District, Itahari sub metropolitan ward no:4 at Manakamana chowk, in the drain top culvert ,near AC garment house which is marking on the culvert. It is made up of red enamel.

Co-ordinates: Easting = 528569.076 Northing = 2949791.319 Elevation = 72.421

Reference: R1= 5m (DRN) R2=7.3m (DRN) R3=14.8m (SLAB)

Location Map

Photograph

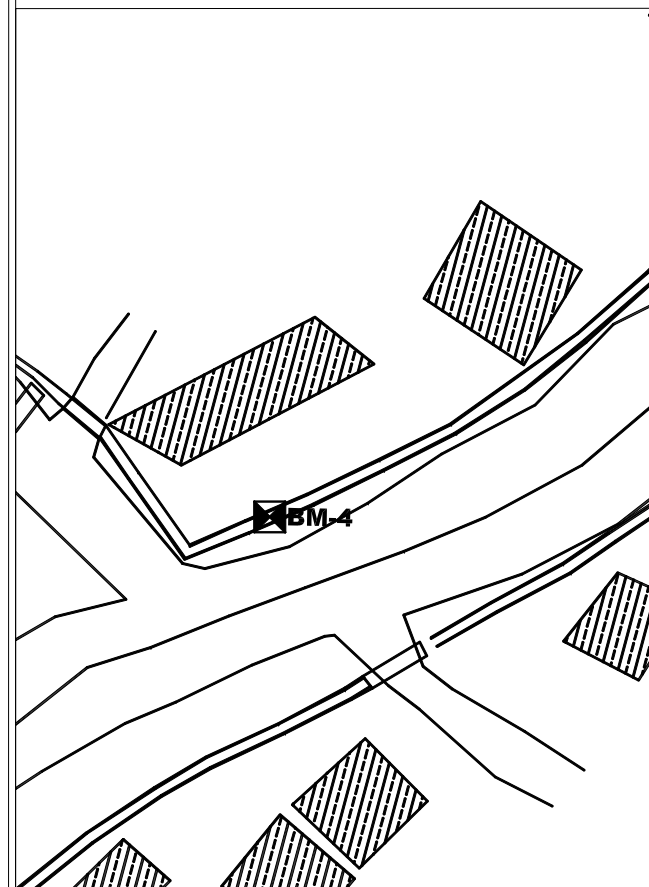

Nepal Urban Governance and Infrastructure Project (NUGIP)
Office of the Municipal Executive
Itahari Sub-Metropolitan City
Sunsari District, Koshi Province



CONSULTANT:
Plush Engineers and Architects (P.) Ltd. (PEA)
B.N. Consultancy Pvt. Ltd. (BN)
Soil Test Consultancy (P.) Ltd. (Soil Test)
Kathmandu, Nepal



Project Name:- Nepal Urban Governance and Infrastructure Project (NUGIP)

SHEET TITLE:

Description Card Of BM Of Road ((Bargachhi Chowk(Koshi Highway) -Mahendra School - Taltalaya)

DESIGNED BY:

DRAWN BY:

CHECKED BY:

APPROVED BY:

Date: 2023

Scale: Not To Scale

Chainage:

Sheet No: 2

DESCRIPTION CARD OF GROUND CONTROL POINT


Station Name : DGPS 5
Station Type : Iron peg with enamel

Location : Sunaulo tole

Sub Metropolitan: Itahari

Ward No : 4

Land Type : Road edge

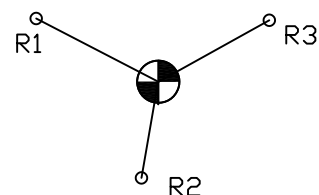

Description


This point DGPS 5 is established in Sunsari District, Itahari sub metropolitan ward no:4 at Sunaulo tole, in the drain top culvert in front of house which is marking on the culvert. It is made up of red enamel.

Co-ordinates: Easting = 529227.591 Northing = 2950476.812 Elevation = 77.253

Reference: R1= 8.2m (HC) R2=11.7m (tree) R3=19m (DRN)

Location Map

Photograph

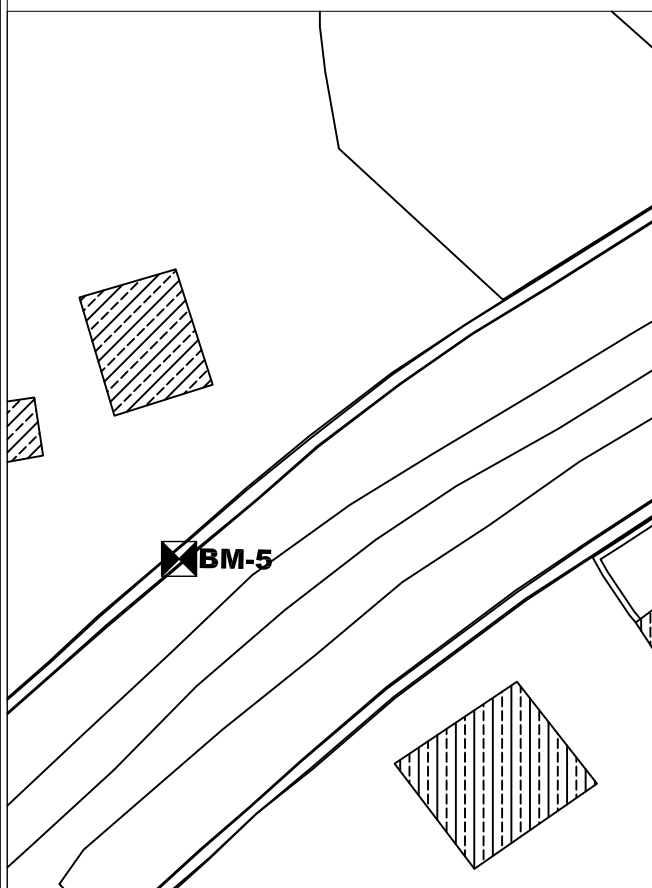

DESCRIPTION CARD OF GROUND CONTROL POINT


Station Name : DGPS 6
Station Type : Iron peg with red enamel

Location : Singabari tole

Sub Metropolitan: Itahari

Ward No : 4

Land Type : Road edge

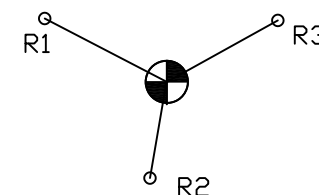

Description


This point DGPS 4 is established in Sunsari District, Itahari sub metropolitan ward no:4 at Singabari tole, in the drain top slab near from way of Sunaulo tole which is marking on the concrete slab. It is made up of red enamel.

Co-ordinates: Easting = 529305.315 Northing = 2950526.44 Elevation = 78.258

Reference: R1= 8.5m (HC) R2=11m (FW) R3=11.2m (FW)

Location Map

Photograph

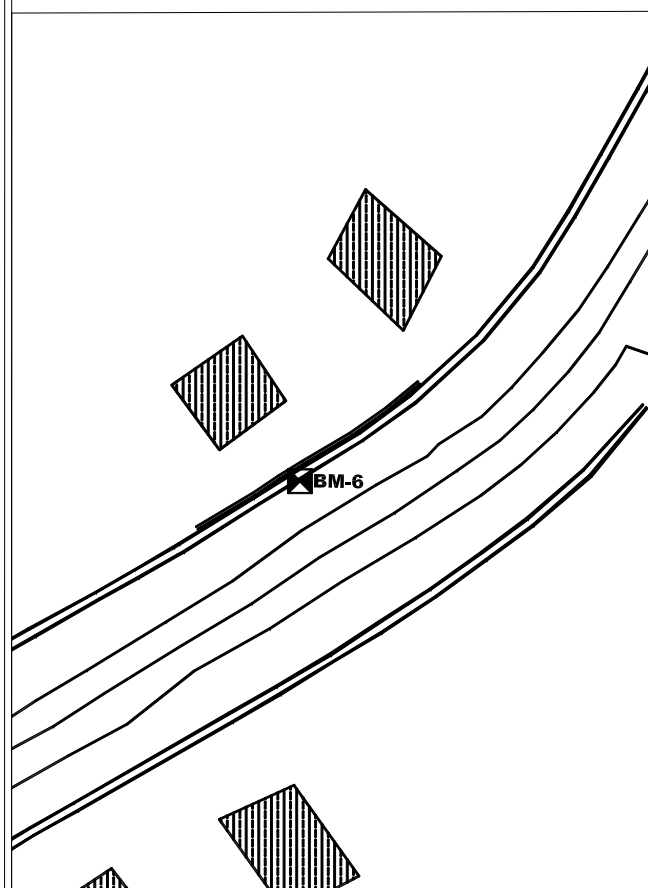

Nepal Urban Governance and Infrastructure Project (NUGIP)
Office of the Municipal Executive
Itahari Sub-Metropolitan City
Sunsari District, Koshi Province



CONSULTANT:
Plush Engineers and Architects (P.) Ltd. (PEA)
B.N. Consultancy Pvt. Ltd. (BN)
Soil Test Consultancy (P.) Ltd. (Soil Test)
Kathmandu, Nepal



Project Name:- Nepal Urban Governance and
Infrastructure Project (NUGIP)

SHEET TITLE:

Description Card Of BM Of Road ((Bargachhi
Chowk(Koshi Highway) -Mahendra School -
Taltalaya)

DESIGNED BY:

DRAWN BY:

CHECKED BY:

APPROVED BY:

Date: 2023

Scale: Not To Scale

Chainage:

Sheet No: 3

DESCRIPTION CARD OF GROUND CONTROL POINT


Station Name : DGPS 7
Station Type : Iron peg with red enamel

Location : Taltaliya road

Sub Metropolitan: Itahari

Ward No : 3

Land Type : Road edge

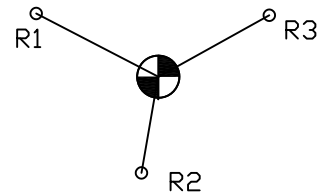

Description


This point DGPS 7 is established in Sunsari District, Itahari sub metropolitan ward no:3 at Taltaliya road , near Saraswoti Academy in the right side of road infront of electric pole. It is made up of red enamel.

Co-ordinates: Easting = 529855.62 Northing =2951273.998 Elevation = 82.625

Reference: R1= 1.2m (EP) R2=18m (HC) R3=11.7m (DRN)

Location Map

Photograph

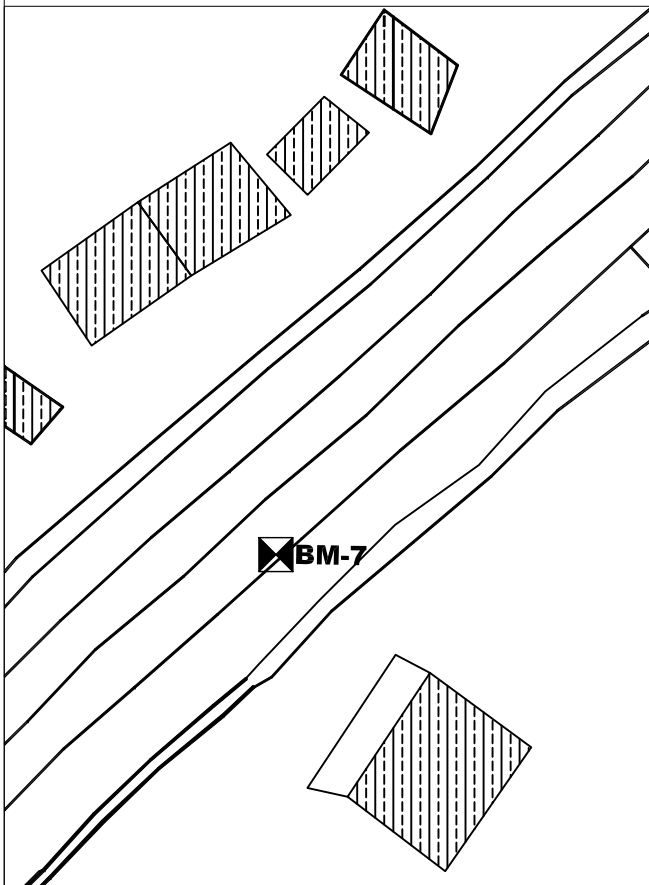

DESCRIPTION CARD OF GROUND CONTROL POINT


Station Name : DGPS 8
Station Type : Iron peg with red enamel

Location : Singabani-Yakthum chowk

Sub Metropolitan: Itahari

Ward No : 3

Land Type : Road edge

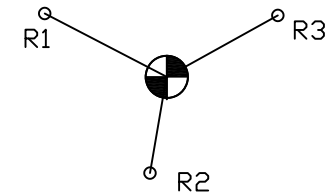

Description


This point DGPS 8 is established in Sunsari District, Itahari sub metropolitan ward no:3 at Singabani-Yakthum chowk , in the left side road near way of Yakthum road which is marking on the road edge. It is made up of red enamel.

Co-ordinates: Easting = 529935.039 Northing =2951360.731 Elevation = 82.856

Reference: R1= 7.4m (EP) R2=9.7m (EP) R3=10.4m (EP)

Location Map

Photograph

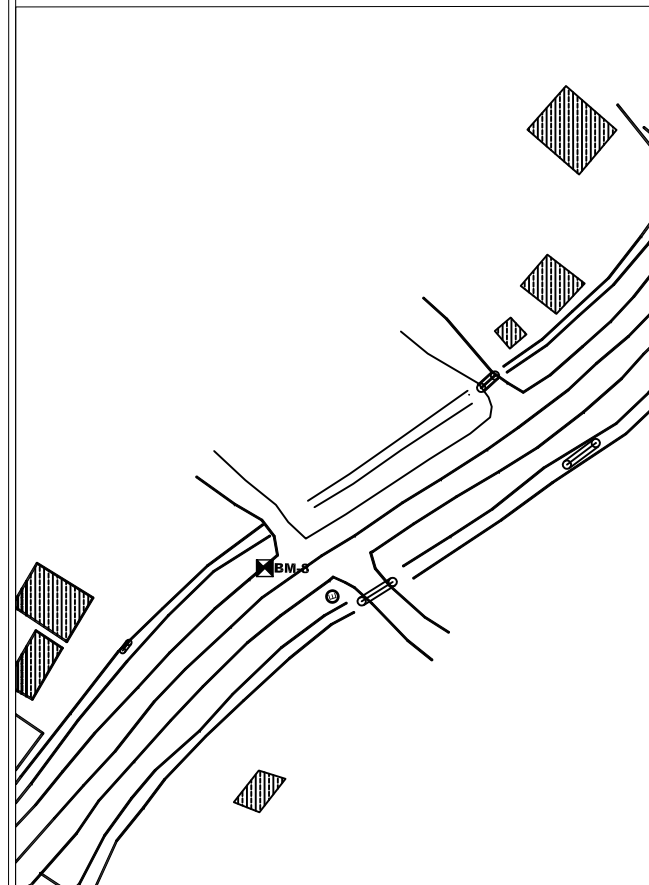

Nepal Urban Governance and Infrastructure Project (NUGIP)
Office of the Municipal Executive
Itahari Sub-Metropolitan City
Sunsari District, Koshi Province



CONSULTANT:
Plush Engineers and Architects (P.) Ltd. (PEA)
B.N. Consultancy Pvt. Ltd. (BN)
Soil Test Consultancy (P.) Ltd. (Soil Test)
Kathmandu, Nepal



Project Name:- Nepal Urban Governance and Infrastructure Project (NUGIP)

SHEET TITLE:

Description Card Of BM Of Road ((Bargachhi Chowk(Koshi Highway) -Mahendra School - Taltaliya)

DESIGNED BY:

DRAWN BY:

CHECKED BY:

APPROVED BY:

Date: 2023

Scale: Not To Scale


Chainage:

Sheet No: 4

DESCRIPTION CARD OF GROUND CONTROL POINT

Station Name : DGPS 9
Station Type : Iron peg with red enamel

Location : Yakthum chowk
Sub Metropolitan: Itahari
Ward No : 3
Land Type : Road edge

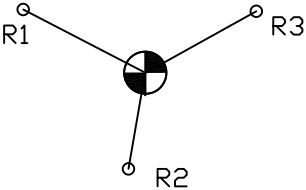

Description


This point DGPS 9 is established in Sunsari District, Itahari sub metropolitan ward no:3 at Yakthum chowk , in the turning left side of road which is marking on the road edge. It is made up of red enamel.

Co-ordinates: Easting = 530120.902 Northing =2952030.512 Elevation = 87.075

Reference: R1= 3.8m (MW) R2=14.5m (DRN) R3=8m (MW)

Location Map


Photograph

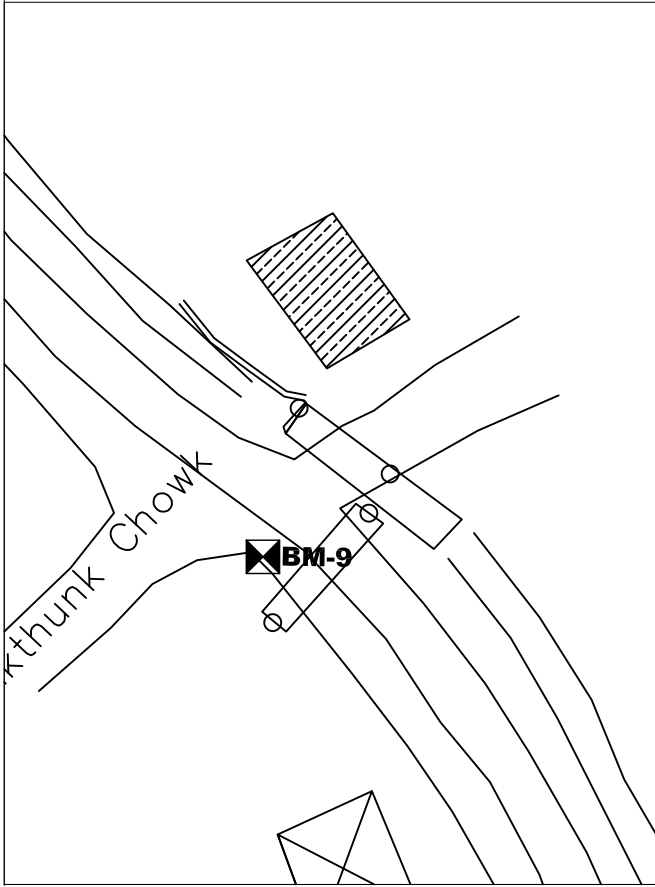

DESCRIPTION CARD OF GROUND CONTROL POINT

Station Name : DGPS 10
Station Type : Iron peg with red enamel

Location : Yakthum chowk
Sub Metropolitan: Itahari
Ward No : 10
Land Type : Road edge

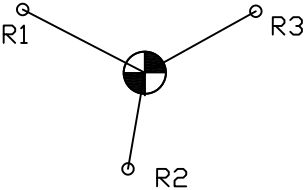

Description


This point DGPS 10 is established in Sunsari District, Itahari sub metropolitan ward no:10 at Yakthum chowk , in the concrete culvert near from Yakthum chowk about 50m. It is made up of red enamel.

Co-ordinates: Easting = 530003.473 Northing =2952153.383 Elevation = 88.08

Reference: R1= 4.7m (SLAB) R2=3.7m (SLAB) R3=20.8m (EP)

Location Map

Photograph

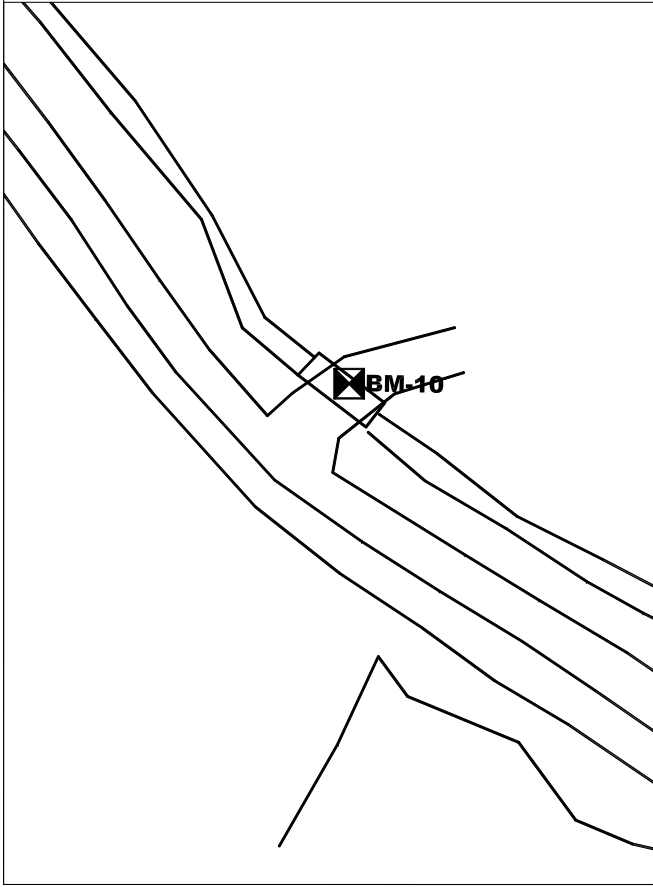

Nepal Urban Governance and Infrastructure Project (NUGIP)
Office of the Municipal Executive
Itahari Sub-Metropolitan City
Sunsari District, Koshi Province



CONSULTANT:
Plush Engineers and Architects (P.) Ltd. (PEA)
B.N. Consultancy Pvt. Ltd. (BN)
Soil Test Consultancy (P.) Ltd. (Soil Test)
Kathmandu, Nepal



Project Name:- Nepal Urban Governance and
Infrastructure Project (NUGIP)

SHEET TITLE:

Description Card Of BM Of Road ((Bargachhi
Chowk(Koshi Highway) -Mahendra School -
Taltalaya)

DESIGNED BY:

DRAWN BY:

CHECKED BY:

APPROVED BY:

Date: 2023

Scale: Not To Scale

Chainage:

Sheet No: 5

DESCRIPTION CARD OF GROUND CONTROL POINT

Station Name : DGPS 11


Station Type : Iron peg with red enamel

Location : Purano chowk (Taltaliya)

Sub Metropolitan: Itahari

Ward No : 3

Land Type : Road edge

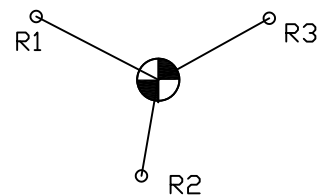

Description


This point DGPS 11 is established in Sunsari District, Itahari sub metropolitan ward no:3 at Purano chowk (Taltaliya road) , near Guideline hotel in the left side road which is marking on the road edge. It is made up of red enamel.

Co-ordinates: Easting = 530044.421 Northing = 2952944.335 Elevation = 88.466

Reference: R1= 8.3m (EP) R2=23.6m (tree) R3=25.5m (DRN)

Location Map

Photograph

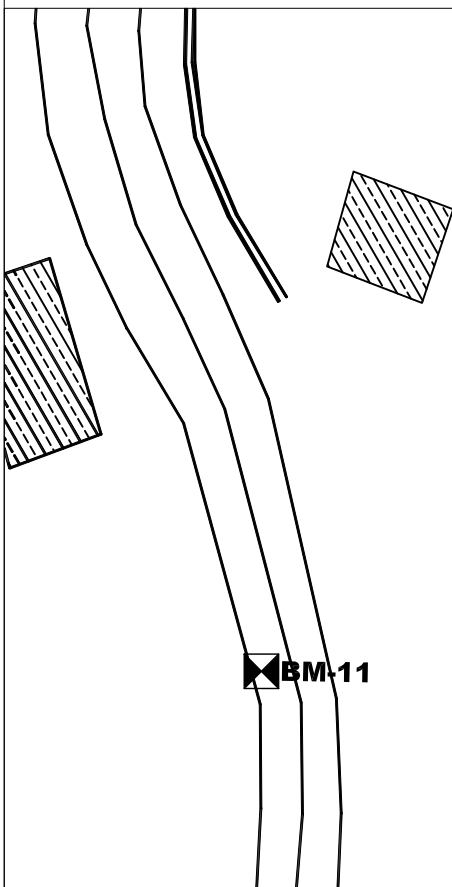

DESCRIPTION CARD OF GROUND CONTROL POINT

Station Name : DGPS 12


Station Type : Iron peg with red enamel

Location : Guideline hotel

Sub Metropolitan: Itahari

Ward No : 3

Land Type : Road edge

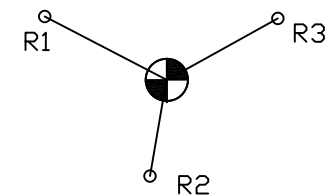

Description


This point DGPS 12 is established in Sunsari District, Palungtar metropolitan ward no:3 at Taltaliya road , infront of Guideline hotel about 50m which is marking on the pitch road. It is made up of red enamel.

Co-ordinates: Easting = 530032.609 Northing = 2953014.427 Elevation = 88.811

Reference: R1= 9m (EP) R2=7.6m (HC) R3=18m (HC)

Location Map

Photograph

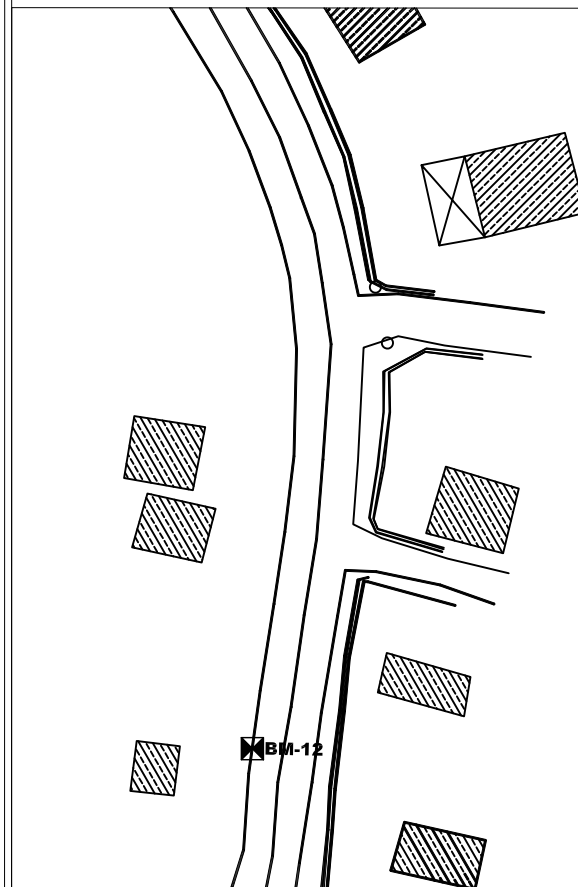

Nepal Urban Governance and Infrastructure Project (NUGIP)
Office of the Municipal Executive
Itahari Sub-Metropolitan City
Sunsari District, Koshi Province



CONSULTANT:
Plush Engineers and Architects (P.) Ltd. (PEA)
B.N. Consultancy Pvt. Ltd. (BN)
Soil Test Consultancy (P.) Ltd. (Soil Test)
Kathmandu, Nepal



Project Name:- Nepal Urban Governance and Infrastructure Project (NUGIP)

SHEET TITLE:

Description Card Of BM Of Road ((Bargachhi Chowk(Koshi Highway) -Mahendra School - Taltaliya)

DESIGNED BY:

DRAWN BY:

CHECKED BY:

APPROVED BY:

Date: 2023

Scale: Not To Scale

Chainage:

Sheet No: 6